

SITE DEVELOPMENT PLANS
FOR
KINGSLAND WEST

CITY OF KINGSLAND, 1606th DISTRICT, G.M.,
CAMDEN COUNTY, GEORGIA

PREPARED FOR:

PHELPS INVESTMENT PROPERTIES, INC.

2629 WAVERLY BARN ROAD, SUITE 133

DAVENPORT, FL 33897

PHONE: (863) 420-9977

FAX: (863) 420-3015

PREPARED BY:


P & A ENGINEERING, INC.

CIVIL ENGINEERS

1201 SHADOWLAWN DRIVE
ST. MARYS, GEORGIA 31558
PH. (912) 673-8575
FAX (912) 882-2729

29 CORAL PARK WAY
BRUNSWICK, GEORGIA 31523
PH. (912) 265-3851
FAX (912) 265-2727

Approved for Construction
Ken Risher
5/24/07

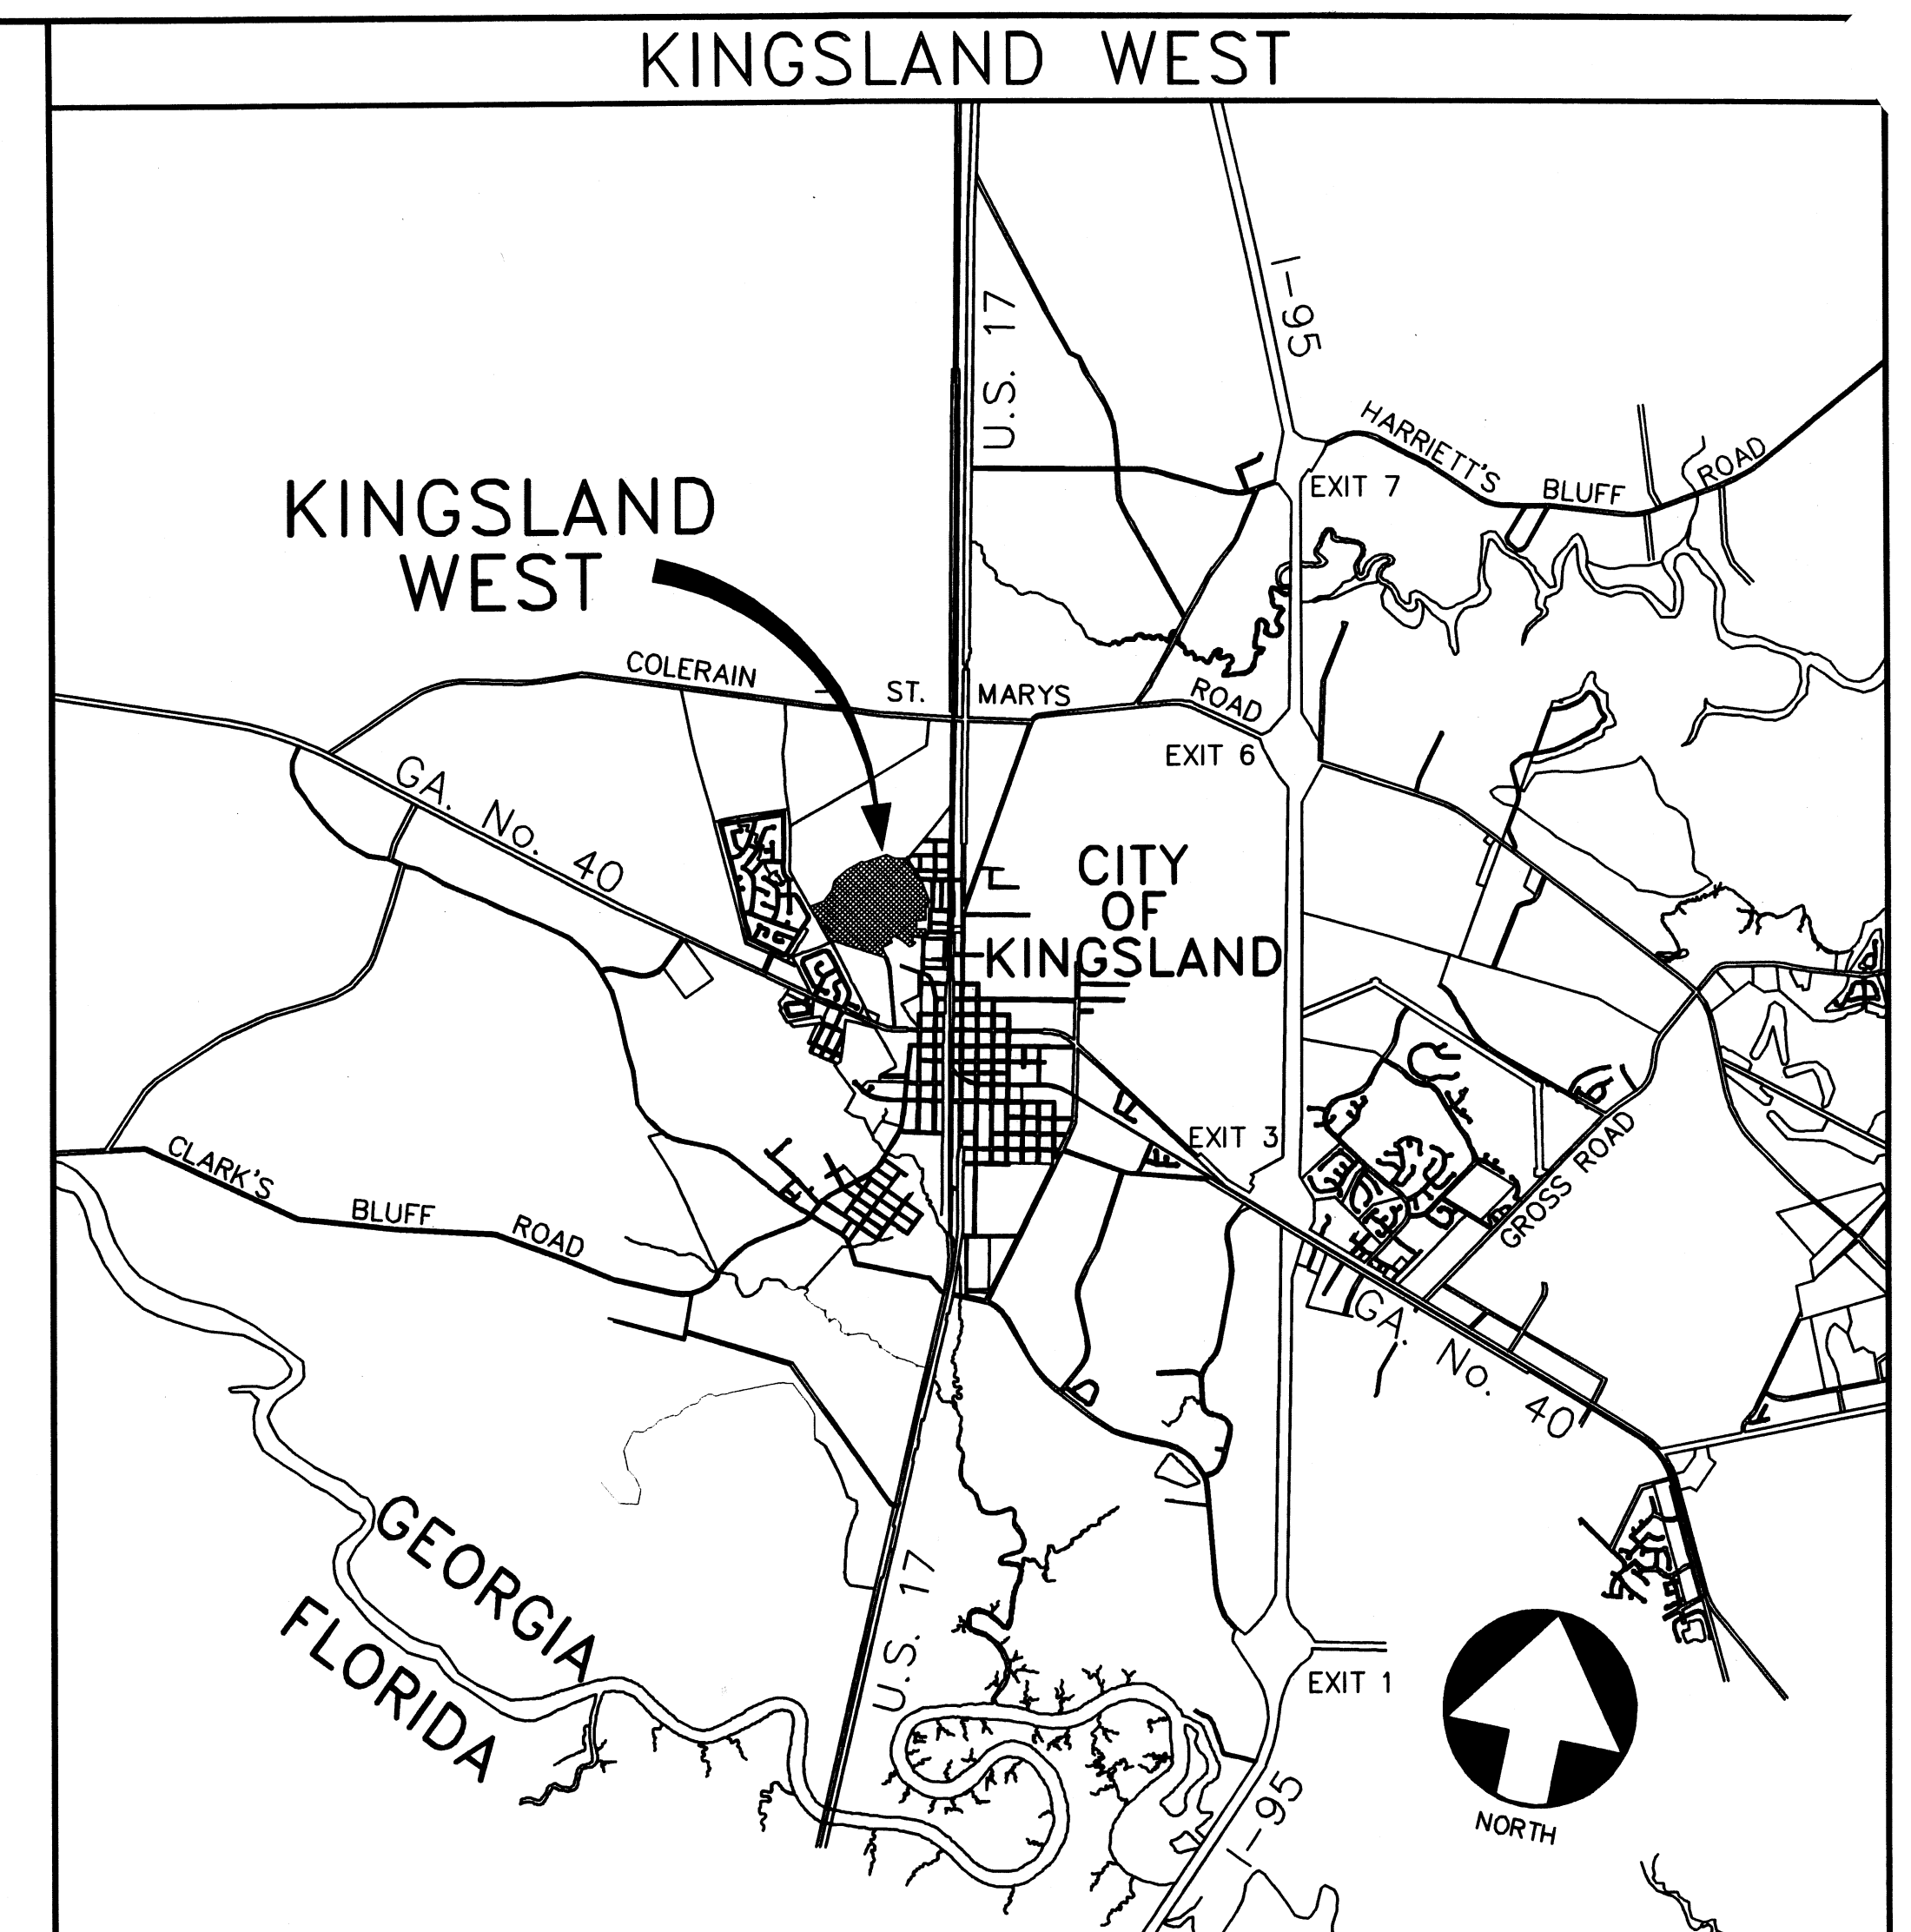

VICINITY MAP
(N.T.S.)

SHEET INDEX

SHEET NO.	DESCRIPTION	LAST REVISION
1	COVER SHEET	02/14/07
2	GENERAL NOTES	01/29/07
3	LAYOUT PLAN	01/29/07
4-9	GEOMETRIC CONTROL PLAN	01/29/07
10-15	GRADING AND DRAINAGE PLAN	02/14/07
16-22	UTILITY PLAN	02/14/07
23-28	LOT GRADING PLAN	01/29/07
29-35	ROAD PROFILES	02/14/07
36-44	UTILITY PROFILES	02/14/07
	EROSION AND SEDIMENT CONTROL	01/29/07
45	EROSION AND SEDIMENT CONTROL LAYOUT	01/29/07
46-48	PHASE I	01/29/07
49-51	PHASE II	01/29/07
52-54	PHASE III	01/29/07
55	TYPICAL SECTIONS	01/29/07
56	EROSION AND SEDIMENT CONTROL DETAILS	01/29/07
57-60	CONSTRUCTION DETAILS	01/29/07
61	PUMP STATION DETAILS	01/29/07

REVISION HISTORY

REV. NO.	DATE	DESCRIPTION
1	1/29/07	REVISIONS PER CITY COMMENTS DATED 1/22/07
2	02/14/07	REVISED MASONS COURT GRADING
3	02/26/07	REVISED PER CITY OF KINGSLAND COMMENTS

SHEET 1

PROJECT No.: 06-5038
DWG. No.: 2006-5038

GENERAL PROJECT NOTES

1. ALL CONSTRUCTION AND MATERIALS SHALL CONFORM WITH THE CURRENT CITY OF KINGSLAND STANDARDS AND SPECIFICATIONS AND WITH ALL OTHER APPLICABLE FEDERAL, STATE AND LOCAL ORDINANCES AND LAWS.
2. THE CONTRACTOR SHALL OBTAIN ALL PERMITS NECESSARY TO COMPLETE THE CONSTRUCTION.
3. THE CONTRACTOR SHALL COORDINATE SITE CONSTRUCTION WITH ALL UTILITY CONSTRUCTION (POWER, TELEPHONE, GAS, CABLE, ETC.) AND OTHER WHICH MAY BE SPECIFIC TO THE PROJECT.
4. THE OFFICE OF THE CITY ENGINEER AND PUBLIC WORKS DIRECTOR SHALL BE GIVEN AT LEAST ONE (1) WEEK'S NOTICE PRIOR TO BEGINNING ANY CONSTRUCTION. ALL WORK SHALL BE DONE UNDER THE SUPERVISION AND INSPECTION OF THE OFFICE OF THE CITY PUBLIC WORKS DIRECTOR IN ACCORDANCE WITH THE APPROVED PLANS AND SPECIFICATIONS.
5. ALL CONTRACTORS SHALL FURNISH "AS-BUILTS" ON MYLAR AS REQUIRED BY THE CITY OF KINGSLAND.
6. THE CONTRACTOR IS REQUIRED TO MEET ALL APPLICABLE REGULATIONS CONCERNING PROJECT SAFETY AND ASSUMES FULL RESPONSIBILITY FOR SAFETY ON THE PROJECT.
7. ALL UNSUITABLE MATERIALS FROM CLEARING, GRUBBING, AND OTHER ACTIVITIES SHALL BE DISPOSED OF OFF-SITE AT THE CONTRACTOR'S EXPENSE.
8. DEVIATION FROM THESE PLANS AND SPECIFICATIONS WITHOUT THE PRIOR WRITTEN CONSENT OF THE ENGINEER MAY CAUSE THE WORK TO BE UNACCEPTABLE.
9. THE CONTRACTOR IS RESPONSIBLE FOR NOTIFICATIONS AND LIAISON WITH UTILITY COMPANIES IN THE PROCESS OF LOCATING, RELOCATION AND TIE-IN TO PUBLIC UTILITIES. ALSO, THE CONTRACTOR IS RESPONSIBLE FOR NOTIFYING ALL INSPECTORS, INCLUDING CITY INSPECTORS PRIOR TO BEGINNING SITE CONSTRUCTION.
10. IN THE CASE OF UNFORESEEN CONSTRUCTION COMPLICATIONS OR DISCREPANCIES, THE CONTRACTOR IS TO NOTIFY THE ENGINEER IMMEDIATELY.

CONSTRUCTION SITE SAFETY

1. THE CONTRACTOR IS REQUIRED TO MEET ALL APPLICABLE REGULATIONS CONCERNING PROJECT SAFETY AND ASSUMES FULL RESPONSIBILITY FOR SAFETY ON THE PROJECT.
2. WORKMEN AND THE PUBLIC SHALL BE PROTECTED BY THE CONTRACTOR FROM ANY AND ALL HAZARDS CONNECTED WITH THE CONSTRUCTION WORK.
3. OPEN TRENCHES, MATERIALS, OR EQUIPMENT WITHIN THE WORKING LIMITS ARE TO BE PROTECTED BY THE USE OF ADEQUATE BARRICADES.
4. ALL WORK SHALL BE IN CONFORMANCE TO OSHA REGULATIONS, TITLE 19, PARTS 1926.651 AND 1926.652.
5. UTILITIES INFORMATION SHOWN HEREON WERE OBTAINED FROM THE BEST AVAILABLE SOURCES AND MAY NOT BE EITHER ACCURATE OR COMPLETE. THE CONTRACTOR SHALL VERIFY EXACT LOCATION OF EXISTING UTILITIES AND NOTIFY THE UTILITIES PROTECTION CENTER AT "1-800-282-7411" PRIOR TO EXCAVATION.

EARTHWORK

1. SEE SOIL AND EROSION CONTROL PLAN FOR SOILS CLASSIFICATION.
2. SUBGRADE: SUBSURFACE HAS BEEN INVESTIGATED ONLY AS SHOWN. ALL UNSUITABLE MATERIAL IN PAVEMENT OR BUILDING AREAS SHALL BE REMOVED TO A DEPTH OF 3.0 FEET BELOW SUBGRADE. BACKFILL WITH SUITABLE MATERIAL.
3. WHERE EXISTING SOILS TO BE USED IN THE STABILIZED SUBGRADE HAVE THE REQUIRED BEARING VALUE, NO ADDITIONAL STABILIZING MATERIAL NEED BE ADDED OR MIXED IN. THE STABILIZING MATERIAL, IF REQUIRED, SHALL BE HIGH-BEARING VALUE SOIL, SAND-CLAY, LIMEROCK, OR OTHER MATERIAL APPROVED BY THE CITY. THE CONSTRUCTION OF THE STABILIZED SUBGRADE, INCLUDING COMPACTION, SHALL CONFORM TO THE D.O.T. STANDARD SPECIFICATIONS, 1993 EDITION.
4. THE UPPER ONE FOOT OF MATERIAL BELOW THE ROADWAY BASE COURSE, HEREIN AFTER REFERRED TO AS STABILIZED SUBGRADE, SHALL BE COMPACTED TO DENSITIES OF AT LEAST 98% OF THE MODIFIED PROCTOR MAXIMUM DRY WEIGHT DENSITY (ASTM D1557). AFTER COMPLETING CLEARING/STRIPPING OPERATIONS, THE NATURAL SOILS BENEATH THE PAVEMENT AREAS SHALL BE COMPACTED UNTIL DENSITIES OF AT LEAST 98% OF THE MODIFIED PROCTOR MAXIMUM DRY WEIGHT DENSITY (ASTM D1557) HAVE BEEN ACHIEVED WITHIN THE UPPER ONE FOOT. NATURAL SOILS SHALL EXHIBIT MOISTURE CONTENTS WITHIN 2% OF THE MODIFIED PROCTOR MAXIMUM DRY WEIGHT DENSITY MOISTURE CONTENT.
5. STRUCTURAL FILL REQUIRED FOR BUILDING PADS AND PAVEMENT AREAS SHALL BE PLACED IN MAXIMUM ACCEPTABLE PERMISSIBLE LIFTS NOT EXCEEDING 6 INCHES COMPACTED IN THICKNESS. AND SHALL BE COMPACTED TO DENSITIES EQUIVALENT TO 100% OF THE MODIFIED PROCTOR MAXIMUM DRY WEIGHT DENSITY (ASTM D1557). AND WITHIN 2% OF THE OPTIMUM MOISTURE CONTENT. STRUCTURAL FILL IS DEFINED AS NON-PLASTIC, INORGANIC (CONTAINING LESS THAN 4.0% ORGANICS), GRANULAR SOIL CONTAINING LESS THAN 10% MATERIAL PASSING THE 200 MESH SIEVE (I.E. RELATIVELY CLEAN SAND). COMPACTION SHALL BE TESTED IN EACH LIFT AND RESULTS SUBMITTED TO THE ENGINEER FOR REVIEW.
6. CONTRACTOR MUST PROVIDE CERTIFIED TEST RESULTS OF THE DEGREES OF COMPACTION OF THE SUBGRADE AND THE BASE FROM AN INDEPENDENT, QUALIFIED TEST LABORATORY. ALL BUILDING PAD AND PAVEMENT AREAS SHALL BE PROOF ROLLED PRIOR TO ACCEPTANCE BY ENGINEER.
7. TESTS FOR THE STABILIZED SUBGRADE BEARING CAPACITY AND COMPACTION SHALL BE LOCATED NO MORE THAN 300 FEET APART AND SHALL BE STAGGERED TO THE LEFT, RIGHT, AND CENTERLINE OF THE ROADWAY.
8. ALL UNDERGROUND UTILITIES MUST BE INSTALLED PRIOR TO PREPARATION OF SUBGRADE FOR PAVEMENT.

PAVING

1. RIGHT-OF-WAY INFORMATION OBTAINED FROM PRIVETT AND ASSOCIATES.
2. AT INTERSECTION OF RIGHT-OF-WAY LINES, RADII SHALL BE 25 FEET. EDGE OF PAVEMENT RADII SHALL BE 25 FEET UNLESS NOTED OTHERWISE.
3. ALL ELEVATIONS SHOWN ARE IN FEET AND BASED ON USC&G DATUM.
4. THE PAVEMENT SURFACE WEARING COURSE SHALL BE ASPHALTIC CONCRETE, TYPE F, GROUP 1 OR 2. ALL MATERIALS, INCLUDING PRIME AND TACK COATS, SHALL CONFORM TO THE D.O.T. STANDARD SPECIFICATIONS, 1993 EDITION, FOR MATERIALS AND METHOD OF CONSTRUCTION.
5. CURB TO BE MIAMI CURB AS SHOWN IN THE CONSTRUCTION DETAILS.
6. ROADWAY BASE COURSE MATERIALS SHALL BE LIMEROCK AND SHALL CONFORM TO THE D.O.T. STANDARD SPECIFICATIONS, 1993 EDITION, FOR BASE COURSE MATERIALS, INCLUDING CONSTRUCTION METHODS.
7. ALL BASES SHALL BE PRIMED IN ACCORDANCE WITH THE D.O.T. STANDARD SPECIFICATIONS, 1993 EDITION. TACK COAT SHALL NOT BE REQUIRED ON PRIMED BASES EXCEPT ON AREAS WHICH HAVE BECOME EXCESSIVELY DIRTY AND CANNOT BE CLEANED, OR, IN AREAS WHERE THE PRIME HAS CURED AND LOST ALL BONDING EFFECT. TACK COAT MATERIALS AND CONSTRUCTION METHODS SHALL CONFORM TO D.O.T. STANDARD SPECIFICATIONS, 1993 EDITION.
8. TESTS FOR BASE THICKNESS AND COMPACTION SHALL BE LOCATED NO MORE THAN 300 FEET APART AND SHALL BE STAGGERED TO THE LEFT, RIGHT, AND CENTER OF THE ROADWAY. IF TESTS INDICATE THICKNESS LESS THAN THOSE ALLOWED BY D.O.T. SPECIFICATIONS, THE CONTRACTOR MAY EITHER INCREASE THE THICKNESS, RECOMPACT AND RETEST TO MEET SPECIFIED VALUES, OR SUBSTITUTE 1/2 INCH ADDITIONAL SURFACE COURSE FOR EACH INCH OR FRACTION THEREOF OF THE BASE COURSE WHICH DOES NOT MEET THE SPECIFIED THICKNESS.
9. ALL PAVEMENT SECTION ELEMENTS SHALL BE TESTED AS REQUIRED BY THE CITY OF KINGSLAND AT THE CONTRACTOR'S EXPENSE.

EROSION CONTROL

1. EROSION CONTROL MEASURES SHALL BE CONSTRUCTED PRIOR TO CLEARING AS SHOWN ON THE APPROVED SOIL EROSION CONTROL PLAN AND SHALL BE MAINTAINED THROUGHOUT THE CONSTRUCTION PERIOD. ALL CONDITIONS OF THE APPROVED PLAN SHALL BE FOLLOWED.
2. CLEAR ONLY THOSE AREAS REQUIRED FOR CONSTRUCTION AND, WHERE POSSIBLE, MAINTAIN A VEGETATIVE BUFFER ZONE BETWEEN THE DISTURBED WORKING AREA AND ANY WATERCOURSE. IF A 25 FEET BUFFER WITH HEAVY VEGETATION CANNOT BE MAINTAINED, FOR ANY REASON, A SILT FENCE SHALL BE ERRECTED IN ITS PLACE.
3. DISTURBED AREAS OR CONSTRUCTED EMBANKMENTS WITH GRADIENT EXCEEDING 30% SHALL BE STABILIZED IMMEDIATELY.
4. ALL EROSION CONTROL MEASURES SHALL BE MAINTAINED IN PROPER CONDITION, SO THAT THEY WILL PERFORM THE FUNCTIONS FOR WHICH THEY WERE PROVIDED. THE CONTRACTOR SHALL TAKE IMMEDIATE STEPS TO CORRECT ANY IMPAIRMENT TO FACILITIES.
5. ALL EXCAVATION SHALL BE DONE IN A MANNER TO MINIMIZE WATER TURBIDITY AND POLLUTION; DISCHARGE SHALL BE CONTROLLED AND ROUTED THROUGH HAY FILTERS OR SILTATION BARRIERS. THE CONTRACTOR SHALL BE RESPONSIBLE FOR THE PREVENTION, CONTROL, AND ABATEMENT OF SOIL EROSION AND WATER POLLUTION.
6. ALL DISTURBED AREAS WHICH ARE NOT SODDED SHALL RECEIVE GRASS SEED, FERTILIZER AND MULCH.

CONCRETE

1. ALL CONCRETE FOR THIS WORK SHALL BE FURNISHED BY A CONCRETE MIXING PLANT. CEMENT SHALL BE PORTLAND CEMENT TYPE I OR II. FINE AGGREGATE SHALL BE CRUSHED STONE OR GRAVEL HAVING HARD DURABLE UNCOATED PARTICLES RANGING IN SIZE FROM 1" DOWN TO 1/4". ALL CONCRETE SHALL BE DESIGNED TO DEVELOP A MINIMUM COMPREHENSIVE STRENGTH OF 3000 PSI AT TWENTY EIGHT (28) DAYS. SLUMP SHALL NOT EXCEED 4".
2. RUB, CURE AND PROTECT CONCRETE STRUCTURES, CURBS AND/OR CURB AND GUTTER. PROVIDE EXPANSION AND CONTRACTION JOINTS AT A MAXIMUM OF 20' O.C.
3. EXPANSION JOINTS SHALL BE 1/2" THICK ASPHALT-SATURATED CELOTEX EXPANSION JOINT MATERIAL.

SANITARY SEWER

1. THE UTILITY LOCATIONS SHOWN ARE BASED ON EXISTING RECORDS AND FIELD MEASUREMENTS. PRIOR TO ANY EXCAVATION IN THIS AREA, THE EXACT LOCATION OF THE UTILITIES, AS WELL AS THE EXISTENCE AND LOCATION OF ANY OTHER UTILITIES NOT SHOWN, SHOULD BE VERIFIED BY THE RESPECTIVE UTILITY COMPANIES.
2. P.V.C. PIPE FOR GRAVITY SEWERS SHALL BE SDR-35, MEETING ASTM D-3034 FOR TYPE PSM P.V.C. SEWER PIPE. THE JOINTS SHALL BE PUSH-ON "O" RING GASKET TYPE WITH INTEGRAL BELL AND SPIGOT MEETING ASTM 3212. THREADED OR SOLVENT WELDED PIPE SHALL NOT BE USED.
3. PIPE SHALL BE CLEARLY MARKED WITH: MANUFACTURER'S IDENTIFICATION, NOMINAL PIPE SIZE, MATERIAL, TYPE AND GRADE, SDR OR PRESSURE RATING.
4. PRECAST CONCRETE MANHOLE SECTIONS TO BE MANUFACTURED IN ACCORDANCE WITH PROVISIONS OF ASTM C478 AND SHALL HAVE: PRECAST RISER SECTIONS OF 48-INCHES IN DIAMETER AND WALL THICKNESS OF AT LEAST 4-INCHES, PRECAST BASE UNITS WITH A MINIMUM WALL THICKNESS OF 5-INCHES, JOINTING MATERIAL OF RUBBER GASKET TYPE CONFORMING TO ASTM C443 OR PLASTIC MATERIAL CONFORMING TO ASTM C425.
5. MANHOLE FRAMES AND COVERS TO HAVE MACHINED BEARING (SEATING) SURFACES, ALL COVERS TO HAVE CHECKERED TOP DESIGN AND TWO PICK HOLES LOCATED AT EDGES. FRAMES SHALL HAVE A DEPTH OF APPROXIMATELY 9-INCHES AND AN ACCESS OPENING OF APPROXIMATELY 32-INCHES(MIN.). MATERIALS SHALL CONFORM TO ASTM A48 FOR CLASS 30 GRAY IRON CASTING. IN AREAS WHERE MANHOLE TOP MAY HAVE OCCASION TO BE UNDERWATER, WATER TIGHT RINGS AND COVERS WILL BE USED.
6. INSTALLATION TO BE AS PER MANUFACTURER'S RECOMMENDATIONS AND CITY OF KINGSLAND STANDARDS AND SPECIFICATIONS FOR SANITARY SEWER INSTALLATION.
7. LEAKAGE TEST SHALL BE CONDUCTED BY MEANS OF EITHER INFILTRATION OR EXFILTRATION TEST. MAXIMUM ALLOWABLE LEAKAGE SHALL BE 25 GAL/DAY/INCH DIA/MILE OF PIPE. EXFILTRATION TEST SHALL NOT BE USED WHEN PIPE IS BELOW GROUND WATER.
8. WHERE SEWER SERVICES COME FROM A SEWER MANHOLE, THE INVERT OF THE SERVICE SHALL BE AT THE SAME ELEVATION AS THE MANHOLE INVERT. FLOW CHANNELS SHALL BE PROVIDED FOR THE SERVICE LATERALS INSIDE THE MANHOLE.
9. MANHOLES SHALL BE SET FLUSH IN PAVEMENT AND A MINIMUM OF 3 INCHES ABOVE FINISH GRADE IN UNPAVED AREAS.
10. SEWER LINES SHALL NOT BE LAID CLOSER THAN 10 FEET HORIZONTALLY TO A WATER MAIN. WHERE SEWER LINES PASS BENEATH WATER LINES, NO JOINTS IN THE SEWER SHALL BE CLOSER THAN 3 FEET LATEROALLY FROM THE WATER LINE. ALL JOINTS OF THE SEWER PIPE SHALL BE EQUIDISTANT FROM THE SEWER LINE AT THE CROSSING OF THE WATER AND SEWER LINES. VERTICAL SEPARATION BETWEEN WATER AND SEWER AT CROSSINGS SHALL BE AT LEAST 18 INCHES BETWEEN PIPES, MEASURED EDGE TO EDGE. PRESSURE SEWER LINES SHALL ALWAYS PASS BELOW WATER LINES. SEWER AND WATER LINE CROSSINGS SHALL CONFORM WITH THE LATEST EDITION OF KINGSLAND CITY PUBLIC WORKS POLICIES AND SPECIFICATIONS MANUAL.
11. ALL SEWERS LAID BENEATH DRIVEWAYS AND ROADWAYS MUST BE OF SUFFICIENT DEPTH TO PREVENT INJURY FROM REASONABLY ANTICIPATED LOADS, BUT IN NO CASE SHALL THERE BE LESS THAN 3 FEET OF COVER IF THE SEWER IS OF OTHER THAN DUCTILE IRON.


CWATER SYSTEM

1. THE UTILITY LOCATIONS SHOWN ARE BASED ON EXISTING RECORDS AND FIELD MEASUREMENTS. PRIOR TO ANY EXCAVATION IN THIS AREA, THE EXACT LOCATION OF THESE UTILITIES, AS WELL AS THE EXISTENCE AND LOCATION OF ANY OTHER UTILITIES NOT SHOWN, SHOULD BE VERIFIED BY THE RESPECTIVE UTILITY COMPANIES.
2. THE CONTRACTOR SHALL VERIFY LOCATION, ELEVATION AND ALIGNMENT OF EXISTING UTILITIES PRIOR TO COMMENCING WITH UTILITY CONSTRUCTION.
3. THE CONTRACTOR SHALL NOTIFY ALL UTILITY COMPANIES PRIOR TO CONSTRUCTION FOR VERIFICATION AND LOCATION OF ANY UTILITY.
4. FIRE HYDRANT ASSEMBLY REFERRED TO ON DRAWINGS SHALL CONSIST OF:

ONE 3-WAY FIRE HYDRANT, MUELLER STANDARD,
ONE 6-INCH GATE VALVE WITH BOX & CONCRETE COLLAR,
ONE MAIN SIZE X 6" MECHANICAL JOINT HYDRANT TEE,
6-INCH HYDRANT LEAD,
THRUST BLOCKING.
5. FIRE HYDRANTS TO BE LOCATED WITHIN RIGHT-OF-WAY TO BE DEDICATED TO THE CITY OF KINGSLAND.
6. ALL CONSTRUCTION SHALL CONFORM TO THE GUIDELINES AND RESTRICTIONS AS SET FORTH IN THE LATEST EDITION OF THE CITY OF KINGSLAND PUBLIC WORKS DEPARTMENT POLICIES AND SPECIFICATIONS MANUAL.
7. THE CONTRACTOR SHALL COORDINATE THE CONSTRUCTION OF WATER AND/OR SEWER FACILITIES WITH ALL OTHER CONSTRUCTION AND OBTAIN ALL CONSTRUCTION PERMITS REQUIRED BY THE CITY.
8. WATER LINES ARE DESIGNED TO FINISH GRADE AND SHALL BE PROTECTED FROM DAMAGE UNTIL ALL WORK IS COMPLETED.
9. UNSUITABLE MATERIALS UNDER WATER PIPE, SEWER PIPE, OR STRUCTURES SHALL BE REMOVED AND REPLACED WITH SELECTED BACKFILL PROPERLY COMPACTED TO 95% MODIFIED PROCTOR.
10. NO WATER OR SEWER SERVICE LINES SHALL BE PLACED IN THE SAME TRENCH, UNLESS SEPARATED BY 10 FEET HORIZONTAL DISTANCE. NO SEWER JOINT SHALL BE CLOSER THAN 3 FEET TO THE WATER MAIN.
11. ALL WATER AND SEWER PIPE SHALL BE INSTALLED WITH TRACER WIRE ON TOP OF PIPE. WIRE SHALL BE NO DEEPER THAN 24 INCHES BELOW FINISHED GRADE.
12. ALL PRESSURE PIPE SHALL BE THRUST BLOCKED AND/OR RODDED AT ALL CHANGES IN DIRECTION EXCEEDING 11 DEGREE DEFLECTION ANGLE.
13. THRUST BLOCKS SHOWN IN THE DETAILS ARE THE MINIMUM SIZE ALLOWED, AND MUST BE PLACED AGAINST UNDISTURBED SOIL.
14. ALL UNDERGROUND UTILITIES MUST BE INSTALLED PRIOR TO PREPARATION OF SUBGRADE FOR PAVEMENT.
15. ALL PIPE SHALL BE NEW, UNUSED, AND IN A FACTORY FRESH STATE NEATLY STORED AND PROTECTED WHEN ON-SITE UNTIL READY FOR USE.
16. AT THE TIME OF INSTALLATION, ALL PIPE SHALL BE KEPT CLEAN AND INSTALLED IN THE DRY. CONNECTIONS AND JOINTS SHALL BE MADE IN ACCORDANCE WITH MANUFACTURER'S RECOMMENDATIONS.
17. GATE VALVES 2-1/2" AND GREATER SHALL BE IRON BODIED, RESILIENT SEAT GATE VALVES, DOUBLE DISC TYPE, MEETING AWWA SPECIFICATION C-509 (LATEST EDITION), GATE VALVES SHALL BE:



OF THE NON-RISING STEM VARIETY,
RATED FOR A MINIMUM WORKING PRESSURE OF 200 PSI,
FURNISHED WITH OPERATING NUTS WHICH TURN LEFT (COUNTER-CLOCKWISE) TO OPEN,
FURNISHED WITH WEDGES OF DUCTILE IRON, FULLY ENCAPSULATED IN SYNTHETIC RUBBER EXCEPT FOR GUIDE AND WEDGE NUT AREAS; WEDGE RUBBER SHALL BE MOLDED IN PLACE AND BONDED TO THE DUCTILE IRON AND SHALL NOT BE MECHANICALLY ATTACHED,
FURNISHED WITH BRONZE STEMS, STEM NUTS, GLANDS AND BUSHINGS,
FURNISHED WITH EPOXY COATED VALVE BODY AND BONNET, INSIDE AND OUT,
FURNISHED WITH DOUBLE O-RING STEM SEALS.
18. DOMESTIC WATER PIPE SHALL BE POLYVINYL CHLORIDE PIPE CONFORMING TO ASTM D-2241 AND SIZED IN ACCORDANCE WITH THE FOLLOWING TABLE:

TABLE 1: DOMESTIC WATER PIPE SIZES
FOR A MINIMUM WORKING PRESSURE OF 200 PSI
PIPE SIZE (INCHES) | MINIMUM WALL THICKNESS (INCHES)
1/2" - 1" | 0.085
1 1/2" - 2" | 0.105
2 1/2" - 4" | 0.155
4" - 6" | 0.200
6" - 8" | 0.250
8" - 10" | 0.300
10" - 12" | 0.350
12" - 14" | 0.400
14" - 16" | 0.450
16" - 18" | 0.500
18" - 20" | 0.550
20" - 24" | 0.650
24" - 30" | 0.800
30" - 36" | 0.900
36" - 42" | 1.050
42" - 48" | 1.200
48" - 54" | 1.350
54" - 60" | 1.500
60" - 72" | 1.750
72" - 84" | 2.000
84" - 96" | 2.250
3864" - 3876" | 81.0

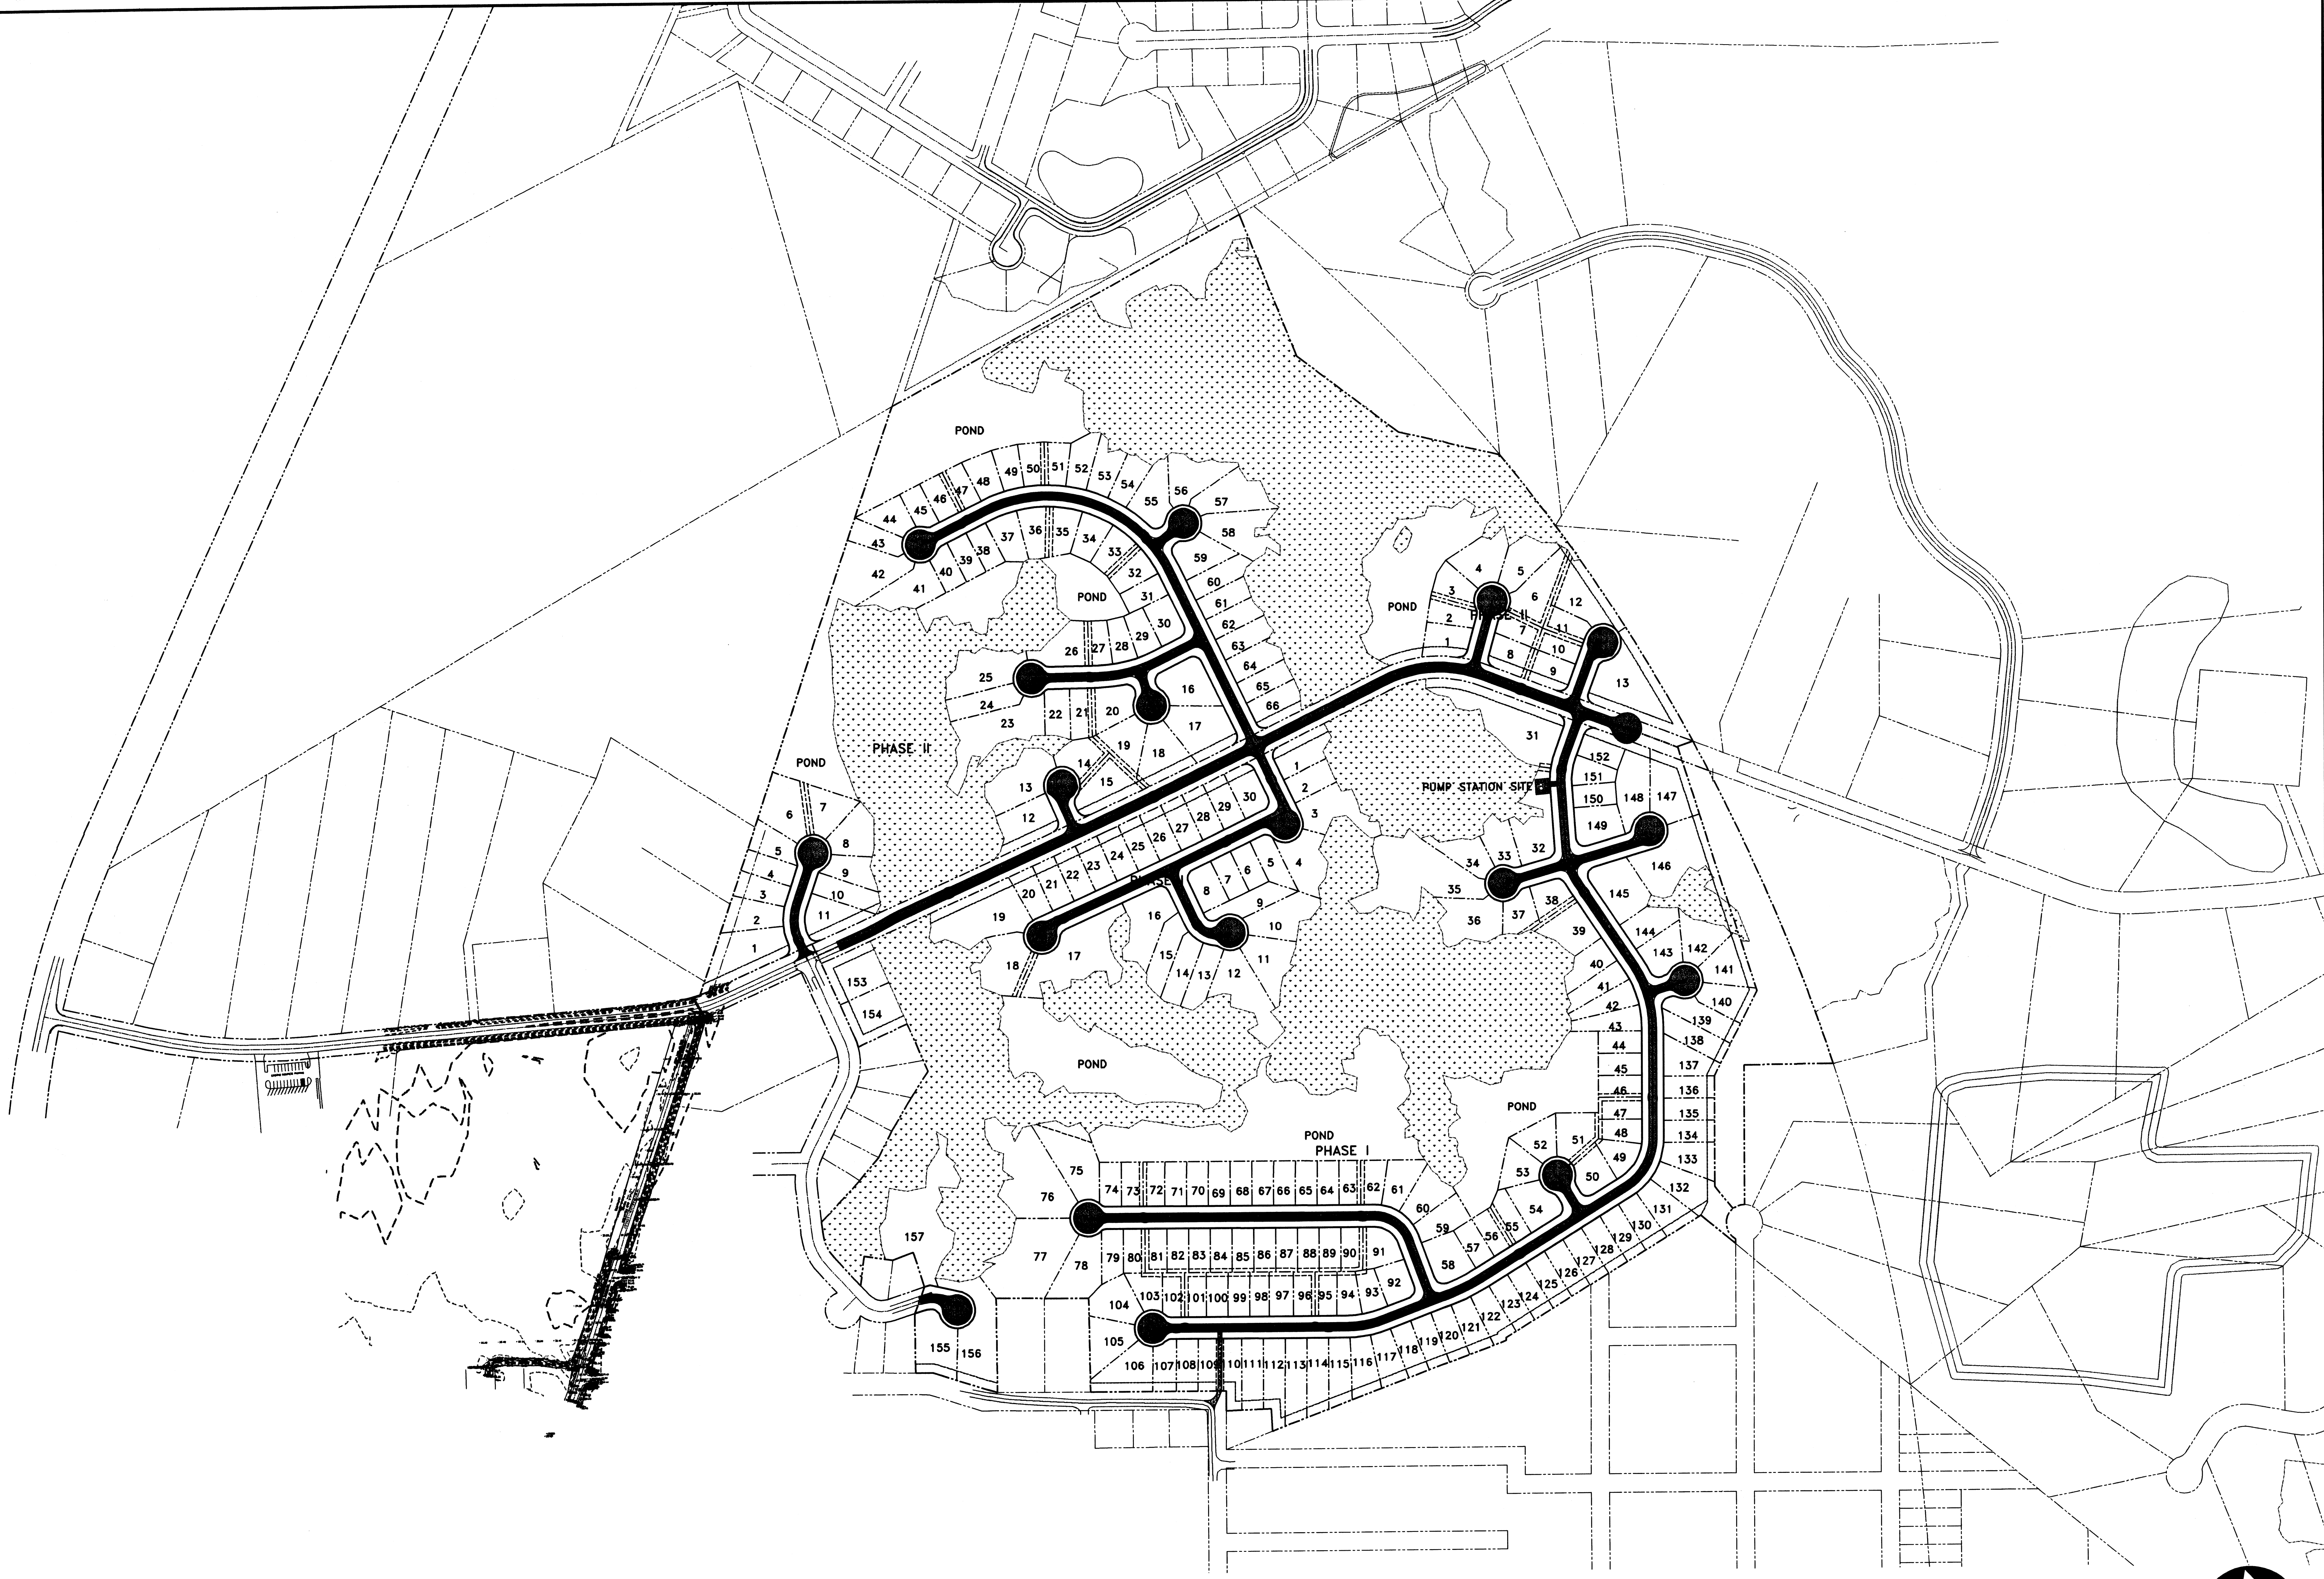

CALL BEFORE YOU DIG: 1-800-282-7411.
 UTILITIES PROTECTION CENTER™
 CALL 1-800-282-7411 AT LEAST 72 HOURS BEFORE YOU DIG TO
 BE IN FULL COMPLIANCE WITH THE LAW.

NOTE:
 IF THIS PLAN IS NOT 24"x36" IT HAS
 BEEN COPIED AT A REDUCED SCALE.

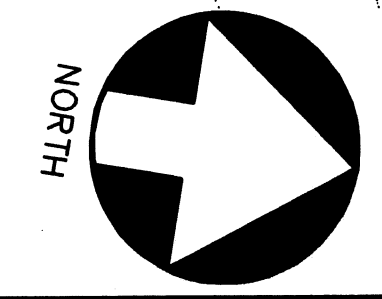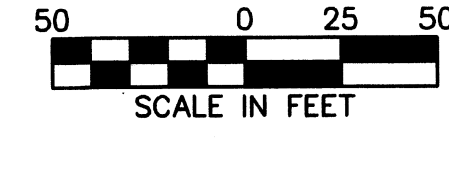

KINGSLAND WEST
 CITY OF KINGSLAND, 1606TH G.M.D., CAMDEN COUNTY, GEORGIA
 PREPARED FOR: PHELPS INVESTMENT PROPERTIES, INC.


P&A ENGINEERING, INC.
 CIVIL ENGINEERS
 1201 SHADOWLAWN DRIVE 3528 DARIEN HWY, SUITE 219
 ST. MARYS, GEORGIA 31558 BRUNSWICK, GEORGIA 31525
 PH. (912) 673-8575 PH. (912) 265-3851
 FAX (912) 882-2729 FAX (912) 265-9509

NO.	REVISIONS	BY	DATE
1	REVISED PER CITY OF KINGSLAND COMMENTS	MAD	01/29/07
3	REVISED PER CITY OF KINGSLAND COMMENTS-ADDED FIRE ACCESS	JDR	02/26/07


PROJ NO. : 06-5038
 DATE: 11/10/06
 DRAWN BY : JWH
 CHECKED BY : WRC
 SCALE : 1"=200'

SHEET
3
 2006-5038

NOTE: THIS PLAN IS NOT INTENDED FOR CONSTRUCTION UNLESS IT HAS BEEN SIGNED AND SEALED BY THE ENGINEER.

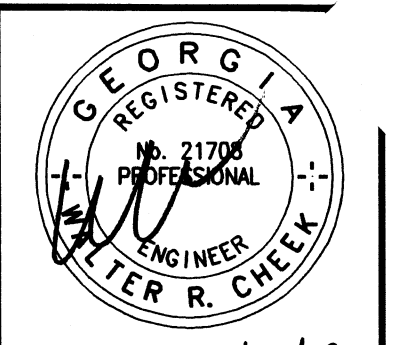


DATE SEALED: 2/27/07

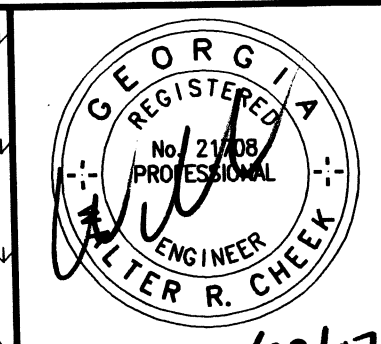

DATE	BY	REVISIONS	NO.
01/29/07	MAD	REVISED PER CITY OF KINGSLAND COMMENTS	1
02/26/07	JDR	REVISED PER CITY OF KINGSLAND COMMENTS-ADDED FIRE ACCESS	3

P & A ENGINEERING, INC.
CIVIL ENGINEERS
1201 SHADOWLAWN DRIVE
ST. AUGUSTINE, FLORIDA 32080
PH: (912) 673-8575
FAX: (912) 882-2729

KINGSLAND WEST
CITY OF KINGSLAND, 1606TH G.M.D., CAMDEN COUNTY, GEORGIA
PREPARED FOR: PHELPS INVESTMENT PROPERTIES, INC.
GEOMETRIC CONTROL PLAN
PROJ NO.: 06-5038
DATE: 11/10/06
DRAWN BY: JWH
CHECKED BY: WRC
APPROVED BY: WRC
SCALE: 1"=50'
SHEET
4
2006-5038


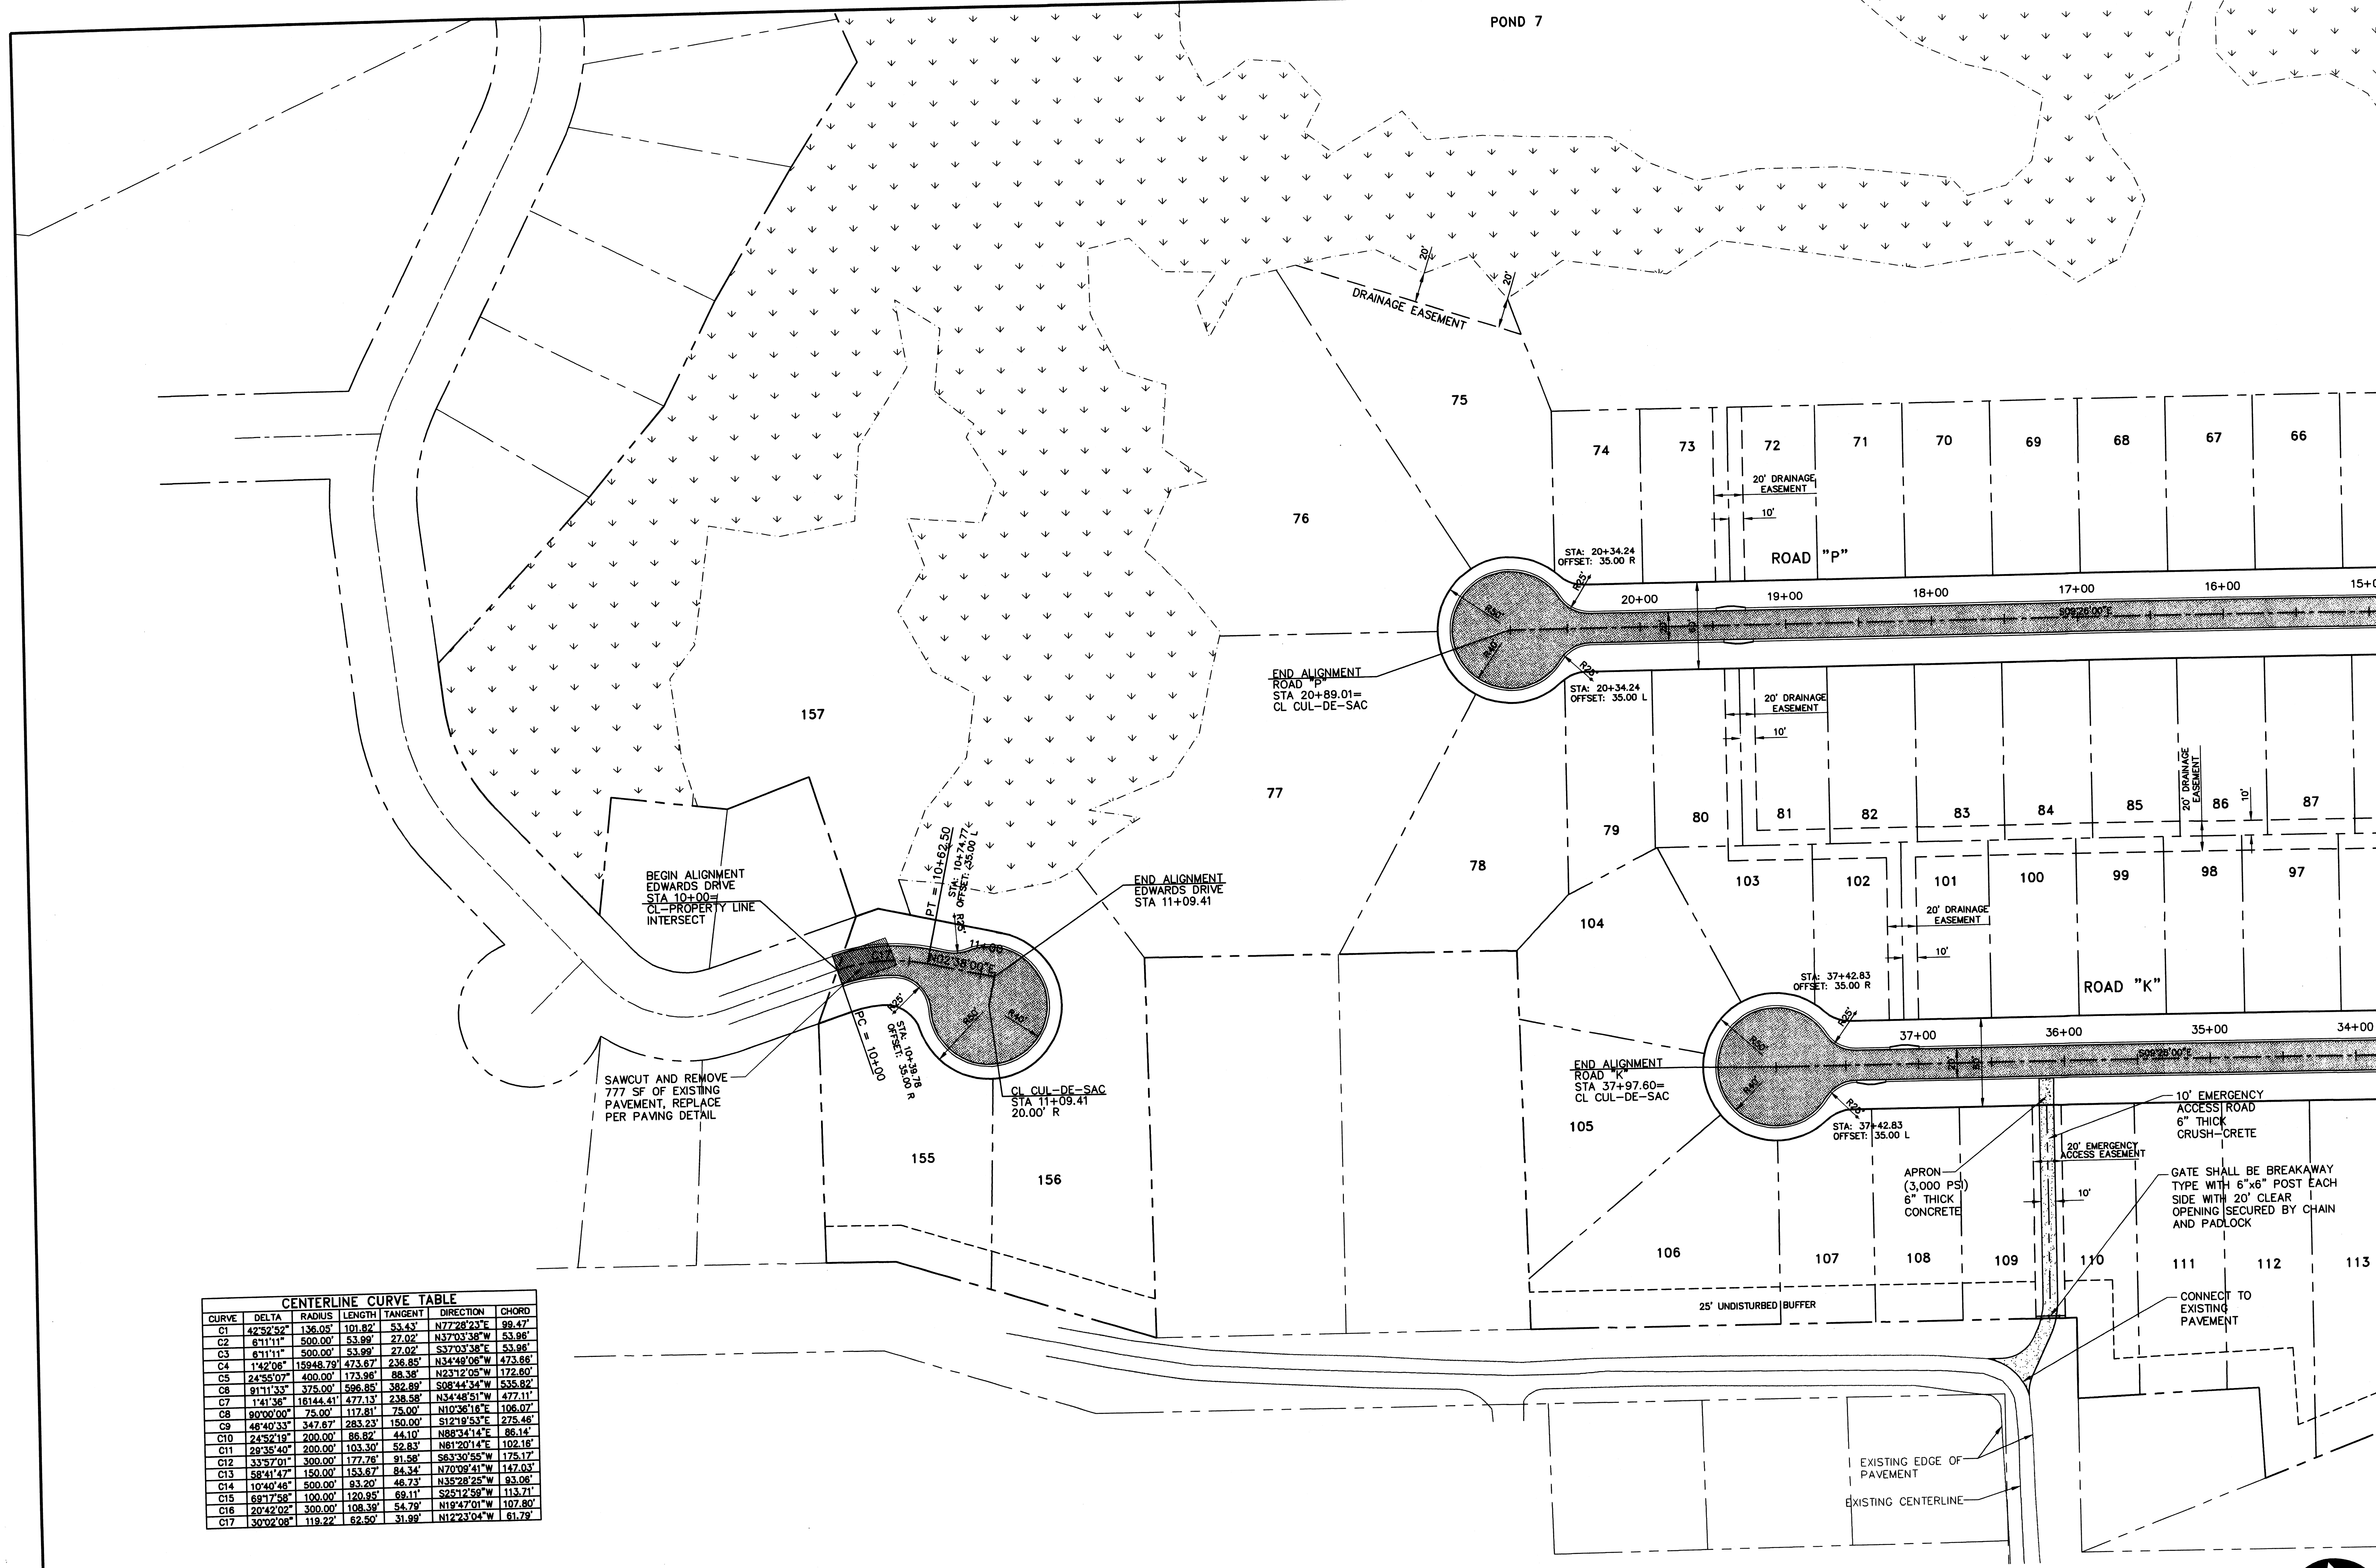



CENTERLINE CURVE TABLE					
CURVE	DELTA	RADIUS	LENGTH	TANGENT	DIRECTION
C1	42°52'52"	136.05'	101.82'	53.43'	N77°28'23"E
C2	6°11'11"	500.00'	53.99'	27.02'	N37°03'38"W
C3	6°11'11"	500.00'	53.99'	27.02'	S37°03'38"E
C4	1°42'08"	15948.79'	473.87'	236.85'	N34°48'06"W
C5	24°35'07"	490.00'	173.95'	88.38'	N23°12'05"W
C6	9°11'13"	375.00'	596.85'	382.89'	S08°44'34"W
C7	1°41'36"	16144.41'	477.13'	238.58'	N34°48'51"W
C8	90°00'00"	75.00'	117.81'	75.00'	N10°36'18"E
C9	46°40'33"	347.67'	283.23'	150.00'	S12°19'53"E
C10	24°52'19"	200.00'	86.82'	44.10'	N88°34'14"E
C11	29°35'40"	200.00'	103.30'	52.83'	N61°20'14"E
C12	33°57'01"	300.00'	177.28'	91.58'	S63°50'55"W
C13	58°41'47"	150.00'	177.28'	91.58'	N70°09'41"W
C14	10°40'46"	500.00'	153.67'	84.34'	N35°28'25"W
C15	69°17'58"	100.00'	120.85'	69.11'	S25°12'59"W
C16	20°42'02"	300.00'	108.39'	54.79'	N19°47'01"W
C17	30°02'08"	119.22'	62.50'	31.99'	N12°23'04"W



CALL BEFORE YOU DIG: 1-800-282-7411.
UTILITIES PROTECTION CENTER™
CALL 1-800-282-7411 AT LEAST 72 HOURS BEFORE YOU DIG TO
BE IN FULL COMPLIANCE WITH THE LAW.

NOTE:
IF THIS PLAN IS NOT 24"x36" IT HAS
BEEN COPIED AT A REDUCED SCALE.

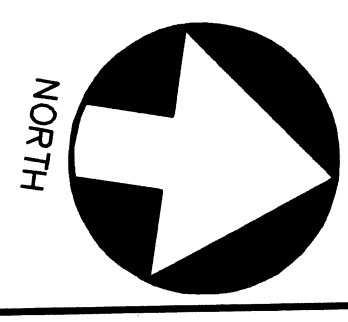
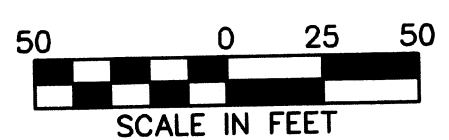


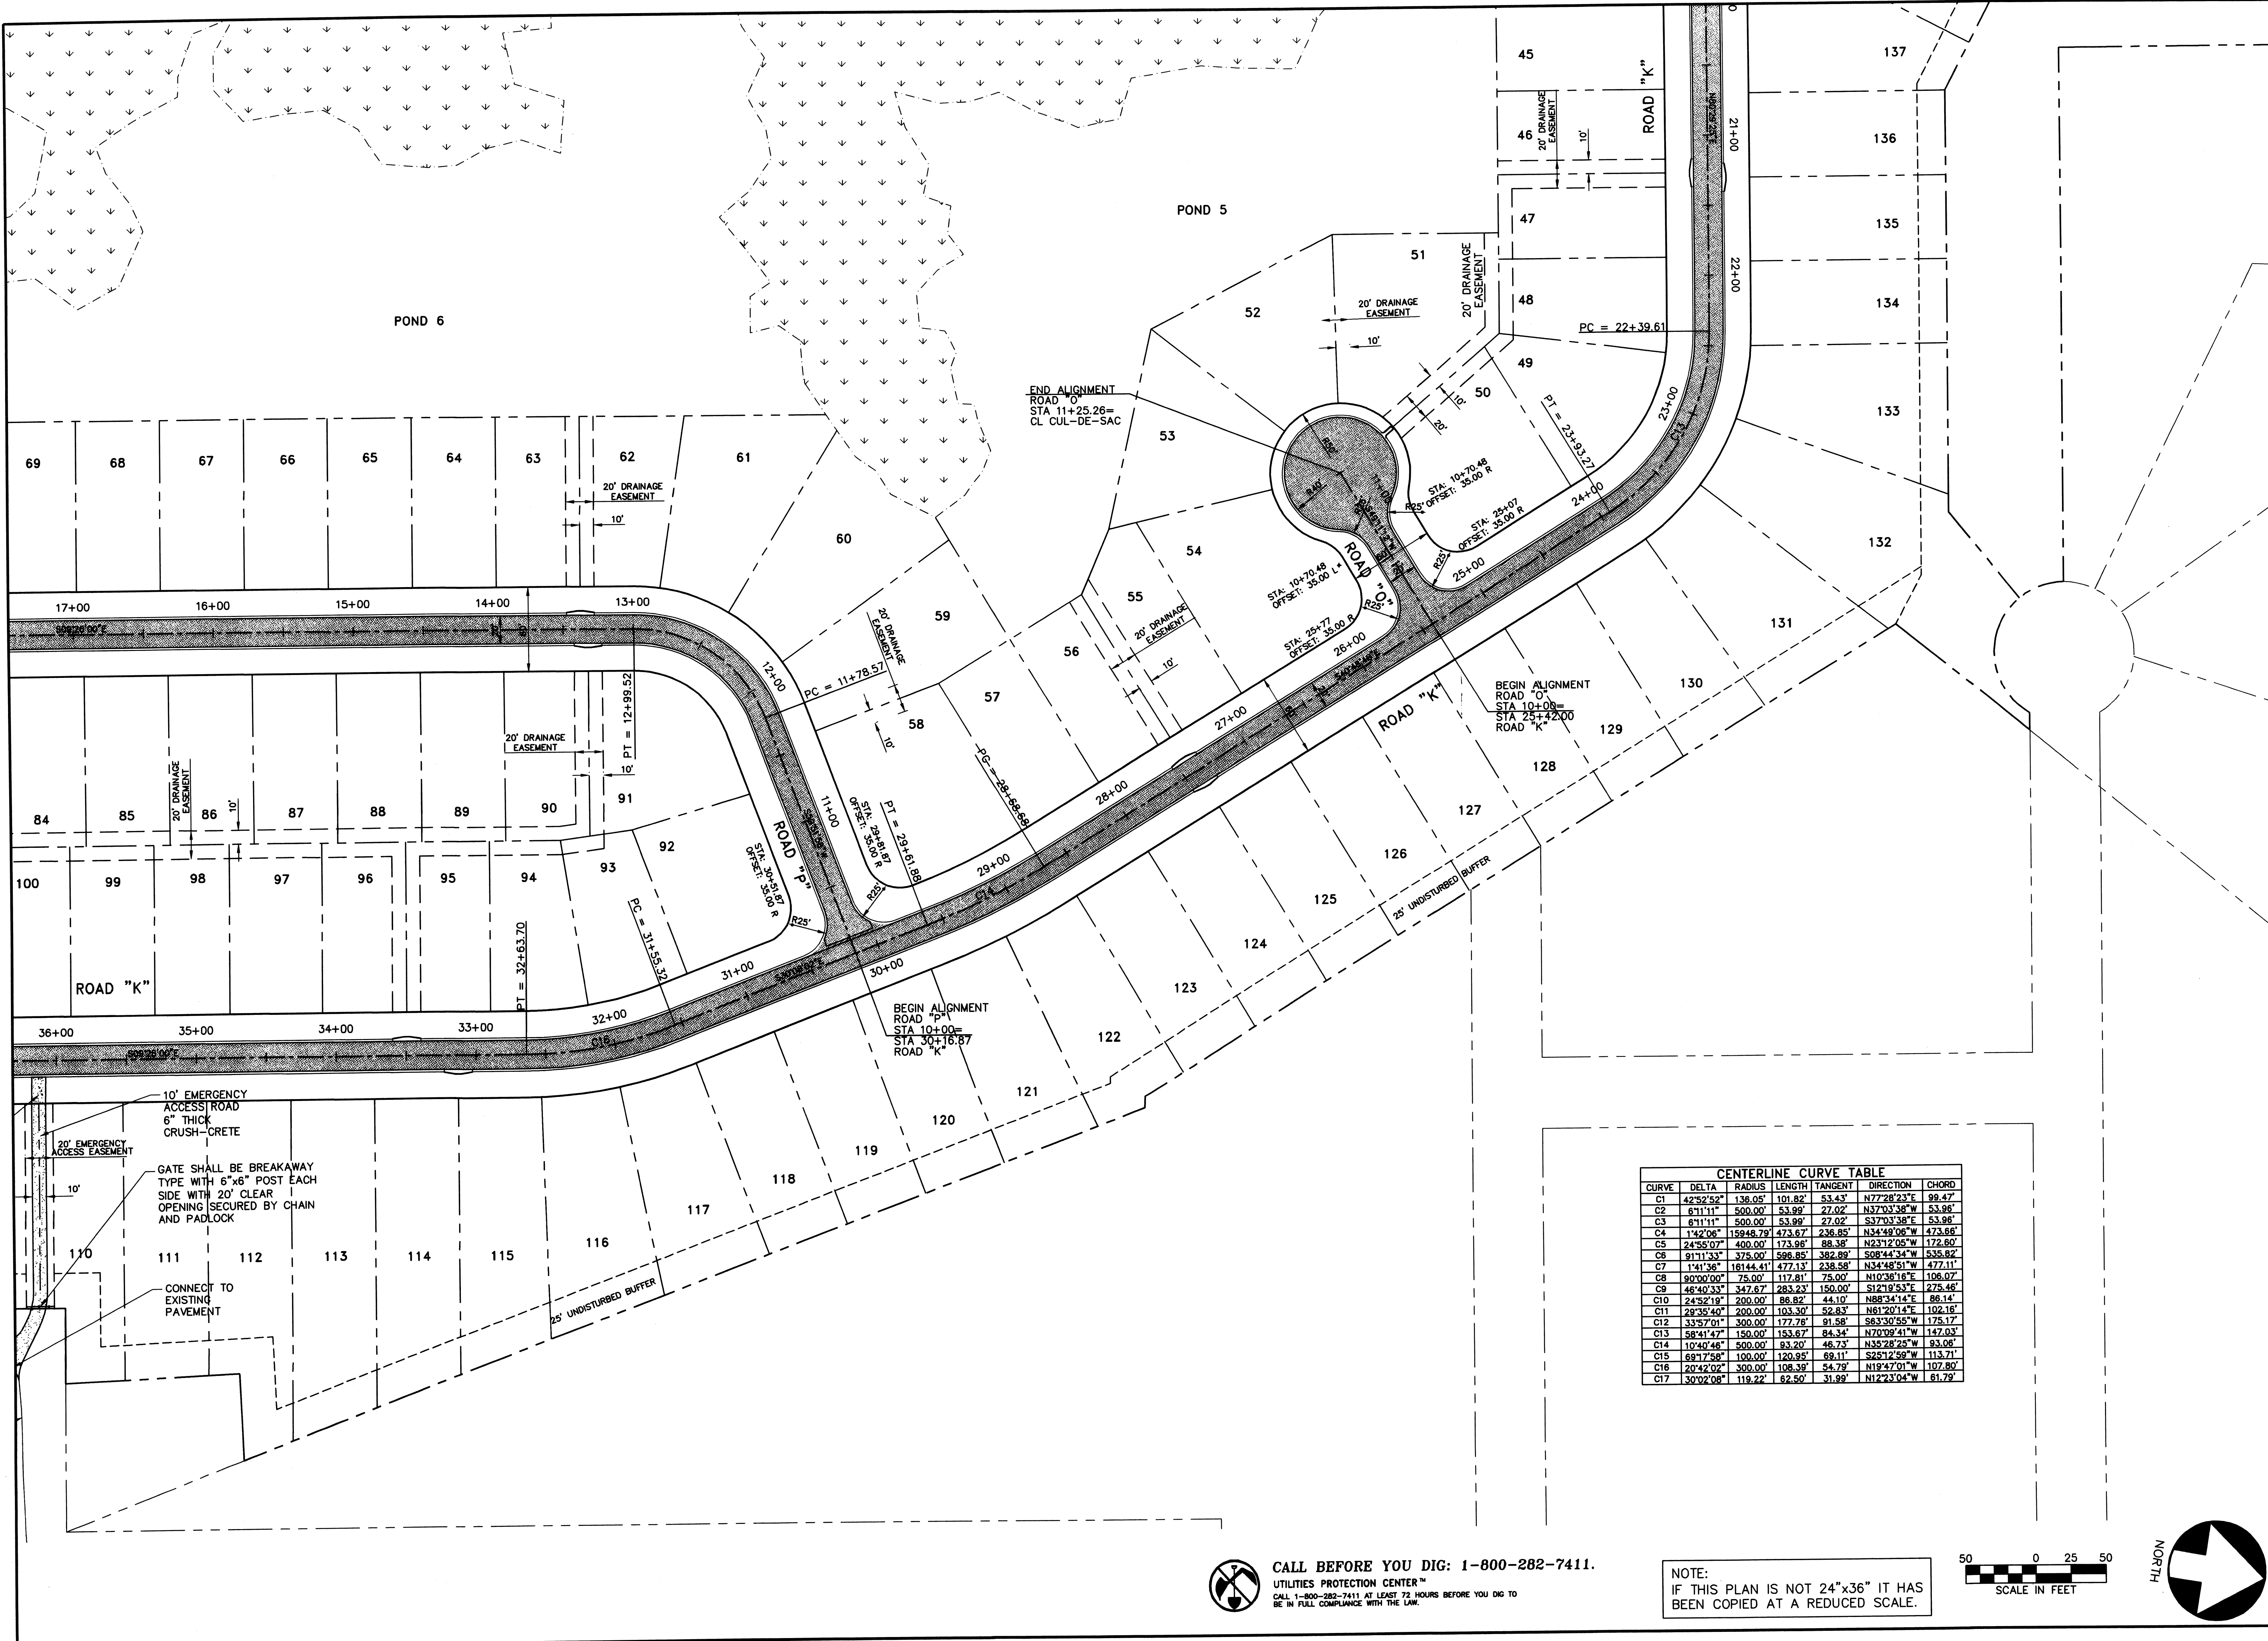

CENTERLINE CURVE TABLE						
CURVE	DELTA	RADIUS	LENGTH	TANGENT	DIRECTION	CHORD
C1	42°52'52"	136.05'	101.82'	53.43'	N77°28'23"E	98.47'
C2	6°11'11"	500.00'	53.99'	27.02'	N37°03'38"W	53.98'
C3	6°11'11"	500.00'	53.99'	27.02'	S37°03'38"E	53.98'
C4	1°42'06"	15848.79'	473.67'	236.85'	N34°49'06"W	473.66'
C5	24°55'07"	400.00'	173.96'	88.38'	N23°12'05"W	172.60'
C6	91°11'33"	375.00'	596.85'	382.89'	S08°44'34"W	535.84'
C7	1°41'36"	16144.41'	472.13'	238.58'	N34°49'51"W	472.11'
C8	90°02'00"	75.00'	117.81'	75.00'	N10°36'16"E	106.07'
C9	46°40'33"	347.67'	283.23'	150.00'	S12°19'53"E	275.46'
C10	24°52'19"	200.00'	86.82'	44.10'	N88°34'14"E	86.14'
C11	29°35'40"	200.00'	103.30'	52.83'	N61°20'14"E	102.16'
C12	33°57'01"	300.00'	177.76'	91.58'	S63°30'55"W	175.17'
C13	58°41'47"	150.00'	153.67'	84.34'	N70°09'41"W	147.03'
C14	10°40'46"	500.00'	83.20'	46.73'	N35°28'23"W	83.06'
C15	69°17'58"	100.00'	120.95'	69.11'	S25°12'59"W	113.71'
C16	20°42'02"	300.00'	108.39'	54.79'	N19°47'01"W	107.80'
C17	30°02'08"	119.22'	82.50'	31.99'	N12°33'04"W	61.79'

CALL BEFORE YOU DIG: 1-800-282-7411.
UTILITIES PROTECTION CENTER™
CALL 1-800-282-7411 AT LEAST 72 HOURS BEFORE YOU DIG TO
BE IN FULL COMPLIANCE WITH THE LAW.

NOTE:
IF THIS PLAN IS NOT 24"x36" IT HAS
BEEN COPIED AT A REDUCED SCALE.

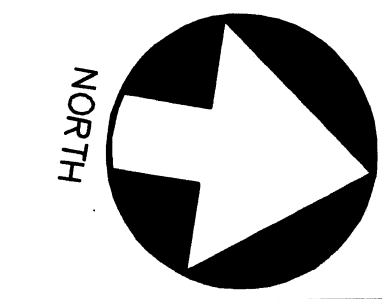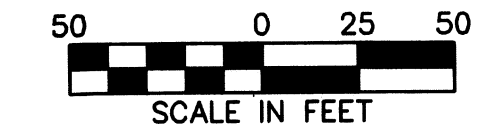

PROJ NO. : 06-5038

DATE: 11/10/06

DRAWN BY: JWH

CHECKED BY: WRC

APPROVED BY: WRC

SCALE: 1"=50'

DATE

BY

REVISIONS

NO.

10/29/07

MAD

REVISED PER CITY OF KINGSLAND COMMENTS

1

02/26/07

JDR

REVISED PER CITY OF KINGSLAND COMMENTS-ADDED FIRE ACCESS

3

DATE SEALED: 2/21/07

P&A ENGINEERING, INC.

CIVIL ENGINEERS

1201 SHADOWLAWN DRIVE
ST. MARIS, GEORGIA 31558
PH. (912) 673-8575
FAX (912) 882-2729

3508 DARIEN HWY, SUITE 219
BRUNSWICK, GEORGIA 31525
PH. (912) 265-3851
FAX (912) 265-9509

KINGSLAND WEST

CITY OF KINGSLAND, 1606TH G.M.D., CAMDEN COUNTY, GEORGIA

PREPARED FOR: PHELPS INVESTMENT PROPERTIES, INC.


GEOMETRIC CONTROL PLAN

SHEET

5

2006-5038

NOTE: THIS PLAN IS NOT INTENDED FOR CONSTRUCTION UNLESS IT HAS BEEN SIGNED AND SEALED BY THE ENGINEER.


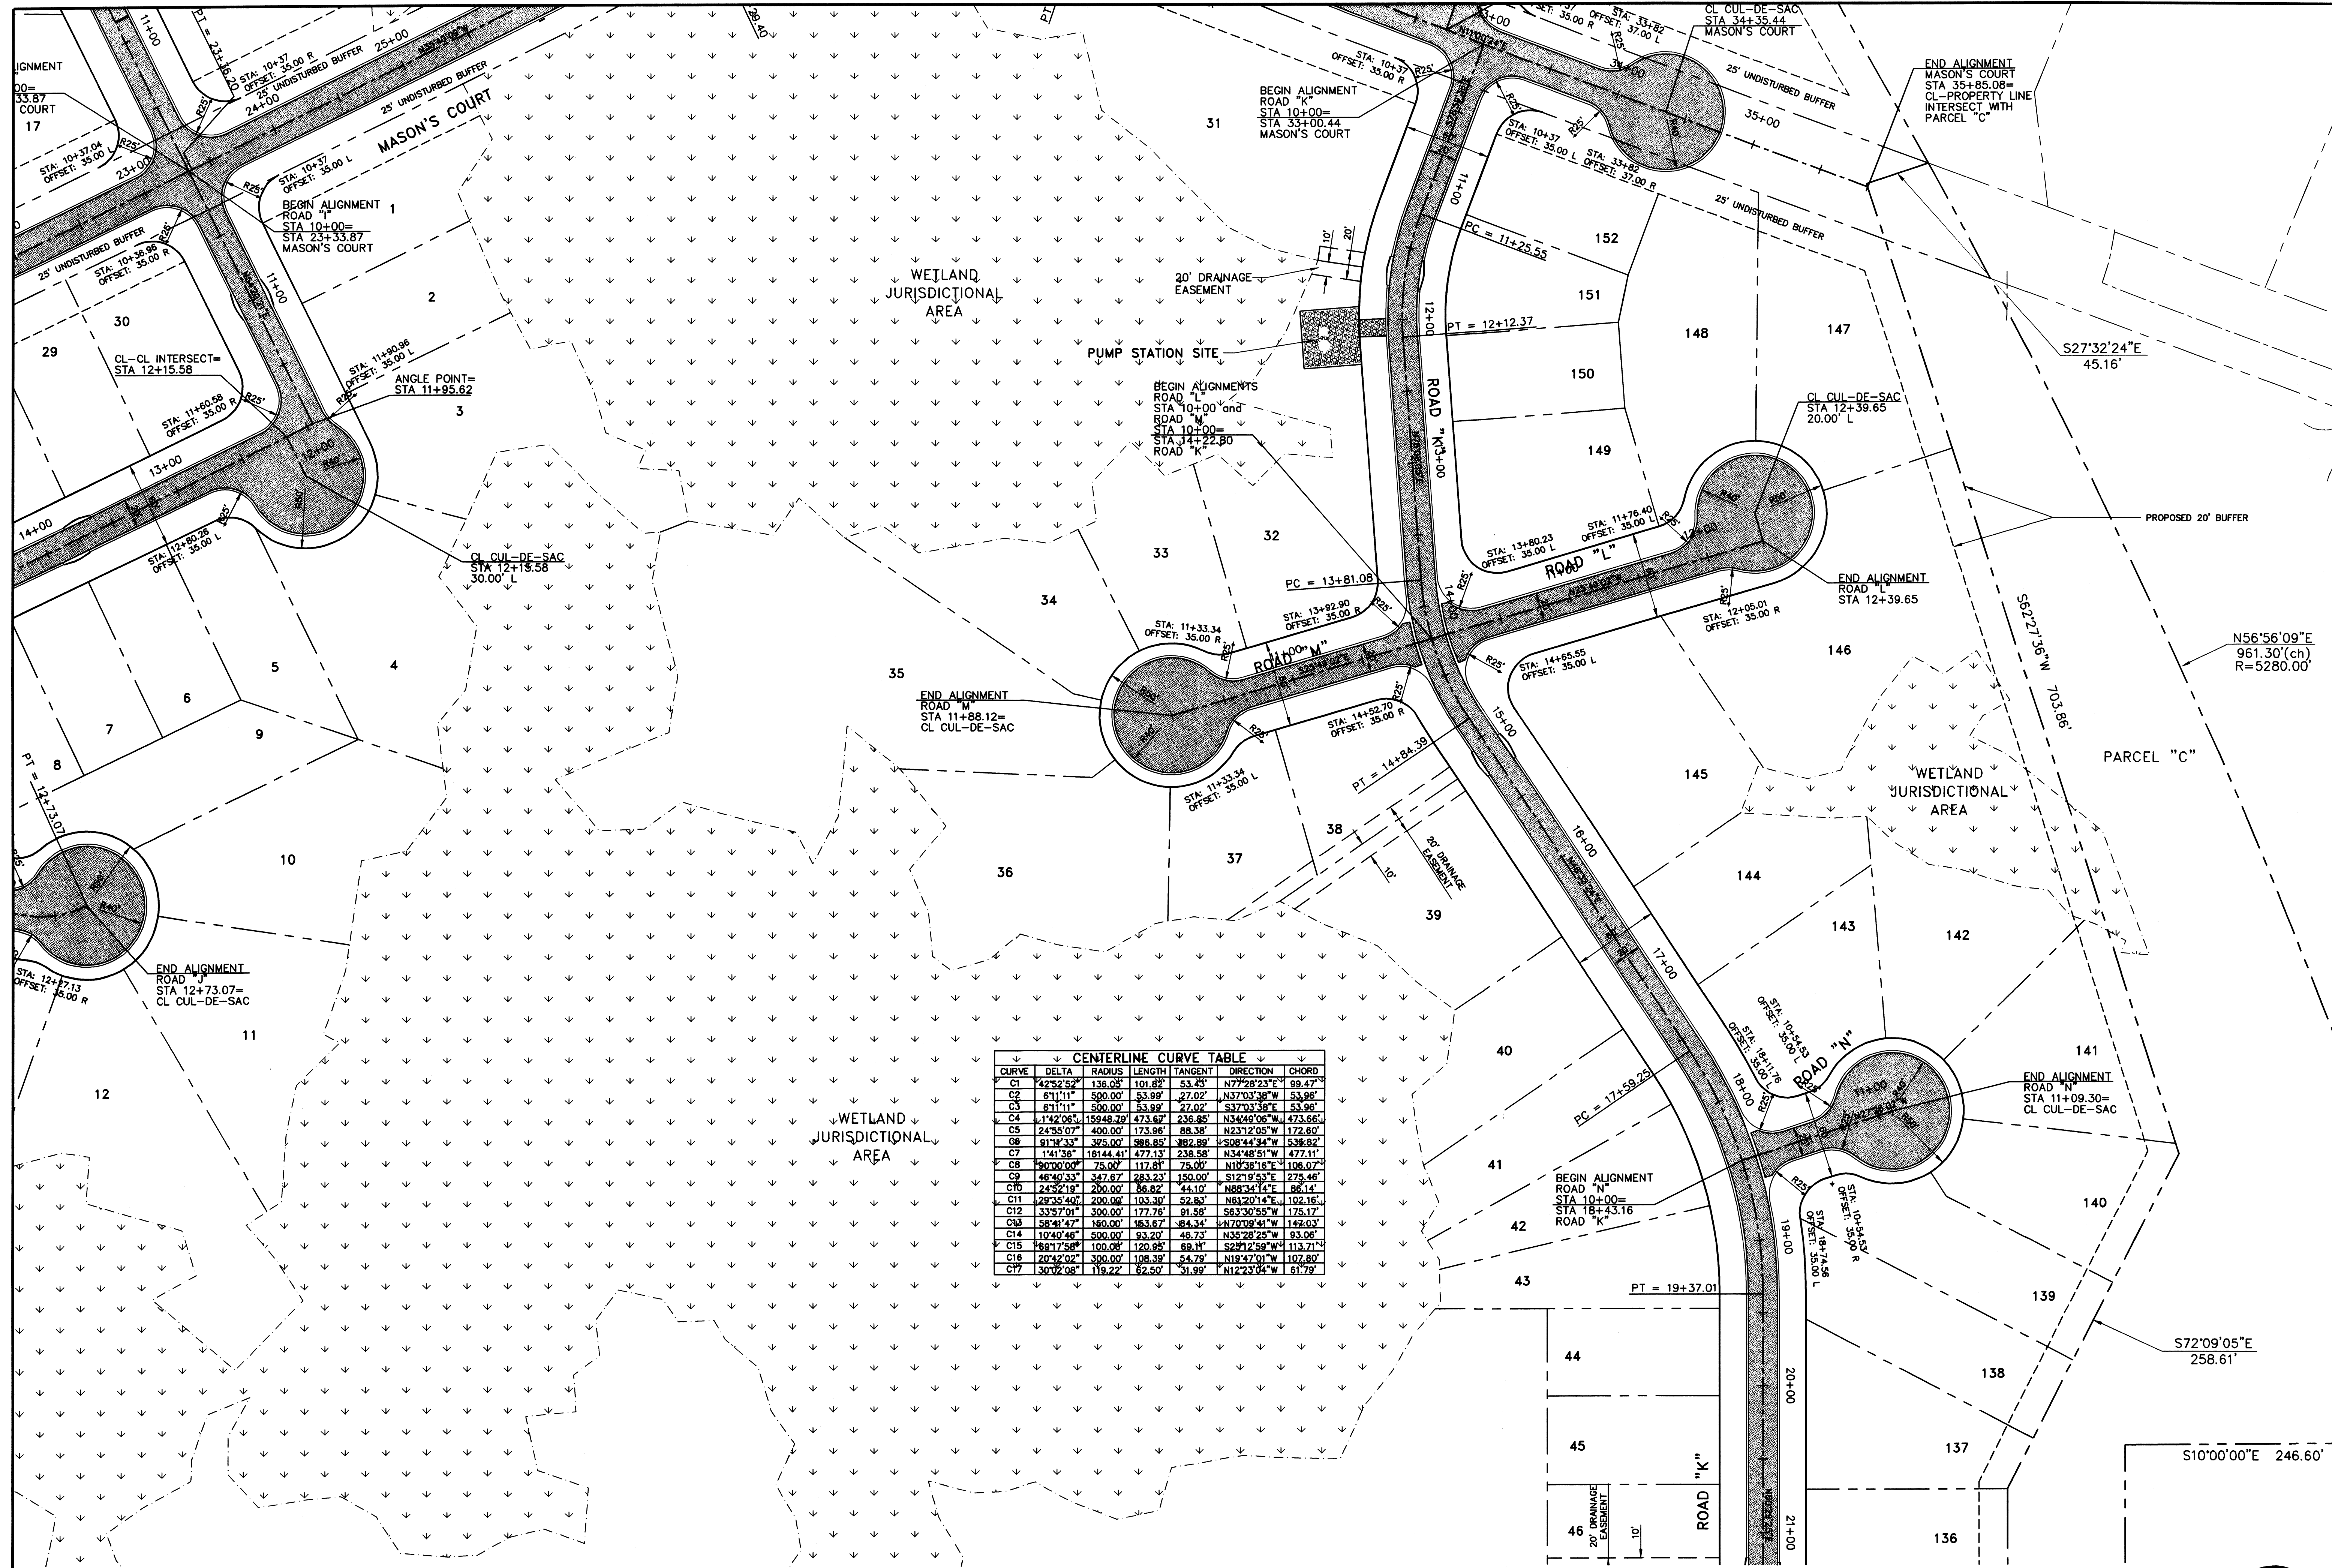


CENTERLINE CURVE TABLE						
CURVE	DELTA	RADIUS	LENGTH	TANGENT	DIRECTION	CHORD
C1	42°52'52"	136.05'	101.82'	53.25'	N77°28'23"E	99.47'
C2	61°11'11"	500.00'	53.99'	27.02'	N37°03'38"E	53.96'
C3	61°11'11"	500.00'	53.99'	27.02'	S37°03'38"E	53.96'
C4	142°06'51"	15948.79'	473.67'	236.85'	N34°49'06"W	473.66'
C5	24°55'07"	400.00'	173.98'	88.38'	N23°12'05"W	172.80'
C6	91°48'53"	375.00'	396.85'	362.89'	S308°44'34"W	538.82'
C7	141°36'51"	10144.41'	477.13'	238.58'	N34°49'51"W	477.11'
C8	90°00'00"	75.00'	117.81'	75.00'	N10°36'16"E	106.07'
C9	48°40'33"	347.67'	283.23'	150.00'	S121°19'53"E	275.46'
C10	24°52'19"	200.00'	86.82'	44.10'	N88°34'14"E	86.14'
C11	28°35'40"	200.00'	103.30'	52.83'	N61°20'14"E	102.16'
C12	33°57'01"	300.00'	177.78'	91.58'	S63°30'55"W	175.17'
C13	58°41'47"	180.00'	163.67'	84.34'	N70°09'41"W	148.03'
C14	104°04'47"	500.00'	93.20'	48.73'	N45°28'25"W	93.08'
C15	89°17'58"	100.00'	120.95'	69.11'	S23°12'59"W	113.71'
C16	20°42'02"	300.00'	108.39'	54.79'	N19°47'01"W	107.80'
C17	30°02'08"	119.22'	82.50'	31.99'	N12°23'04"W	61.79'



CALL BEFORE YOU DIG: 1-800-282-7411.
UTILITIES PROTECTION CENTER™
CALL 1-800-282-7411 AT LEAST 72 HOURS BEFORE YOU DIG TO
BE IN FULL COMPLIANCE WITH THE LAW.

NOTE:
IF THIS PLAN IS NOT 24"x36" IT HAS
BEEN COPIED AT A REDUCED SCALE.

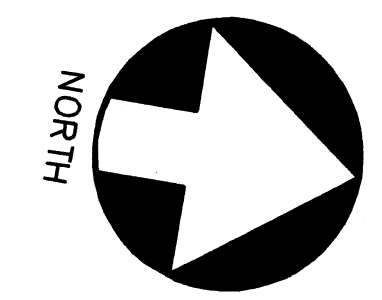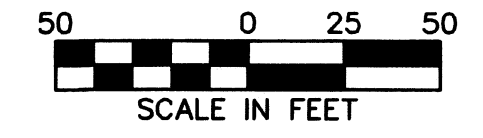

PROJ. NO. : 06-5038

DATE: 11/10/06

DRAWN BY : JWH

CHECKED BY : WRC

APPROVED BY : WRC

SCALE : 1"=50'

DATE

BY

REVISIONS

NO.

11/10/06

WRC

1

DATE

BY

REVISIONS

NO.

11/10/06

WRC

1

DATE

BY

REVISIONS

NO.

11/10/06

WRC

1

DATE

BY

REVISIONS

NO.

11/10/06

WRC

1

DATE

BY

REVISIONS

NO.

11/10/06

WRC

1

DATE

BY

REVISIONS

NO.

11/10/06

WRC

1

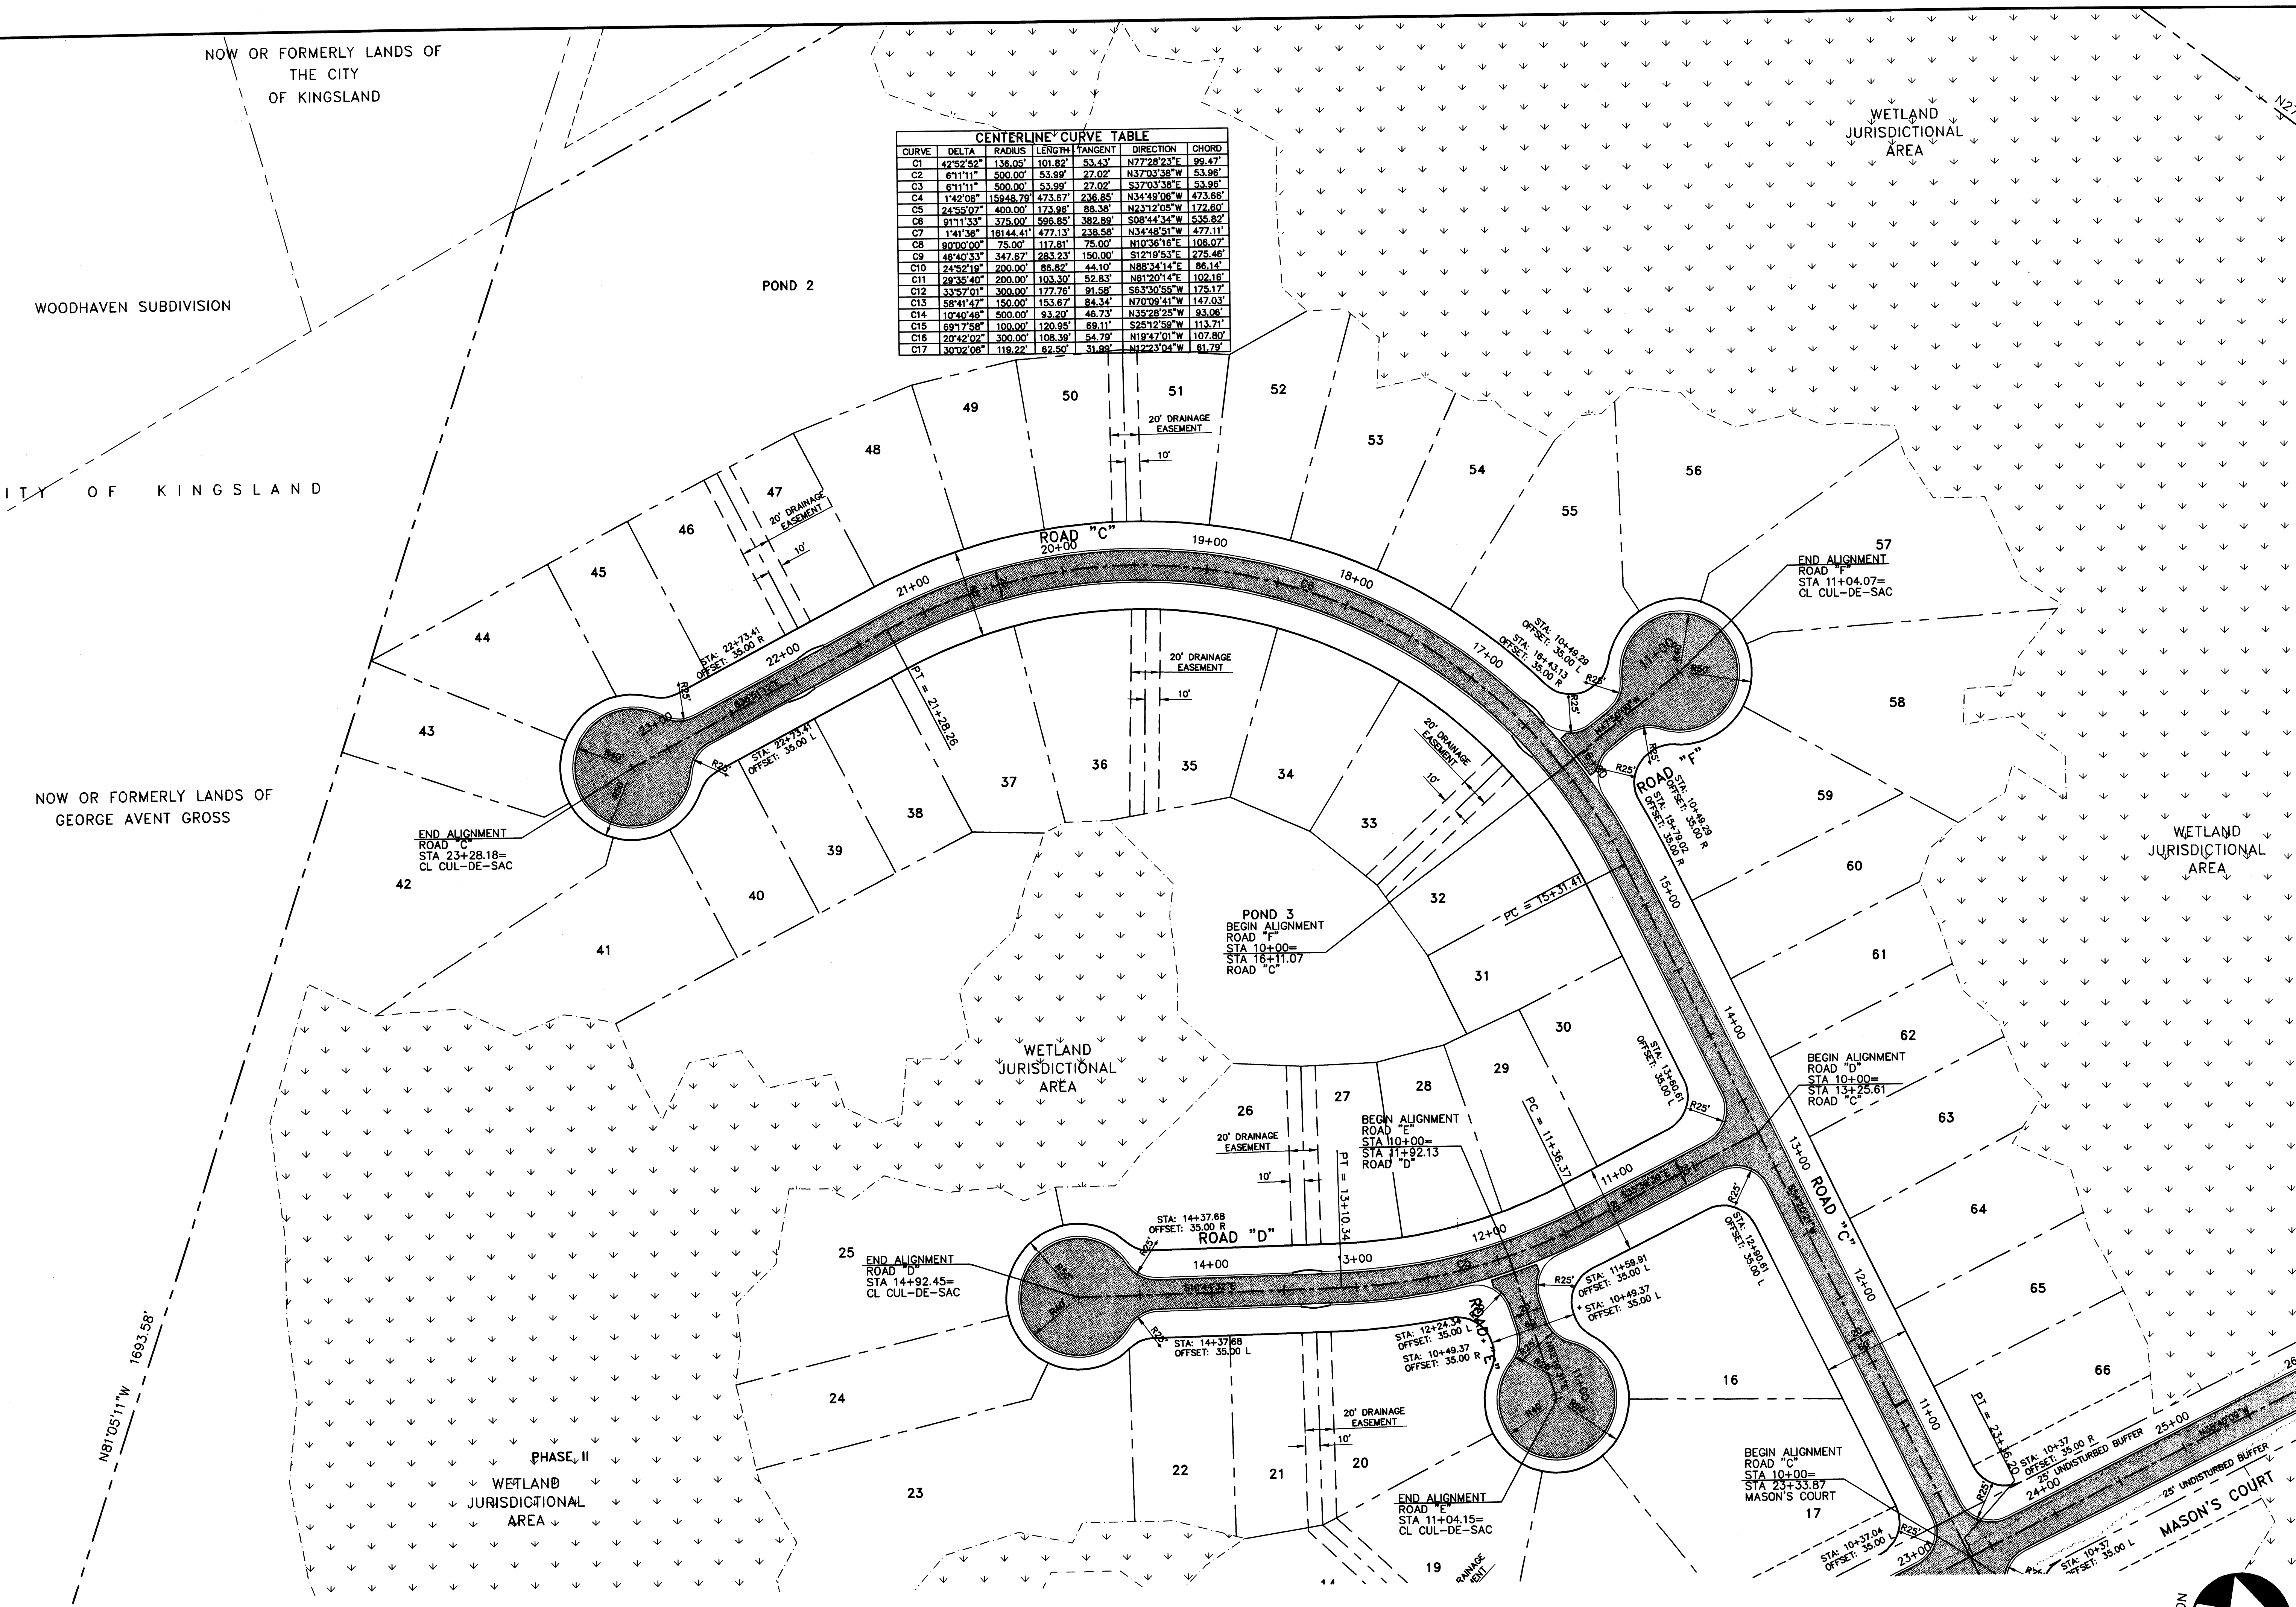

CENTERLINE CURVE TABLE									
CURVE	DELTA	RADIUS	LENGTH	TANGENT	DIRECTION	CHORD			
C1	42°52'52"	136.05'	101.82'	53.43'	N77°28'23"E	99.47'			
C2	6°11'11"	500.00'	53.99'	27.02'	N37°03'38"W	53.98'			
C3	6°11'11"	500.00'	53.99'	27.02'	S37°03'38"E	53.98'			
C4	1°42'08"	15848.78'	473.87'	238.85'	N34°49'08"W	473.68'			
C5	24°55'07"	400.00'	173.98'	88.38'	N23°12'05"W	172.60'			
C6	9°11'33"	375.00'	596.85'	382.89'	S08°44'34"W	535.82'			
C7	1°41'36"	16144.41'	477.13'	238.58'	N34°48'51"W	477.11'			
C8	90°00'00"	75.00'	117.81'	75.00'	N10°36'16"E	106.07'			
C9	46°40'33"	347.87'	283.23'	150.00'	S12°19'53"E	275.48'			
C10	24°52'19"	200.00'	86.82'	44.10'	N88°34'14"E	86.14'			
C11	28°35'40"	200.00'	103.30'	52.83'	N61°20'14"E	102.18'			
C12	33°57'01"	300.00'	177.78'	91.58'	S63°30'55"W	175.17'			
C13	58°41'47"	150.00'	153.67'	84.34'	N70°09'41"W	147.03'			
C14	10°40'46"	500.00'	93.20'	46.73'	N35°28'25"W	93.06'			
C15	68°17'58"	100.00'	120.85'	69.11'	S25°12'59"W	113.71'			
C16	20°42'02"	300.00'	108.39'	54.79'	N19°47'01"W	107.80'			
C17	30°02'08"	119.22'	62.50'	31.98'	N12°23'04"W	61.79'			

REGISTERED PROFESSIONAL ENGINEER
No. 21700
TER R.

DATE SEALED: 07/29/06

REVISIONS

NO.	DATE	BY	REVISION
1	07/29/06	MAD	REVISED PER CITY OF KINGSLAND COMMENTS

KINGSLAND WEST

CITY OF KINGSLAND, CAMDEN COUNTY, GEORGIA

1608TH G.M.D., PREPARED FOR: BUELD'S INVESTMENT PROPERTIES, INC.

P&A ENGINEERING, INC.

CIVIL ENGINEERS

PROJ. NO.: 06-5038

DATE: 11/10/06

DRAWN BY: JWH

SH

8

2006-


50 0 25 50

SCALE IN FEET


NOTE:

IF THIS PLAN IS NOT 24"x36" IT HAS BEEN COPIED AT A REDUCED SCALE.

CALL BEFORE YOU DIG: 1-800-282-7411.
UTILITIES PROTECTION CENTER™
CALL 1-800-282-7411 AT LEAST 72 HOURS BEFORE YOU DIG TO BE IN FULL COMPLIANCE WITH THE LAW.

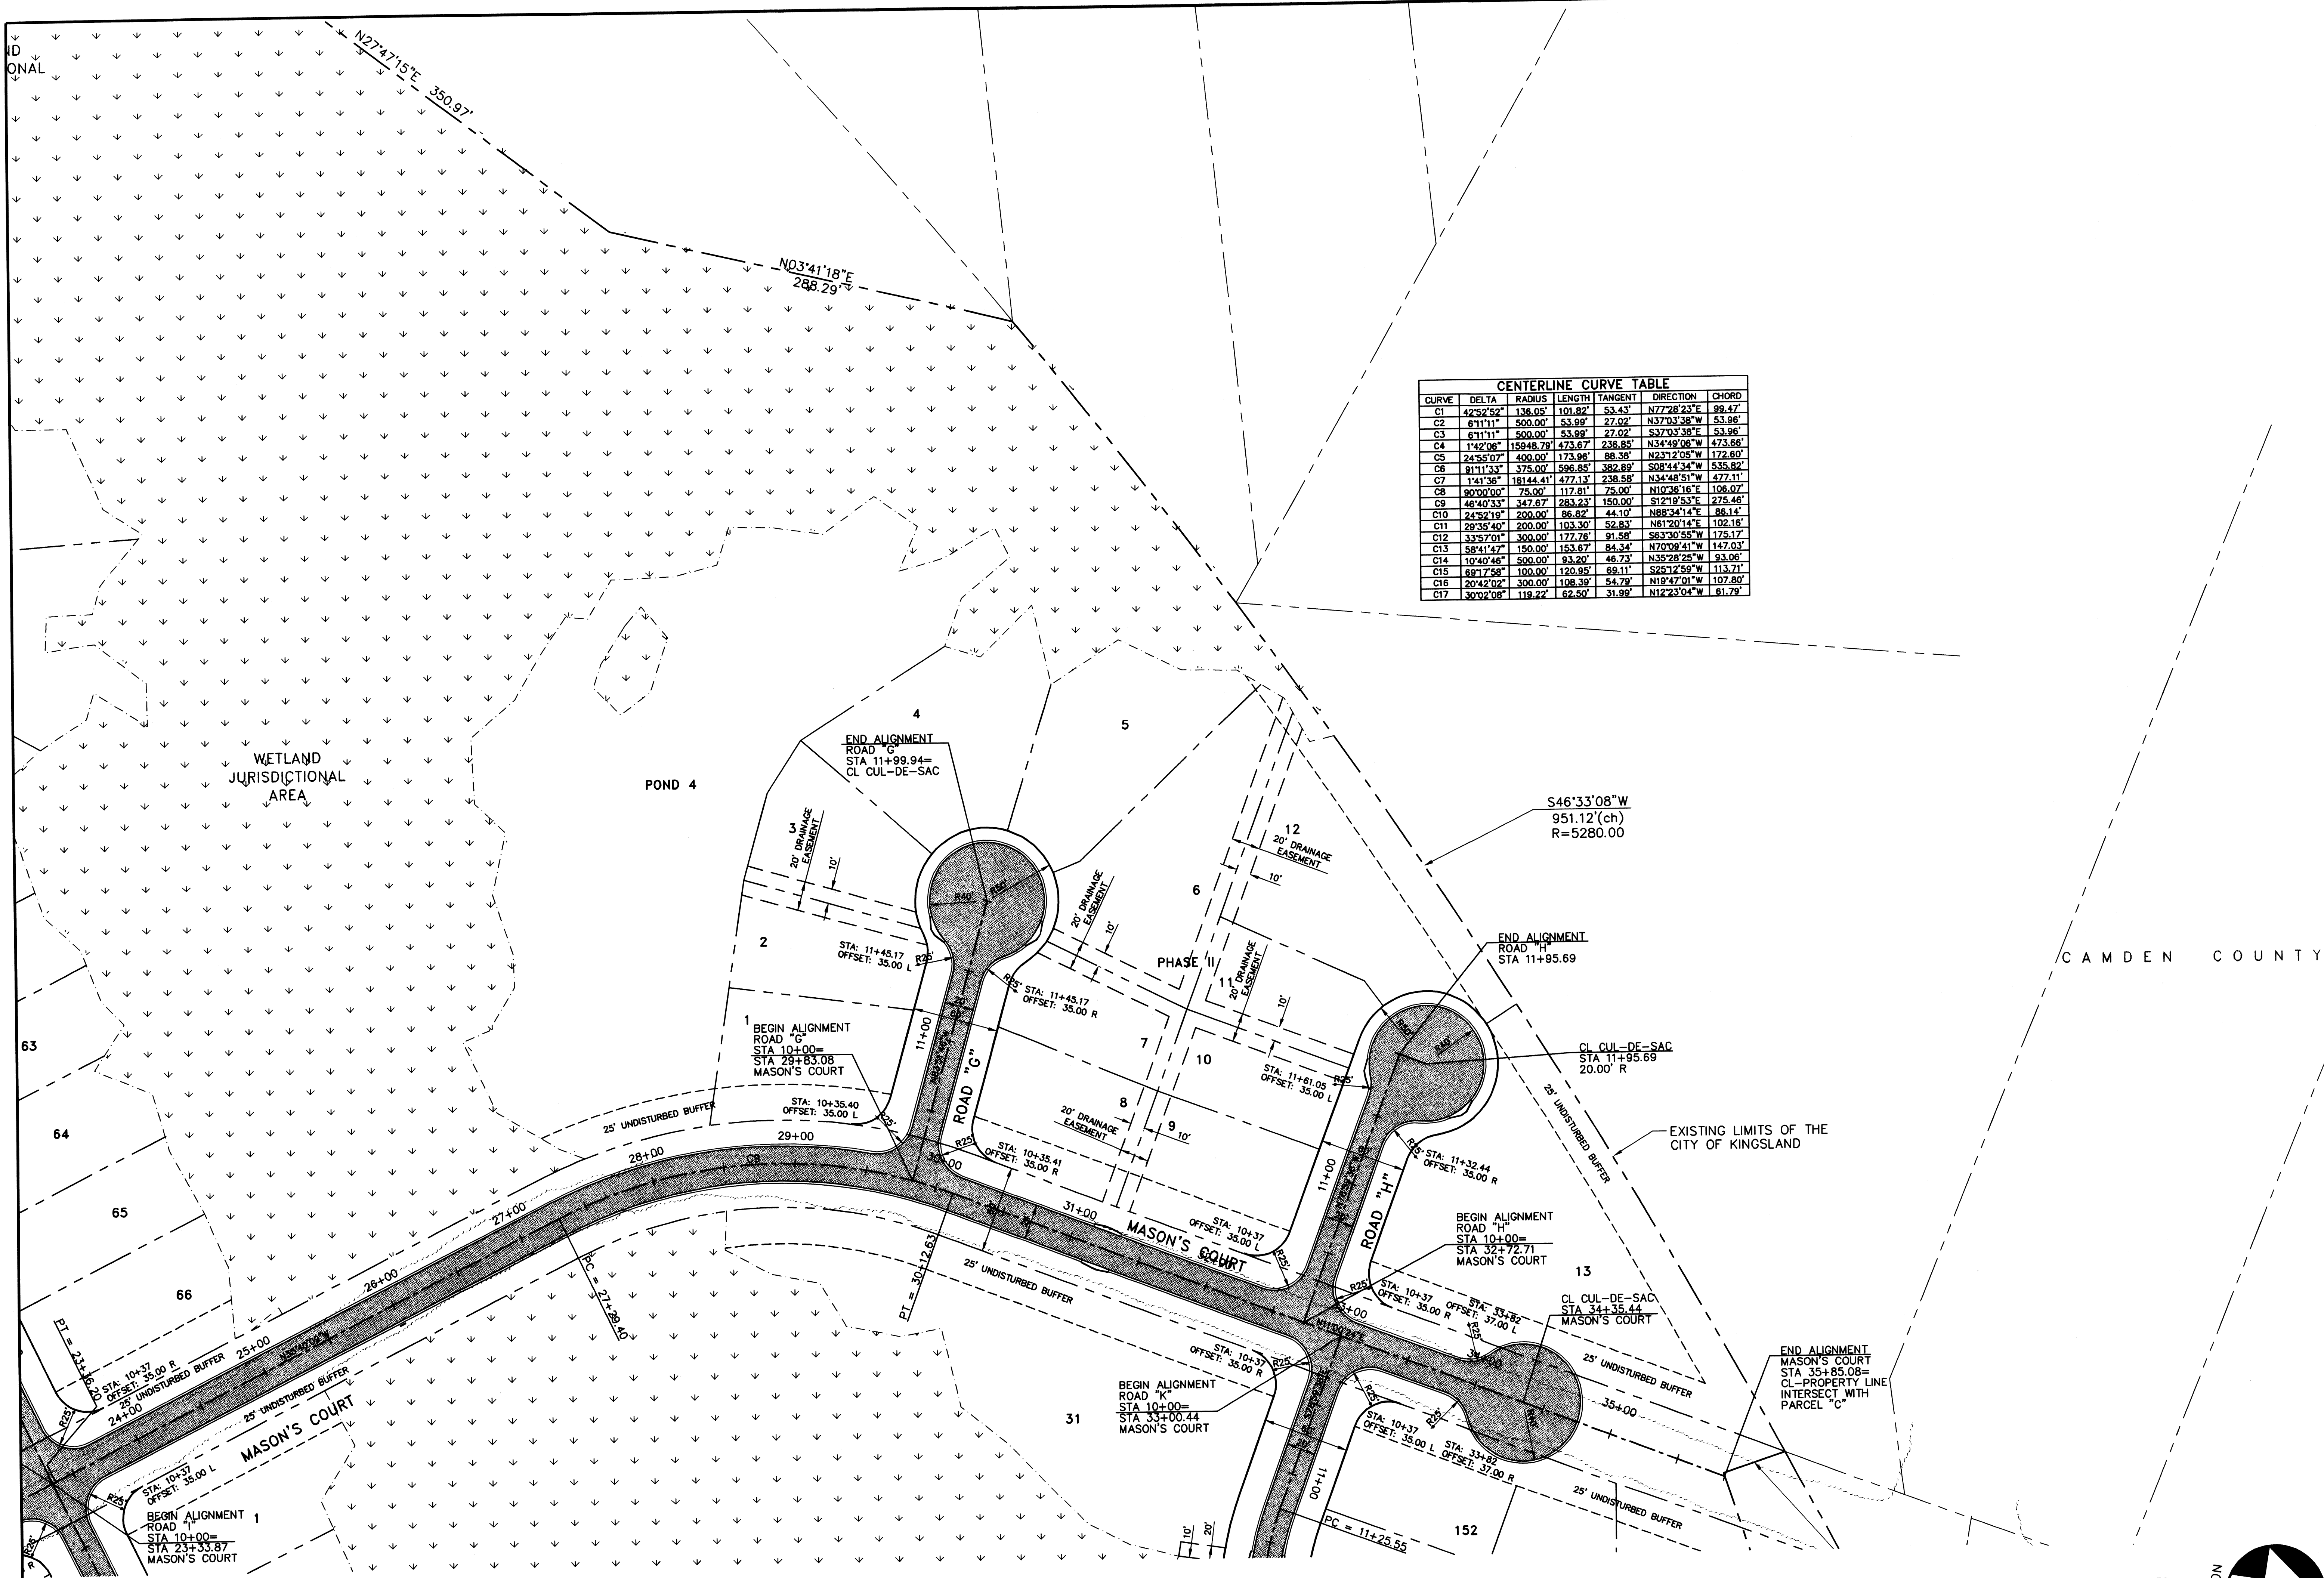

CURVE	DELTA	RADIUS	LENGTH	TANGENT	DIRECTION	CHORD
C1	42°52'52"	136.05'	101.82'	53.43'	N77°28'23"E	99.47'
C2	6°11'11"	500.00'	53.99'	27.02'	N37°03'38"W	53.96'
C3	6°11'11"	500.00'	53.99'	27.02'	S37°03'38"E	53.96'
C4	1°42'06"	15948.79'	473.67'	236.85'	N34°49'06"W	473.66'
C5	24°55'07"	400.00'	173.96'	88.38'	N23°12'05"W	172.80'
C6	91°11'33"	375.00'	596.85'	382.89'	S09°44'34"W	535.82'
C7	1°41'58"	18144.41'	477.13'	238.58'	N34°48'51"W	477.11'
C8	90°00'00"	75.00'	117.81'	75.00'	N10°38'16"E	106.07'
C9	46°40'33"	347.67'	283.23'	150.00'	S12°19'53"E	275.46'
C10	24°52'19"	200.00'	86.82'	44.10'	N88°34'14"E	86.14'
C11	28°35'40"	200.00'	103.30'	52.83'	N61°20'14"E	102.16'
C12	33°57'01"	300.00'	177.76'	91.58'	S63°30'55"W	175.17'
C13	58°41'47"	150.00'	153.67'	84.34'	N70°09'41"W	147.03'
C14	10°40'46"	500.00'	93.20'	46.73'	N35°28'25"W	93.06'
C15	89°17'58"	100.00'	120.95'	69.11'	S25°12'59"W	113.71'
C16	20°42'02"	300.00'	108.39'	54.79'	N19°47'01"W	107.80'
C17	30°02'08"	119.22'	62.50'	31.89'	N12°23'04"W	61.78'

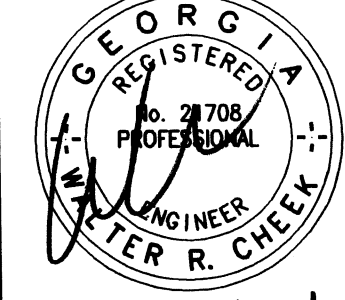

DATE SEALED: 2/27/07

NO.	DATE	BY	REVISIONS
1	01/29/07	WAD	REVISED PER CITY OF KINGSLAND COMMENTS

P&A ENGINEERING, INC.
CIVIL ENGINEERS

1201 SHADOWN DRIVE
ST. MARYS, GEORGIA 31558
PH: (912) 873-8575
FAX: (912) 882-2729

KINGSLAND WEST
CITY OF KINGSLAND, 1806TH G.M.D., CAMDEN COUNTY, GEORGIA
PREPARED FOR: PHELPS INVESTMENT PROPERTIES, INC.

GEOMETRIC CONTROL PLAN

PROJ. NO. : 06-5038
DATE: 11/10/06
DRAWN BY : JWH
CHECKED BY : WRC
APPROVED BY : WRC
SCALE : 1"=50'



SHEET
9


NOTE: THIS PLAN IS NOT INTENDED FOR CONSTRUCTION UNLESS IT HAS BEEN SIGNED AND SEALED BY THE ENGINEER.



CALL BEFORE YOU DIG: 1-800-282-7411.
UTILITIES PROTECTION CENTER™
CALL 1-800-282-7411 AT LEAST 72 HOURS BEFORE YOU DIG TO
BE IN FULL COMPLIANCE WITH THE LAW.

NOTE:
IF THIS PLAN IS NOT 24"x36" IT HAS
BEEN COPIED AT A REDUCED SCALE.

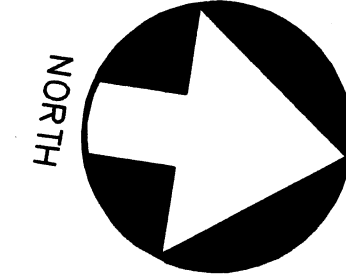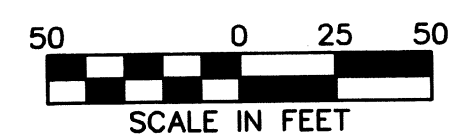

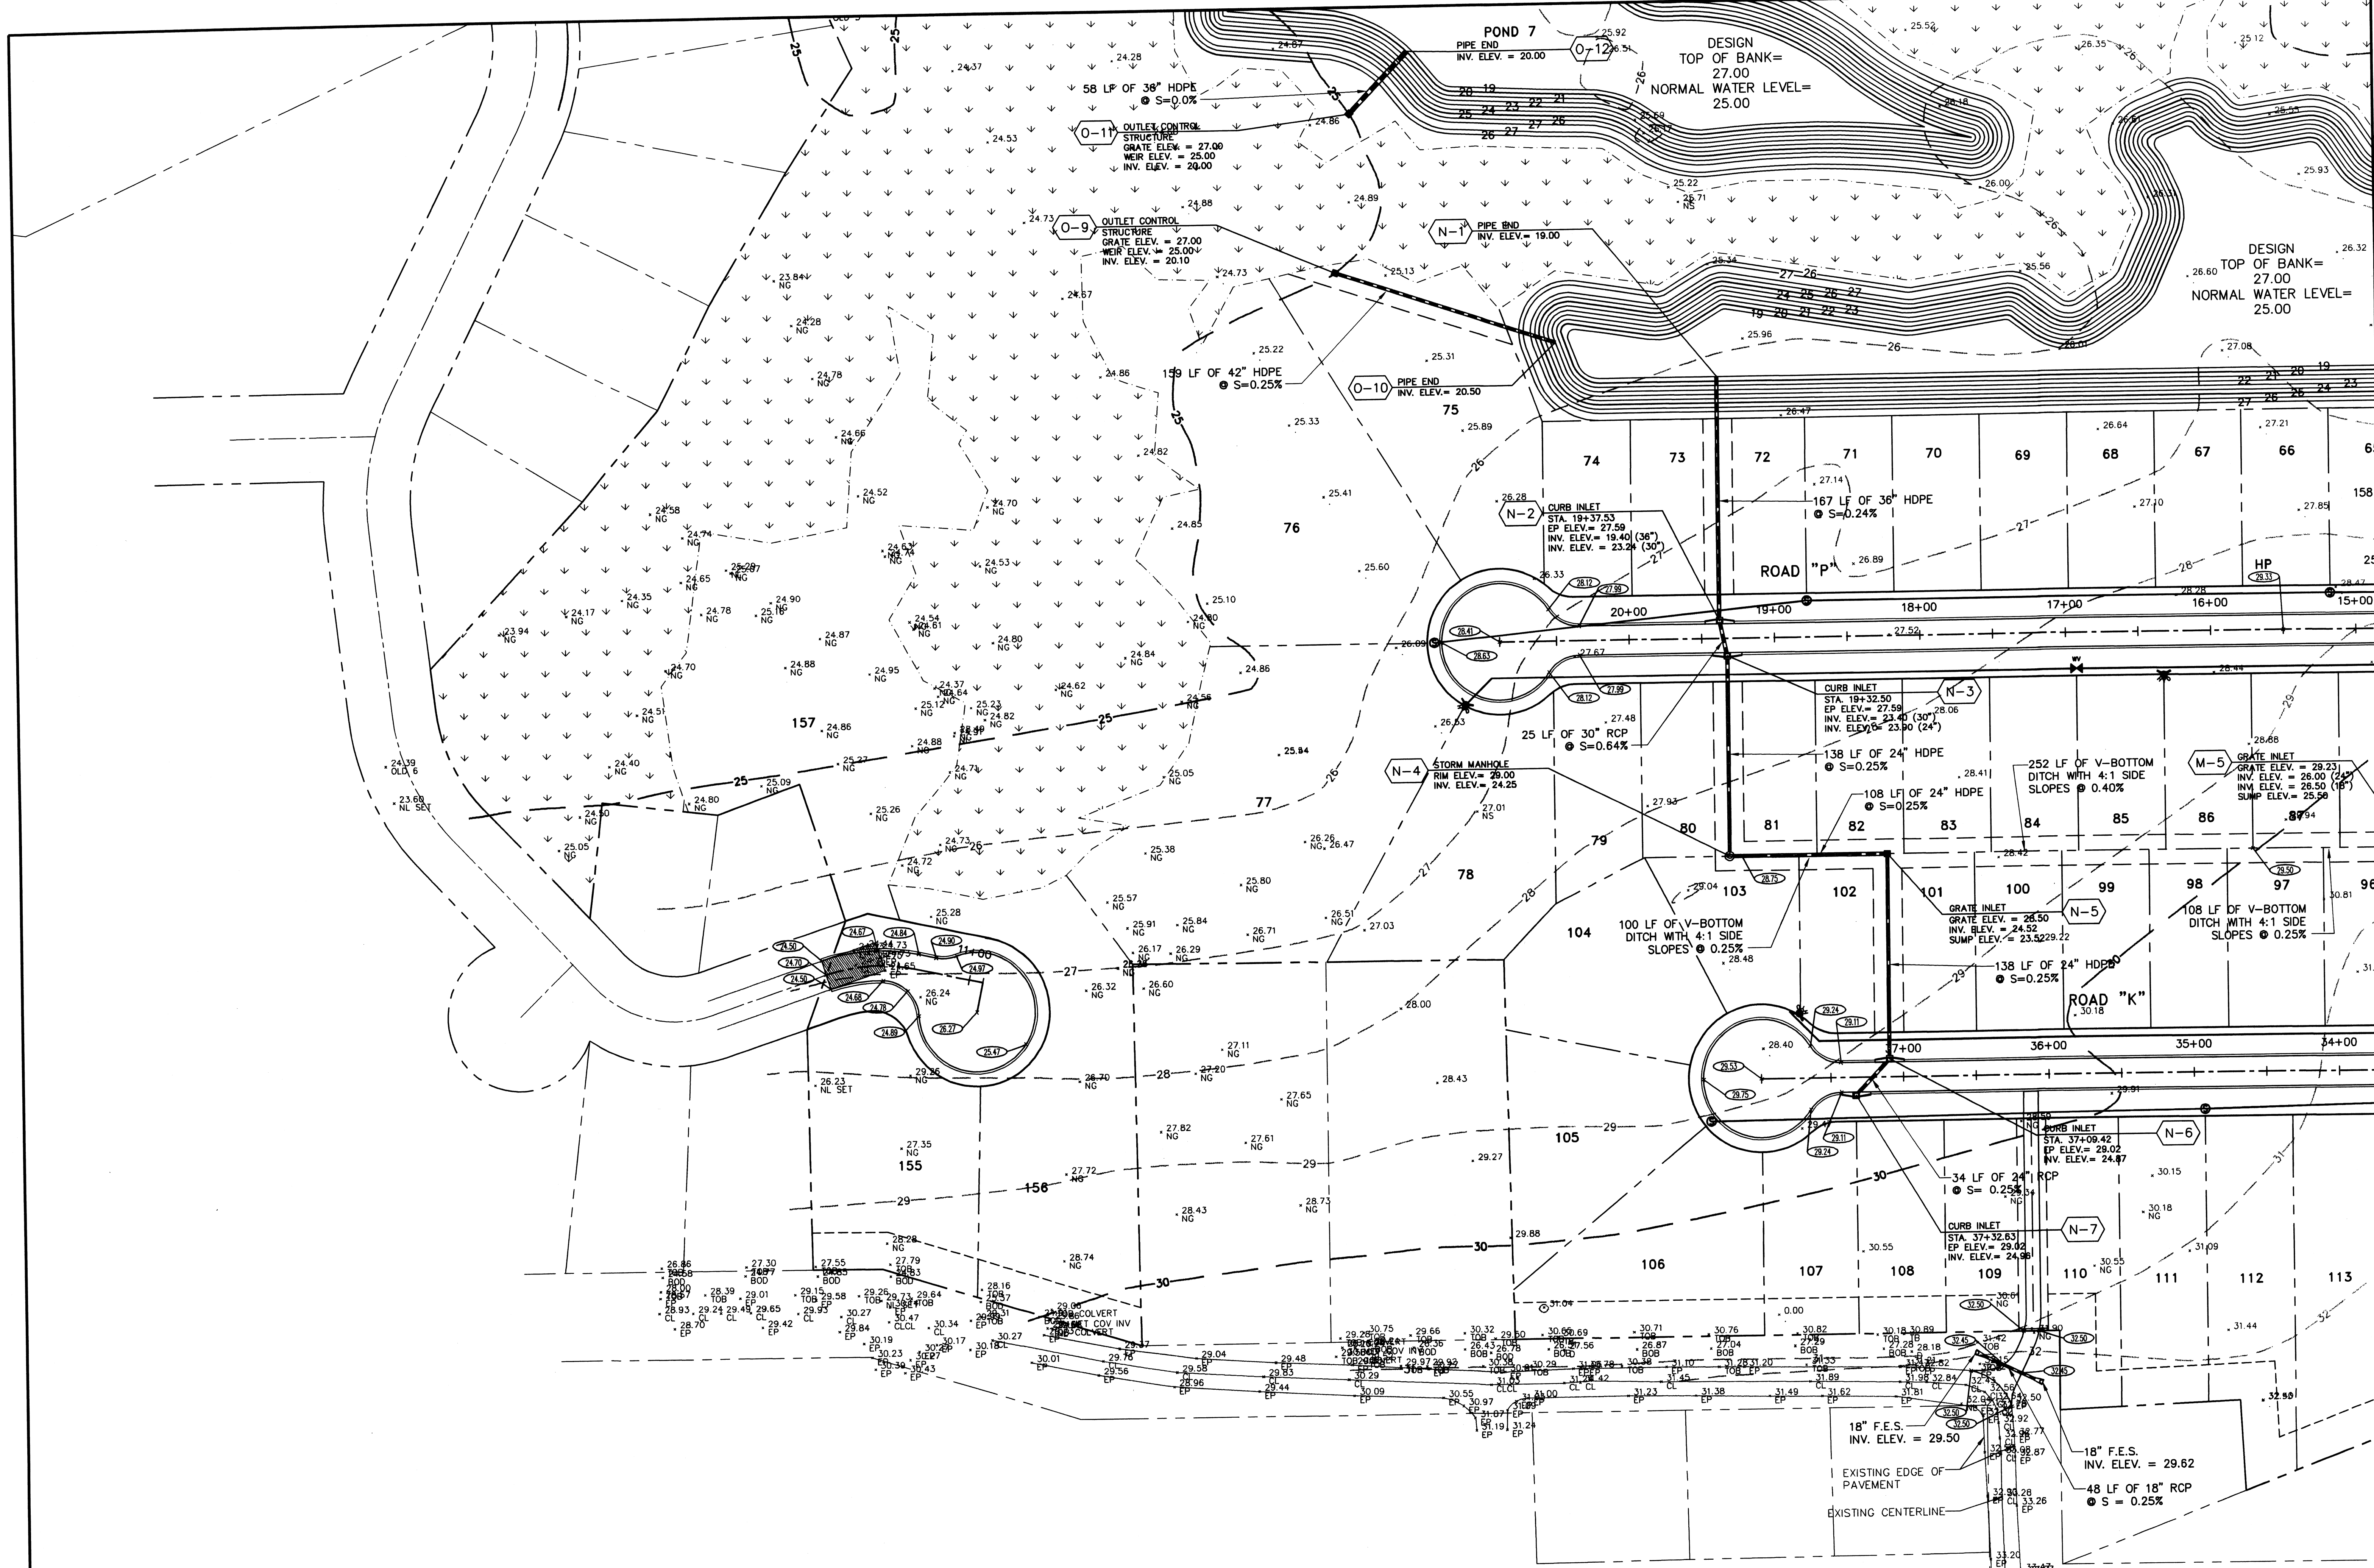

GEORGIA
REGISTERED
ENGINEER
WATER R. CREEK

DATE SEALED: 7/27/06

BY: DATE: 07/29/07

WAD: 07/29/07

JDR: 07/29/07

REVISIONS

NO. 1

REVISED PER CITY OF KINGSLAND COMMENTS

NO. 2

REVISED PER CITY OF KINGSLAND COMMENTS-ADDED FIRE ACCESS

DESIGN
TOP OF BANK =
27.00
NORMAL WATER LEVEL =
25.00

DESIGN
TOP OF BANK =
27.00
NORMAL WATER LEVEL =
25.00

P&A ENGINEERING, INC.
CIVIL ENGINEERS
1201 SHADOWLAWN DRIVE
BRUNSWICK, GEORGIA 31523
PH: (912) 285-3851
FAX: (912) 285-9509

KINGSLAND WEST
CITY OF KINGSLAND, 1608TH G.M.D., CAMDEN COUNTY, GEORGIA
PREPARED FOR: PHELPS INVESTMENT PROPERTIES, INC.

GRADING AND DRAINAGE PLAN

PROJ. NO.: 06-5038

DATE: 11/10/06

DRAWN BY: JWH

CHECKED BY: WRC

APPROVED BY: WRC

SCALE: 1"=50'

SHEET
10


2006-5038

CALL BEFORE YOU DIG: 1-800-282-7411.
UTILITIES PROTECTION CENTER™
CALL 1-800-282-7411 AT LEAST 72 HOURS BEFORE YOU DIG TO
BE IN FULL COMPLIANCE WITH THE LAW.

NOTE:
IF THIS PLAN IS NOT 24"x36" IT HAS
BEEN COPIED AT A REDUCED SCALE.

50 0 25 50
SCALE IN FEET

NOTE: THIS PLAN IS NOT INTENDED FOR CONSTRUCTION UNLESS IT HAS BEEN SIGNED AND SEALED BY THE ENGINEER.

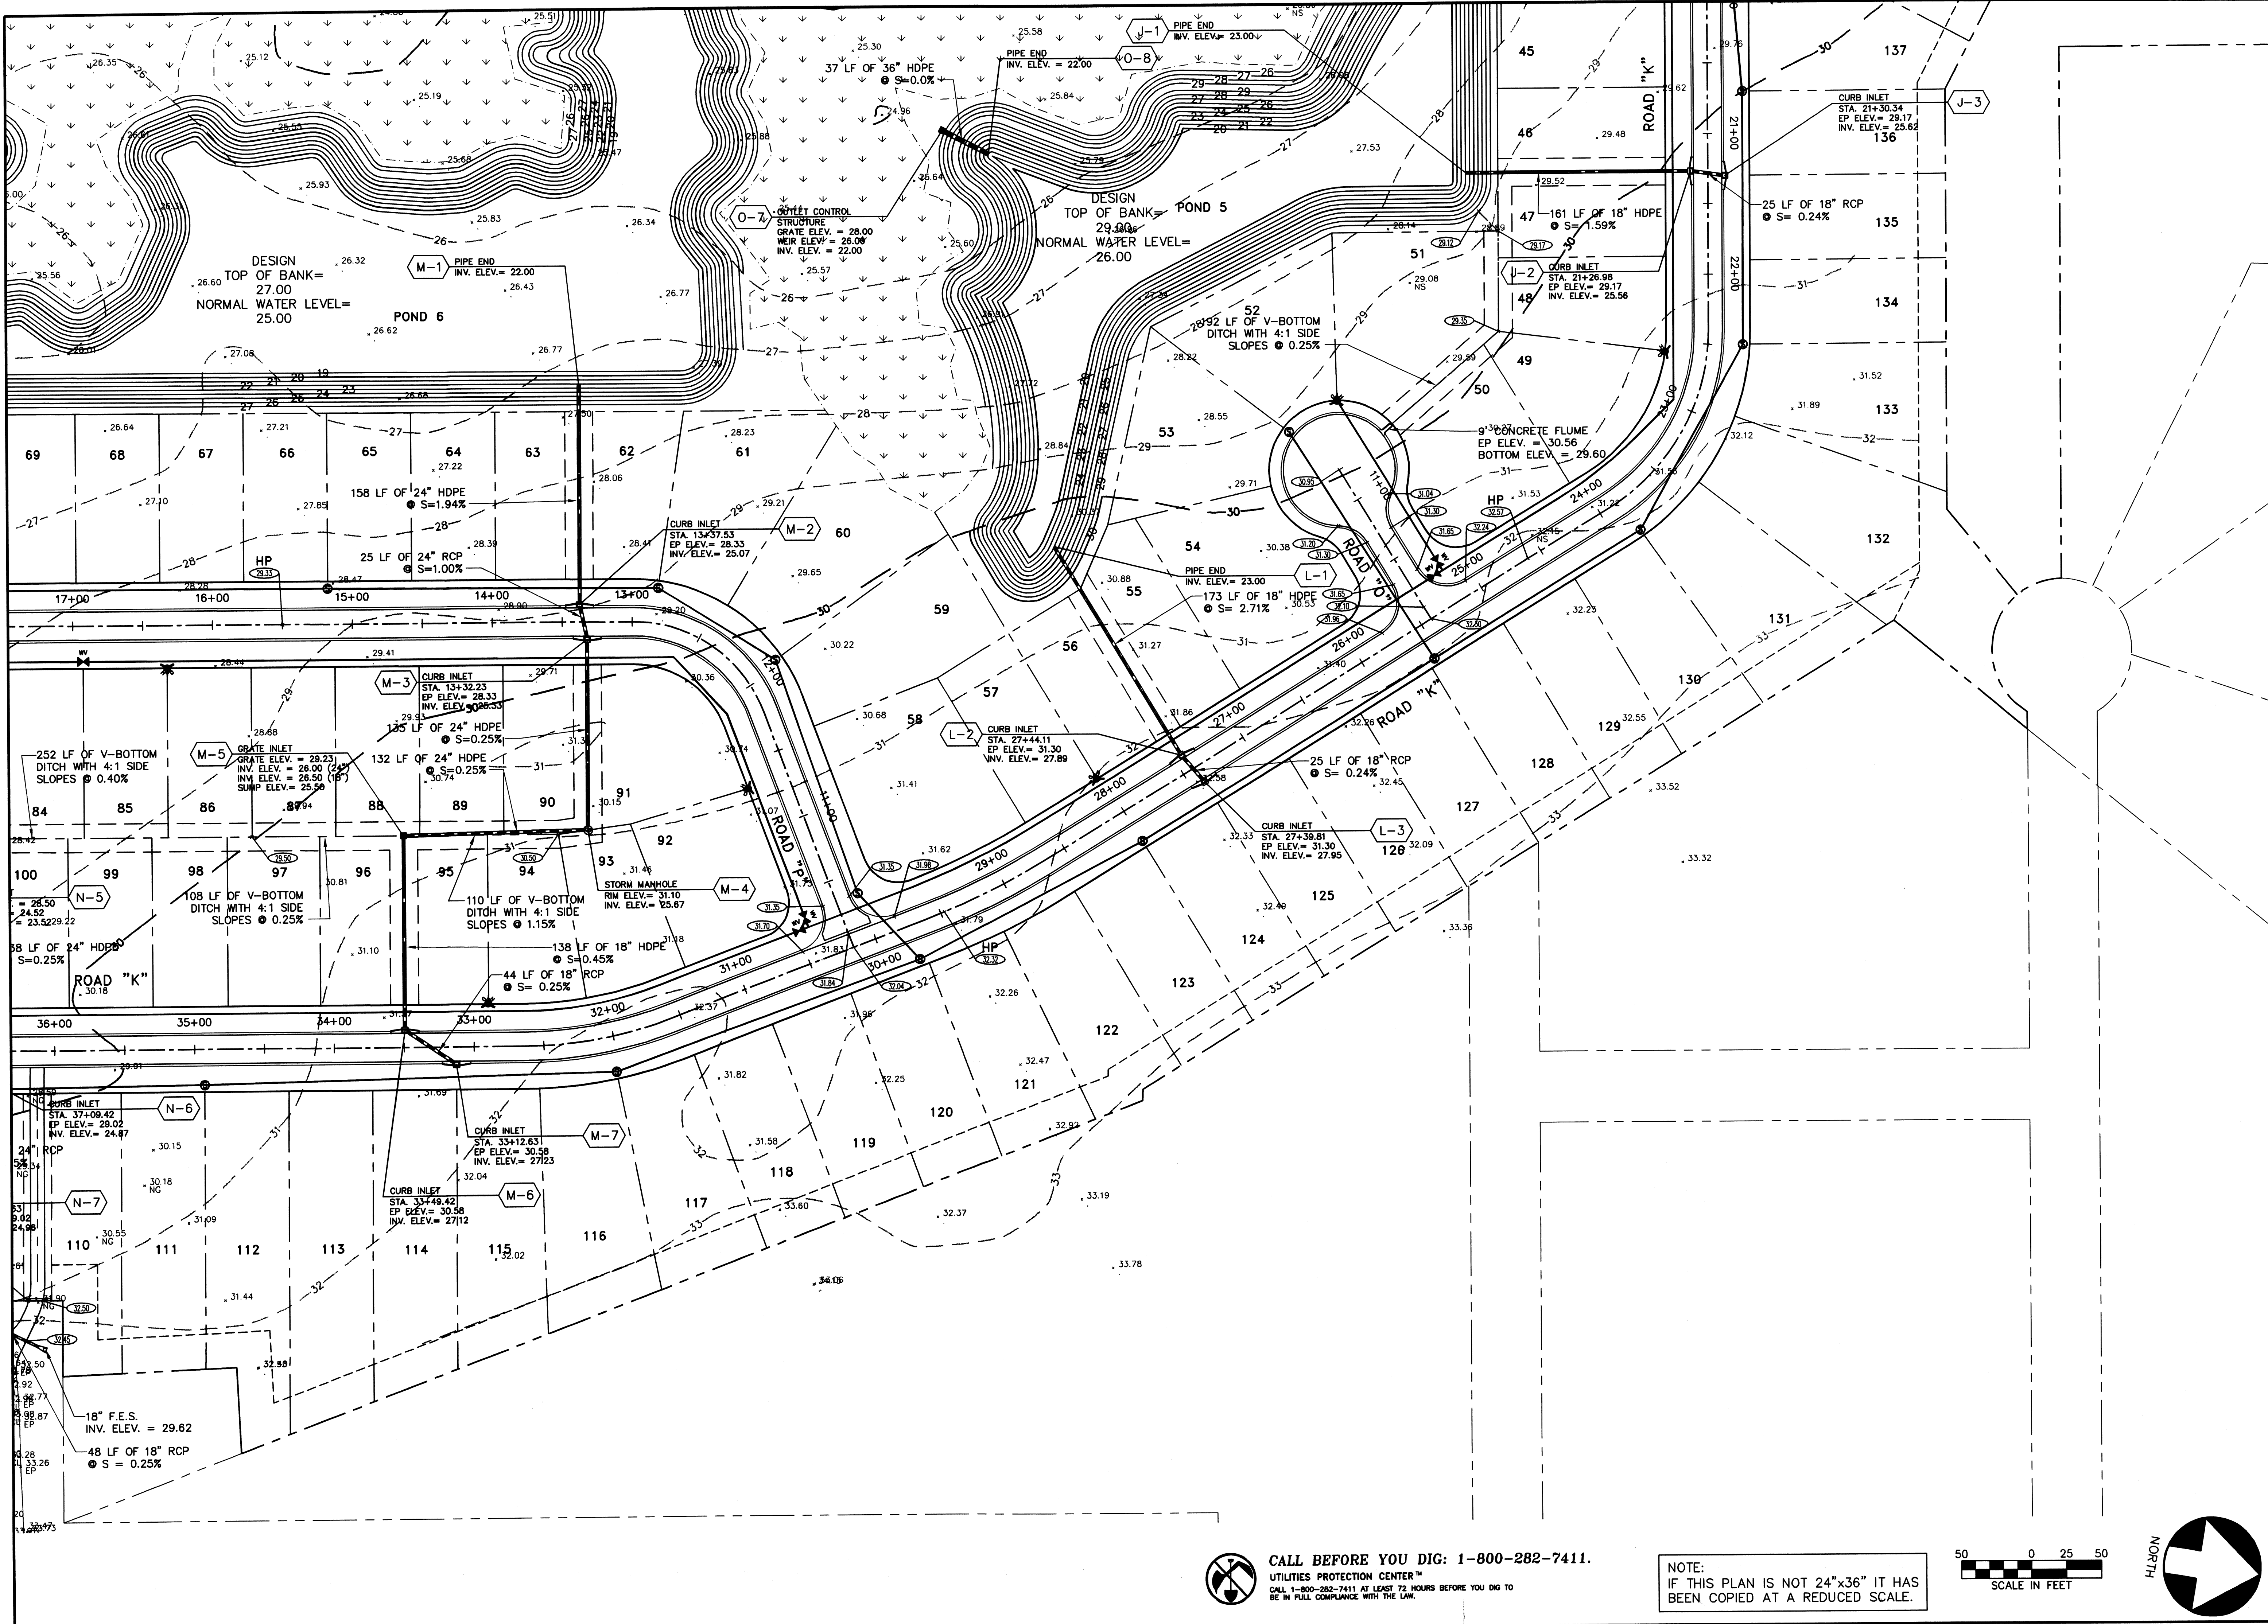



DATE SEALED: 2/21/07

NO.	REVISIONS	DATE	BY
1	REVISED PER CITY OF KINGSLAND COMMENTS	07/29/07	MAD
2	REVISED PER CITY OF KINGSLAND COMMENTS-ADDED FIRE ACCESS	02/26/07	JOR

P&A ENGINEERING, INC.
CIVIL ENGINEERS

1201 SHADOWLAWN DRIVE
ST. MARYS, GEORGIA 31558
PH. (912) 873-8575
FAX (912) 882-2729

KINGSLAND WEST
CITY OF KINGSLAND, 1606TH G.M.D., CAMDEN COUNTY, GEORGIA
PREPARED FOR: PHELPS INVESTMENT PROPERTIES, INC.

PROJ. NO.: 06-5038
DATE: 11/10/06
DRAWN BY: JWH
CHECKED BY: WRC
APPROVED BY: WRC
SCALE: 1"=50'

GRADING AND DRAINAGE PLAN



SHEET
11

2006-5038




CALL BEFORE YOU DIG: 1-800-282-7411.
UTILITIES PROTECTION CENTER™
CALL 1-800-282-7411 AT LEAST 72 HOURS BEFORE YOU DIG TO
BE IN FULL COMPLIANCE WITH THE LAW.

NOTE:
IF THIS PLAN IS NOT 24"x36" IT HAS
BEEN COPIED AT A REDUCED SCALE.

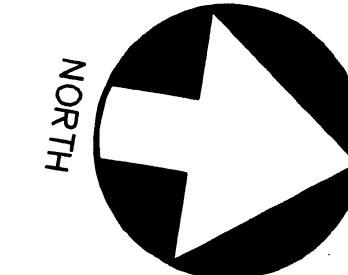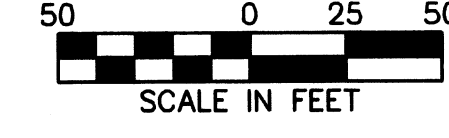


NOTE: THIS PLAN IS NOT INTENDED FOR CONSTRUCTION UNLESS IT HAS BEEN SIGNED AND SEALED BY THE ENGINEER.

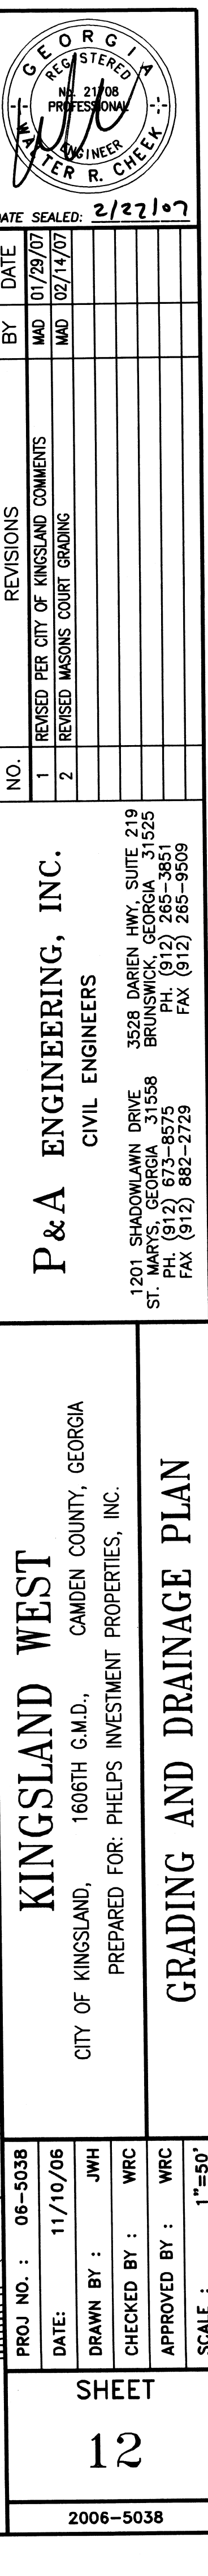

CALL BEFORE YOU DIG: 1-800-282-7411.
UTILITIES PROTECTION CENTER™
 CALL 1-800-282-7411 AT LEAST 72 HOURS BEFORE YOU DIG TO
 BE IN FULL COMPLIANCE WITH THE LAW.

NOTE:
IF THIS PLAN IS NOT 24"x36" IT HAS
BEEN COPIED AT A REDUCED SCALE.

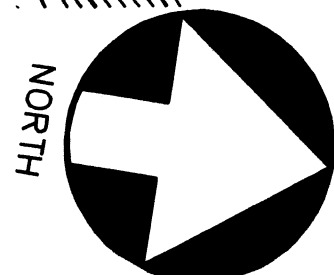

SHEET
12

2006-503




P & A ENGINEERING, INC.

WISLAND WEST
1606016 GMD CAMDEN COUNTY GEORGIA

PROJ NO. :	06-5038
DATE:	11/10/06

P	D	S
20		

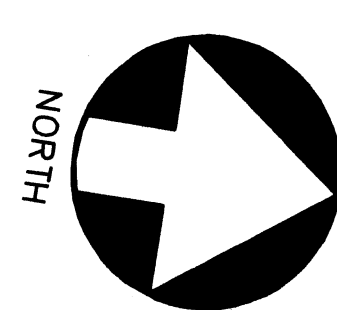



GEORGIA
REGISTERED
ENGINEER
WALTER R. CHEEK

DATE SEALED: 2/21/07

DATE: 01/29/07
BY: WAD
02/14/07

NO. 1
2

REVISIONS
REVISED PER CITY OF KINGSLAND COMMENTS
REVISED MANSION COURT GRADING

NO. 1
2

P&A ENGINEERING, INC.
CIVIL ENGINEERS

1201 SHADOWLAWN DRIVE
ST. MARYS, GEORGIA 31558
PH. (912) 673-8575
FAX (912) 682-2729

KINGSLAND WEST
CITY OF KINGSLAND, 1606TH G.M.D., CAMDEN COUNTY, GEORGIA
PREPARED FOR: PHELPS INVESTMENT PROPERTIES, INC.

GRADING AND DRAINAGE PLAN

PROJ. NO.: 08-5038
DATE: 11/10/06
DRAWN BY: JWH
CHECKED BY: WRC
APPROVED BY: WRC
SCALE: 1"=50'


SHEET
15

2006-5038

CALL BEFORE YOU DIG: 1-800-282-7411.
UTILITIES PROTECTION CENTER™
CALL 1-800-282-7411 AT LEAST 72 HOURS BEFORE YOU DIG TO
BE IN FULL COMPLIANCE WITH THE LAW.

NOTE:
IF THIS PLAN IS NOT 24"x36" IT HAS
BEEN COPIED AT A REDUCED SCALE.

NOTE: THIS PLAN IS NOT INTENDED FOR CONSTRUCTION UNLESS IT HAS BEEN SIGNED AND SEALED BY THE ENGINEER.

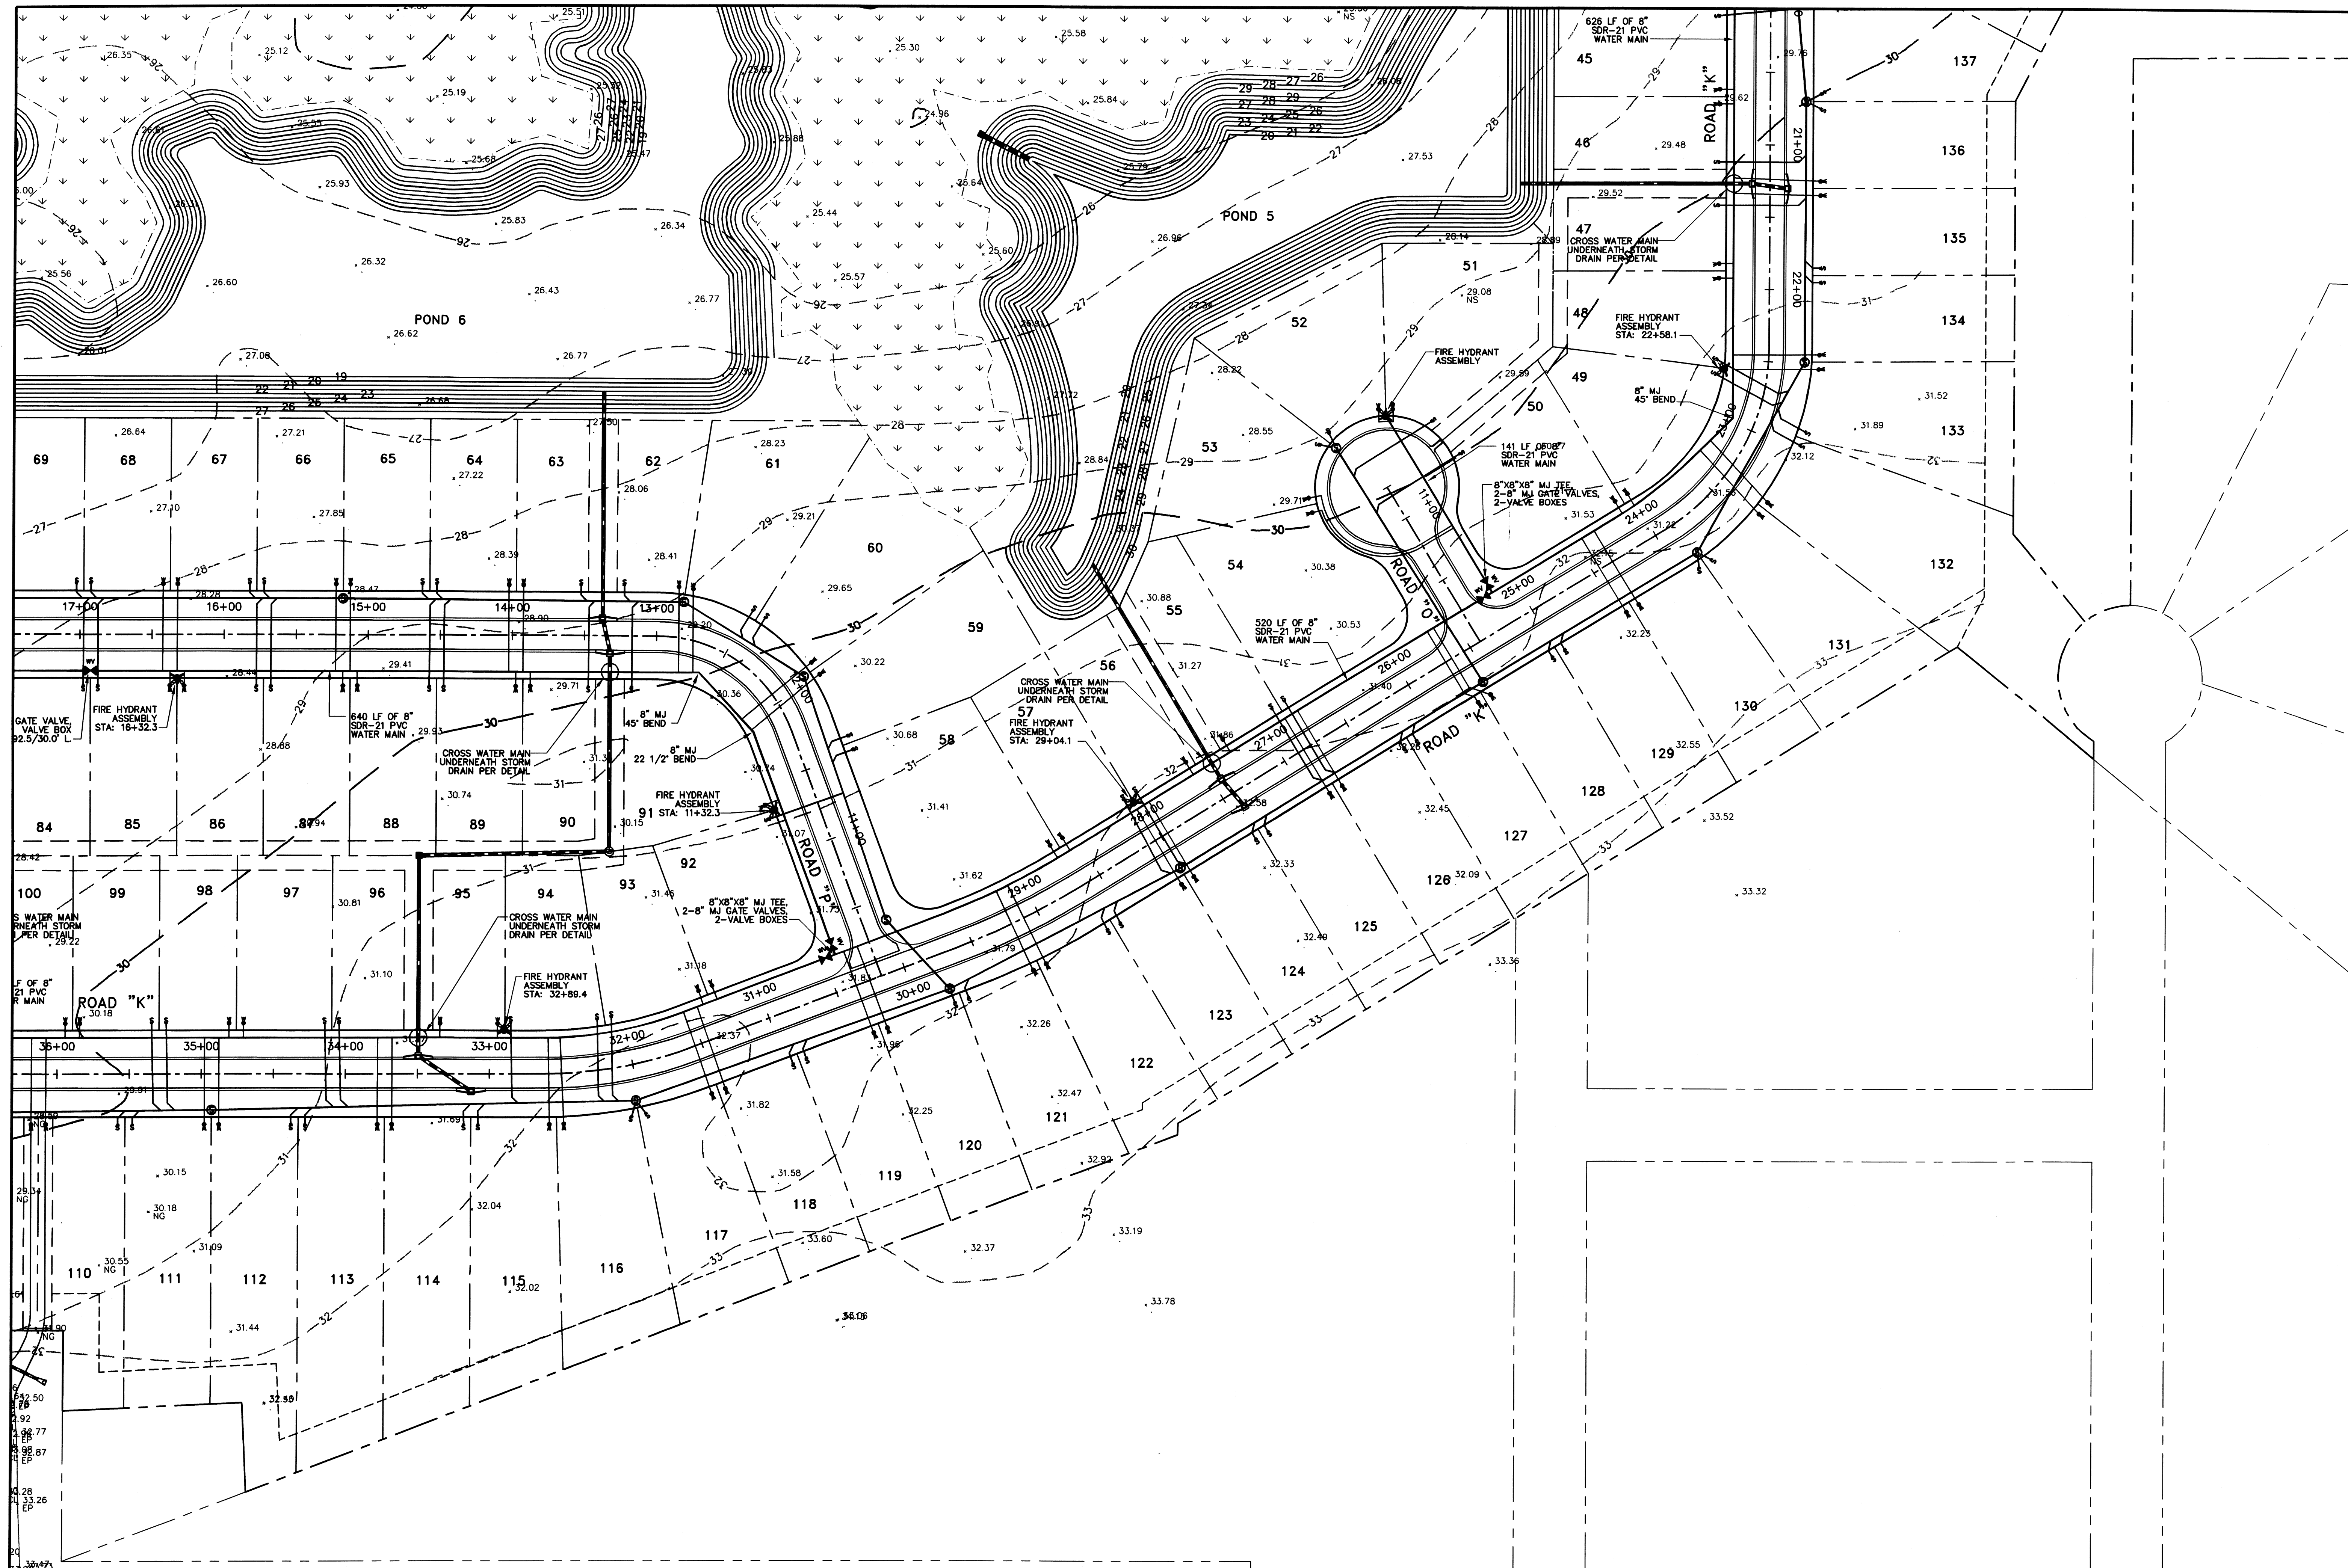

GEORGIA
REGISTERED
ENGINEER
TER R. CHEEK, II

DATE SEALED: 2/27/17

DATE: 07/29/07

BY: MAD

REVISIONS

REVISED PER CITY OF KINGSLAND COMMENTS

REVISED PER CITY OF KINGSLAND COMMENTS-ADDED FIRE ACCESS

NO.

1

3

P & A ENGINEERING, INC.

CIVIL ENGINEERS

3528 DARIEN HWY. SUITE 219
BROOKHOLM, GEORGIA 31525
PHONE (912) 882-7273
FAX (912) 285-9509

KINGSLAND WEST

CITY OF KINGSLAND, 1606TH G.M.D., CAMDEN COUNTY, GEORGIA

PREPARED FOR: PHELPS INVESTMENT PROPERTIES, INC.

UTILITY PLAN

PROJ NO.: 06-5038

DATE: 11/10/06

DRAWN BY: JWH

CHECKED BY: WRC

APPROVED BY: WRC

SCALE: 1"=50'

SHEET

17

2006-5038

CALL BEFORE YOU DIG: 1-800-282-7411.
UTILITIES PROTECTION CENTER™
CALL 1-800-282-7411 AT LEAST 72 HOURS BEFORE YOU DIG TO
BE IN FULL COMPLIANCE WITH THE LAW.

NOTE:


IF THIS PLAN IS NOT 24"x36" IT HAS
BEEN COPIED AT A REDUCED SCALE.


50 0 25 50

SCALE IN FEET

NORTH

NOTE: THIS PLAN IS NOT INTENDED FOR CONSTRUCTION UNLESS IT HAS BEEN SIGNED AND SEALED BY THE ENGINEER.

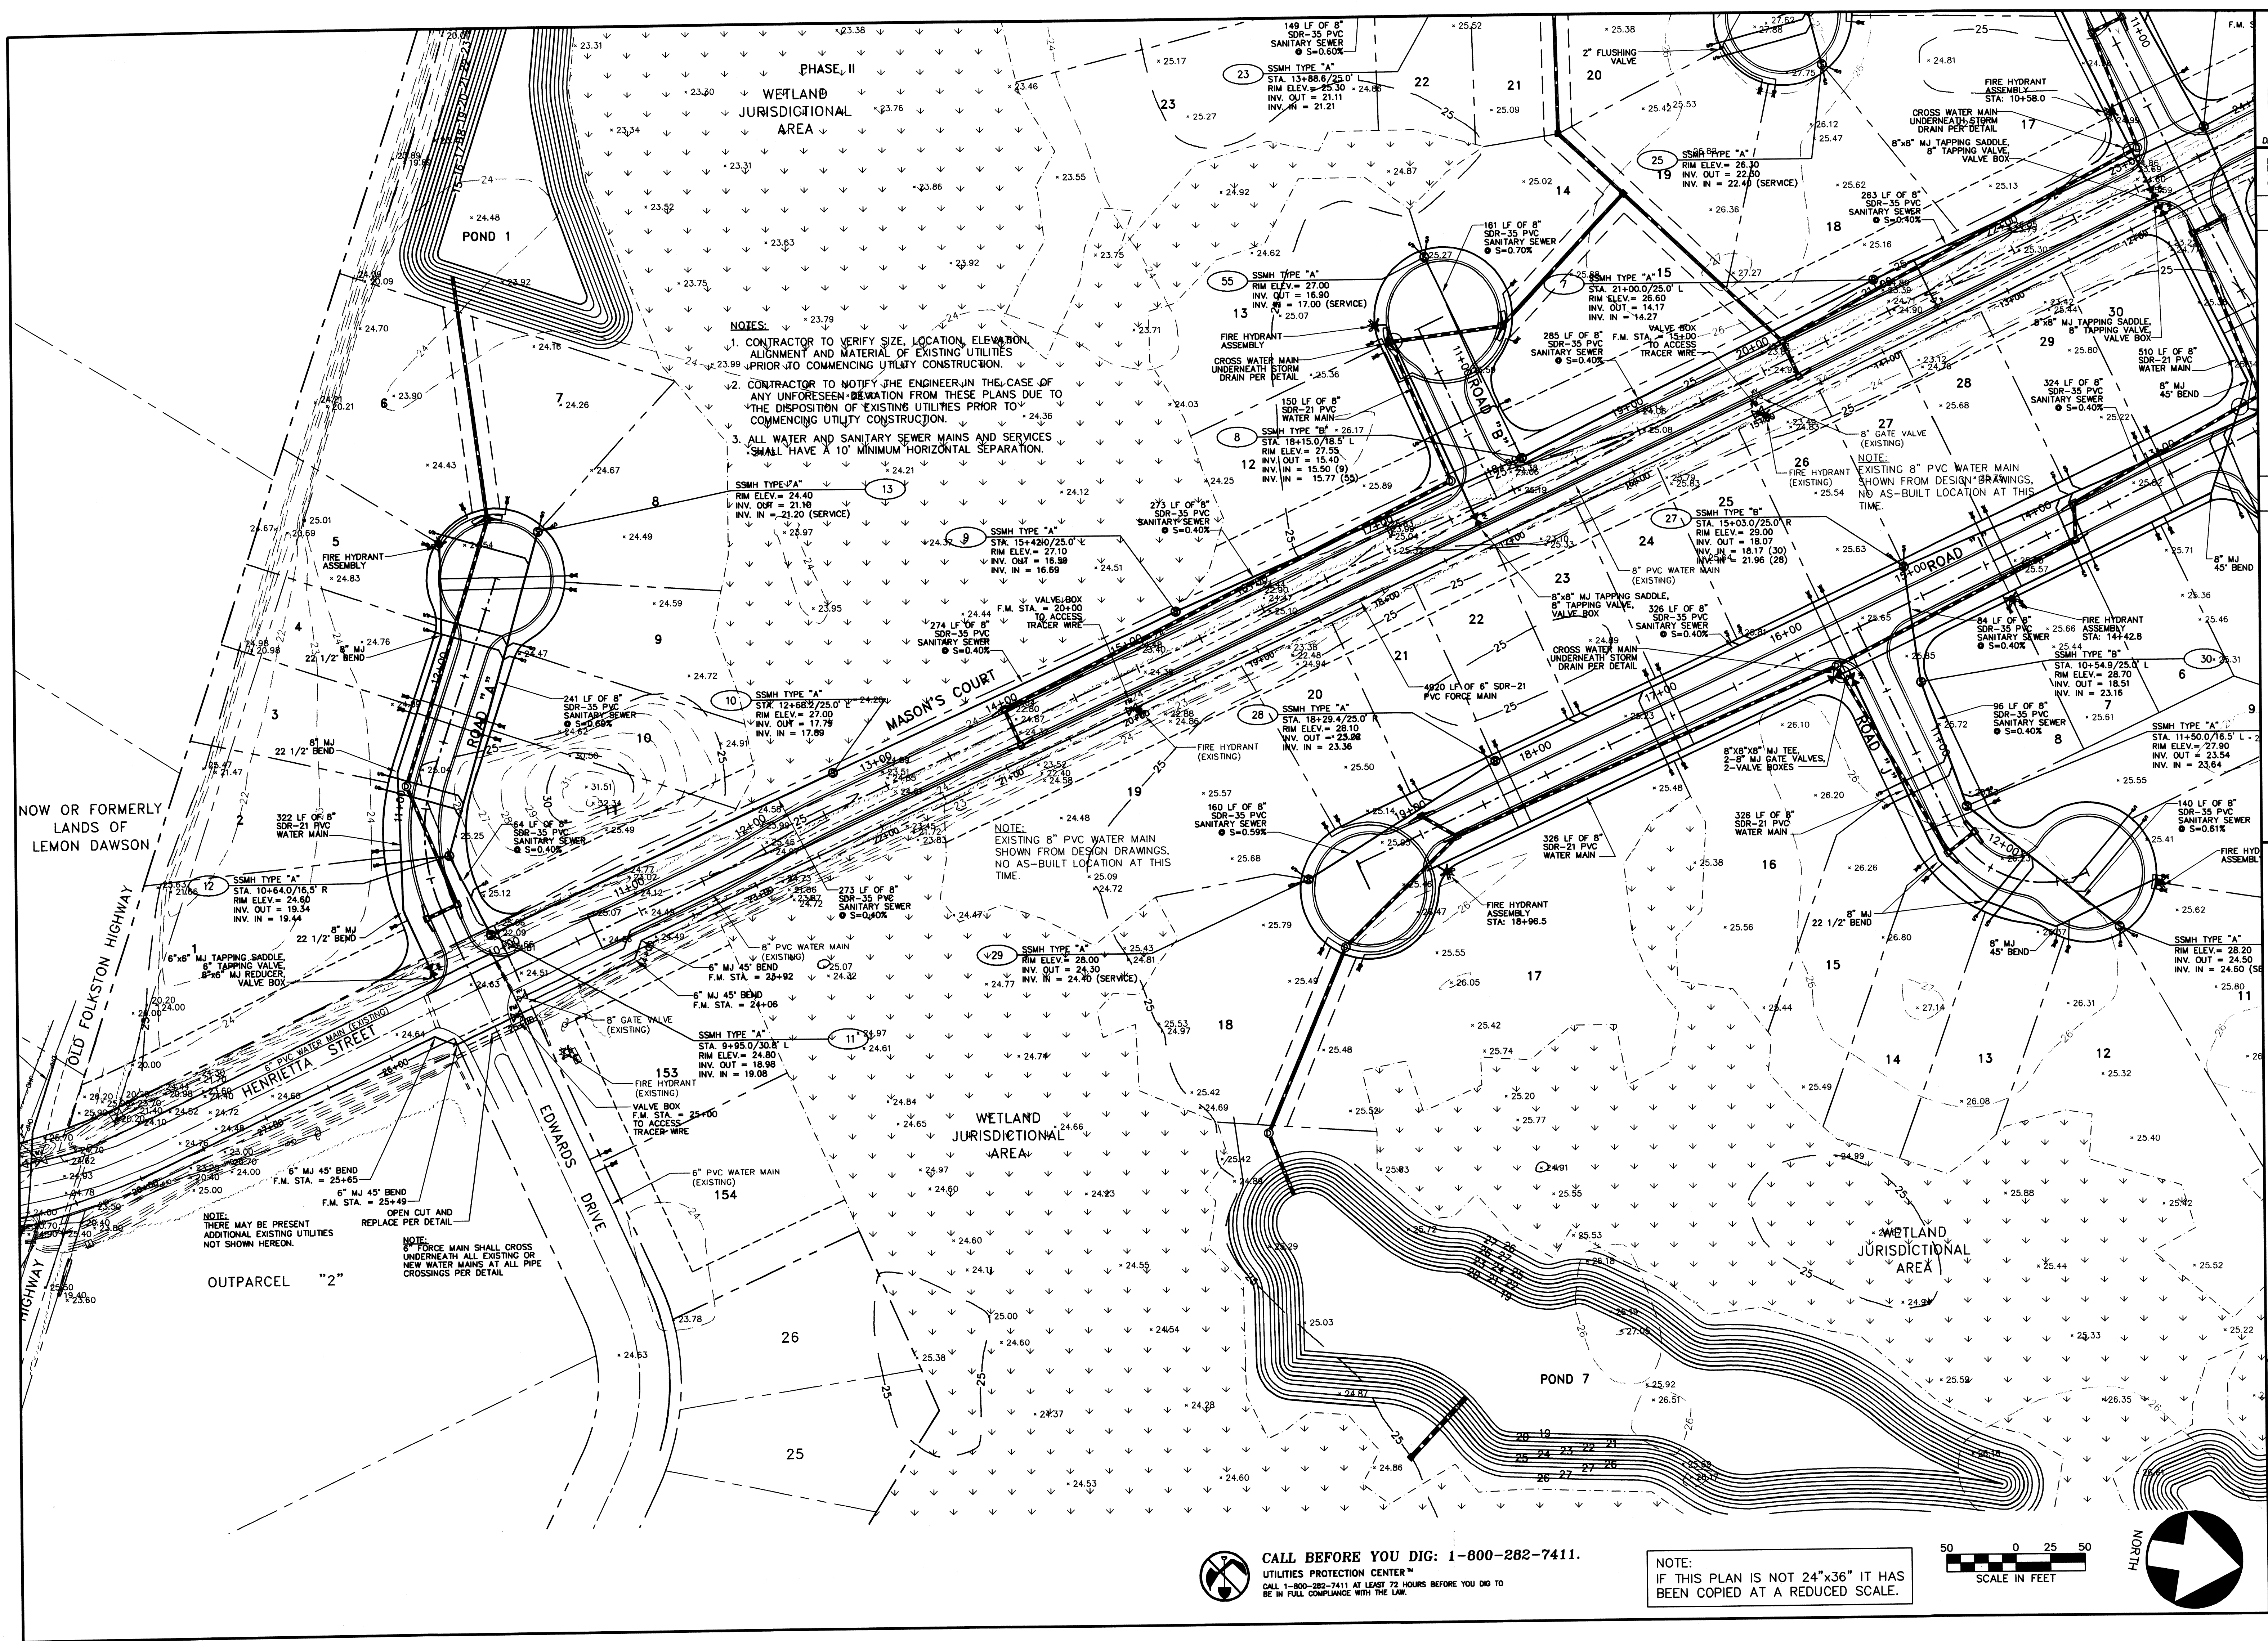[illegible][illegible]

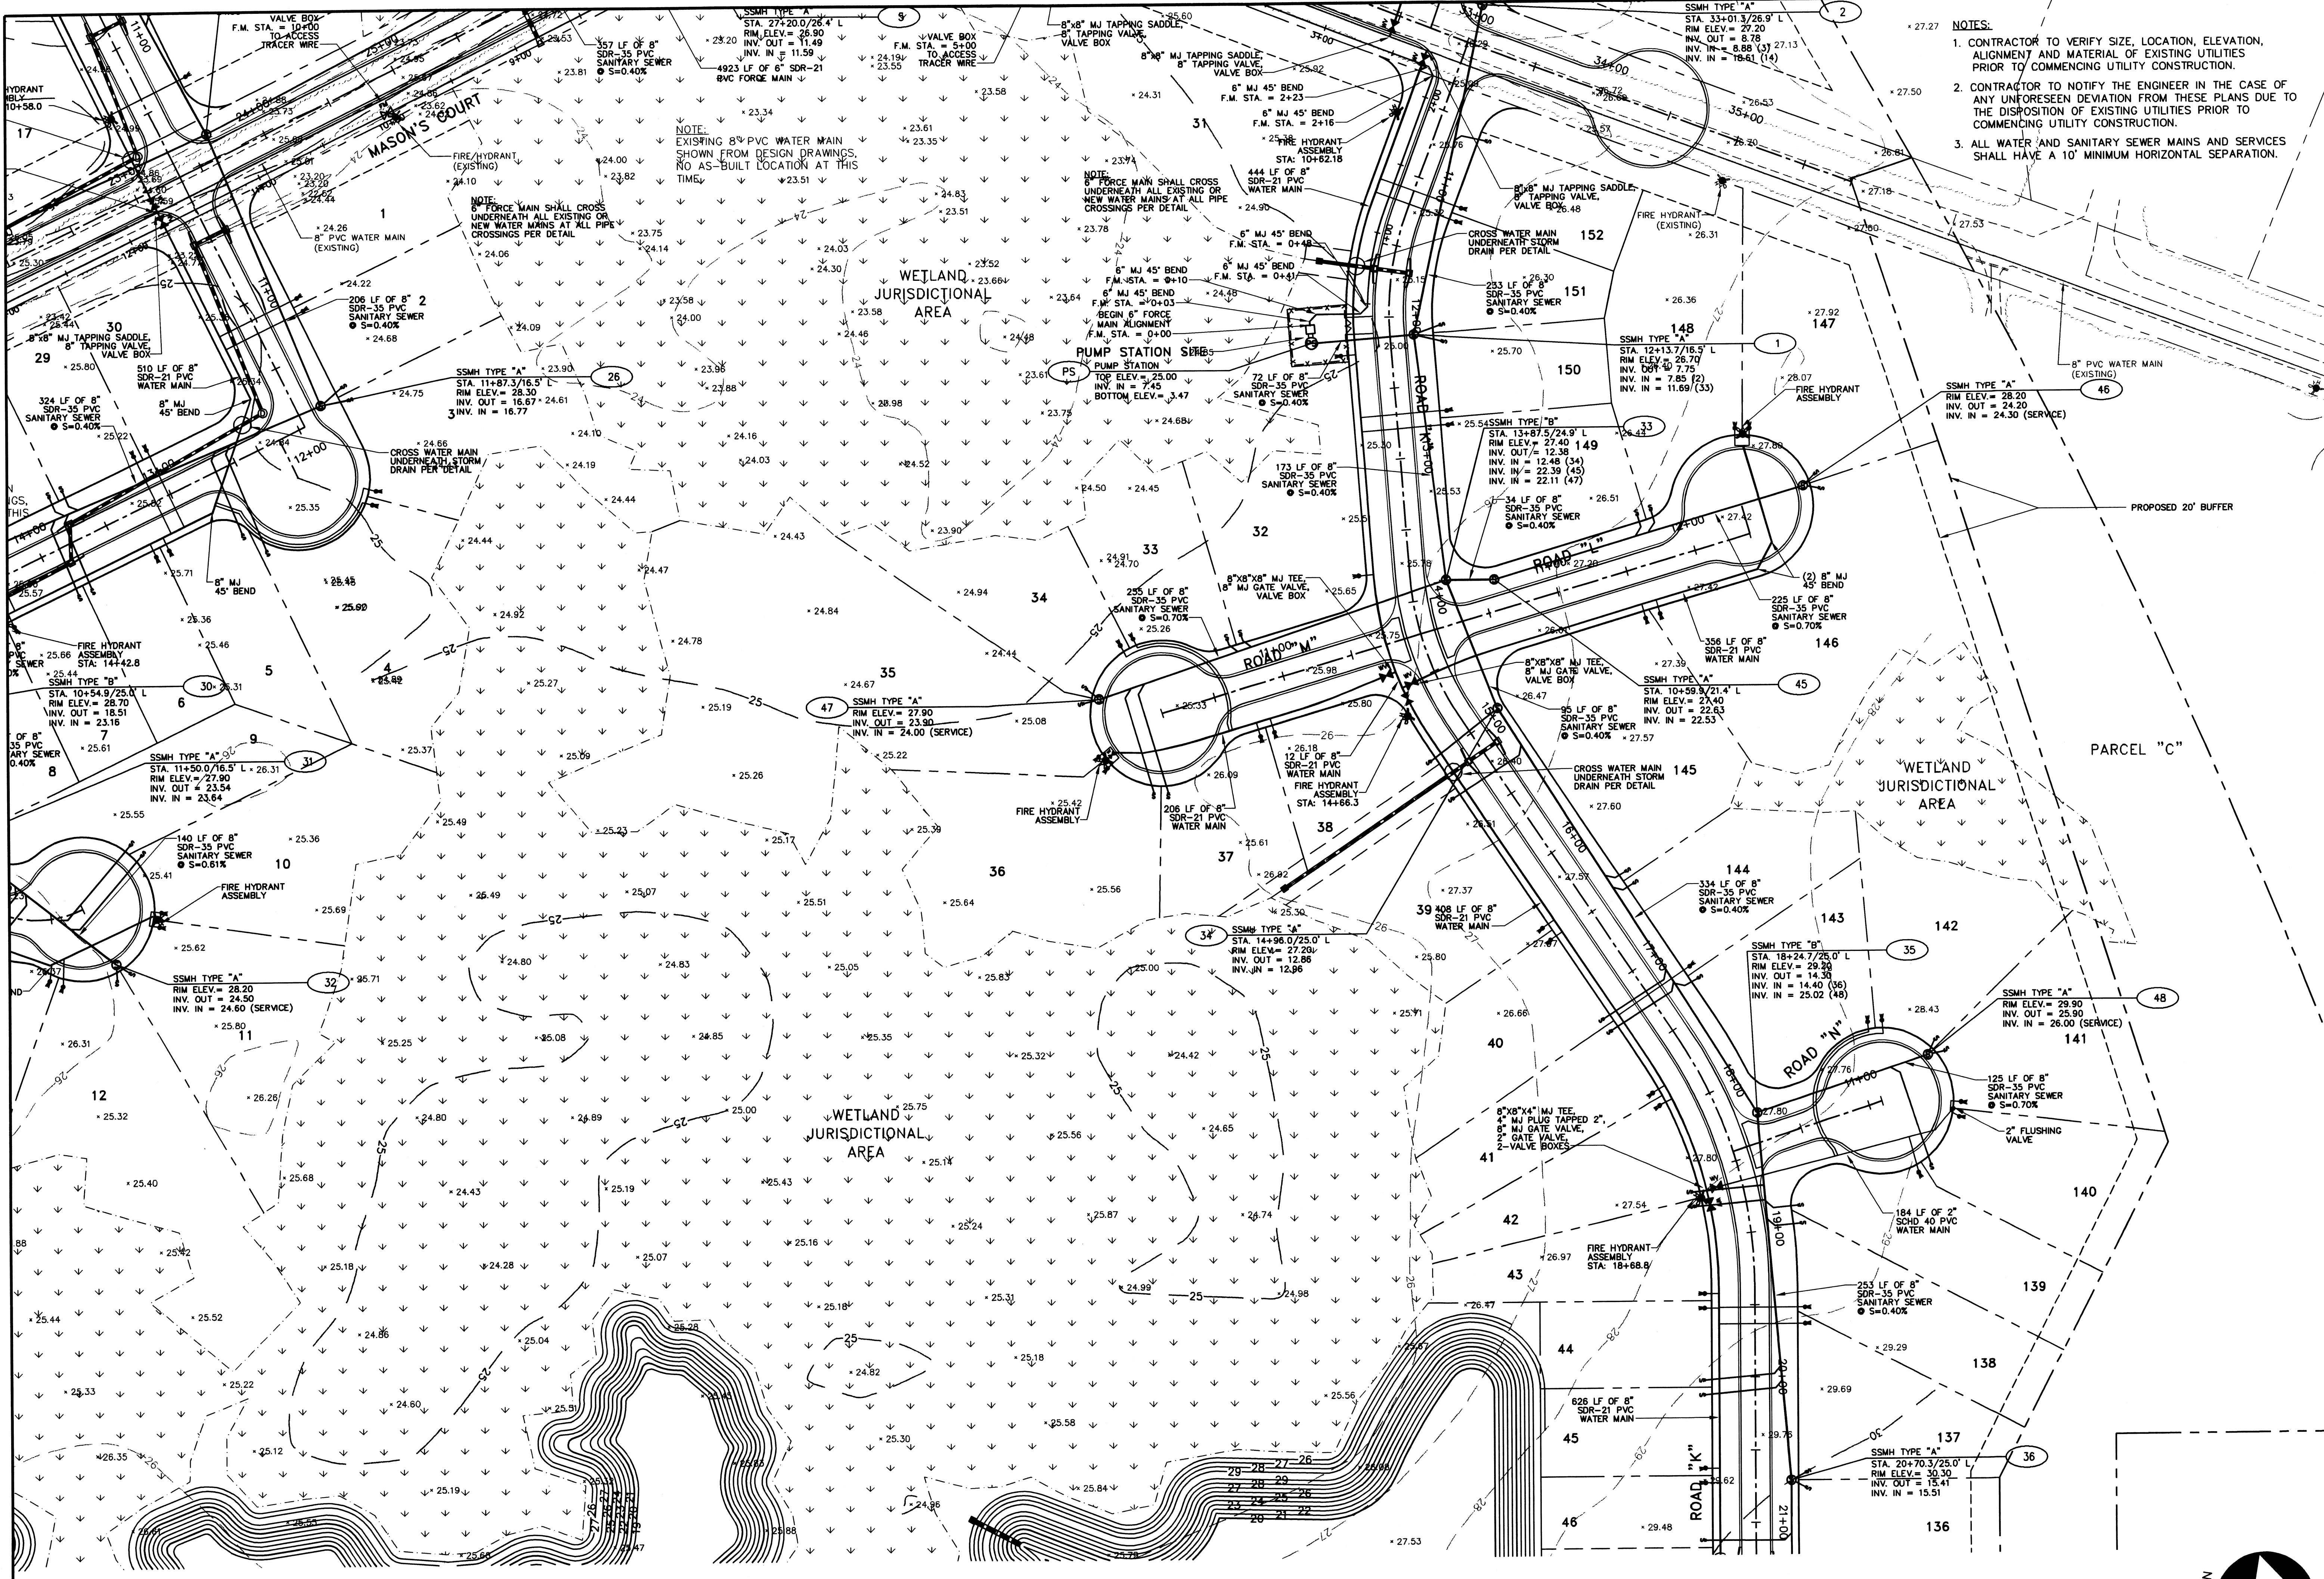

- NOTES:
1. CONTRACTOR TO VERIFY SIZE, LOCATION, ELEVATION, ALIGNMENT AND MATERIAL OF EXISTING UTILITIES PRIOR TO COMMENCING UTILITY CONSTRUCTION.
 2. CONTRACTOR TO NOTIFY THE ENGINEER IN THE CASE OF ANY UNFORESEEN DEVIATION FROM THESE PLANS DUE TO THE DISPOSITION OF EXISTING UTILITIES PRIOR TO COMMENCING UTILITY CONSTRUCTION.
 3. ALL WATER AND SANITARY SEWER MAINS AND SERVICES SHALL HAVE A 10' MINIMUM HORIZONTAL SEPARATION.

PROJ. NO. : 06-5038

DATE: 11/10/06

DRAWN BY: JWH

CHECKED BY: WRC

APPROVED BY: WRC

SCALE: 1"=50'

DATE: 07/29/07

BY: MAD

REVISIONS PER CITY OF KINGSLAND COMMENTS

NO. 1

2

DATE: 07/11/07

BY: MAD

REVISIONS PER CITY OF KINGSLAND COMMENTS

NO. 1

2

DATE: 07/29/07

BY: MAD

REVISIONS PER CITY OF KINGSLAND COMMENTS

NO. 1

2

DATE: 07/11/07

BY: MAD

REVISIONS PER CITY OF KINGSLAND COMMENTS

NO. 1

2

REGISTERED PROFESSIONAL ENGINEER

WATER R. CHEEK

21708

DATE SEALED: 7/26/07

REGISTERED PROFESSIONAL ENGINEER

P&A ENGINEERING, INC.

CIVIL ENGINEERS

1201 SHADOWLAWN DRIVE
ST. MARYS, GEORGIA 31558
PH. (912) 673-8575
FAX (912) 862-2729

CITY OF KINGSLAND, 1606TH C.M.D., CAMDEN COUNTY, GEORGIA

PREPARED FOR: PHELPS INVESTMENT PROPERTIES, INC.

UTILITY PLAN

SHEET 19

2006-5038

CALL BEFORE YOU DIG: 1-800-282-7411.
UTILITIES PROTECTION CENTER™
CALL 1-800-282-7411 AT LEAST 72 HOURS BEFORE YOU DIG TO
BE IN FULL COMPLIANCE WITH THE LAW.

NOTE:
IF THIS PLAN IS NOT 24"x36" IT HAS
BEEN COPIED AT A REDUCED SCALE.

NOTE: THIS PLAN IS NOT INTENDED FOR CONSTRUCTION UNLESS IT HAS BEEN SIGNED AND SEALED BY THE ENGINEER.

NOW OR FORMERLY LANDS OF
THE CITY
OF KINGSLAND


WOODHAVEN SUBDIVISION

CITY OF KINGSLAND

NOW OR FORMERLY LANDS OF
GEORGE AVENT GROSS

NOTES:

1. CONTRACTOR TO VERIFY SIZE, LOCATION, ELEVATION, ALIGNMENT AND MATERIAL OF EXISTING UTILITIES PRIOR TO COMMENCING UTILITY CONSTRUCTION.
2. CONTRACTOR TO NOTIFY THE ENGINEER IN THE CASE OF ANY UNFORESEEN DEVIATION FROM THESE PLANS DUE TO THE DISPOSITION OF EXISTING UTILITIES PRIOR TO COMMENCING UTILITY CONSTRUCTION.
3. ALL WATER AND SANITARY SEWER MAINS AND SERVICES SHALL HAVE A 10' MINIMUM HORIZONTAL SEPARATION.

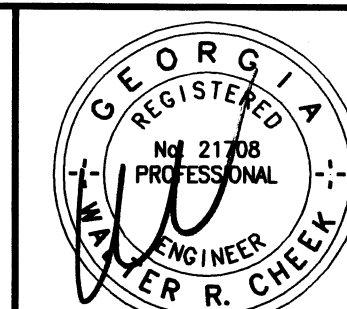

DATE SEALED: 2/21/10

BY	DATE
MA	01/29/07
MA	02/14/07

REVISIONS	NO.	REVISIONS
REVISED PER CITY OF KINGSLAND COMMENTS	1	
REVISED MASON'S COURT GRADING	2	

NO.	REVISIONS
1	REVISED PER CITY OF KINGSLAND COMMENTS
2	REVISED MASON'S COURT GRADING

NO.	REVISIONS
1	REVISED PER CITY OF KINGSLAND COMMENTS
2	REVISED MASON'S COURT GRADING

NO. 1

NO. 2

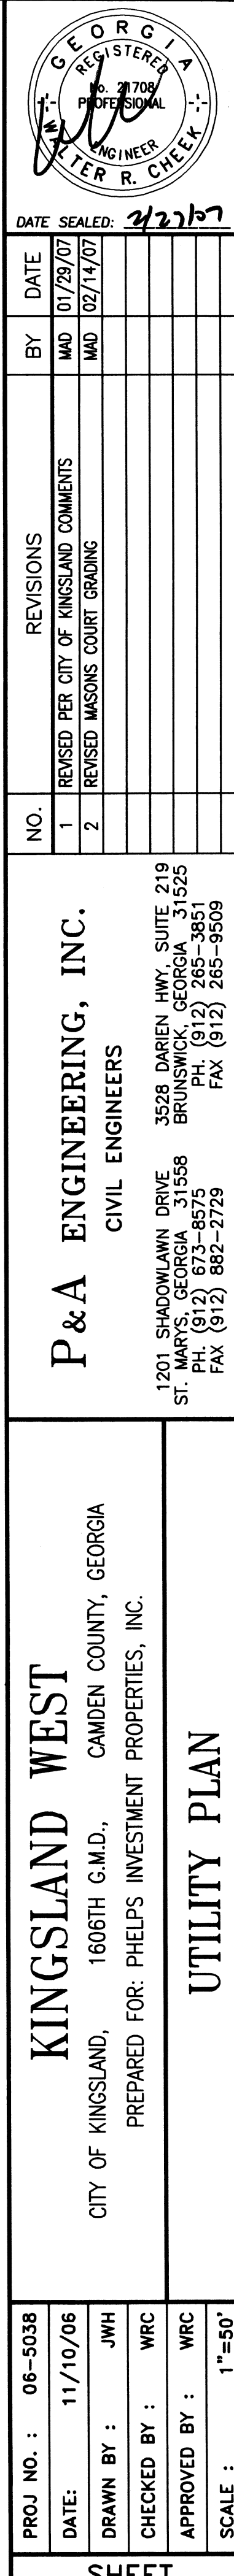

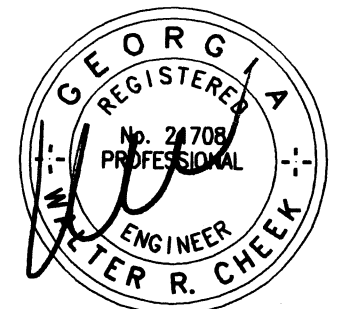

DATE SEALED: 2/27/07

NO.	DATE	BY	REVISIONS
1	01/29/07	MAD	REVISED PER CITY OF KINGSLAND COMMENTS
2	02/26/07	JOR	REVISED PER CITY OF KINGSLAND COMMENTS-ADDED FIRE ACCESS

P&A ENGINEERING, INC.
CIVIL ENGINEERS

3528 DAREN HWY, SUITE 219
BROWNSVILLE, GEORGIA 31525
ST. MARTIN (912) 882-8571
FAX (912) 882-2729

KINGSLAND WEST
CITY OF KINGSLAND, 1606TH G.M.D., CAMDEN COUNTY, GEORGIA
PREPARED FOR: PHELPS INVESTMENT PROPERTIES, INC.

GRADING PLAN

PROJ. NO. : 06-5038
DATE: 11/10/06
DRAWN BY : JWH
CHECKED BY : WRC
APPROVED BY : WRC
SCALE : 1"=50'

SHEET

23

2006-5038

NOTE: THIS PLAN IS NOT INTENDED FOR CONSTRUCTION UNLESS IT HAS BEEN SIGNED AND SEALED BY THE ENGINEER.



NOTES:


1. THE BUILDING FOOTPRINTS SHOWN ARE NOT REPRESENTATIVE ON ANY CONCEPTUAL OR FINAL SIZE OR LOCATION. THE LOCATION AND FOOTPRINT OF ANY PROPOSED STRUCTURES SHALL BE COORDINATED WITH THE OWNER.
2. THE FINISHED FLOOR ELEVATIONS SHOWN ARE MINIMUM ELEVATIONS NECESSARY TO CONFORM TO MINIMUM REQUIREMENTS OF THE LOCAL PERMITTING AUTHORITY. FINAL FINISHED FLOOR ELEVATIONS SHALL BE COORDINATED WITH ACTUAL SITE CONDITIONS TO PROVIDE LOT GRADING AND DRAINAGE GENERALLY CONFORMING TO LOT GRADING OPTIONS A,B OR C. THESE PLANS DO NOT CONSTITUTE FINAL LOT LOT GRADING PLANS.
3. FOR DETAIL OF LOT GRADING TYPE, SEE DETAIL SHEET.



CALL BEFORE YOU DIG: 1-800-282-7411.
UTILITIES PROTECTION CENTER™
CALL 1-800-282-7411 AT LEAST 72 HOURS BEFORE YOU DIG TO BE IN FULL COMPLIANCE WITH THE LAW.

NOTE:
IF THIS PLAN IS NOT 24"x36" IT HAS
BEEN COPIED AT A REDUCED SCALE.

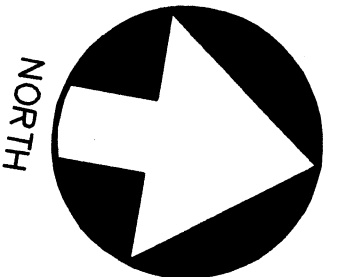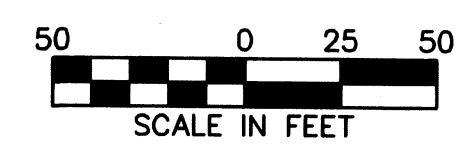

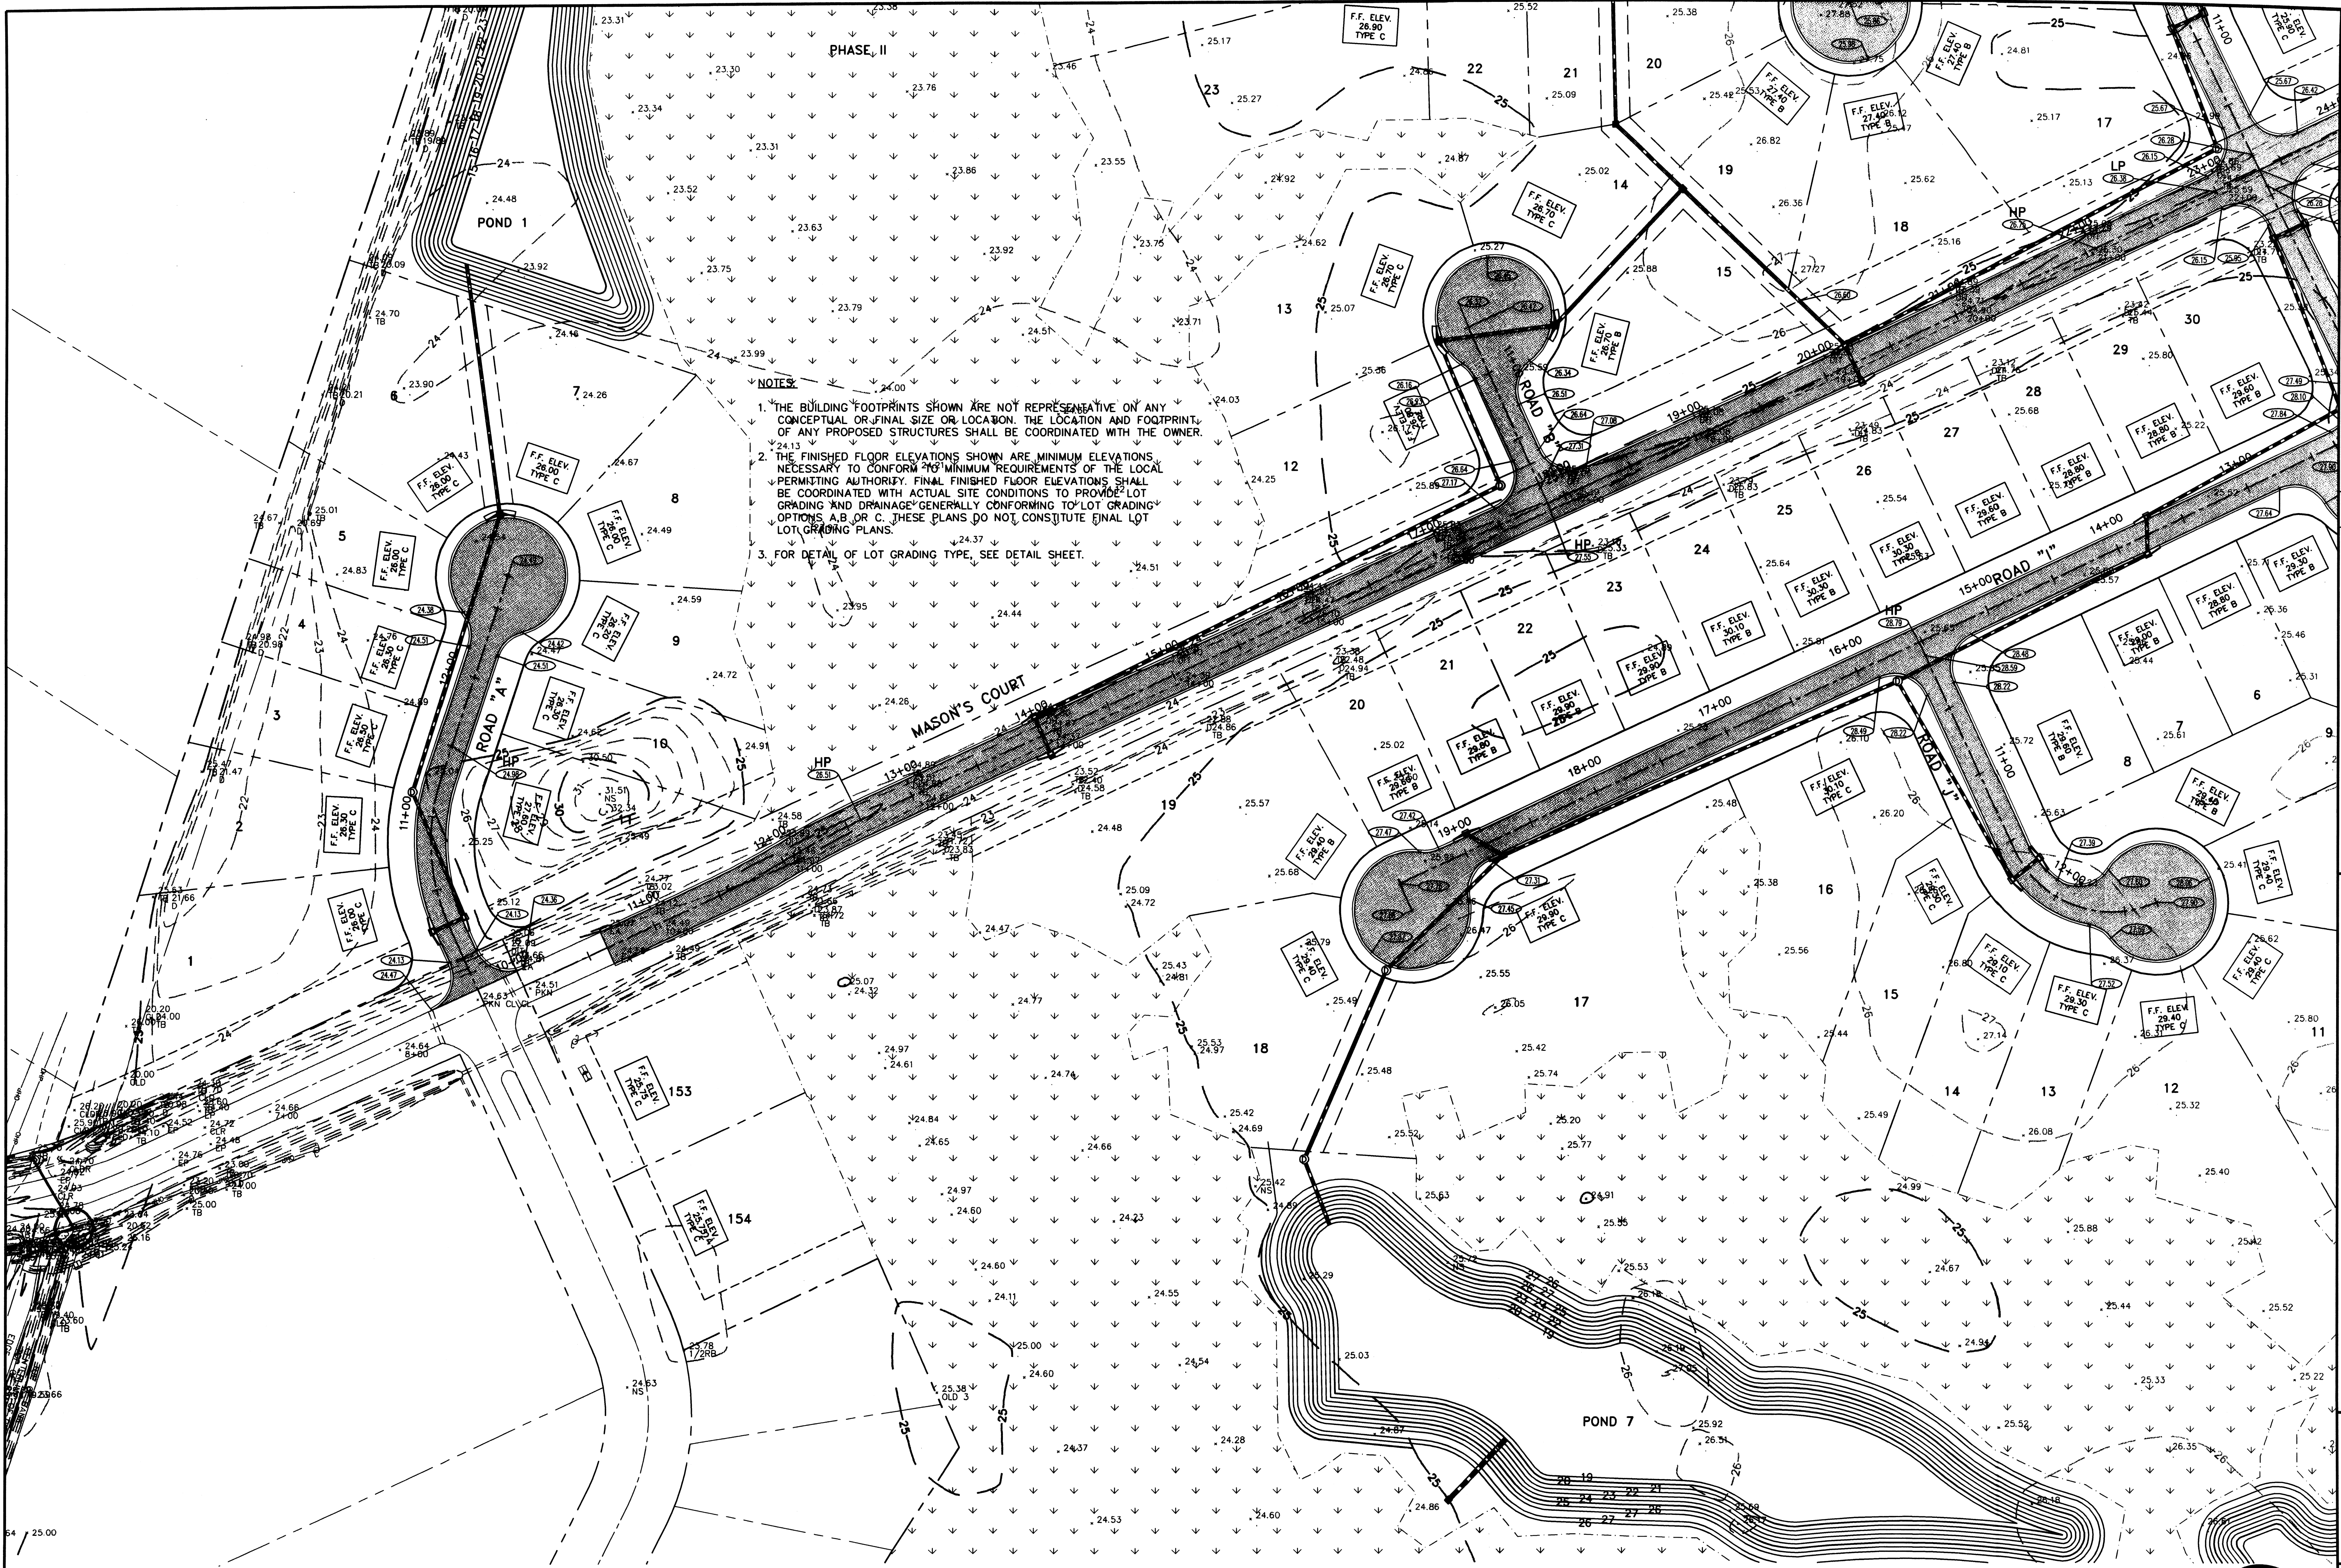



NOTES:

1. THE BUILDING FOOTPRINTS SHOWN ARE NOT REPRESENTATIVE ON ANY CONCEPTUAL OR FINAL SIZE OR LOCATION. THE LOCATION AND FOOTPRINT OF ANY PROPOSED STRUCTURES SHALL BE COORDINATED WITH THE OWNER.
2. THE FINISHED FLOOR ELEVATIONS SHOWN ARE MINIMUM ELEVATIONS, NECESSARY TO CONFORM TO MINIMUM REQUIREMENTS OF THE LOCAL PERMITTING AUTHORITY. FINAL FINISHED FLOOR ELEVATIONS SHALL BE COORDINATED WITH ACTUAL SITE CONDITIONS TO PROVIDE LOT GRADING AND DRAINAGE GENERALLY CONFORMING TO LOT GRADING OPTIONS A, B OR C. THESE PLANS DO NOT CONSTITUTE FINAL LOT GRADING PLANS.
3. FOR DETAIL OF LOT GRADING TYPE, SEE DETAIL SHEET.



CALL BEFORE YOU DIG: 1-800-282-7411.
UTILITIES PROTECTION CENTER
CALL 1-800-282-7411 AT LEAST 72 HOURS BEFORE YOU DIG TO BE IN FULL COMPLIANCE WITH THE LAW.

NOTE:
IF THIS PLAN IS NOT 24"x36" IT HAS BEEN COPIED AT A REDUCED SCALE.

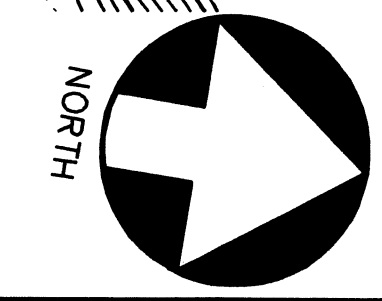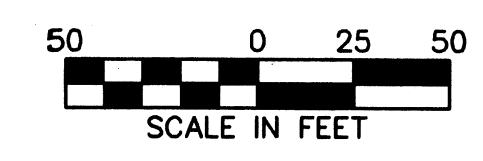

DATE SEALED: 2/21/17

NO.	DATE	REVISIONS
1	01/29/07	REVISED PER CITY OF KINGSLAND COMMENTS
2	02/26/07	REVISED PER CITY OF KINGSLAND COMMENTS
3		REVISED PER CITY OF KINGSLAND COMMENTS

P & A ENGINEERING, INC.
CIVIL ENGINEERS

1201 SHADOWN LAWN DRIVE
MARIETTA, GEORGIA 30158
ST. MARIES, GEORGIA 30158
TEL (770) 882-2723
FAX (770) 882-2723

KINGSLAND WEST
CITY OF KINGSLAND, 1606TH G.M.D., CAMDEN COUNTY, GEORGIA
PREPARED FOR: PHELPS INVESTMENT PROPERTIES, INC.

LOT GRADING PLAN

PROJ NO.: 06-5038
DATE: 11/10/06
DRAWN BY: JWH
CHECKED BY: WRC
APPROVED BY: WRC
SCALE: 1"=50'

SHEET 25

2006-5038

NOTE: THIS PLAN IS NOT INTENDED FOR CONSTRUCTION UNLESS IT HAS BEEN SIGNED AND SEALED BY THE ENGINEER.

NOW OR FORMERLY LANDS OF
THE CITY
OF KINGSLAND

WOODHAVEN SUBDIVISION

CITY OF KINGSLAND

NOW OR FORMERLY LANDS OF
GEORGE AVENT GROSS

NOTES:

1. THE BUILDING FOOTPRINTS SHOWN ARE NOT REPRESENTATIVE OF ANY CONCEPTUAL OR FINAL SIZE OR LOCATION. THE LOCATION AND FOOTPRINT OF ANY PROPOSED STRUCTURES SHALL BE COORDINATED WITH THE OWNER.
2. THE FINISHED FLOOR ELEVATIONS SHOWN ARE MINIMUM ELEVATIONS NECESSARY TO CONFORM TO MINIMUM REQUIREMENTS OF THE LOCAL PERMITTING AUTHORITY. FINAL FINISHED FLOOR ELEVATIONS SHALL BE COORDINATED WITH ACTUAL SITE CONDITIONS TO PROVIDE LOT GRADING AND DRAINAGE GENERALLY CONFORMING TO LOT GRADING OPTIONS A, B OR C. THESE PLANS DO NOT CONSTITUTE FINAL LOT GRADING PLANS.
3. FOR DETAIL OF LOT GRADING TYPE, SEE DETAIL SHEET.

PHASE II

WETLAND
JURISDICTIONAL
AREA

POND 2

POND 3

WETLAND
JURISDICTIONAL
AREA



WETLAND
JURISDICTIONAL
AREA

WETLAND
JURISDICTIONAL
AREA



CALL BEFORE YOU DIG: 1-800-282-7411.
UTILITIES PROTECTION CENTER™
CALL 1-800-282-7411 AT LEAST 72 HOURS BEFORE YOU DIG TO
BE IN FULL COMPLIANCE WITH THE LAW.

NOTE:
IF THIS PLAN IS NOT 24"x36" IT HAS
BEEN COPIED AT A REDUCED SCALE.

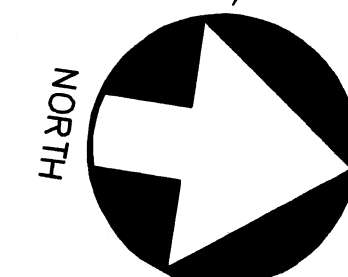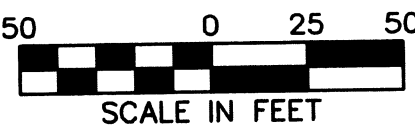

DATE	2/21/17
BY	MD
REVISIONS	
NO.	1
REVISIONS	REVISED PER CITY OF KINGSLAND COMMENTS


P & A ENGINEERING, INC.
CIVIL ENGINEERS
1201 SHADOWLAWN DRIVE
ST. MARYS, GEORGIA 31558
PHONE (912) 882-8873
FAX (912) 882-2723

KINGSLAND WEST
CITY OF KINGSLAND, 1606TH G.M.D., CAMDEN COUNTY, GEORGIA
PREPARED FOR: PHELPS INVESTMENT PROPERTIES, INC.

PROJ. NO.: 06-5038
DATE: 11/10/06
DRAWN BY: JWH
CHECKED BY: WRC
APPROVED BY: WRC
SCALE: 1"=50'

SHEET
27
2006-5038



NOTE: THIS PLAN IS NOT INTENDED FOR CONSTRUCTION UNLESS IT HAS BEEN SIGNED AND SEALED BY THE ENGINEER.

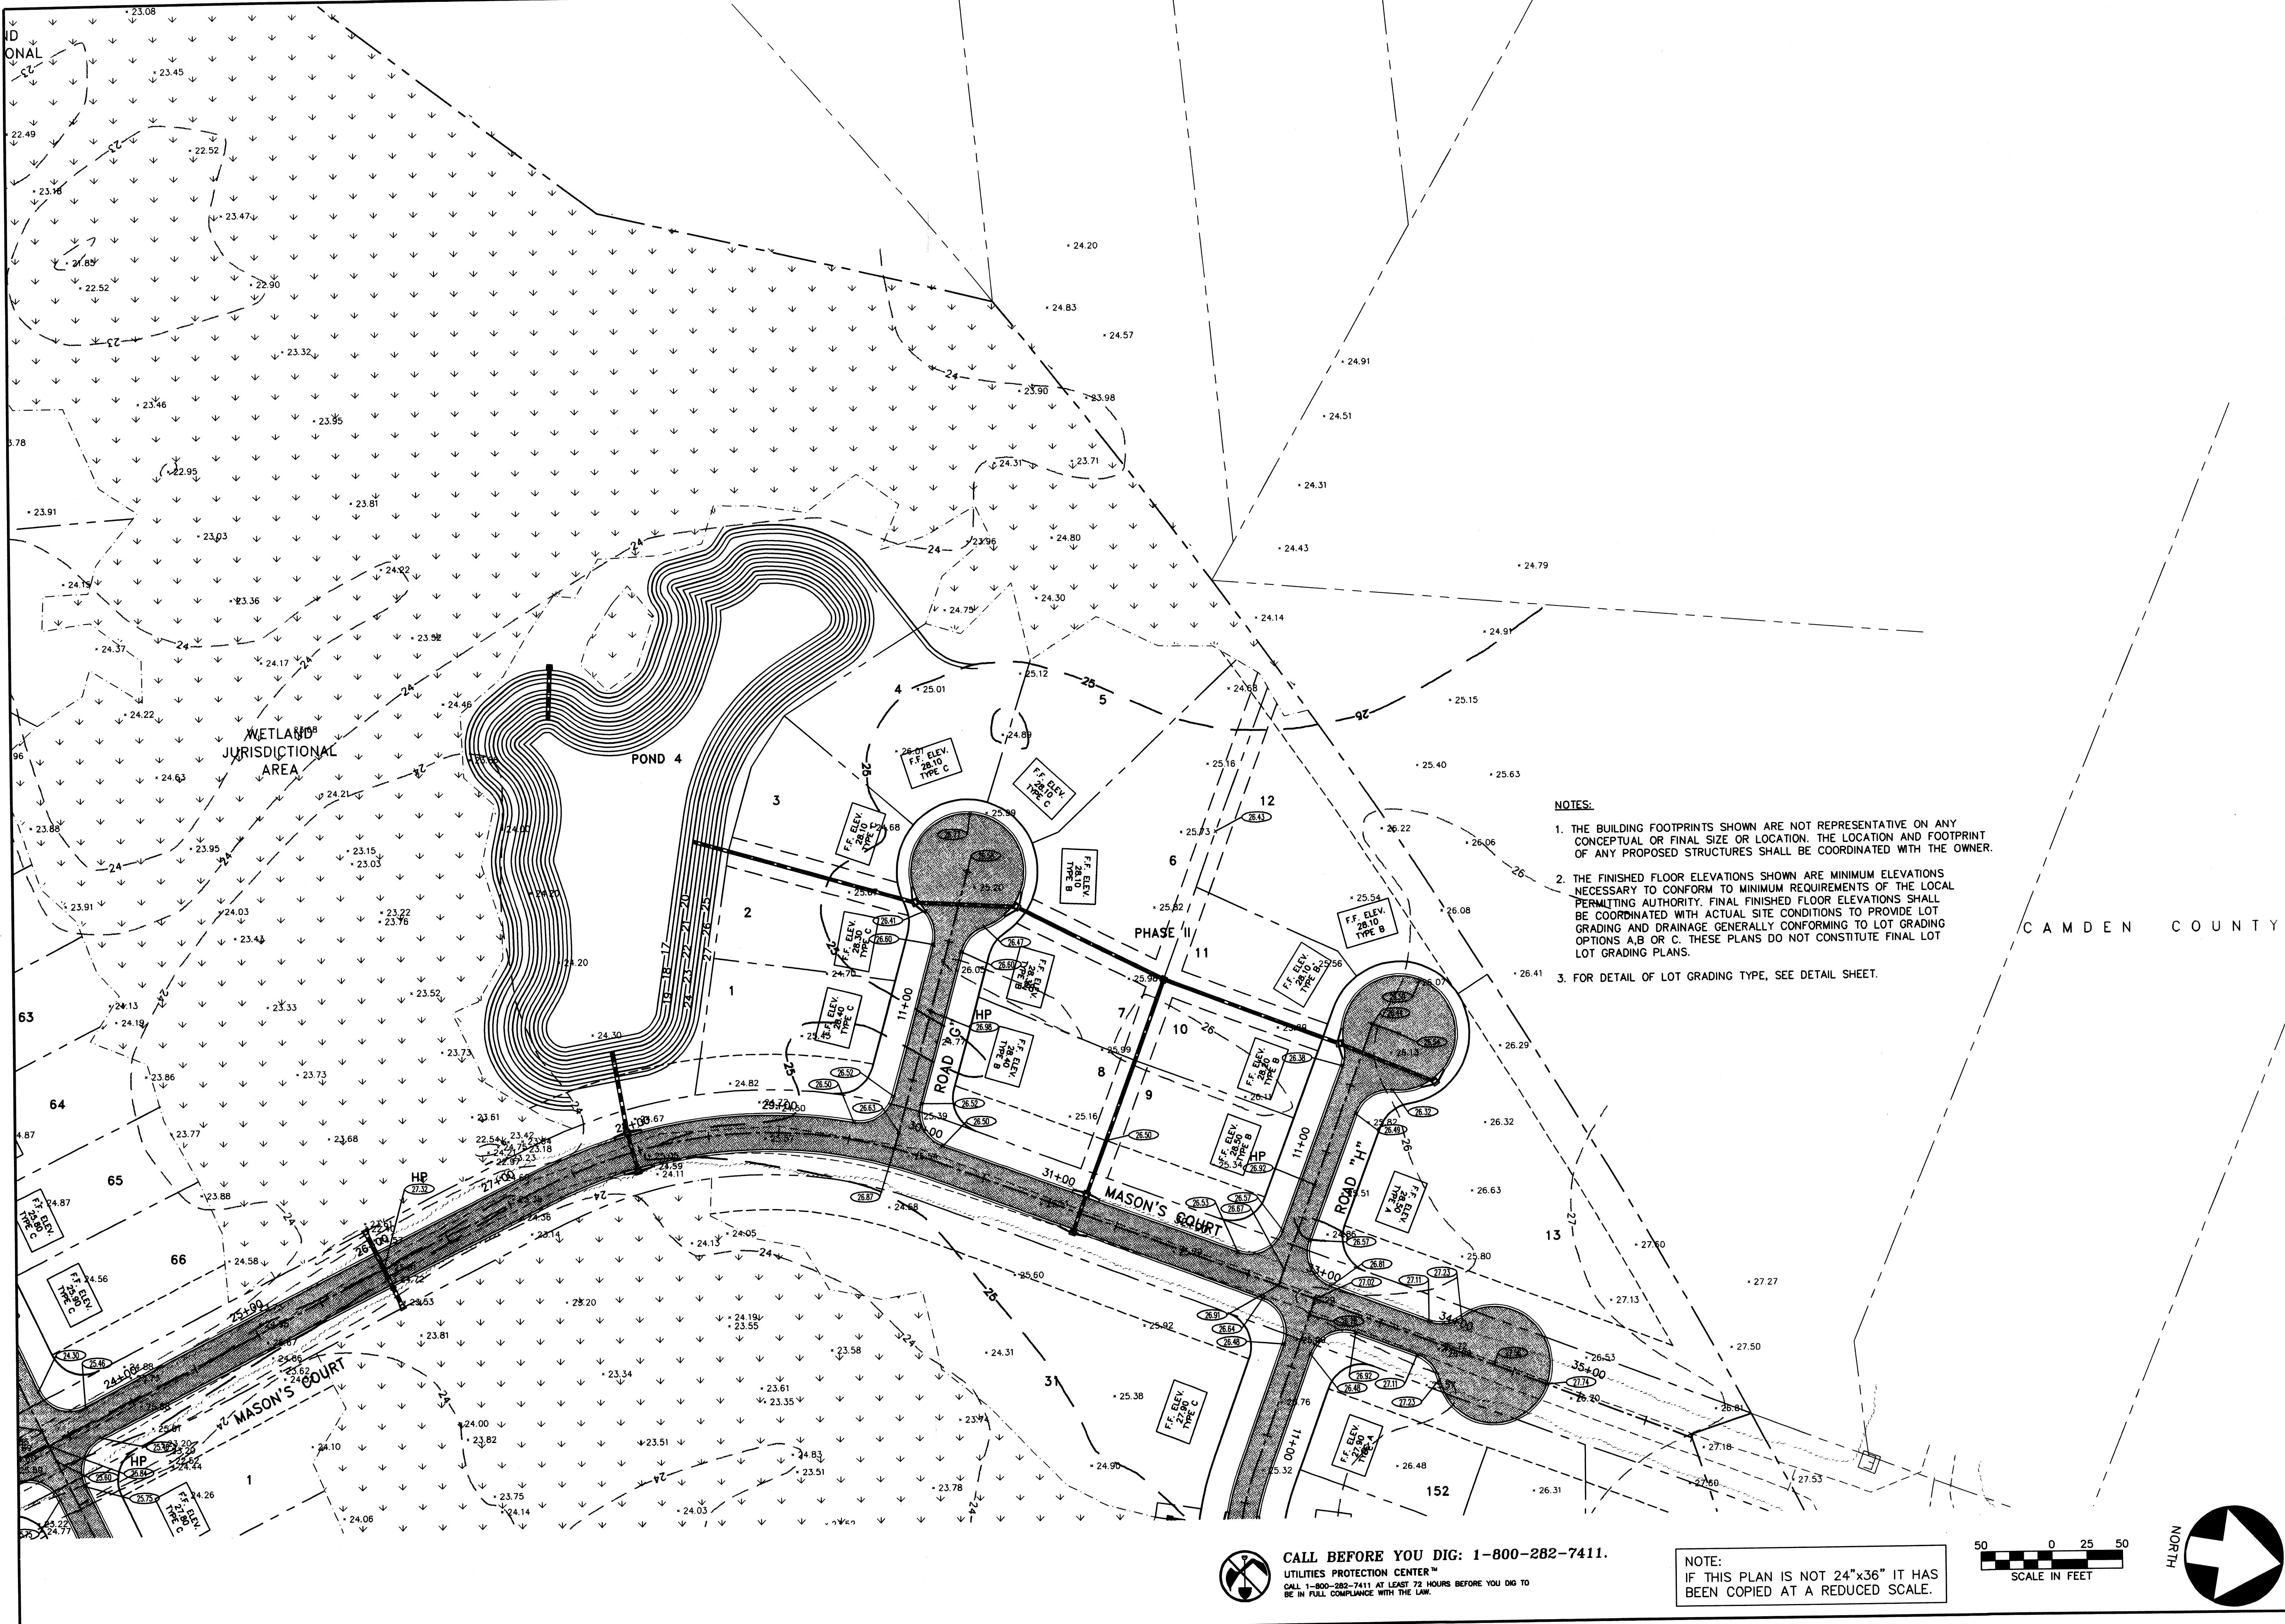

- NOTES:**
1. THE BUILDING FOOTPRINTS SHOWN ARE NOT REPRESENTATIVE ON ANY CONCEPTUAL OR FINAL SIZE OR LOCATION. THE LOCATION AND FOOTPRINT OF ANY PROPOSED STRUCTURES SHALL BE COORDINATED WITH THE OWNER.
 2. THE FINISHED FLOOR ELEVATIONS SHOWN ARE MINIMUM ELEVATIONS NECESSARY TO CONFORM TO MINIMUM REQUIREMENTS OF THE LOCAL PERMITTING AUTHORITY. FINAL FINISHED FLOOR ELEVATIONS SHALL BE COORDINATED WITH ACTUAL SITE CONDITIONS TO PROVIDE LOT GRADING AND DRAINAGE GENERALLY CONFORMING TO LOT GRADING OPTIONS A,B OR C. THESE PLANS DO NOT CONSTITUTE FINAL LOT LOT GRADING PLANS.
 3. FOR DETAIL OF LOT GRADING TYPE, SEE DETAIL SHEET.



CALL BEFORE YOU DIG: 1-800-282-7411.
UTILITIES PROTECTION CENTER™
CALL 1-800-282-7411 AT LEAST 72 HOURS BEFORE YOU DIG TO
BE IN FULL COMPLIANCE WITH THE LAW.

NOTE:
IF THIS PLAN IS NOT 24"x36" IT HAS
BEEN COPIED AT A REDUCED SCALE.

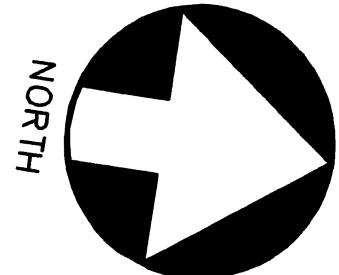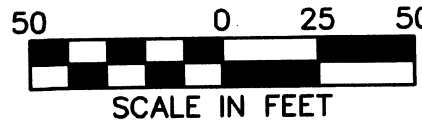



DATE SEALED: 01/29/07	
NO.	1
BY	MD
DATE	01/29/07
REVISIONS	REVISED PER CITY OF KINGSLAND COMMENTS
KINGSLAND WEST CITY OF KINGSLAND, 1806TH G.M.D., CAMDEN COUNTY, GEORGIA PREPARED FOR: PHELPS INVESTMENT PROPERTIES, INC.	
P&A ENGINEERING, INC. CIVIL ENGINEERS 1201 SHADOWLAWN DRIVE ST. MARYS, GEORGIA 31558 PH. (912) 673-8575 FAX (912) 682-2729	
LOT GRADING PLAN	
PROJ. NO. :	06-5038
DATE:	11/10/06
DRAWN BY :	JWH
CHECKED BY :	WRC
APPROVED BY :	WRC
SCALE :	1"=50'
SHEET 28	
2006-5038	

NOTE: THIS PLAN IS NOT INTENDED FOR CONSTRUCTION UNLESS IT HAS BEEN SIGNED AND SEALED BY THE ENGINEER.

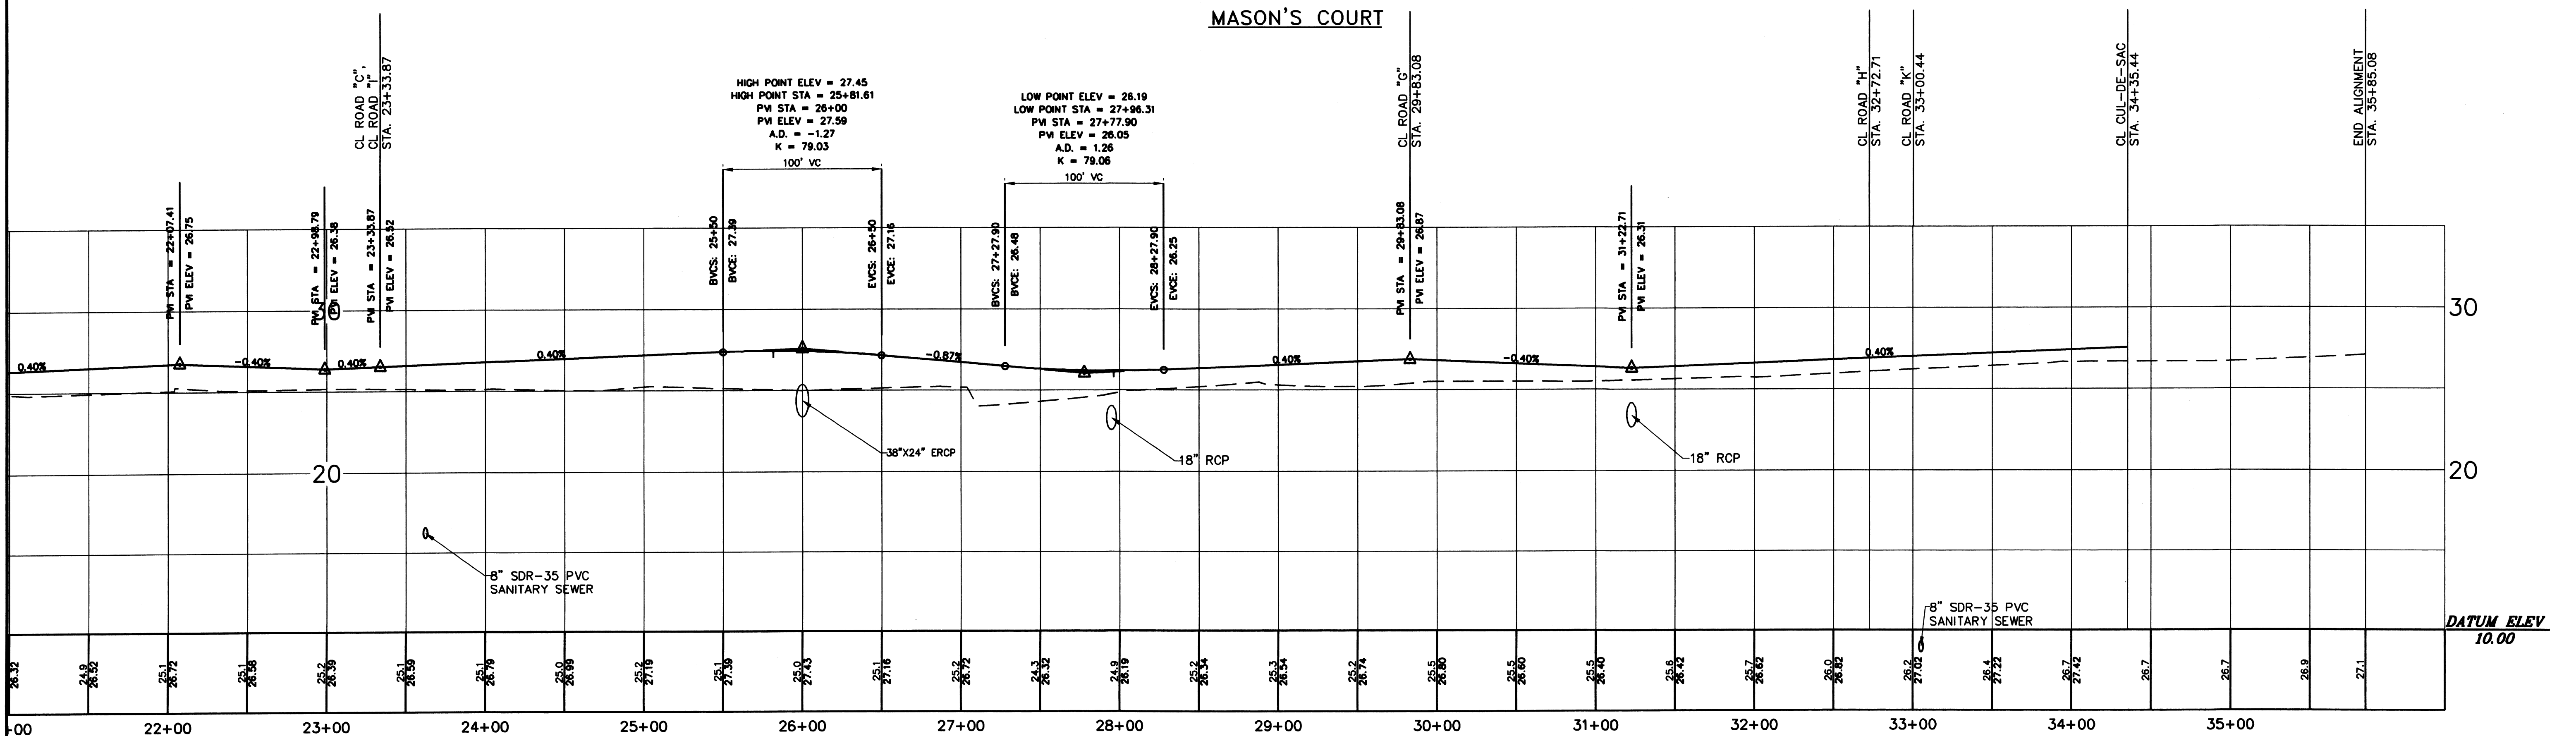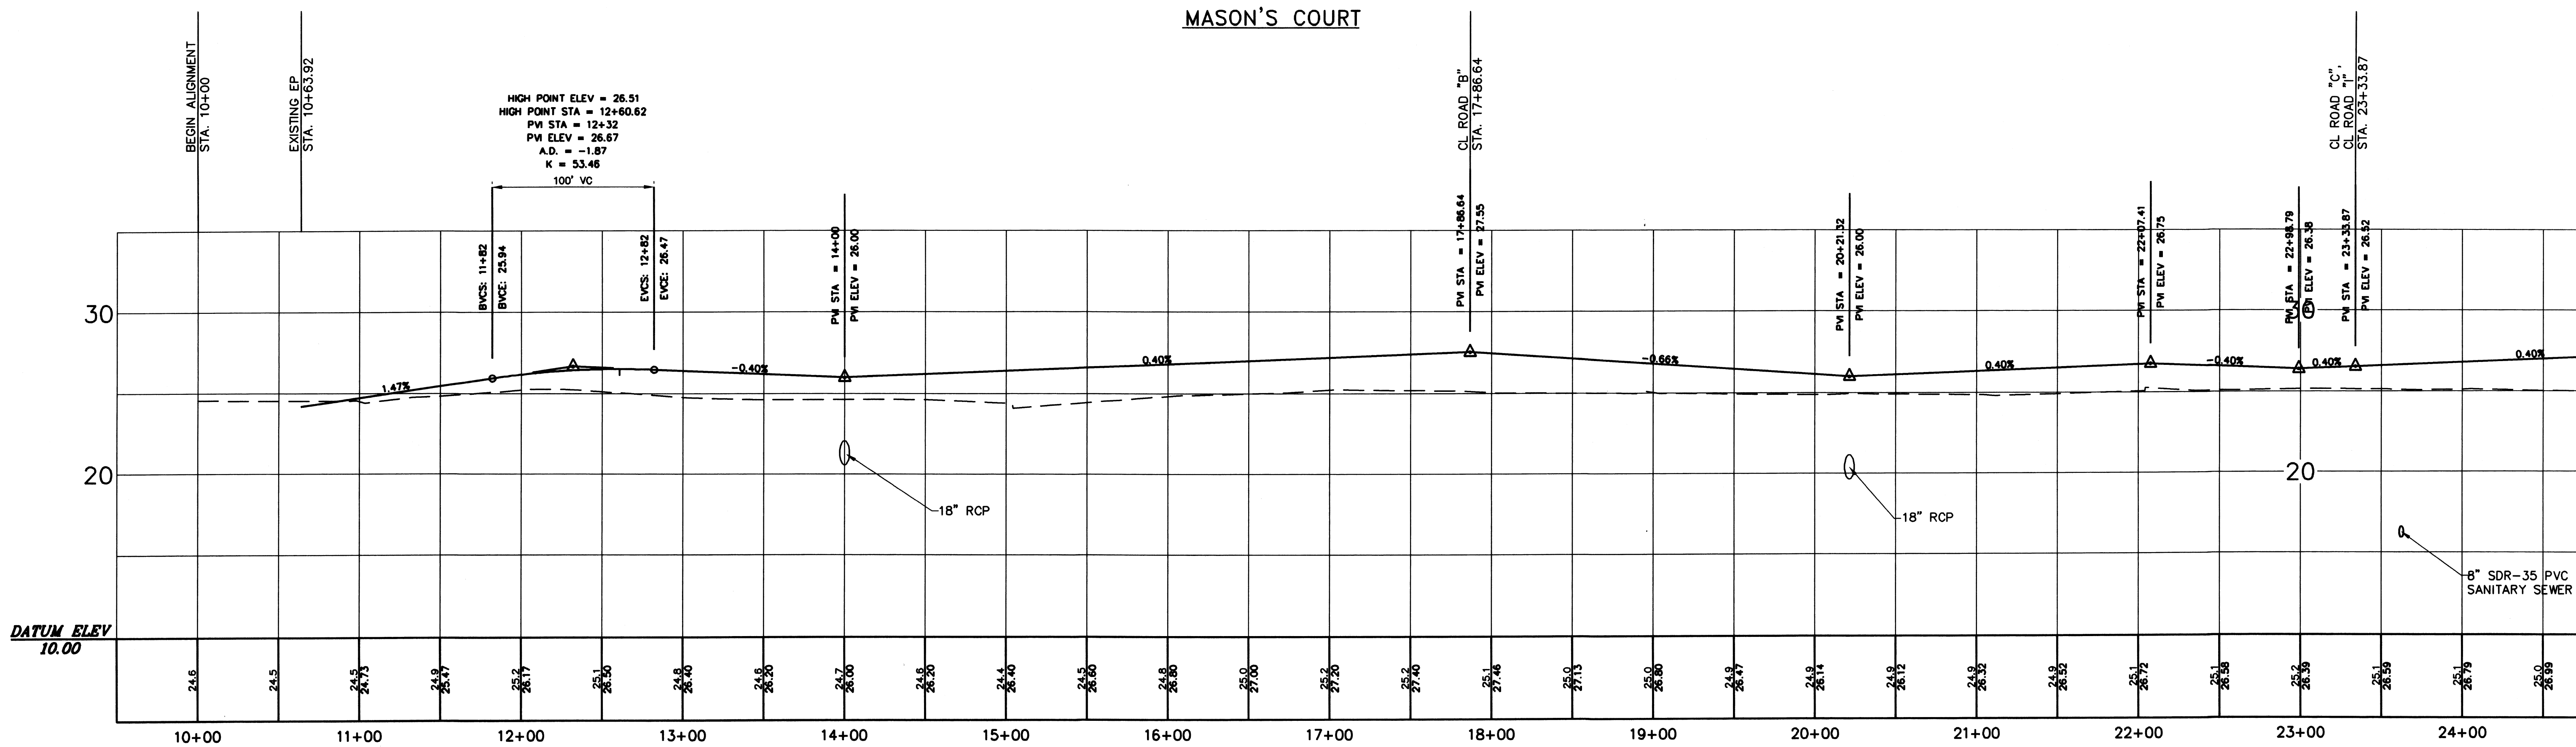

CALL BEFORE YOU DIG: 1-800-282-7411.
UTILITIES PROTECTION CENTER™
CALL 1-800-282-7411 AT LEAST 72 HOURS BEFORE YOU DIG TO
BE IN FULL COMPLIANCE WITH THE LAW.

NOTE:
IF THIS PLAN IS NOT 24"x36" IT HAS
BEEN COPIED AT A REDUCED SCALE.

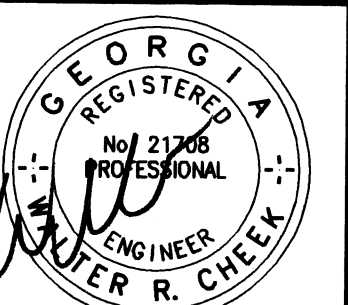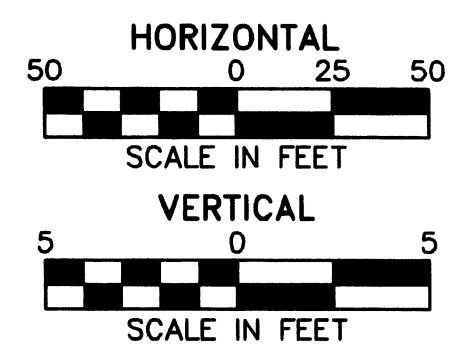

DATE SEALED: 2/27/07

NO.	REVISIONS	BY	DATE
1	REVISED PER CITY OF KINGSLAND COMMENTS	MAD	07/29/07
2	REVISED MASON'S COURT GRADING	MAD	02/14/07

P & A ENGINEERING, INC.
CIVIL ENGINEERS

1201 SHADOWLAWN DRIVE
ST. MARYS, GEORGIA 31558
PH. (912) 673-8575
FAX (912) 882-2729

3528 DARIEN HWY, SUITE 219
BRUNSWICK, GEORGIA 31525
PH. (912) 285-3851
FAX (912) 285-9509

KINGSLAND WEST
CITY OF KINGSLAND, 1606TH G.M.D., CAMDEN COUNTY, GEORGIA
PREPARED FOR: PHELPS INVESTMENT PROPERTIES, INC.

ROAD PROFILES




PROJ. NO.: 06-5038
DATE: 11/10/06
DRAWN BY: JWH
CHECKED BY: WRC
APPROVED BY: WRC
SCALE: 1"=50'H/1"=5'V

SHEET

29


2006-5038

NOTE: THIS PLAN IS NOT INTENDED FOR CONSTRUCTION UNLESS IT HAS BEEN SIGNED AND SEALED BY THE ENGINEER.

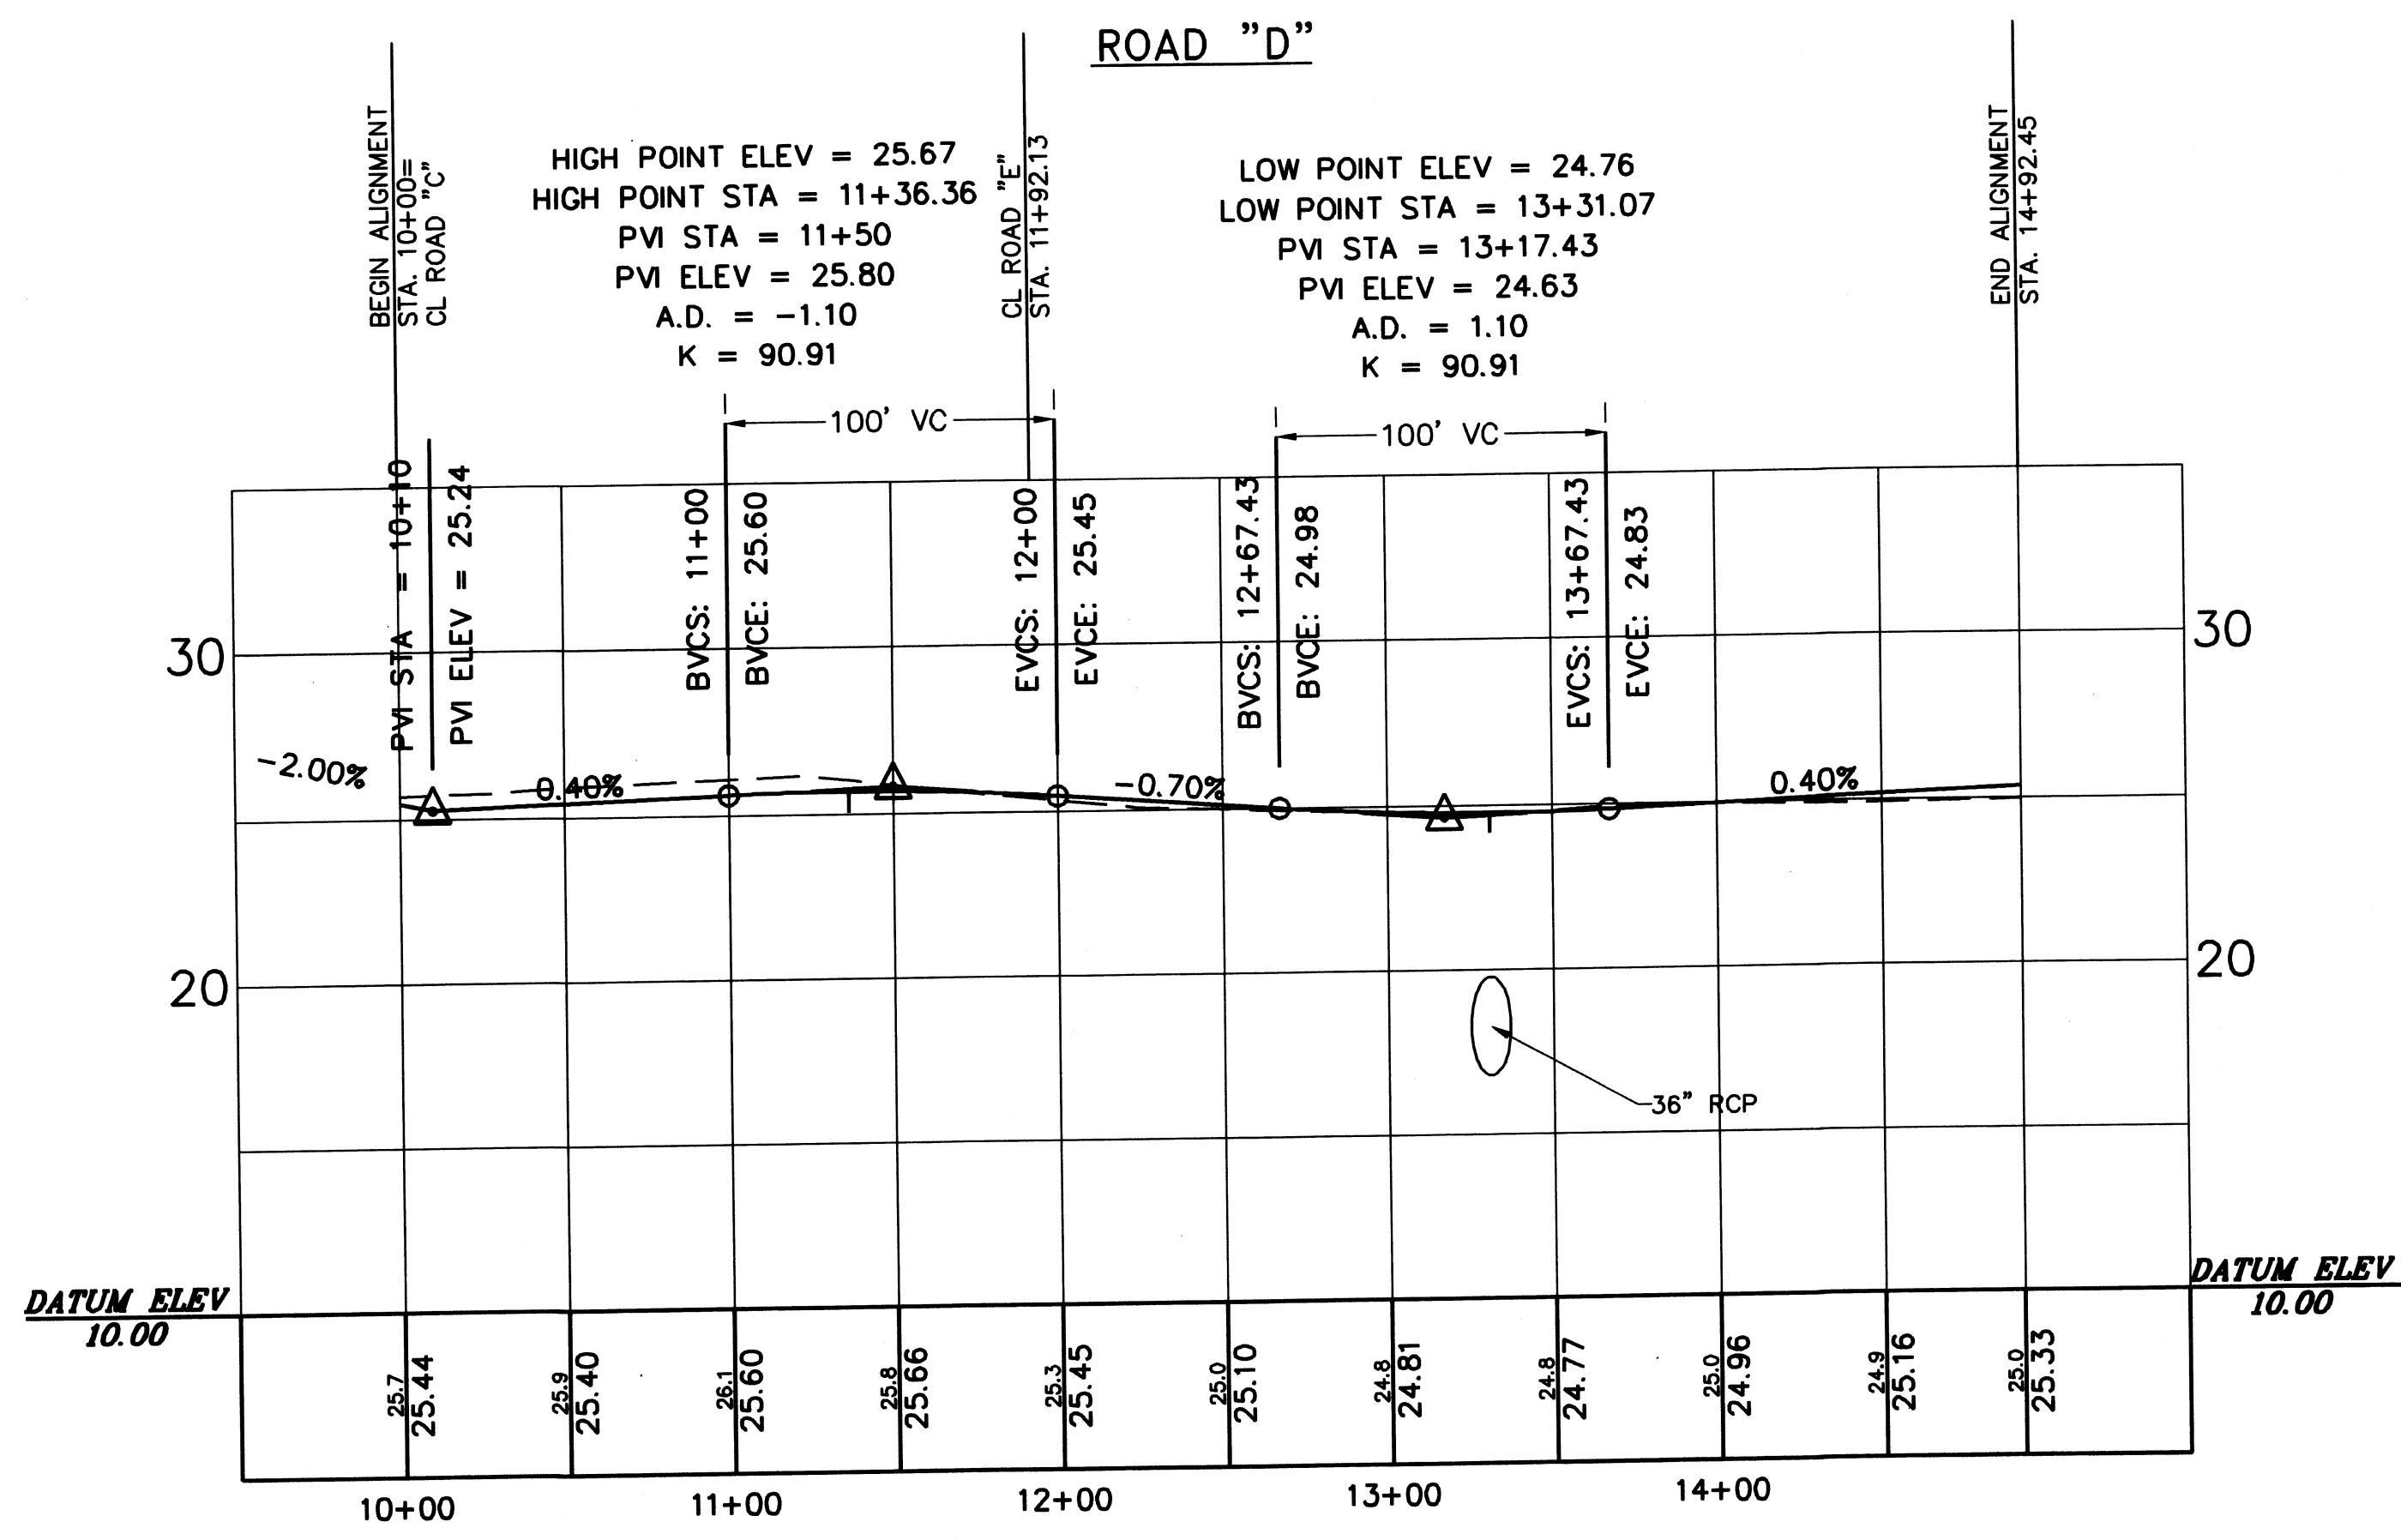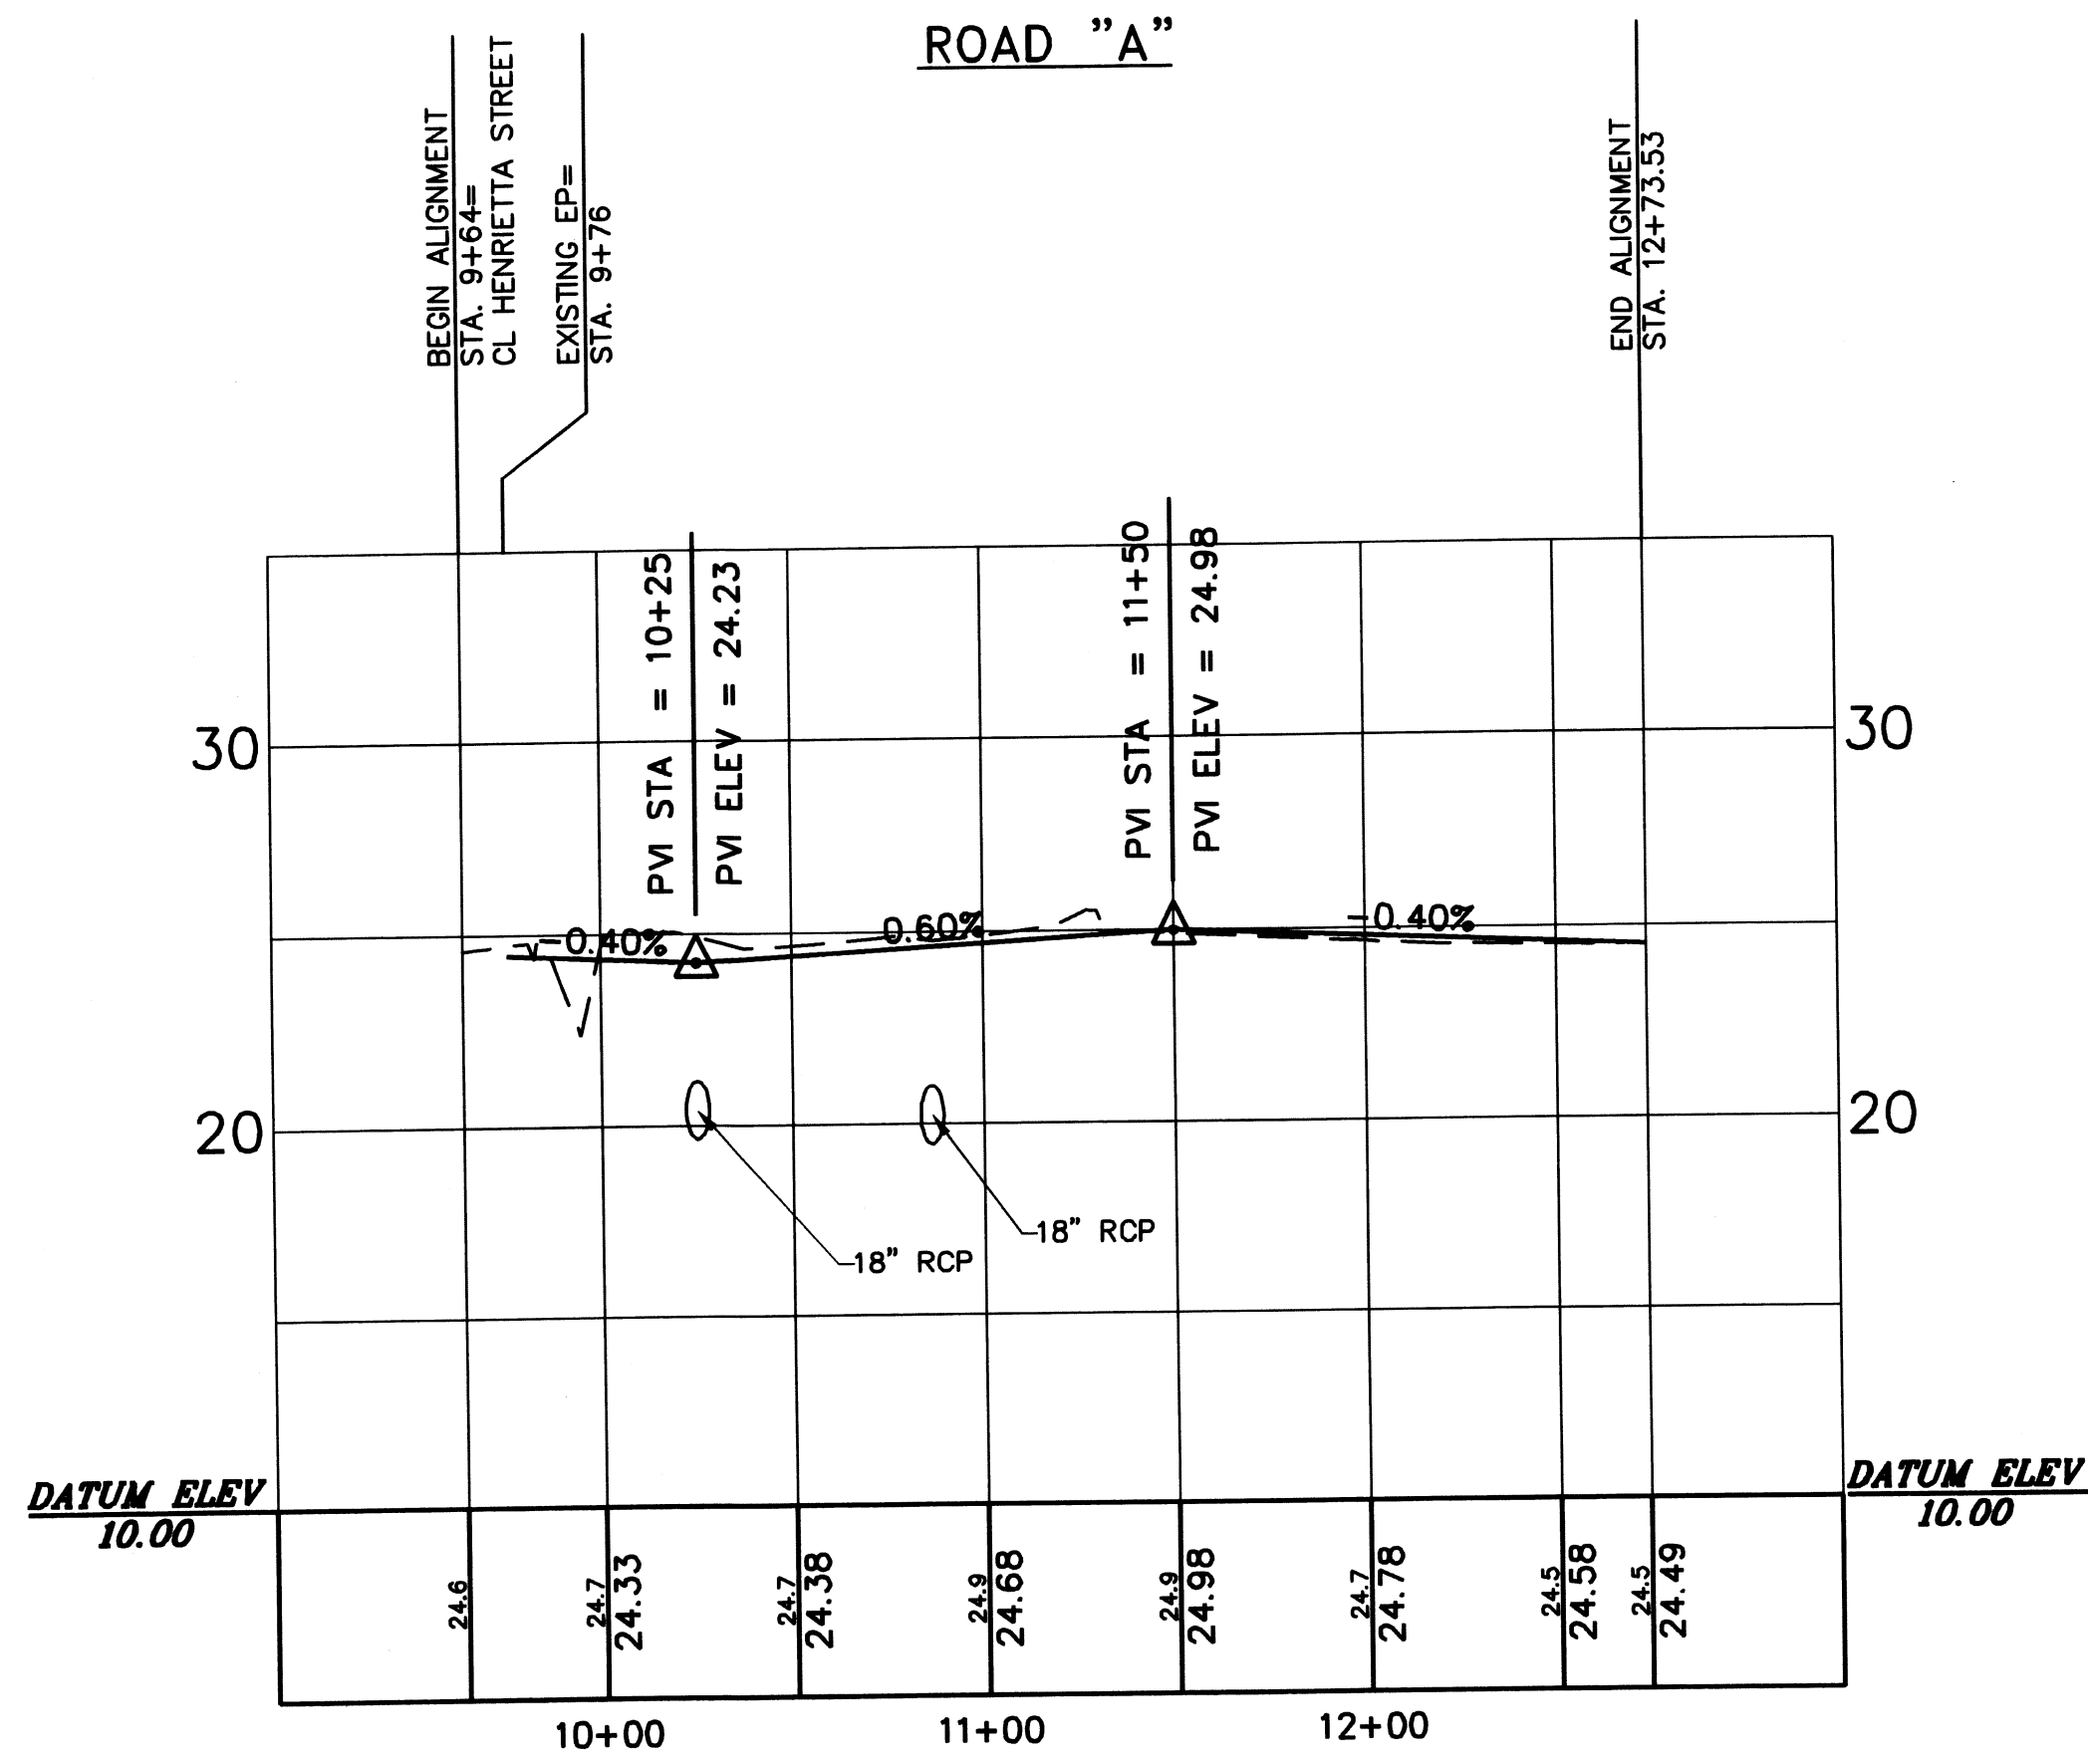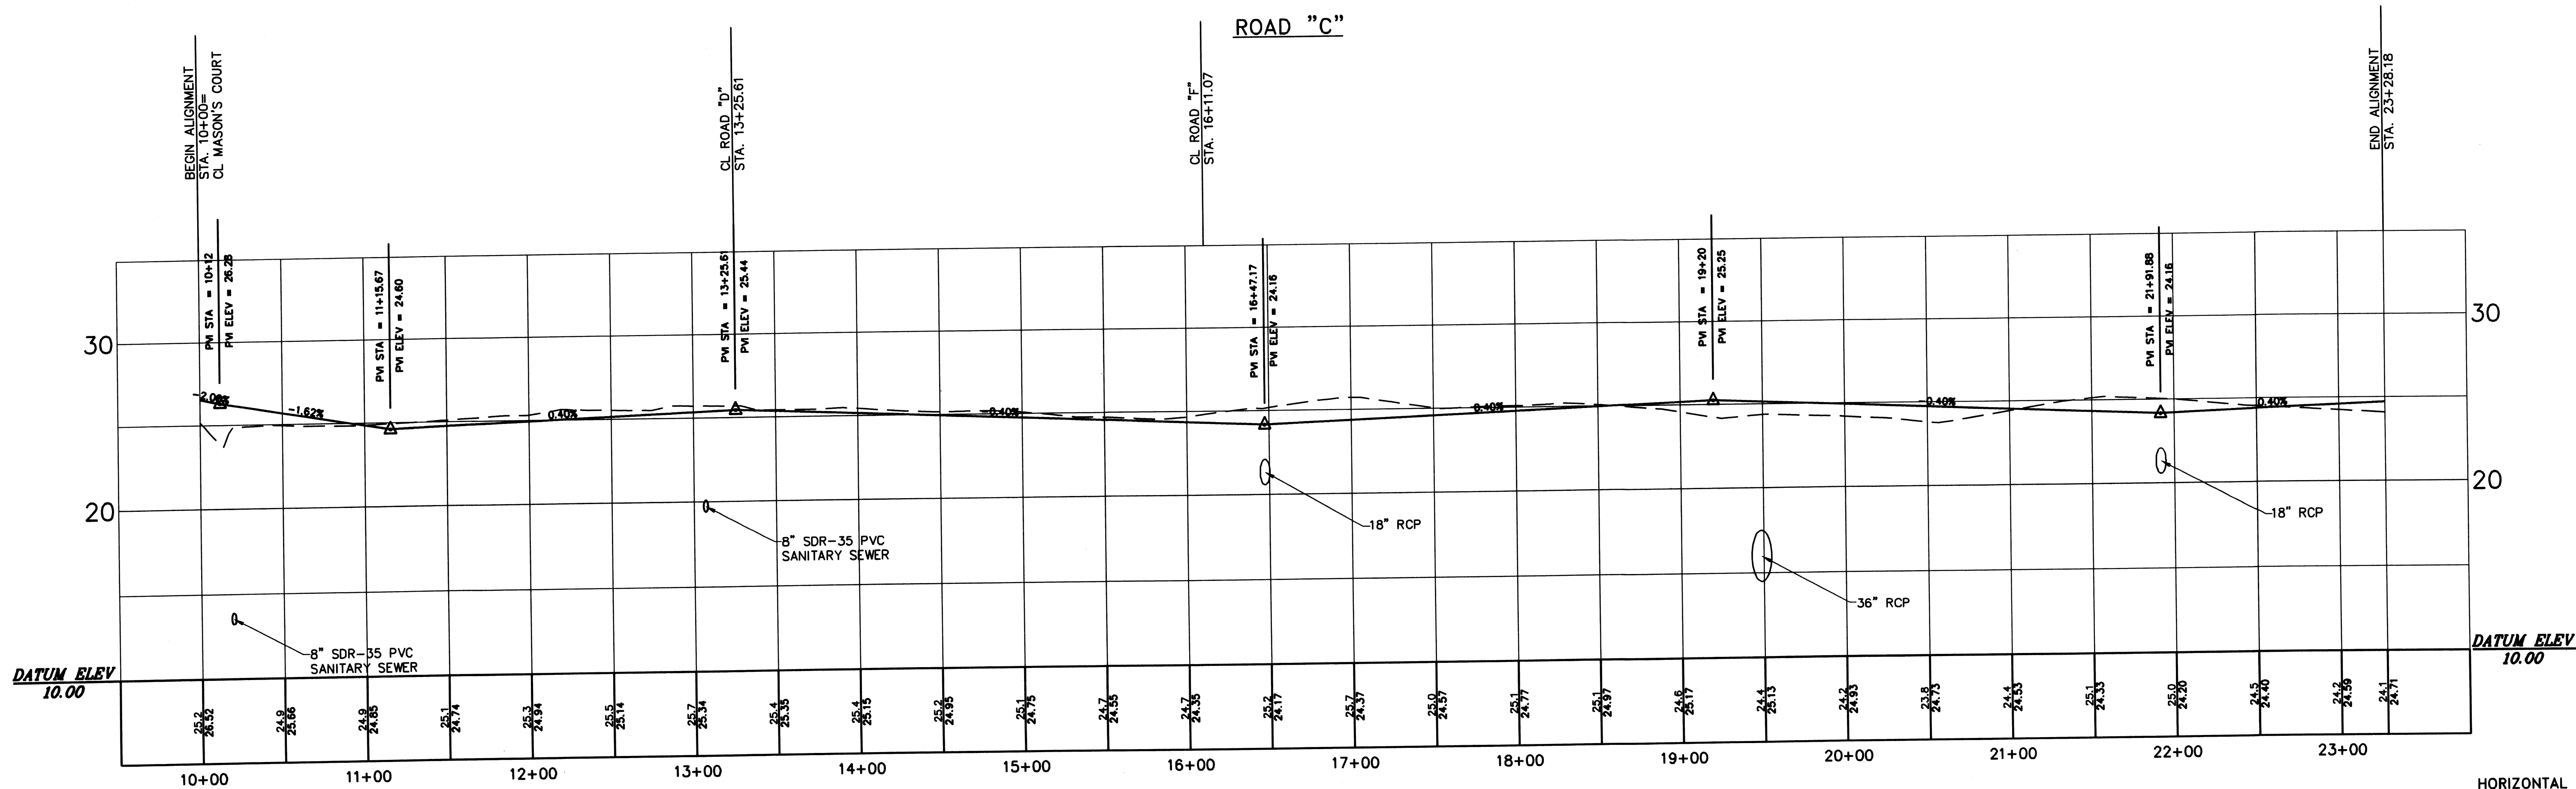

CALL BEFORE YOU DIG: 1-800-282-7411.
UTILITIES PROTECTION CENTER™
CALL 1-800-282-7411 AT LEAST 72 HOURS BEFORE YOU DIG TO
BE IN FULL COMPLIANCE WITH THE LAW.

NOTE:
IF THIS PLAN IS NOT 24"x36" IT HAS
BEEN COPIED AT A REDUCED SCALE.

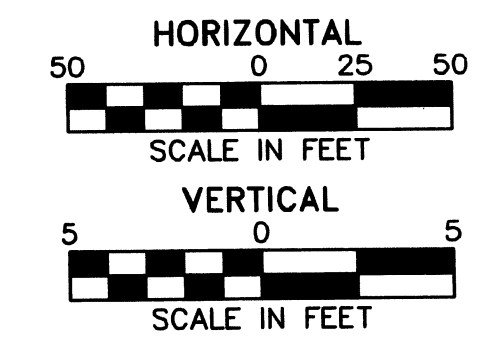

PROJ NO.: 06-5038
DATE: 11/10/06
DRAWN BY: JWH
CHECKED BY: WRC
APPROVED BY: WRC
SCALE: 1"=50'H/1"=5'V

SHEET
30
2006-5038

KINGSLAND WEST
CITY OF KINGSLAND, 1606TH G.M.D., CAMDEN COUNTY, GEORGIA
PREPARED FOR: PHELPS INVESTMENT PROPERTIES, INC.

P & A ENGINEERING, INC.
CIVIL ENGINEERS
1201 SHADOWLAWN DRIVE
ST. MARCO, GEORGIA 31558
PH. (912) 873-8575
FAX (912) 882-2729





3528 DARIEN HWY, SUITE 219
BRUNSWICK, GEORGIA 31525
PH. (912) 265-3851
FAX (912) 265-9509

DATE SEALED: 2/27/07

NO.	REVISIONS	BY	DATE
1	REVISED PER CITY OF KINGSLAND COMMENTS	WAD	01/29/07
2	REVISED MASON'S COURT GRADING	WAD	02/14/07



REGISTERED PROFESSIONAL ENGINEER
TER R. CHIEK

NOTE: THIS PLAN IS NOT INTENDED FOR CONSTRUCTION UNLESS IT HAS BEEN SIGNED AND SEALED BY THE ENGINEER.

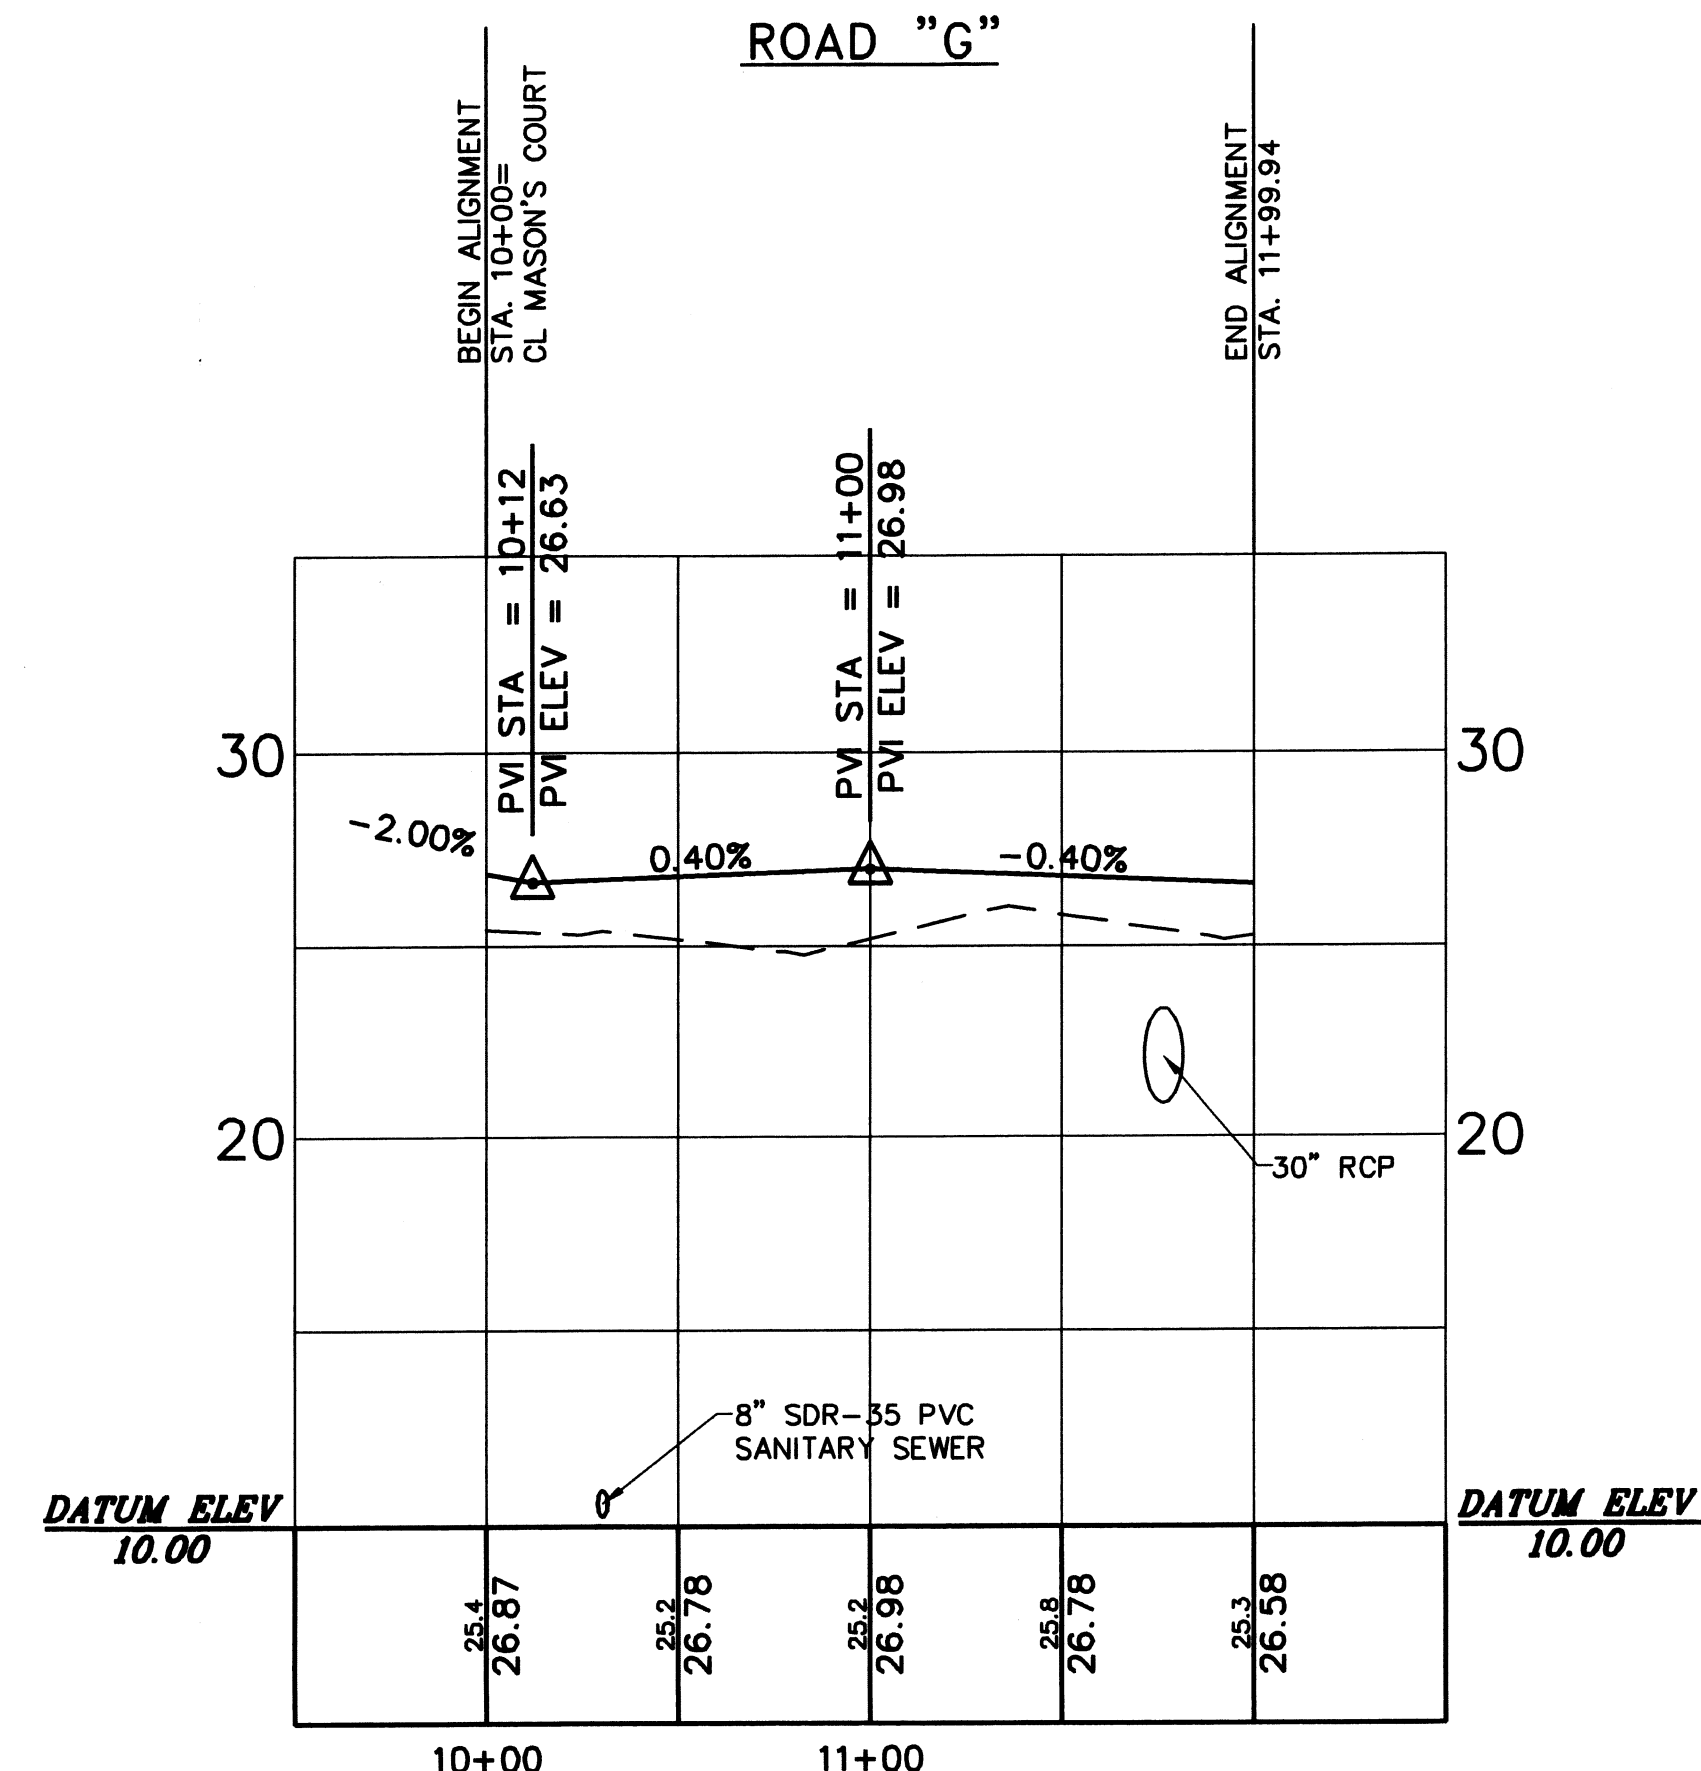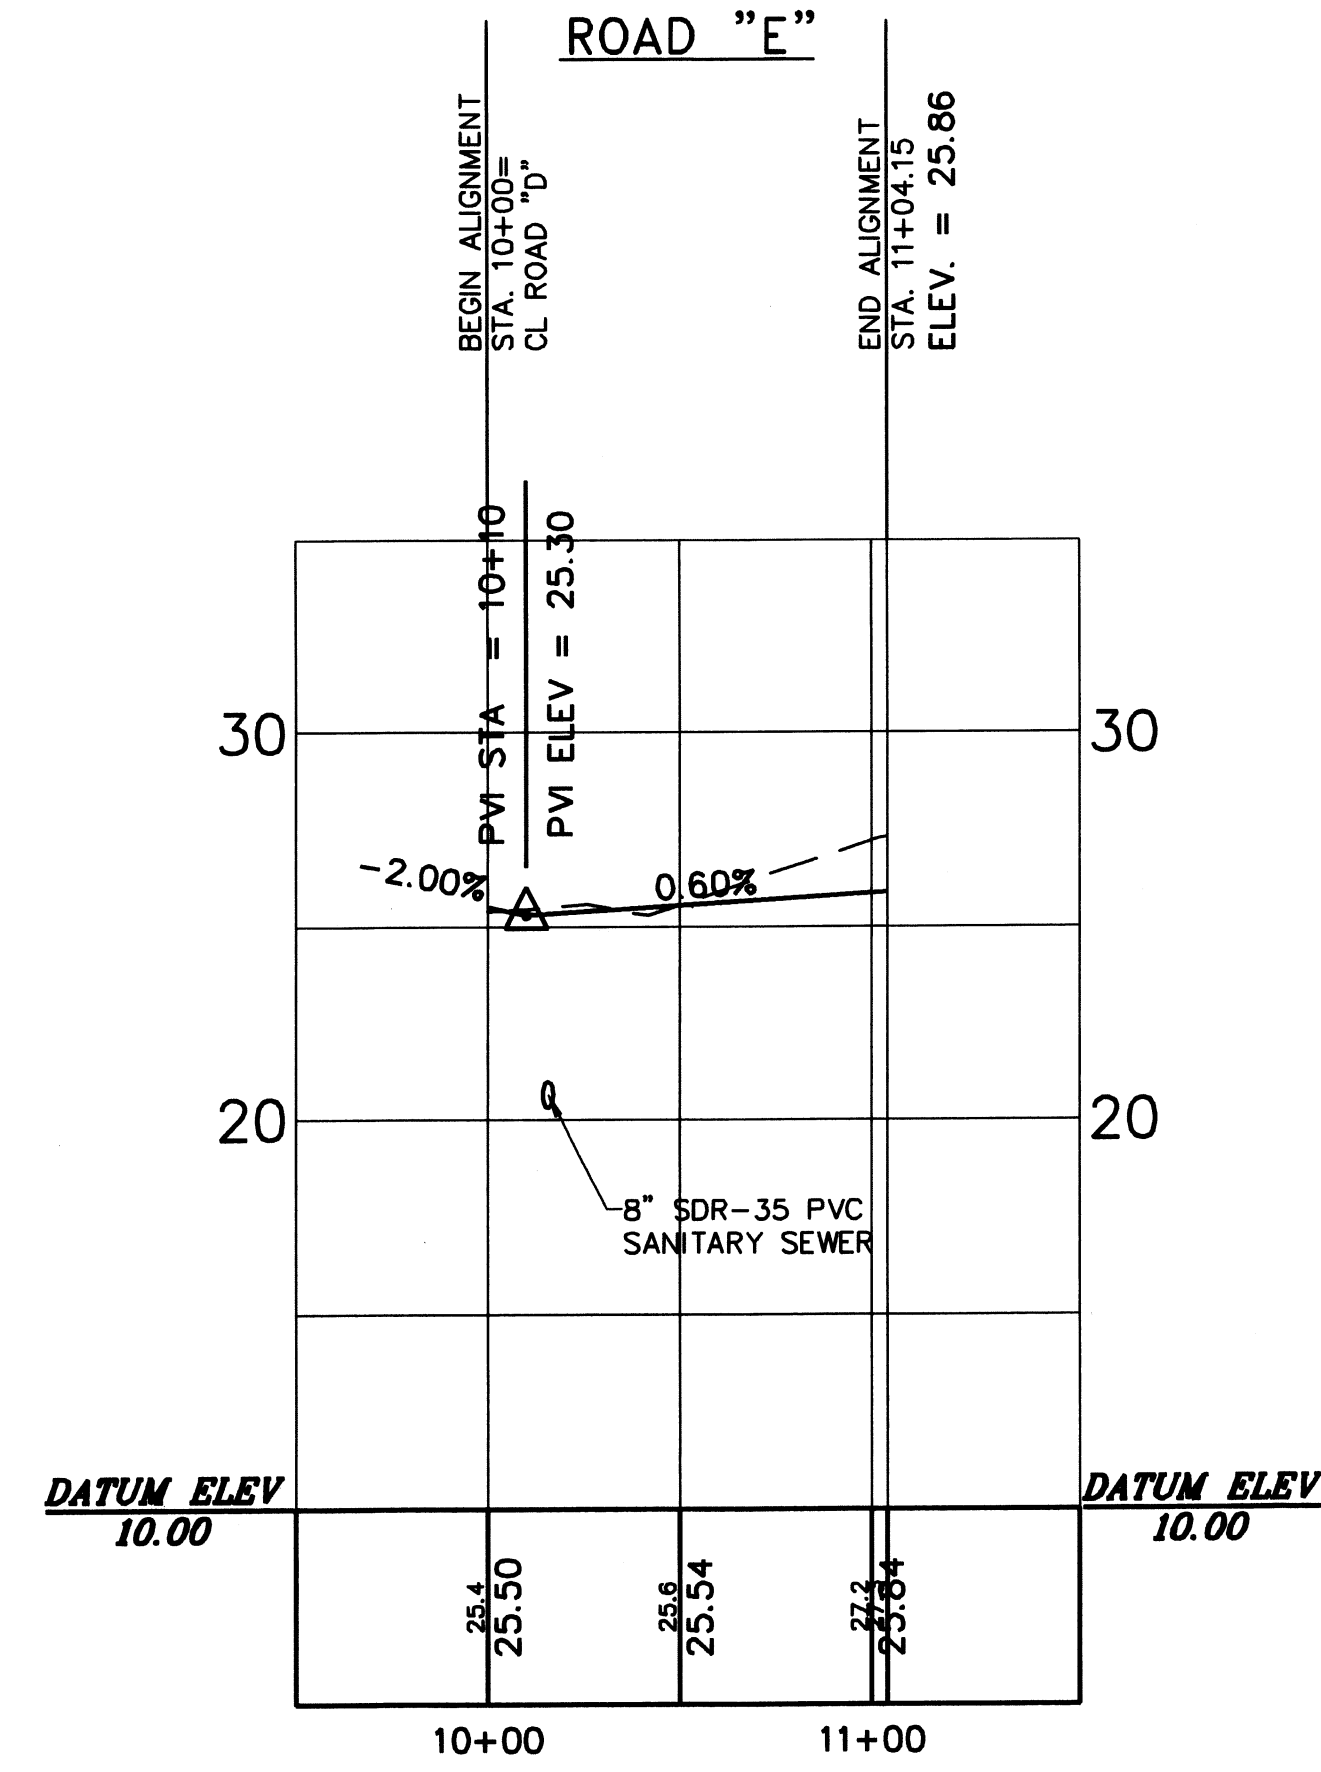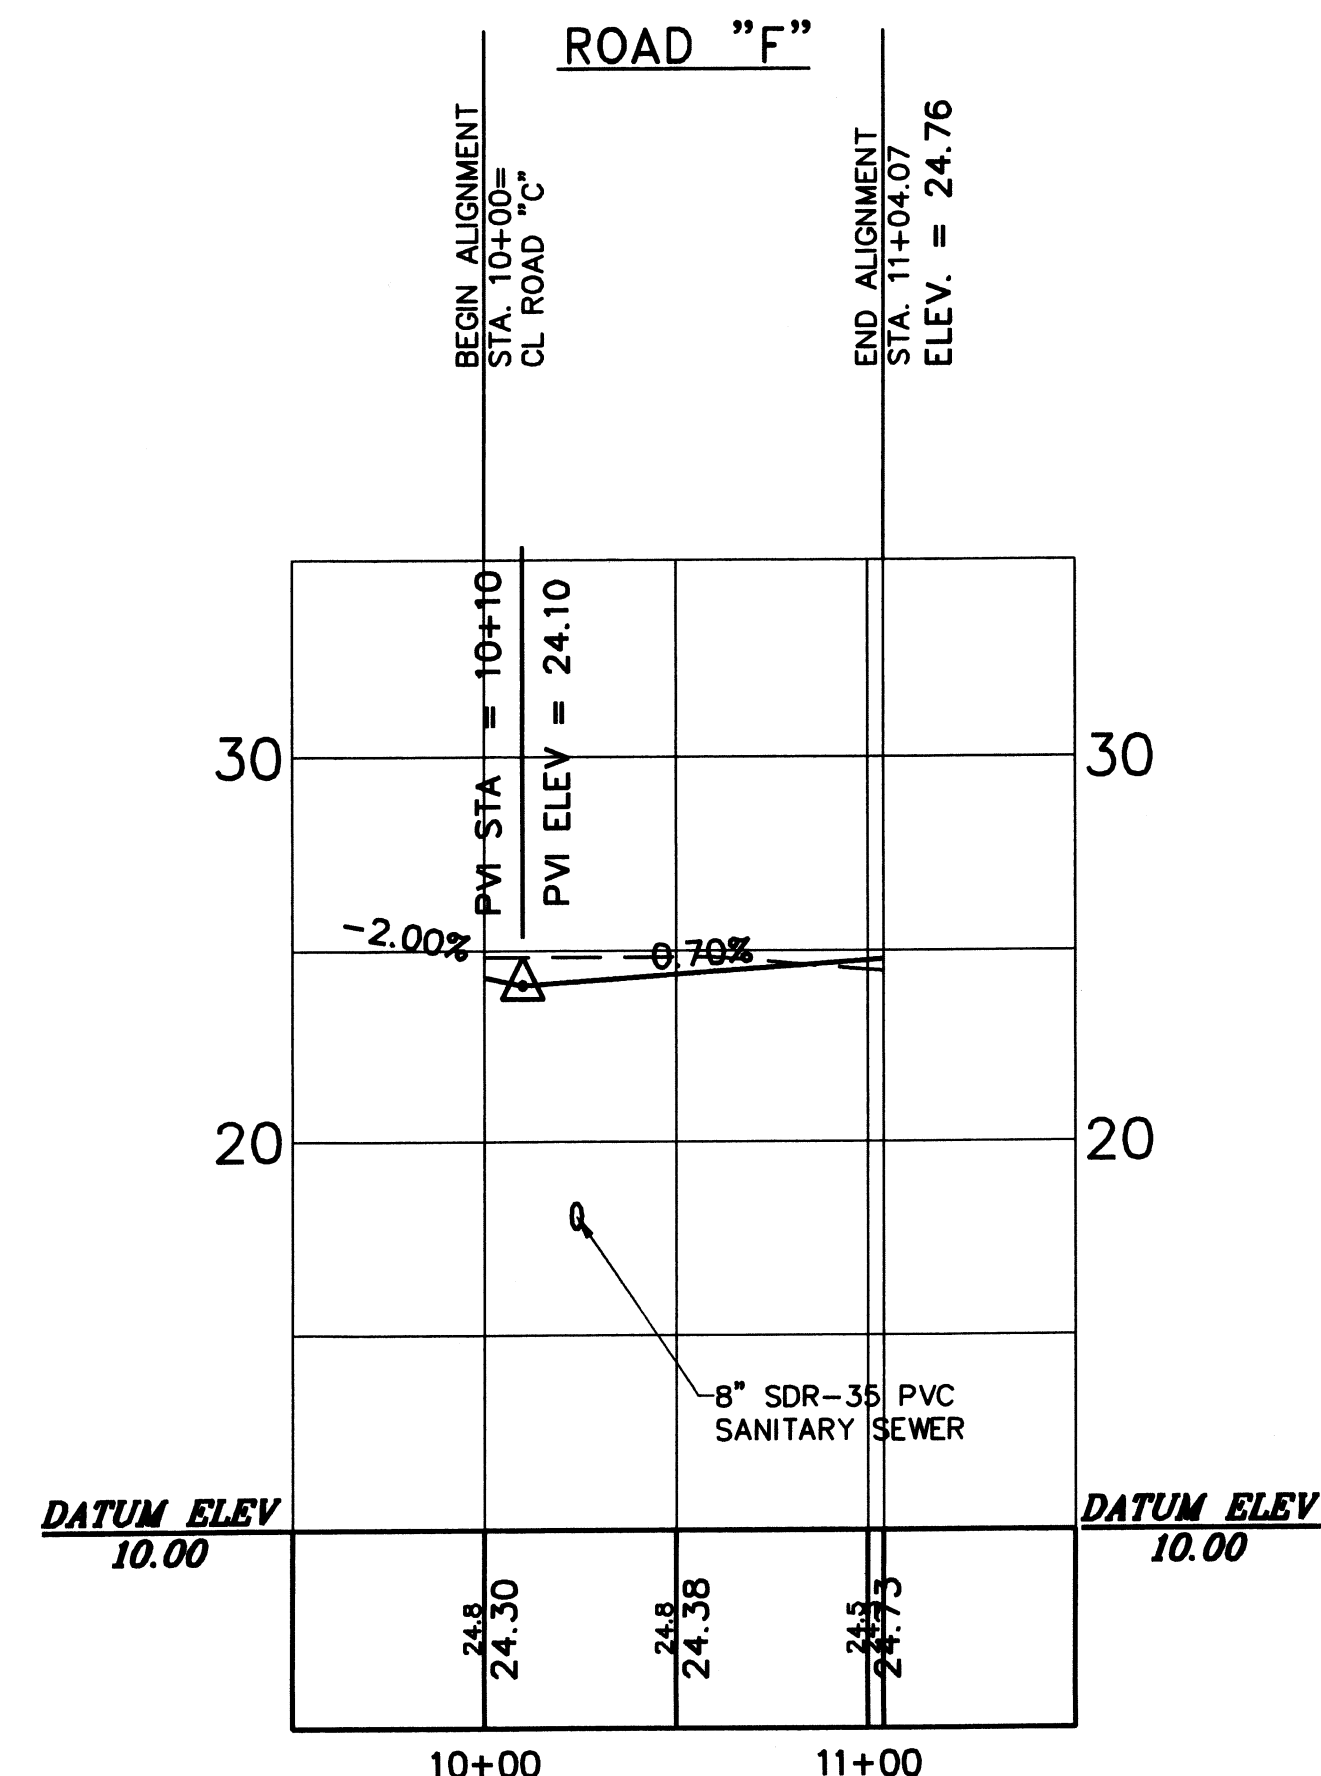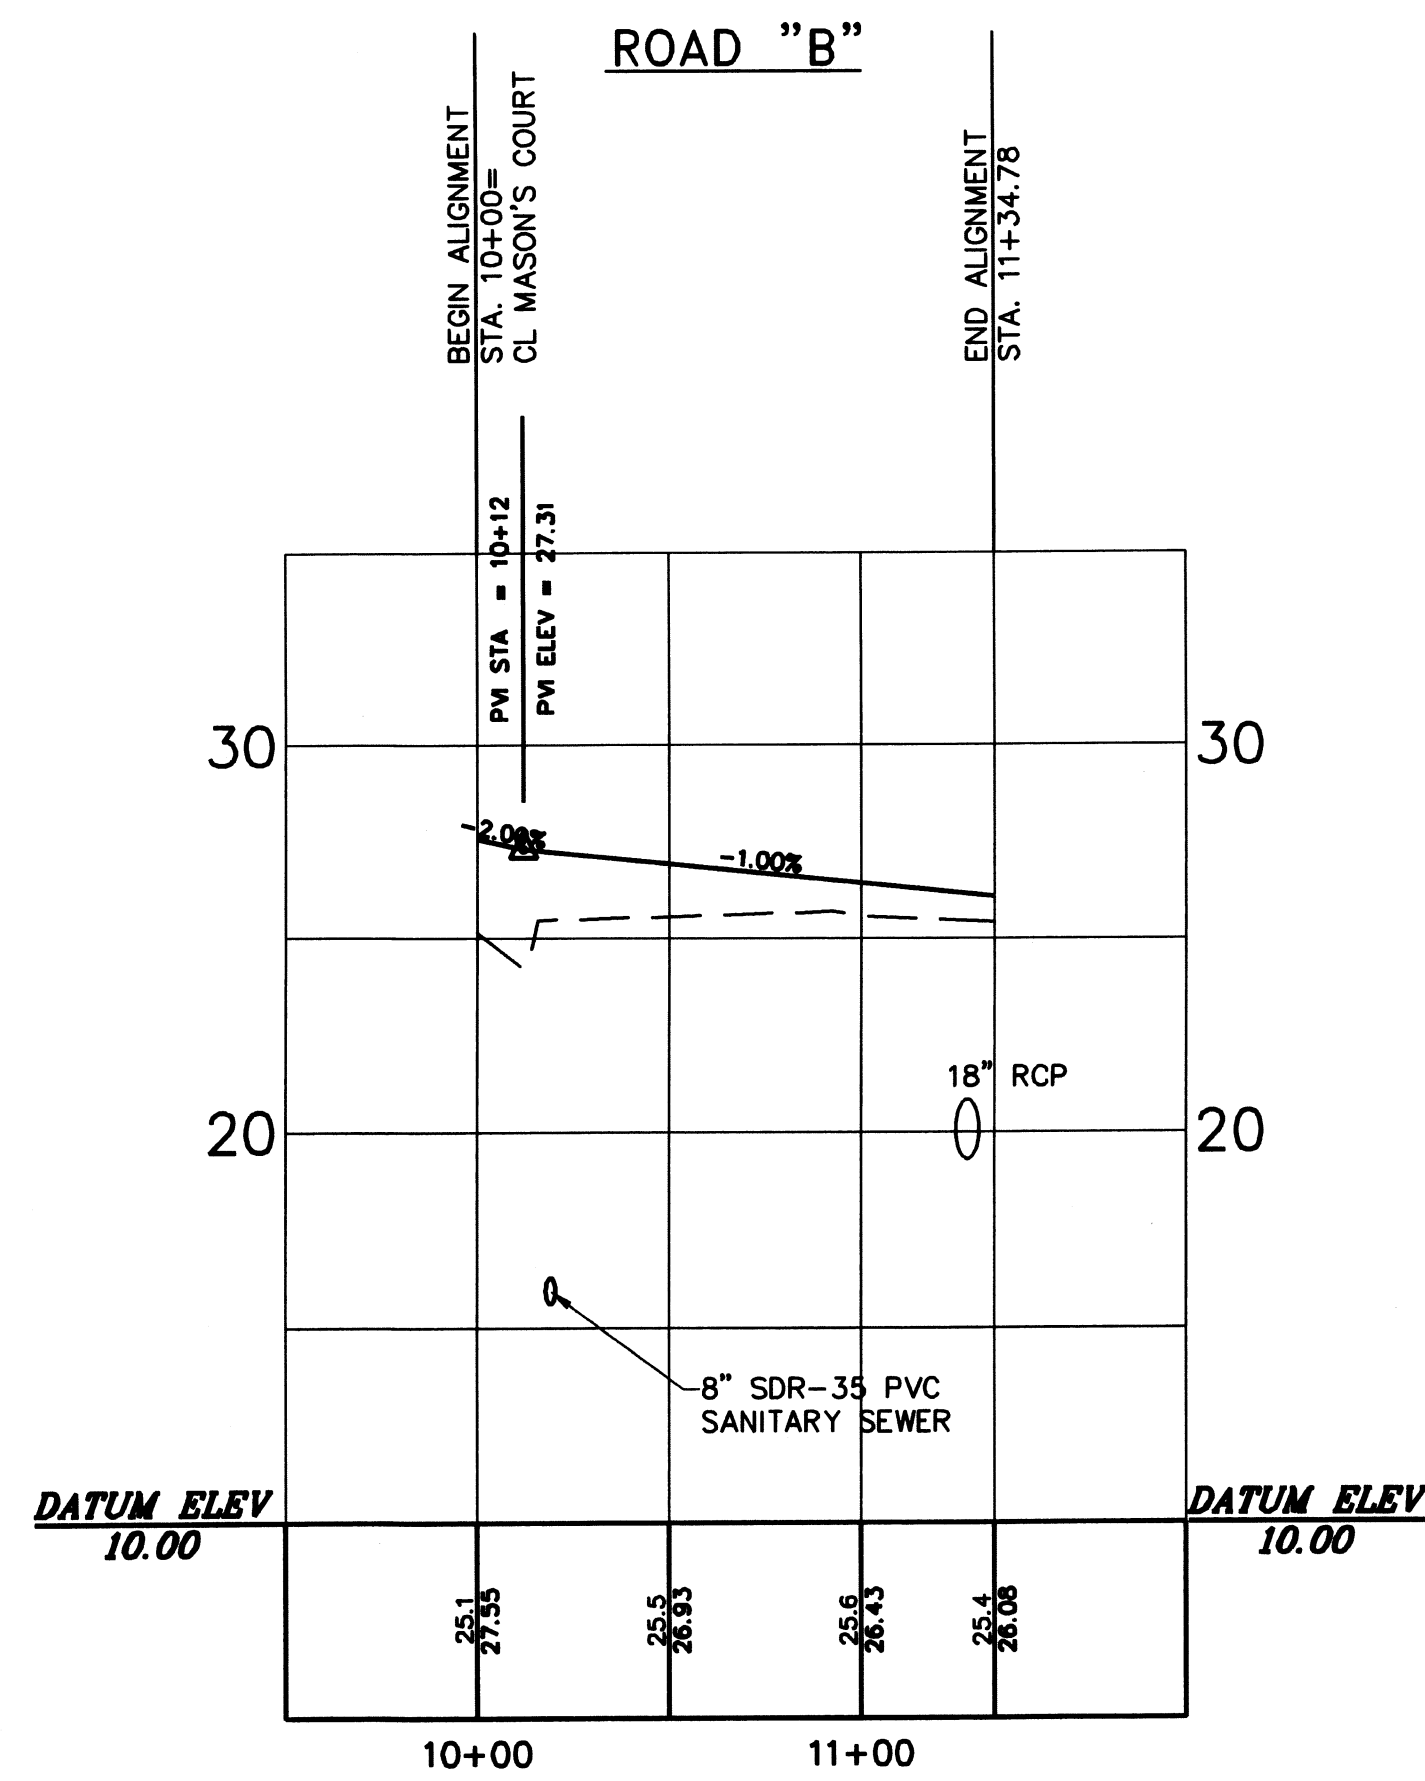

CALL BEFORE YOU DIG: 1-800-282-7411.
 UTILITIES PROTECTION CENTER™
 CALL 1-800-282-7411 AT LEAST 72 HOURS BEFORE YOU DIG TO
 BE IN FULL COMPLIANCE WITH THE LAW.

NOTE:
 IF THIS PLAN IS NOT 24"x36" IT HAS
 BEEN COPIED AT A REDUCED SCALE.

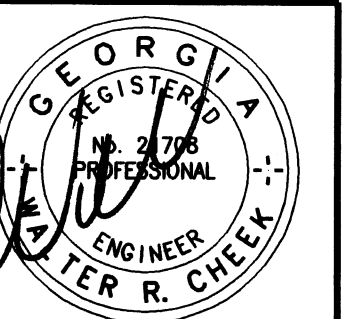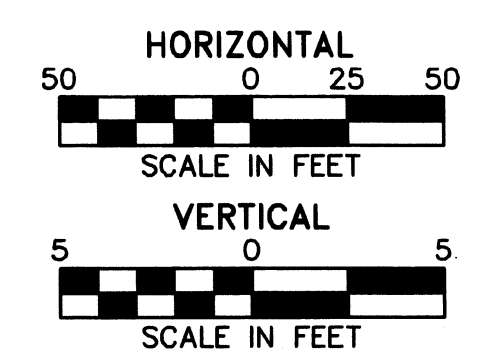

DATE SEALED: 11/27/06

NO.	REVISIONS	BY	DATE
1	REVISED PER CITY OF KINGSLAND COMMENTS	MAD	01/29/07
2	REVISED MASON'S COURT GRADING	MAD	02/14/07

P & A ENGINEERING, INC.
 CIVIL ENGINEERS

1201 SHADOWLAWN DRIVE
 ST. MARSH, GEORGIA 31558
 PH. (912) 873-8575
 FAX (912) 862-2729




3508 DARIEN LANE, SUITE 219
 BRUNSWICK, GEORGIA 31525
 PH. (912) 265-3851
 FAX (912) 265-9509

KINGSLAND WEST
 CITY OF KINGSLAND, 1606TH G.M.D., CAMDEN COUNTY, GEORGIA
 PREPARED FOR: PHELPS INVESTMENT PROPERTIES, INC.

PROJ NO. :	06-5038
DATE:	11/10/06
DRAWN BY :	JWH
CHECKED BY :	WRC
APPROVED BY :	WRC
SCALE :	1"=50'H/1"=5'V


SHEET
31
 2006-5038

NOTE: THIS PLAN IS NOT INTENDED FOR CONSTRUCTION UNLESS IT HAS BEEN SIGNED AND SEALED BY THE ENGINEER.

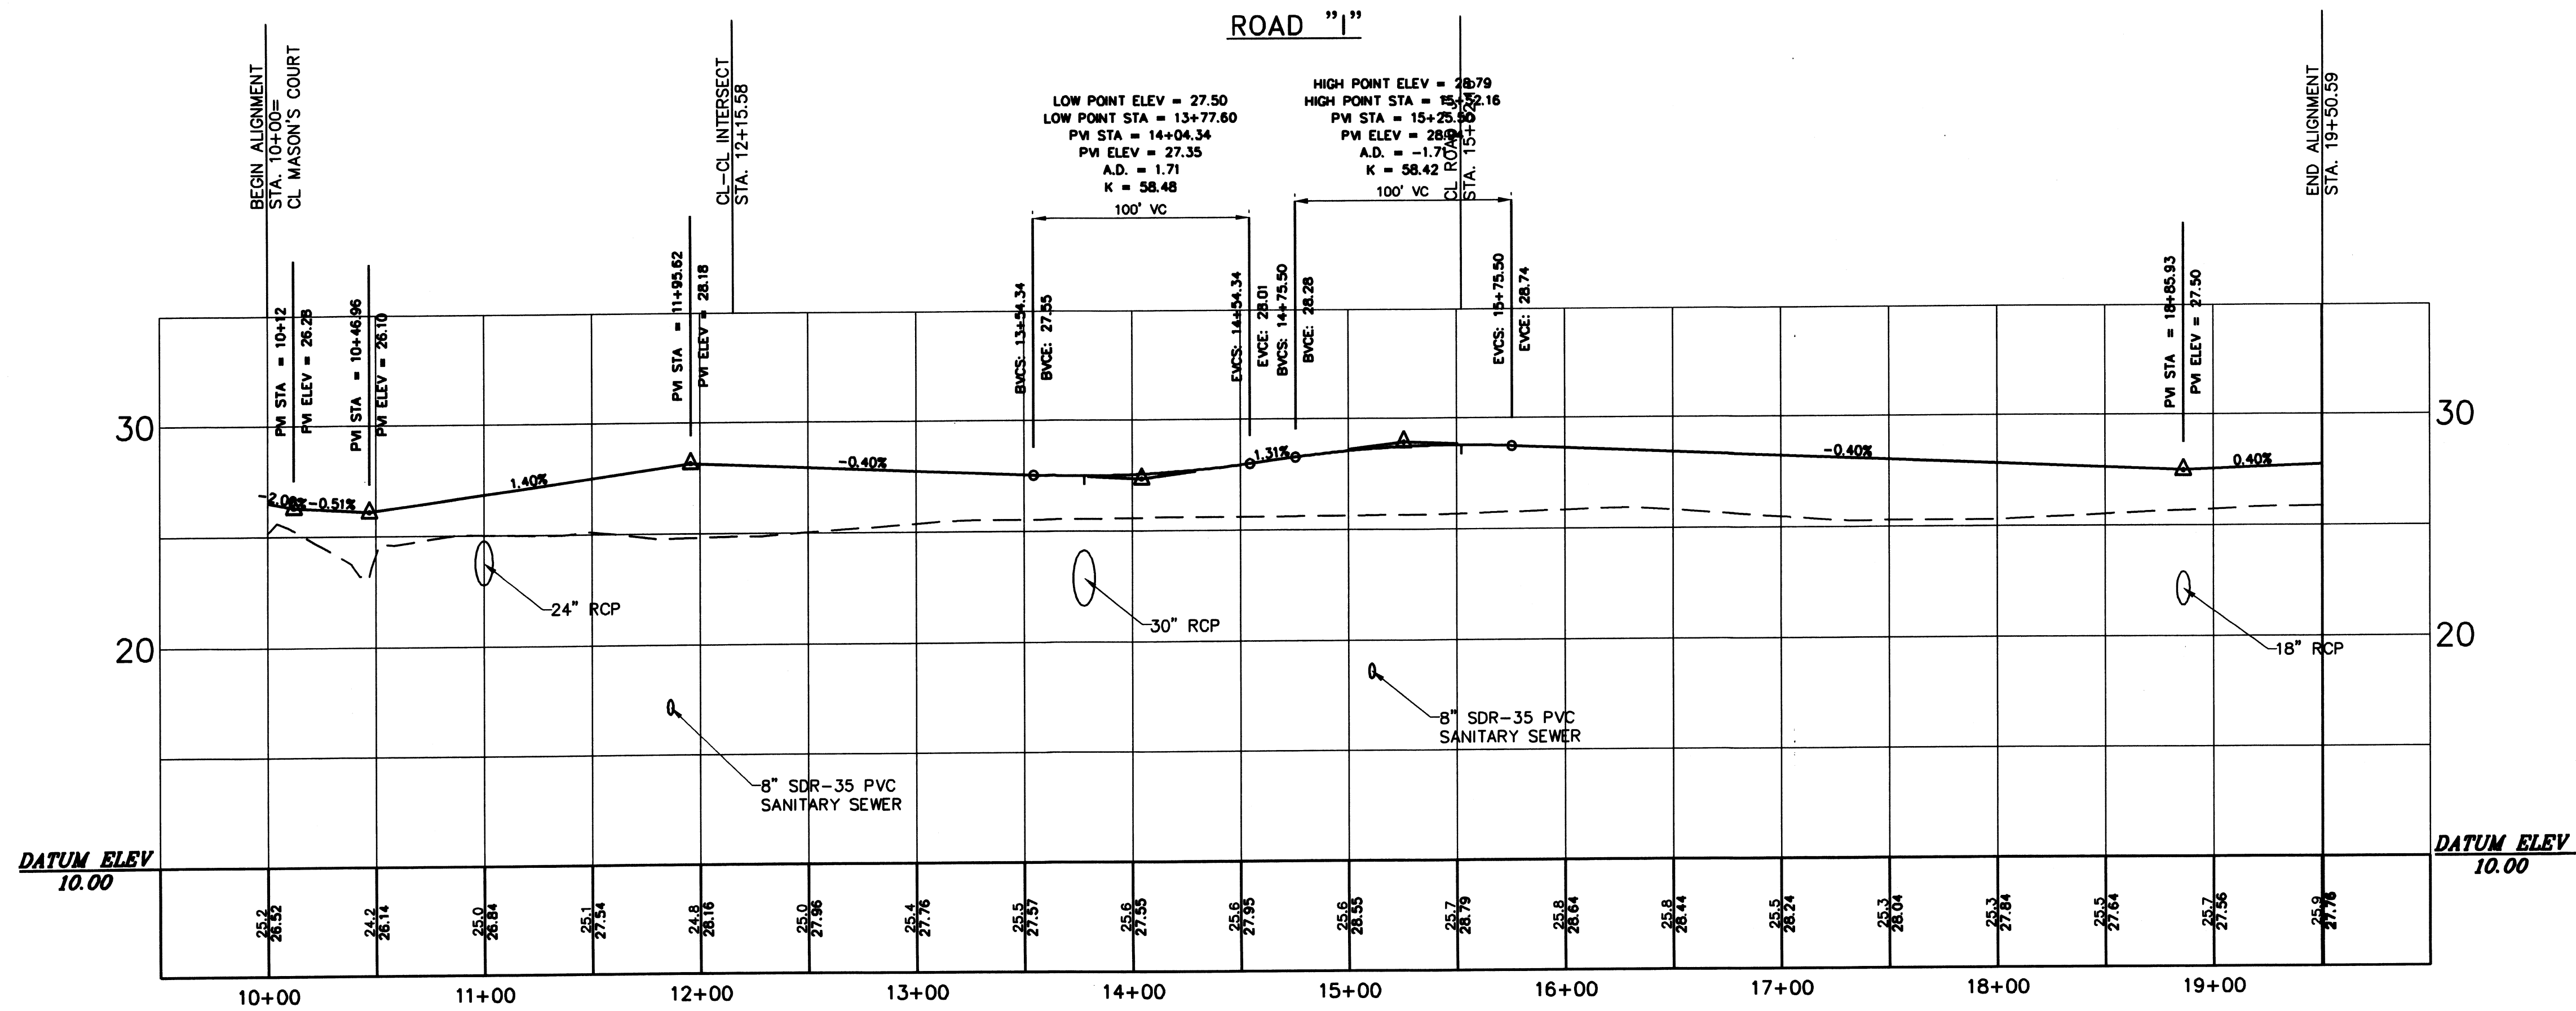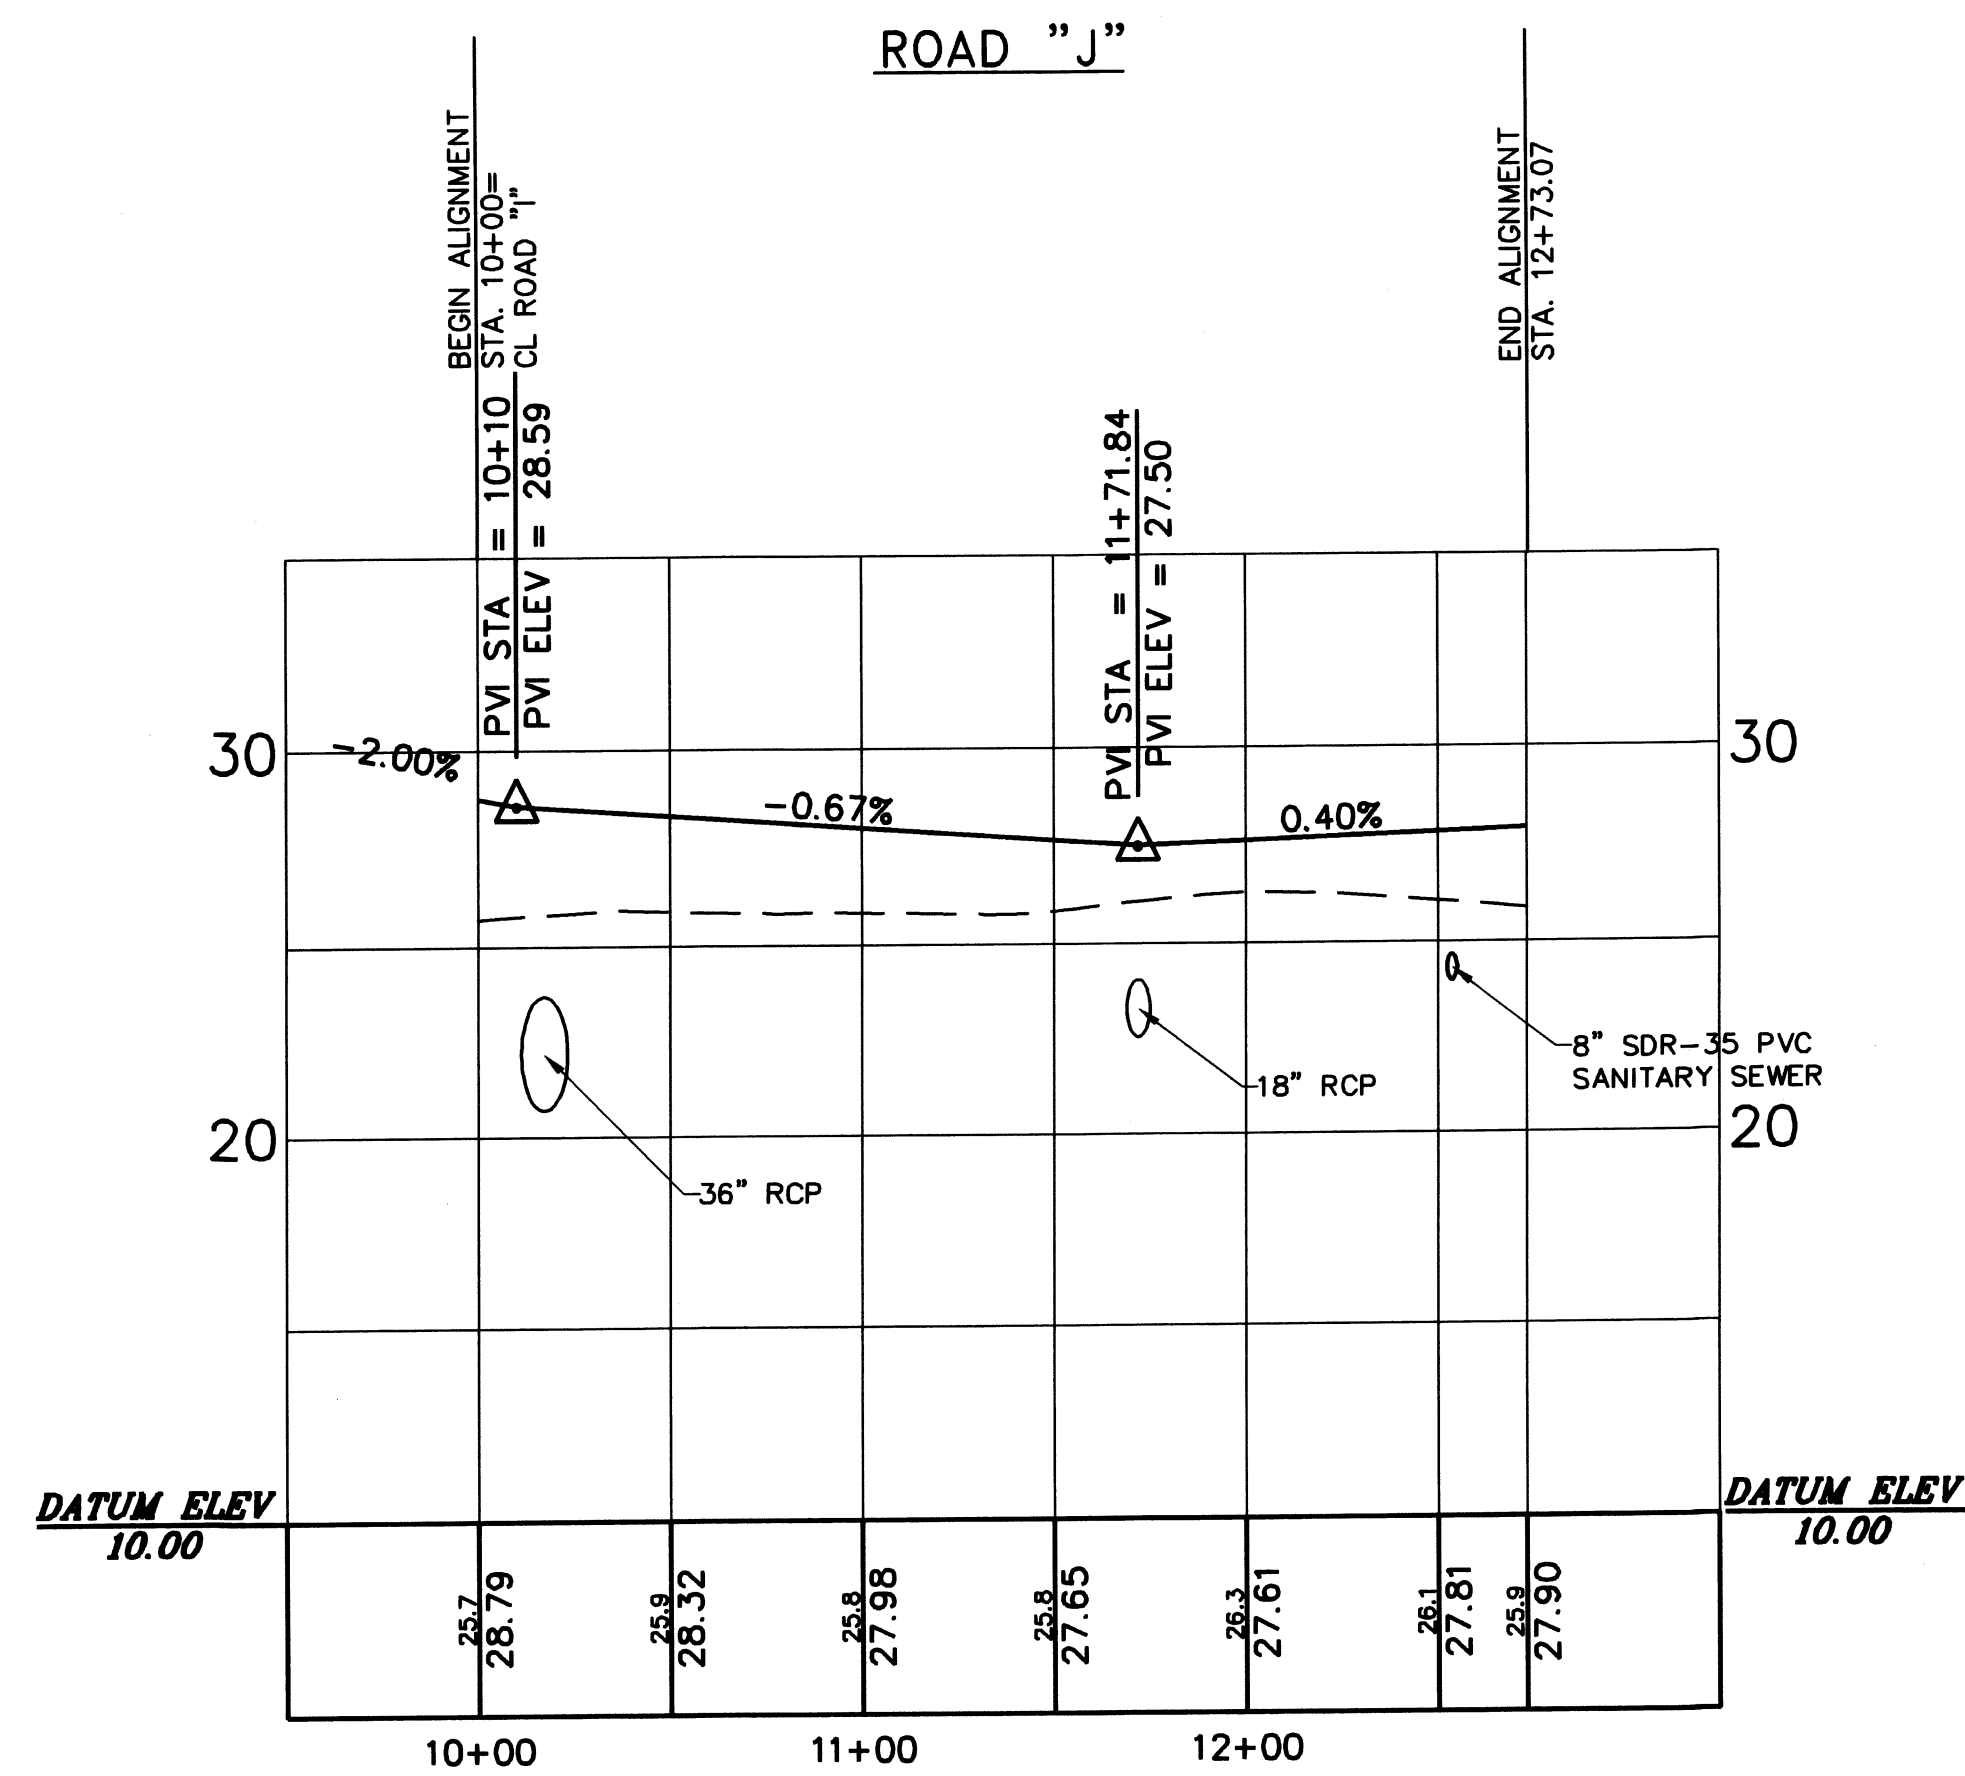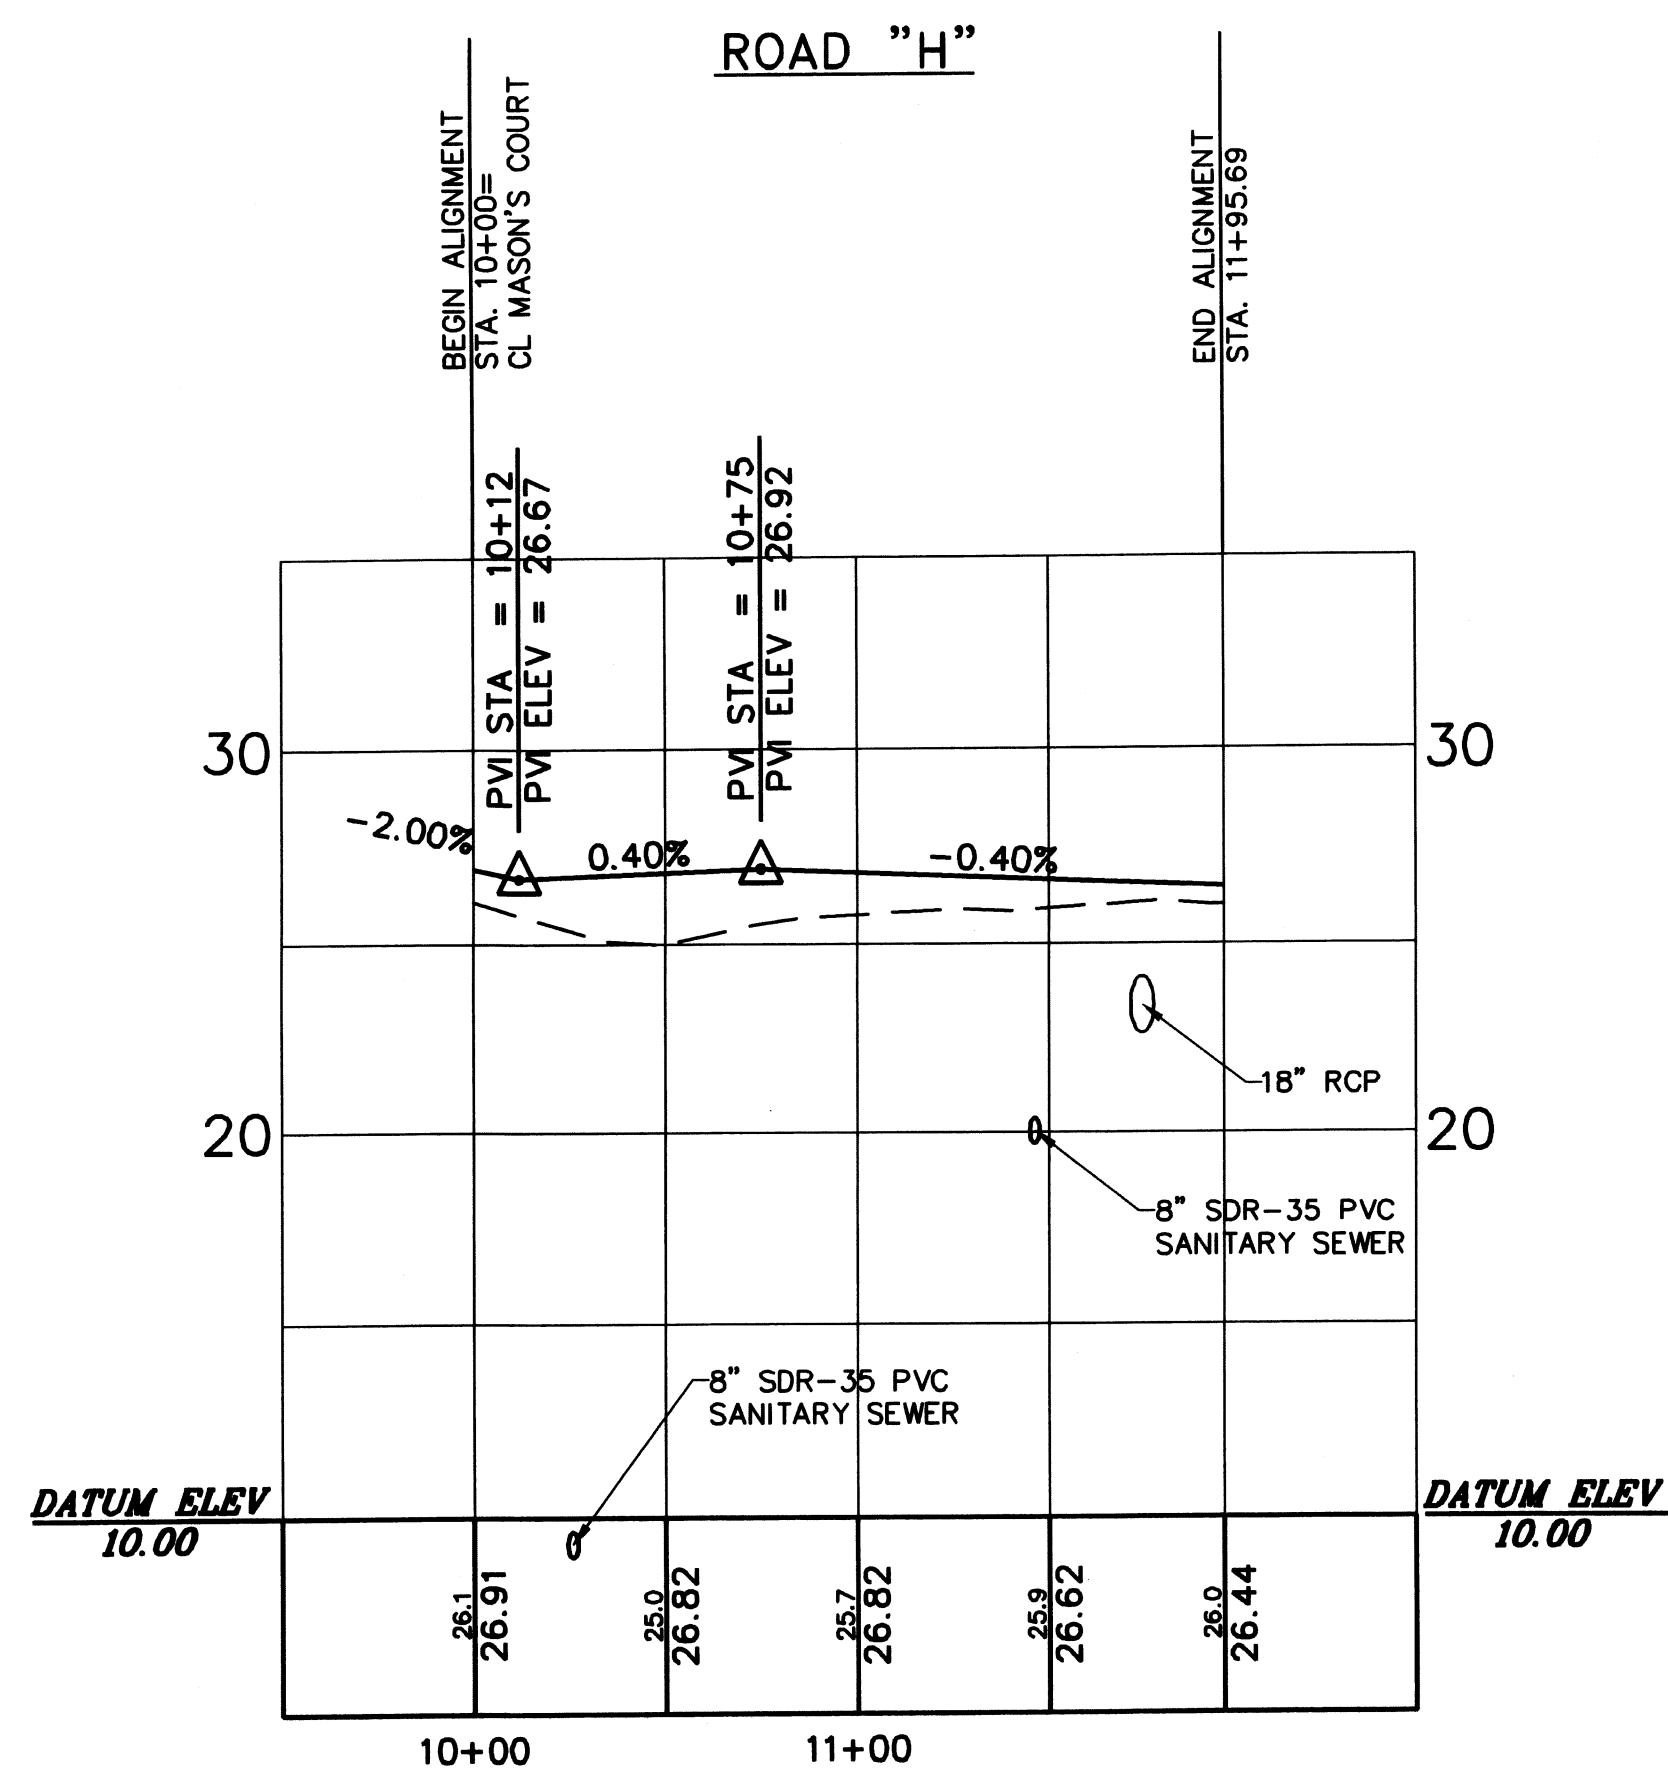

CALL BEFORE YOU DIG: 1-800-282-7411.
UTILITIES PROTECTION CENTER™
CALL 1-800-282-7411 AT LEAST 72 HOURS BEFORE YOU DIG TO
BE IN FULL COMPLIANCE WITH THE LAW.

NOTE:
IF THIS PLAN IS NOT 24"x36" IT HAS
BEEN COPIED AT A REDUCED SCALE.

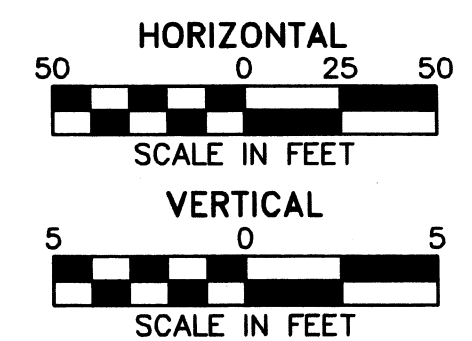

PROJ NO.: 06-5038
DATE: 11/10/06
DRAWN BY: JWH
CHECKED BY: WRC
APPROVED BY: WRC
SCALE: 1"=50'H/1"=5'V

SHEET
32
2006-5038


KINGSLAND WEST
CITY OF KINGSLAND, 1606TH G.M.D., CAMDEN COUNTY, GEORGIA
PREPARED FOR: PHELPS INVESTMENT PROPERTIES, INC.

ROAD PROFILES

P & A ENGINEERING, INC.
CIVIL ENGINEERS



1201 SHADOWLAWN DRIVE
ST. MARYS, GEORGIA 31558
PHONE (912) 882-2729
FAX (912) 882-2729

3528 DARIEN HWY, SUITE 219
BRUNSWICK, GEORGIA 31523
PHONE (912) 285-3851
FAX (912) 285-9509

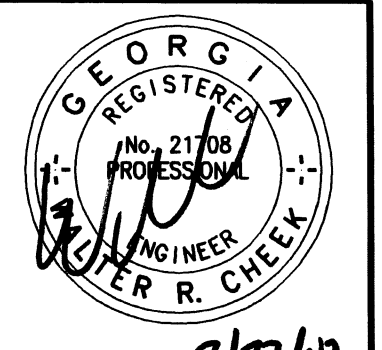


NO.	DATE	BY	REVISIONS
1	01/28/07	WMD	REVISED PER CITY OF KINGSLAND COMMENTS
2	02/14/07	WMD	REVISED MASON'S COURT GRADING

NOTE: THIS PLAN IS NOT INTENDED FOR CONSTRUCTION UNLESS IT HAS BEEN SIGNED AND SEALED BY THE ENGINEER.

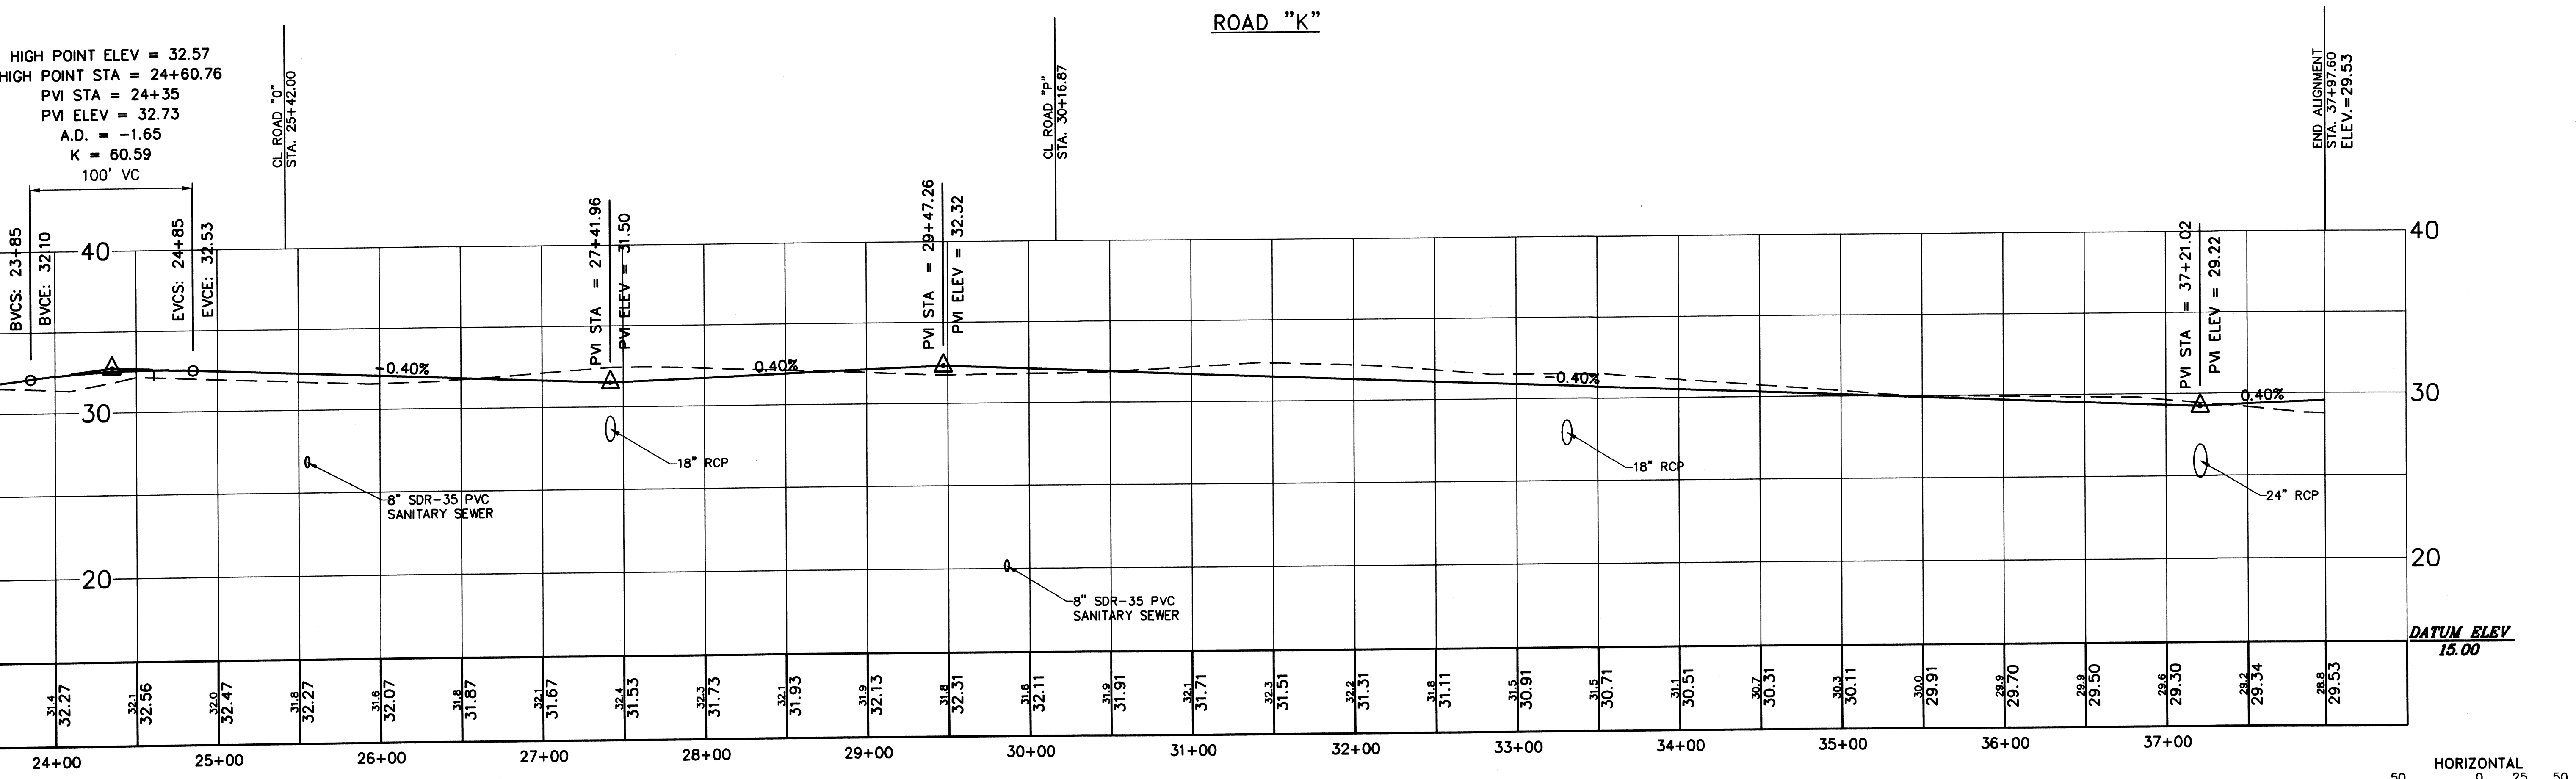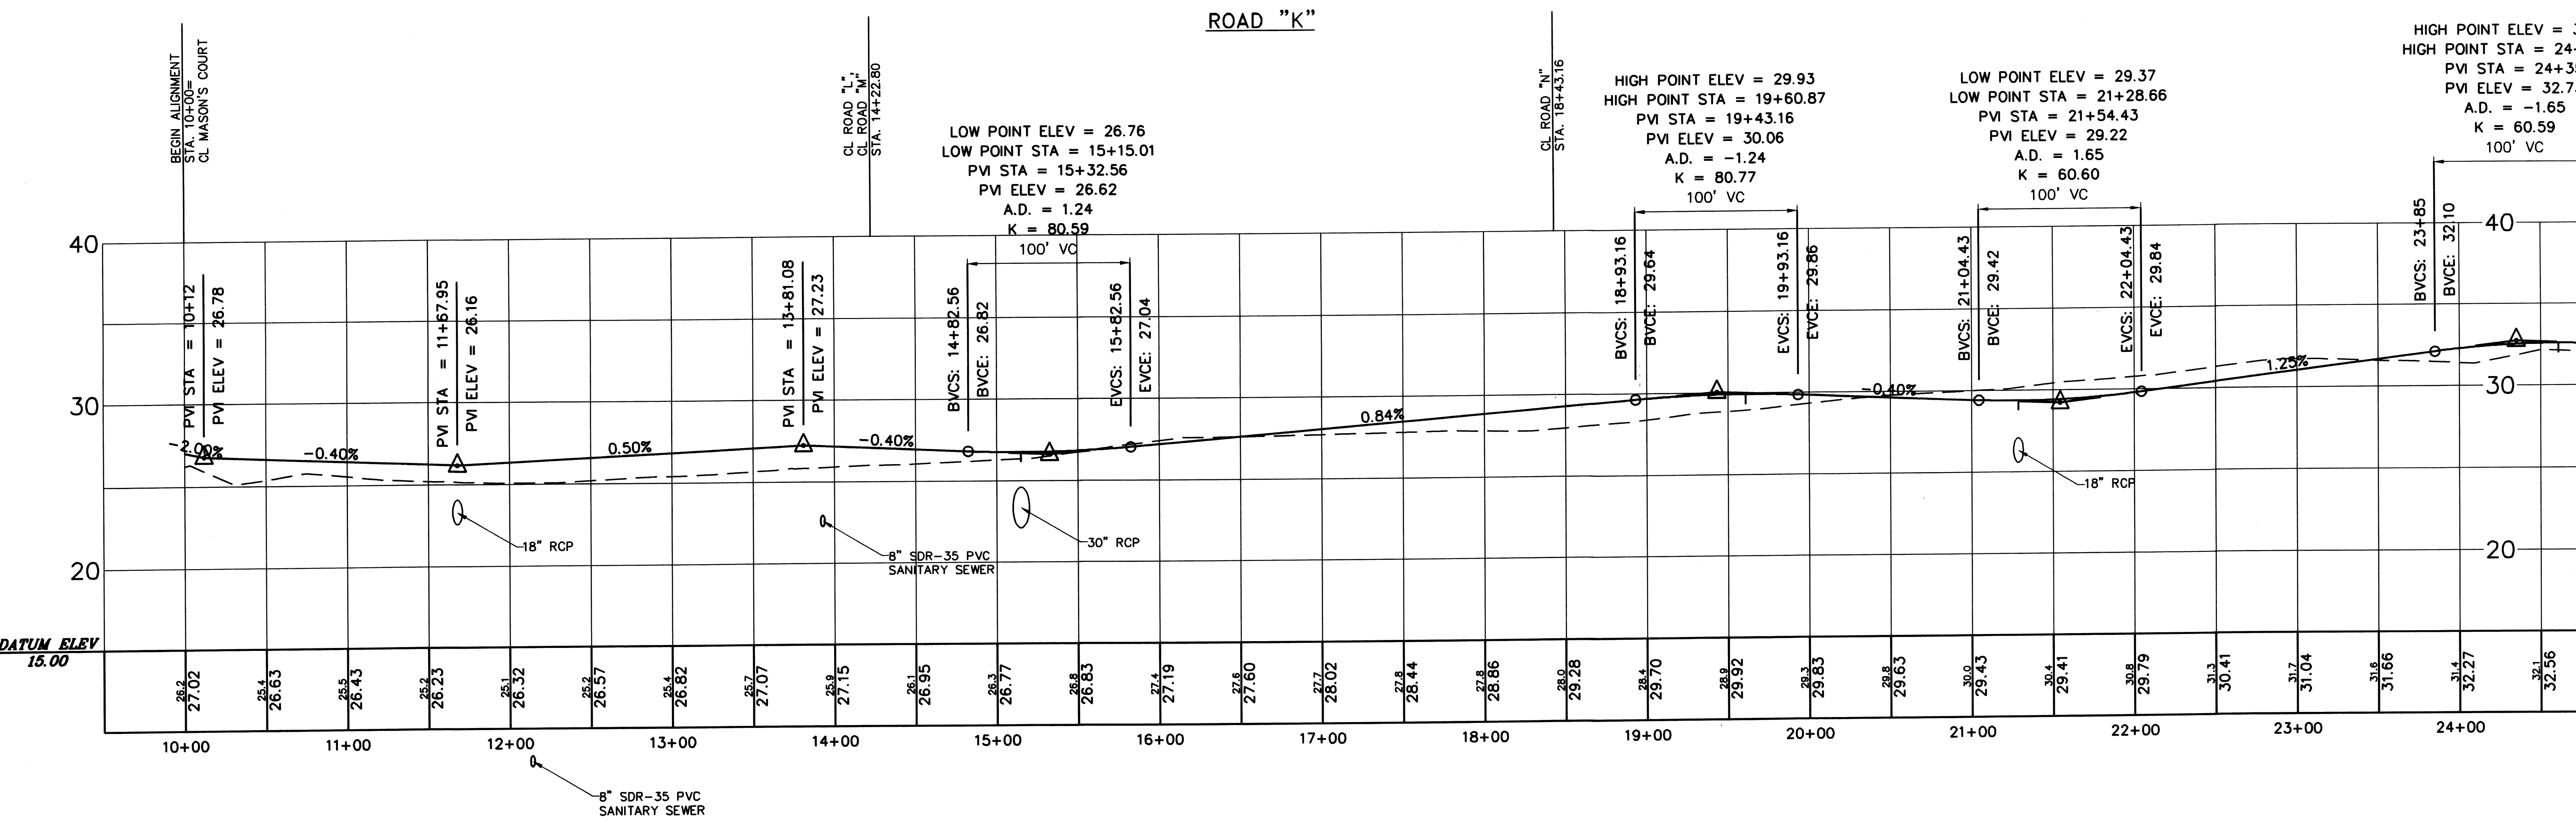

CALL BEFORE YOU DIG: 1-800-282-7411.
 UTILITIES PROTECTION CENTER™
 CALL 1-800-282-7411 AT LEAST 72 HOURS BEFORE YOU DIG TO
 BE IN FULL COMPLIANCE WITH THE LAW.

NOTE:
 IF THIS PLAN IS NOT 24"x36" IT HAS
 BEEN COPIED AT A REDUCED SCALE.

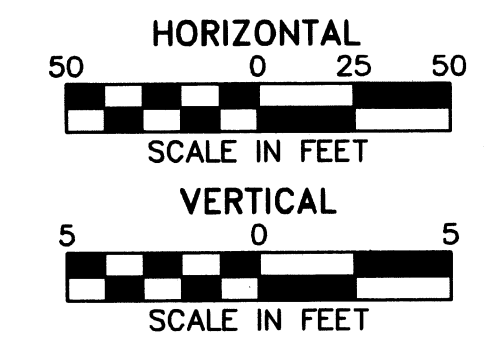

REVISIONS

NO.	DATE	BY	REVISIONS
1	01/28/07	MD	REVISED PER CITY OF KINGSLAND COMMENTS
2	02/14/07	MD	REVISED MASON'S COURT GRADING

DATE SEALED: 2/2/07

DATE: 01/28/07

BY: MD

REVISIONS:

1 REVISED PER CITY OF KINGSLAND COMMENTS

2 REVISED MASON'S COURT GRADING

PROJ. NO.: 06-5038

DATE: 11/10/06

DRAWN BY: JWH

CHECKED BY: WRC

APPROVED BY: WRC

SCALE: 1"=50'H/1"=5'V

SHEET

33

2006-5038

KINGSLAND WEST

CITY OF KINGSLAND, 1606TH G.M.D., CAMDEN COUNTY, GEORGIA

PREPARED FOR: PHELPS INVESTMENT PROPERTIES, INC.

ROAD PROFILES

P&A ENGINEERING, INC.




CIVIL ENGINEERS

1201 SHADOWLAWN DRIVE SUITE 219
 MARIETTA, GEORGIA 30067
 PHONE: (770) 265-3851
 FAX: (770) 265-3851

REGISTERED PROFESSIONAL ENGINEER


NO. 2708

NAME: PETER R. CHEEK

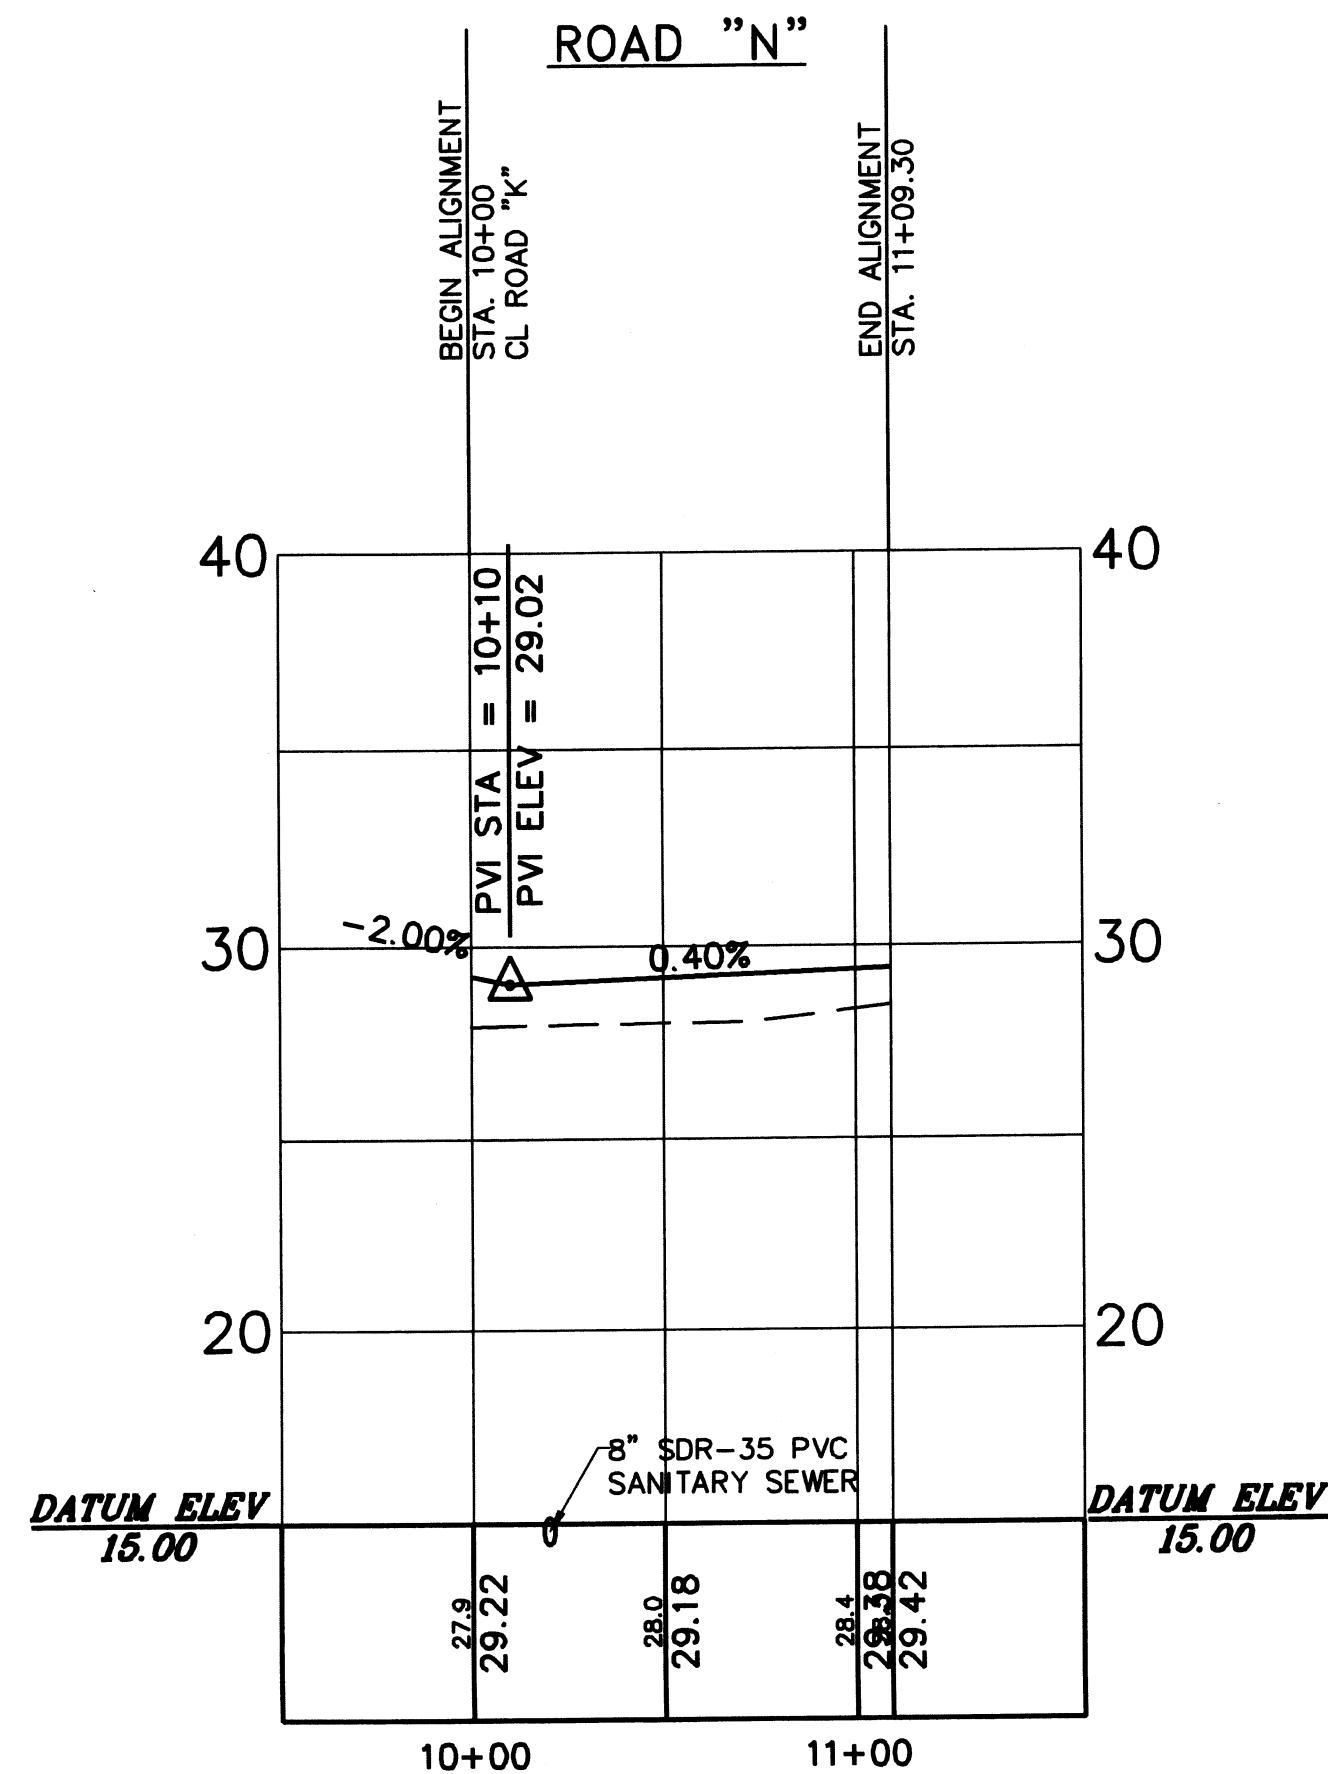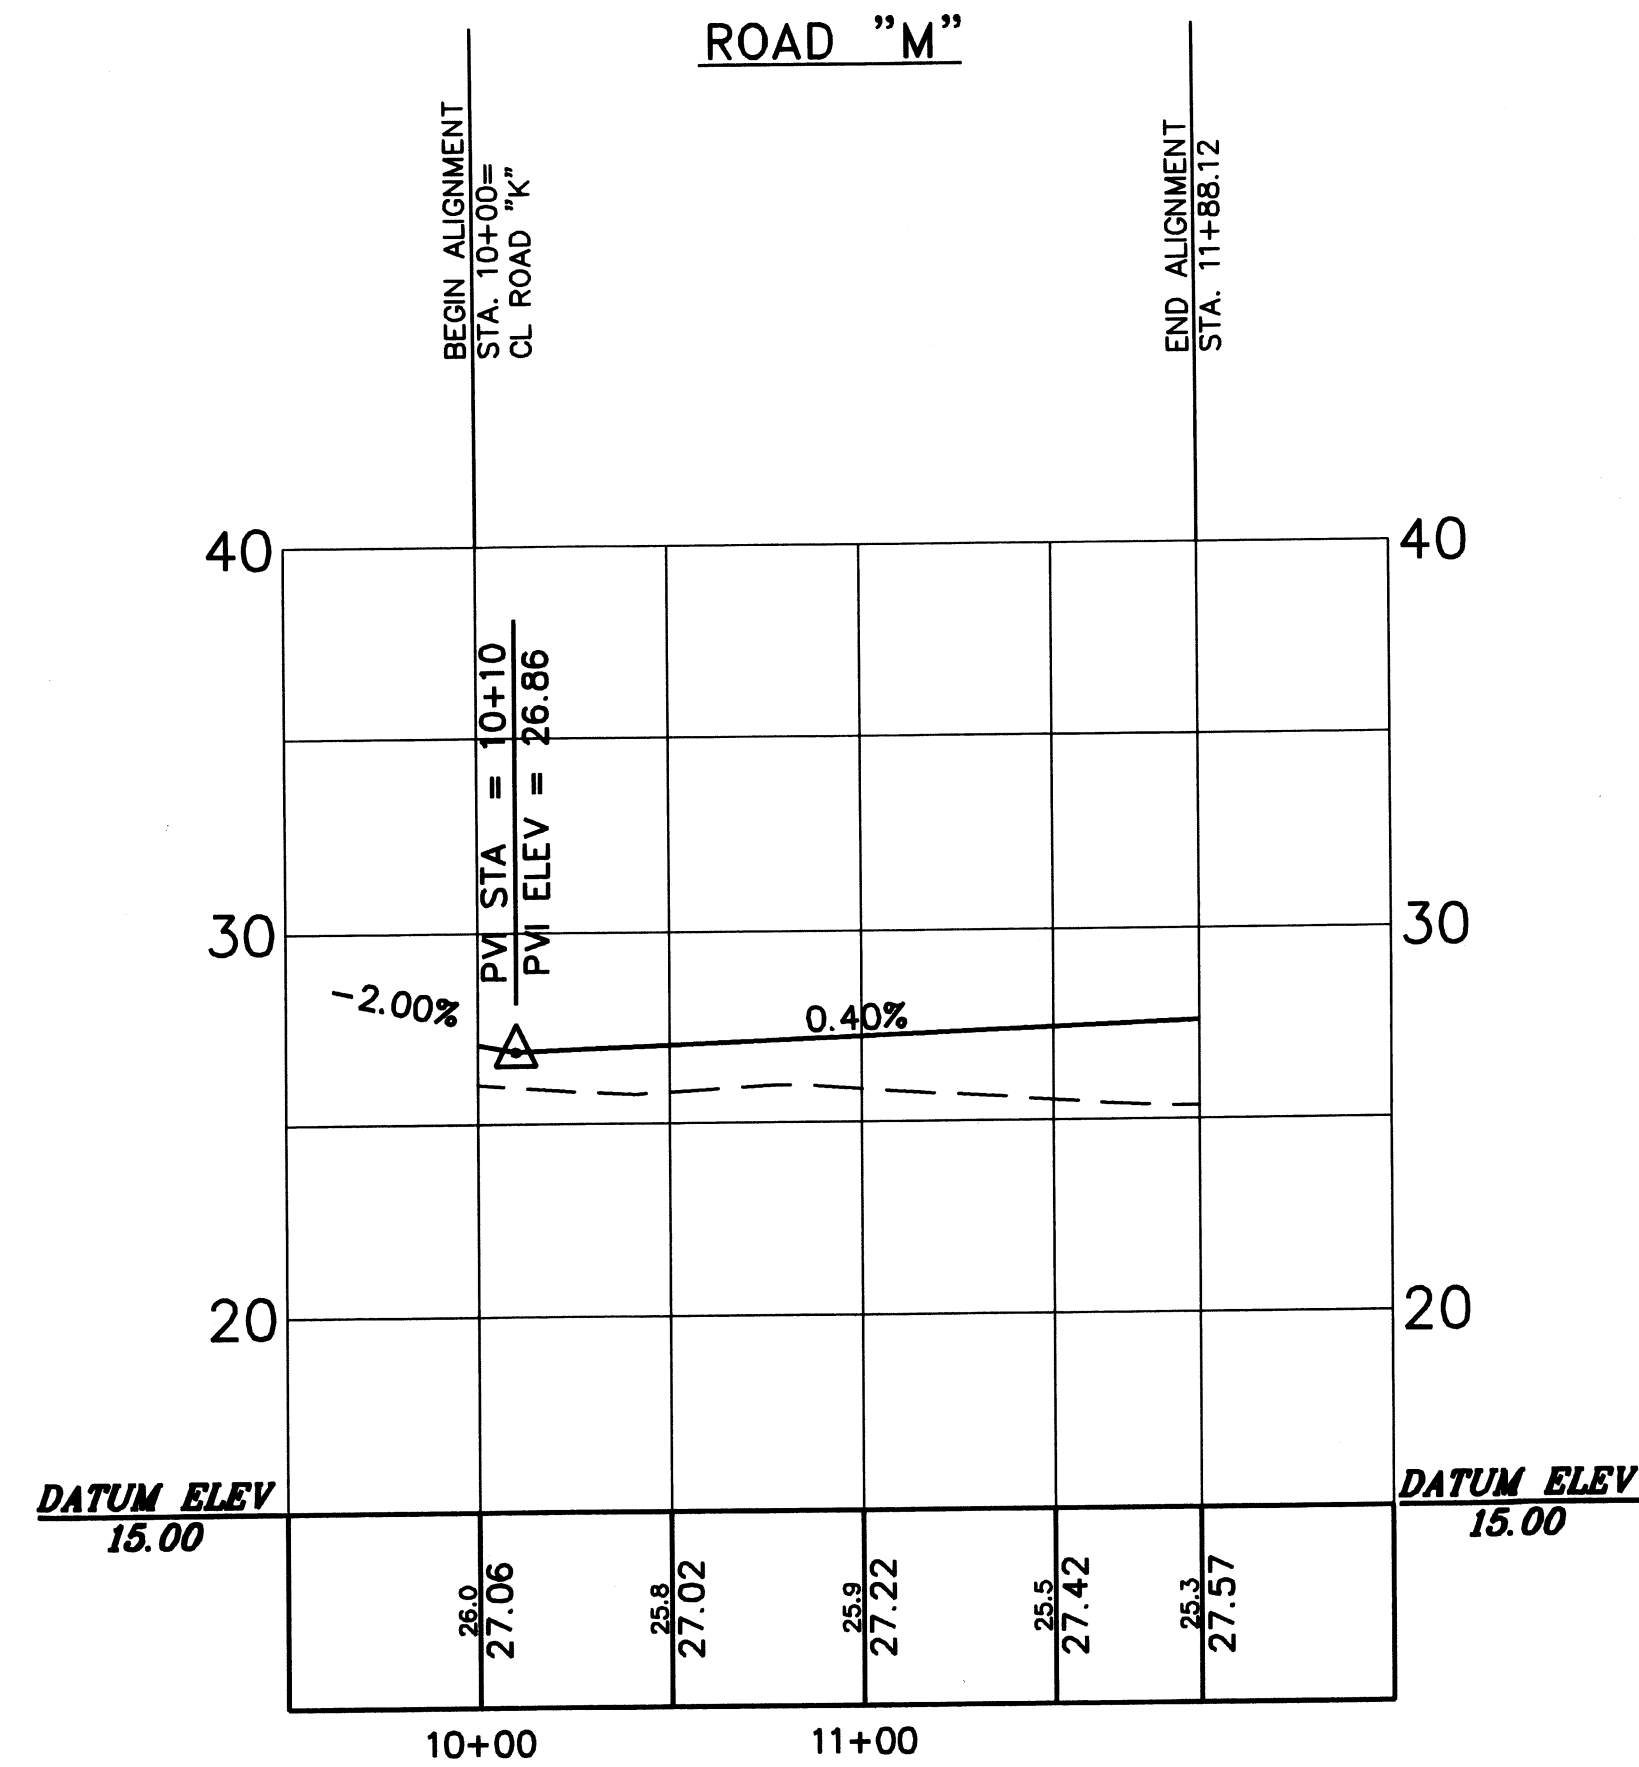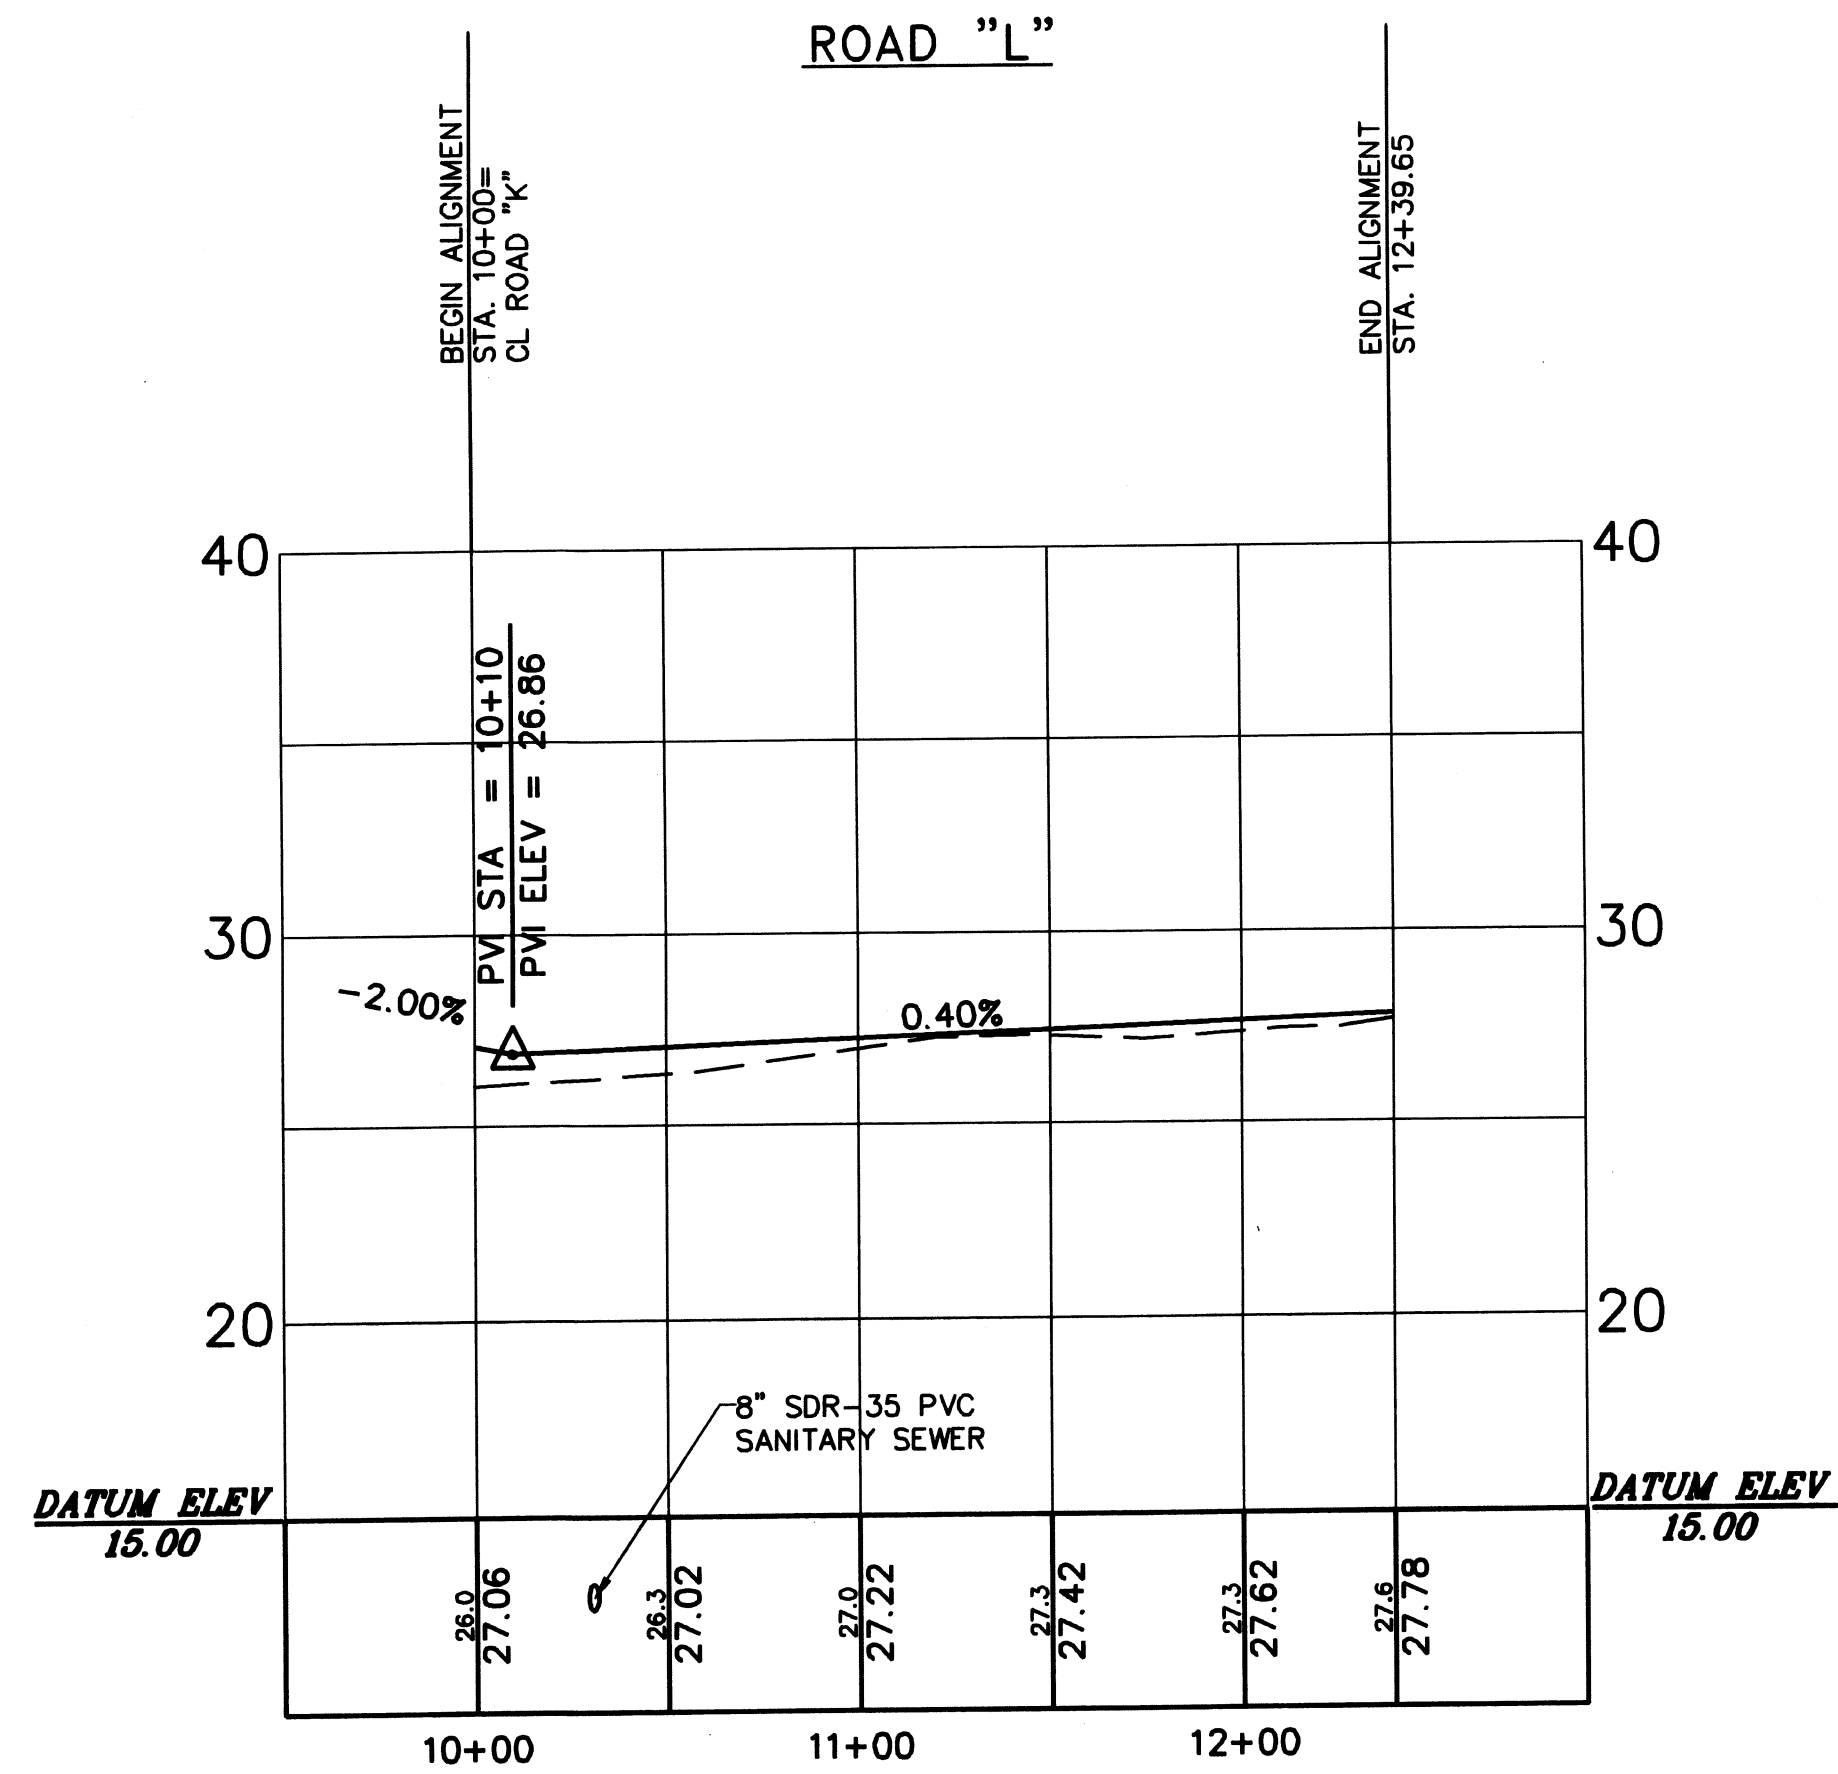

CALL BEFORE YOU DIG: 1-800-282-7411.
UTILITIES PROTECTION CENTER™
CALL 1-800-282-7411 AT LEAST 72 HOURS BEFORE YOU DIG TO
BE IN FULL COMPLIANCE WITH THE LAW.

NOTE:
IF THIS PLAN IS NOT 24"x36" IT HAS
BEEN COPIED AT A REDUCED SCALE.

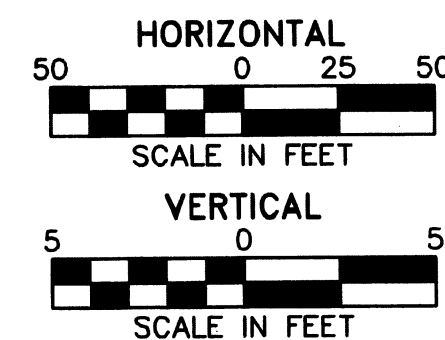

PROJ. NO. : 06-5038
DATE: 11/10/06
DRAWN BY : JWH
CHECKED BY : WRC
APPROVED BY : WRC
SCALE : 1"=50'H/1"=5'V

SHEET

34

2006-5038

KINGSLAND WEST
CITY OF KINGSLAND, 1606TH G.M.D., CAMDEN COUNTY, GEORGIA
PREPARED FOR: PHELPS INVESTMENT PROPERTIES, INC.

ROAD PROFILES

P & A ENGINEERING, INC.
CIVIL ENGINEERS
1201 SHADOWLAWN DRIVE
ST. MARYS, GEORGIA 31558
PH. (912) 673-8575
FAX (912) 862-2729

3528 DARIEN HWY, SUITE 219
BRUNSWICK, GEORGIA 31525
PH. (912) 265-3851
FAX (912) 265-9509

NO. 1
2

REVISIONS
1 REVISED PER CITY OF KINGSLAND COMMENTS
2 REVISED MASON'S COURT GRADING




BY
MAD
MAD

DATE
07/29/07
02/17/07

DATE SEALED: 2/27/07




NOTE: THIS PLAN IS NOT INTENDED FOR CONSTRUCTION UNLESS IT HAS BEEN SIGNED AND SEALED BY THE ENGINEER.

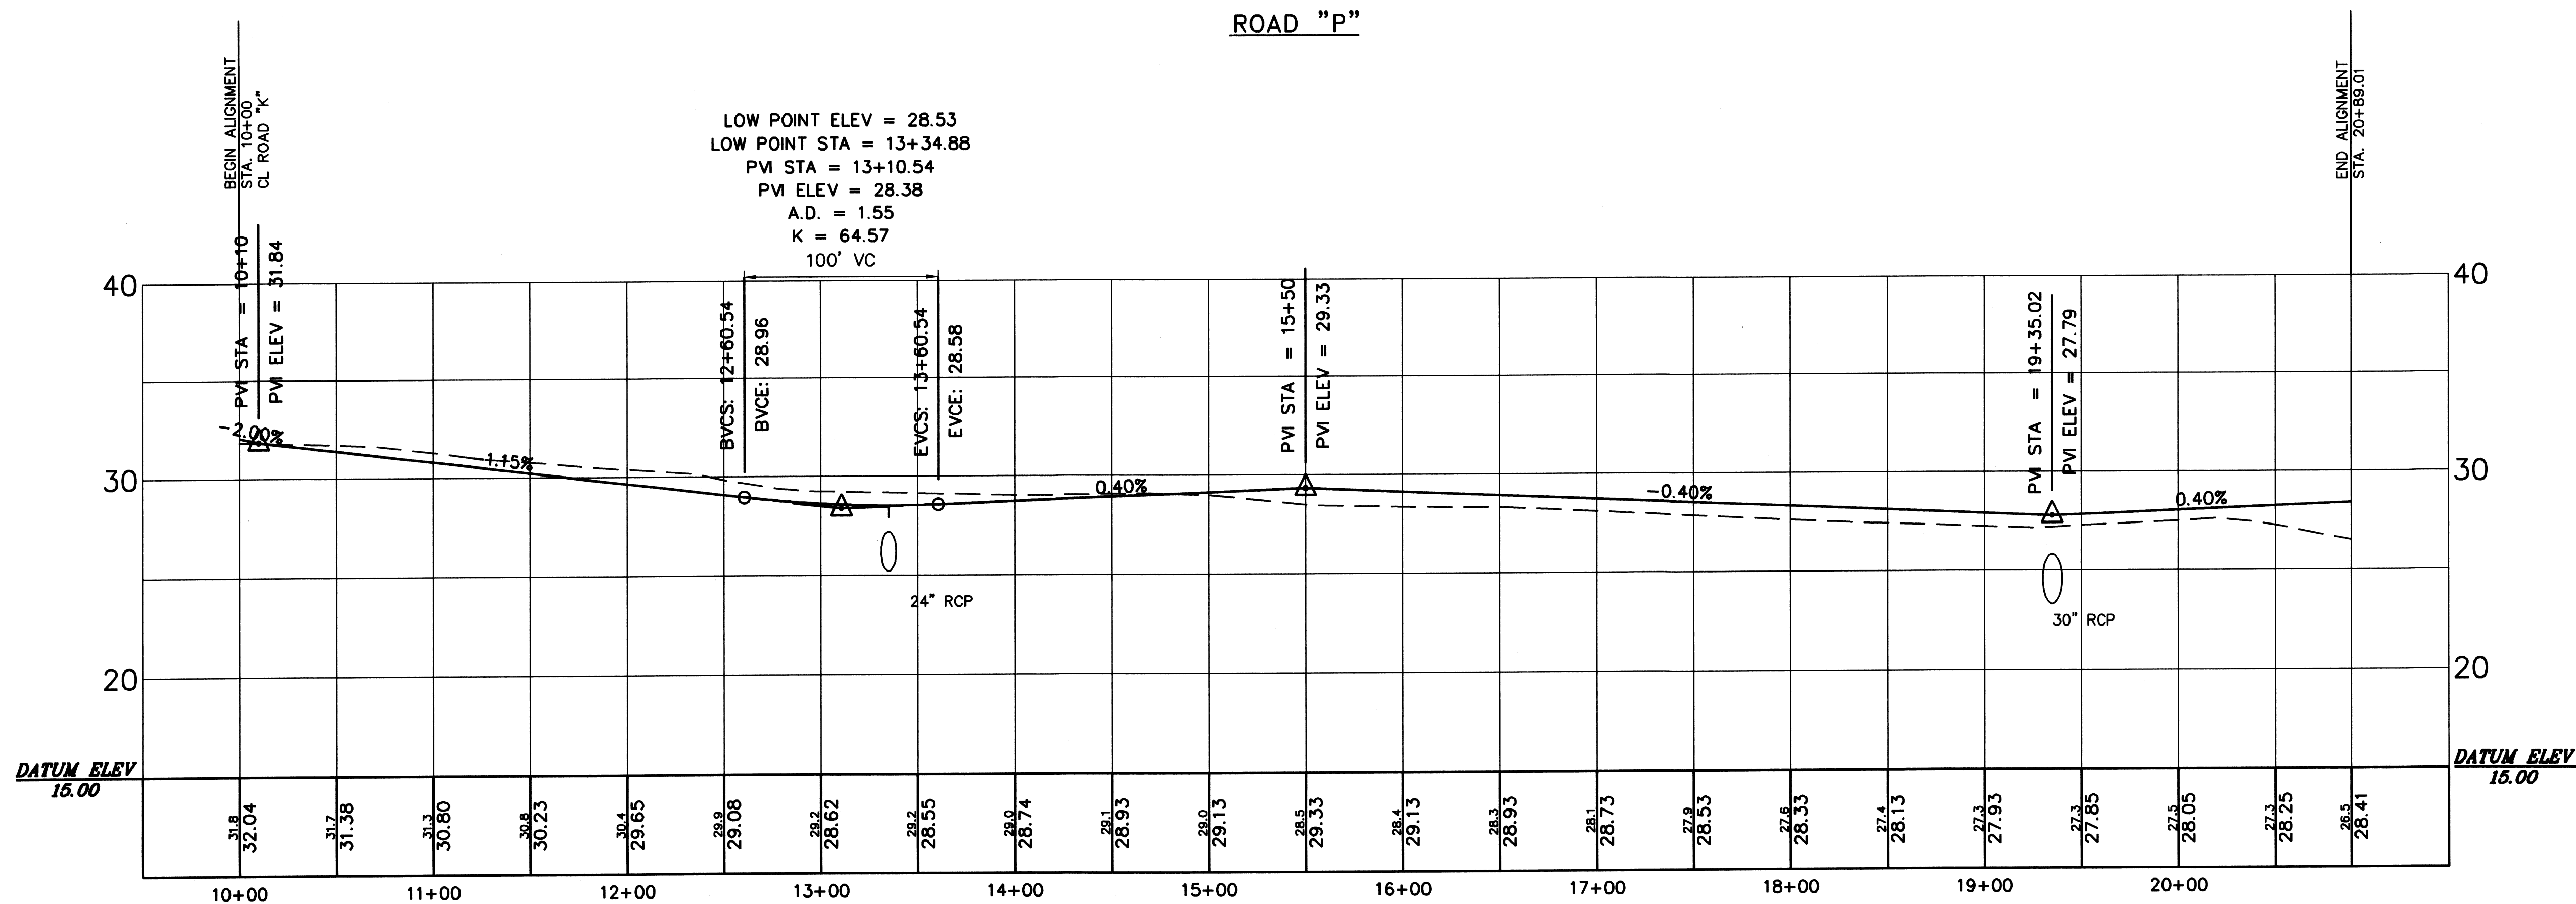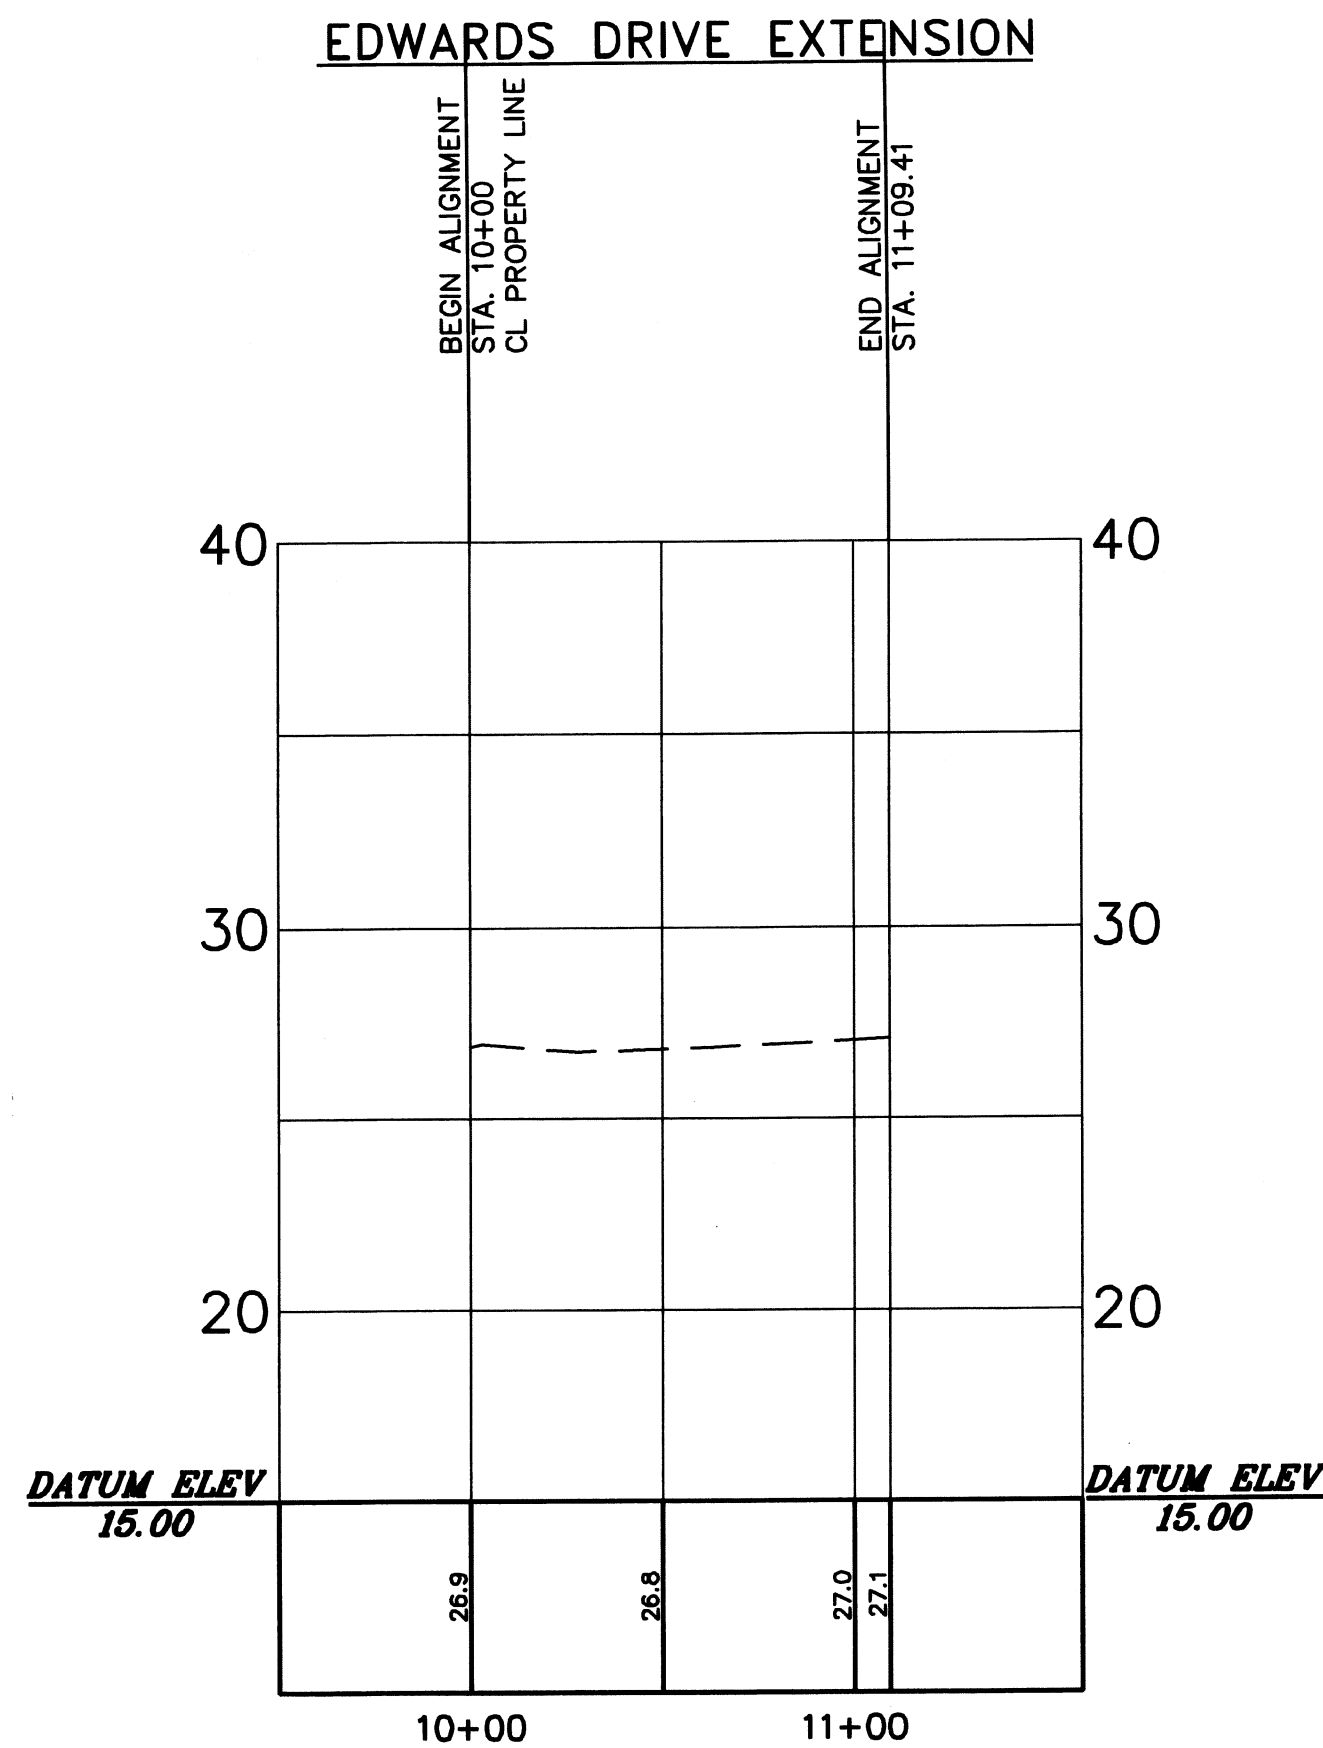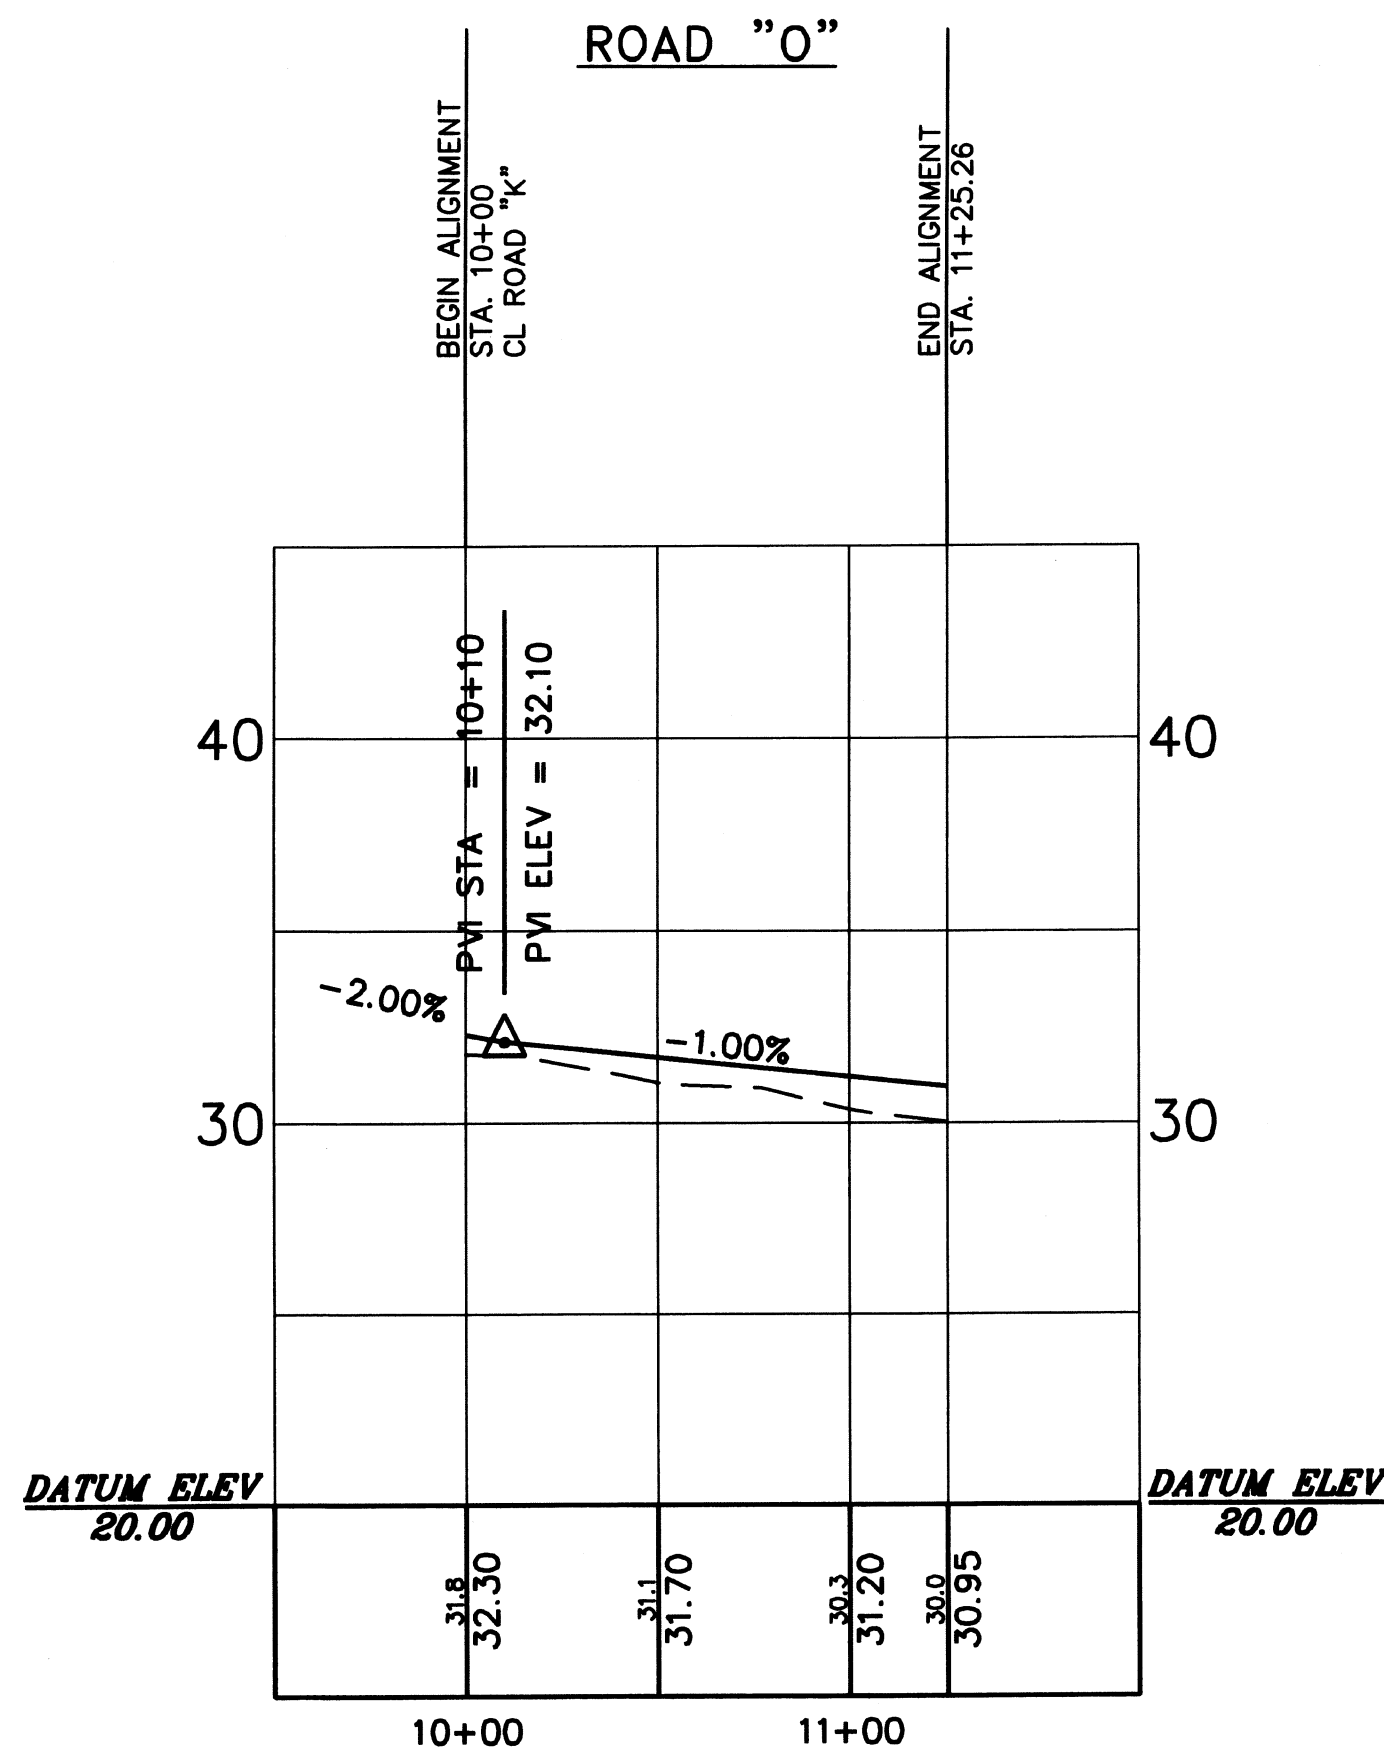

CALL BEFORE YOU DIG: 1-800-282-7411.
UTILITIES PROTECTION CENTER™
CALL 1-800-282-7411 AT LEAST 72 HOURS BEFORE YOU DIG TO
BE IN FULL COMPLIANCE WITH THE LAW.

NOTE:
IF THIS PLAN IS NOT 24"x36" IT HAS
BEEN COPIED AT A REDUCED SCALE.

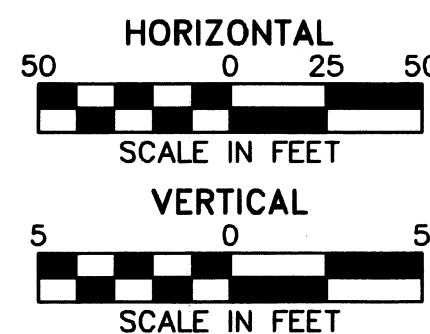


PROJ. NO. :	06-5038
DATE:	11/10/06
DRAWN BY :	JWH
CHECKED BY :	WRC
APPROVED BY :	WRC
SCALE :	1"=50'H/1"=5'V


KINGSLAND WEST
CITY OF KINGSLAND, 1600TH C.M.D., CAMDEN COUNTY, GEORGIA
PREPARED FOR: PHELPS INVESTMENT PROPERTIES, INC.

P & A ENGINEERING, INC.
CIVIL ENGINEERS
1201 SHADOWLAWN DRIVE
ST. MARYS, GEORGIA 31558
PH: (912) 673-8575
FAX: (912) 882-2729


NO.	1	REVISED PER CITY OF KINGSLAND COMMENTS
BY	WAD	01/29/07
DATE		
REVISIONS		

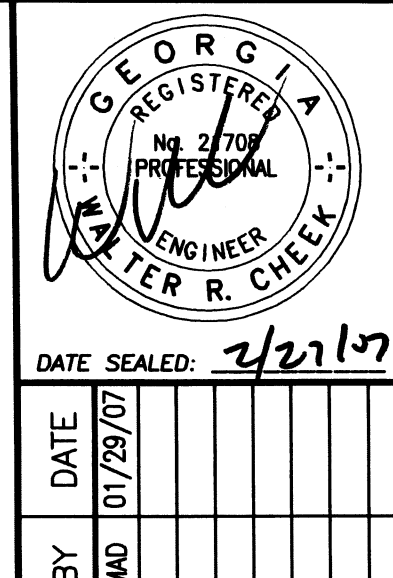

NOTE: THIS PLAN IS NOT INTENDED FOR CONSTRUCTION UNLESS IT HAS BEEN SIGNED AND SEALED BY THE ENGINEER.

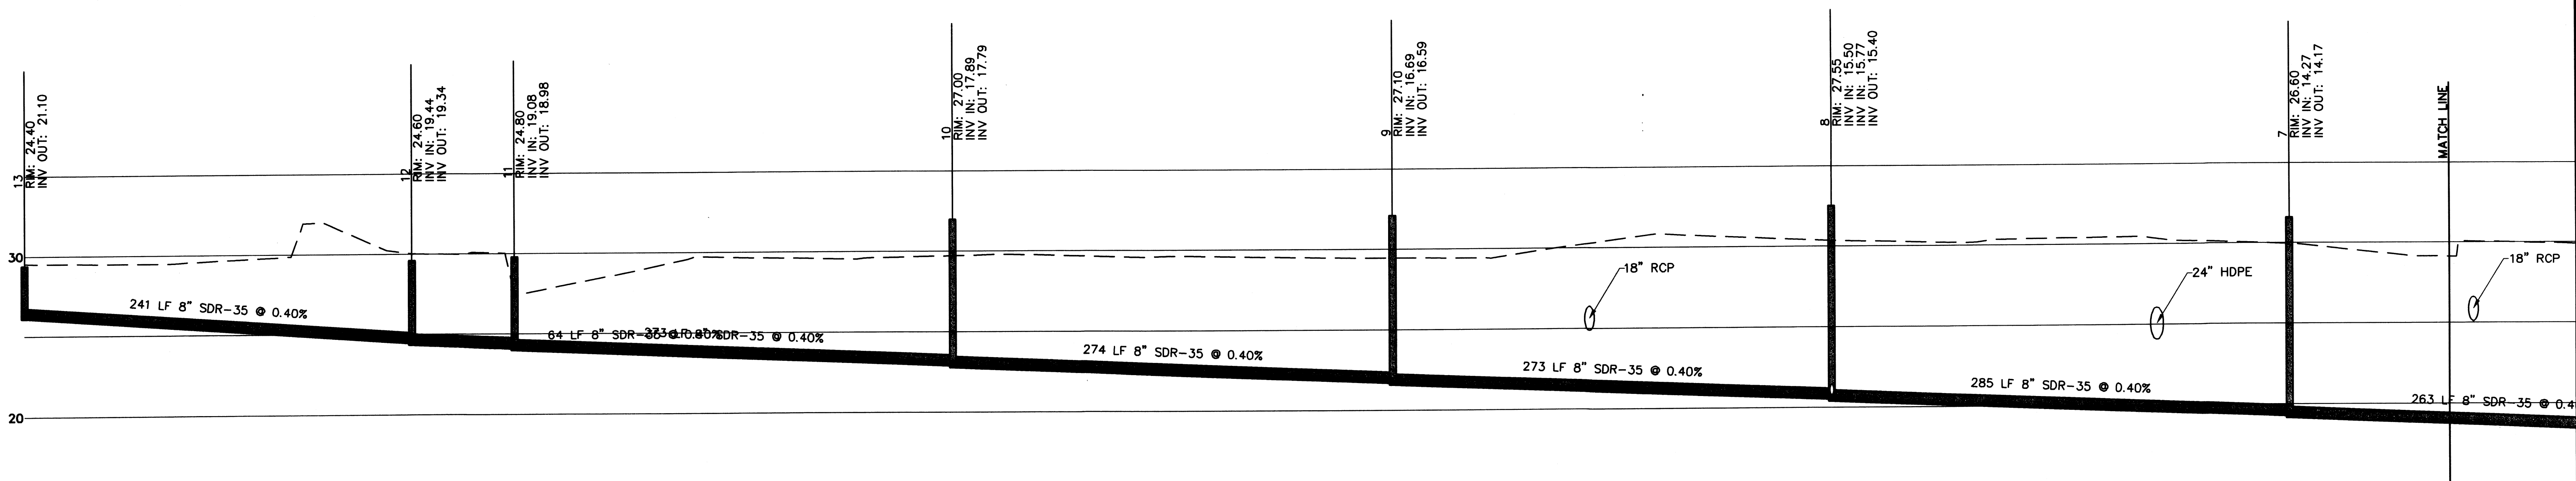

**SANITARY SEWER
MANHOLE 13-PS**

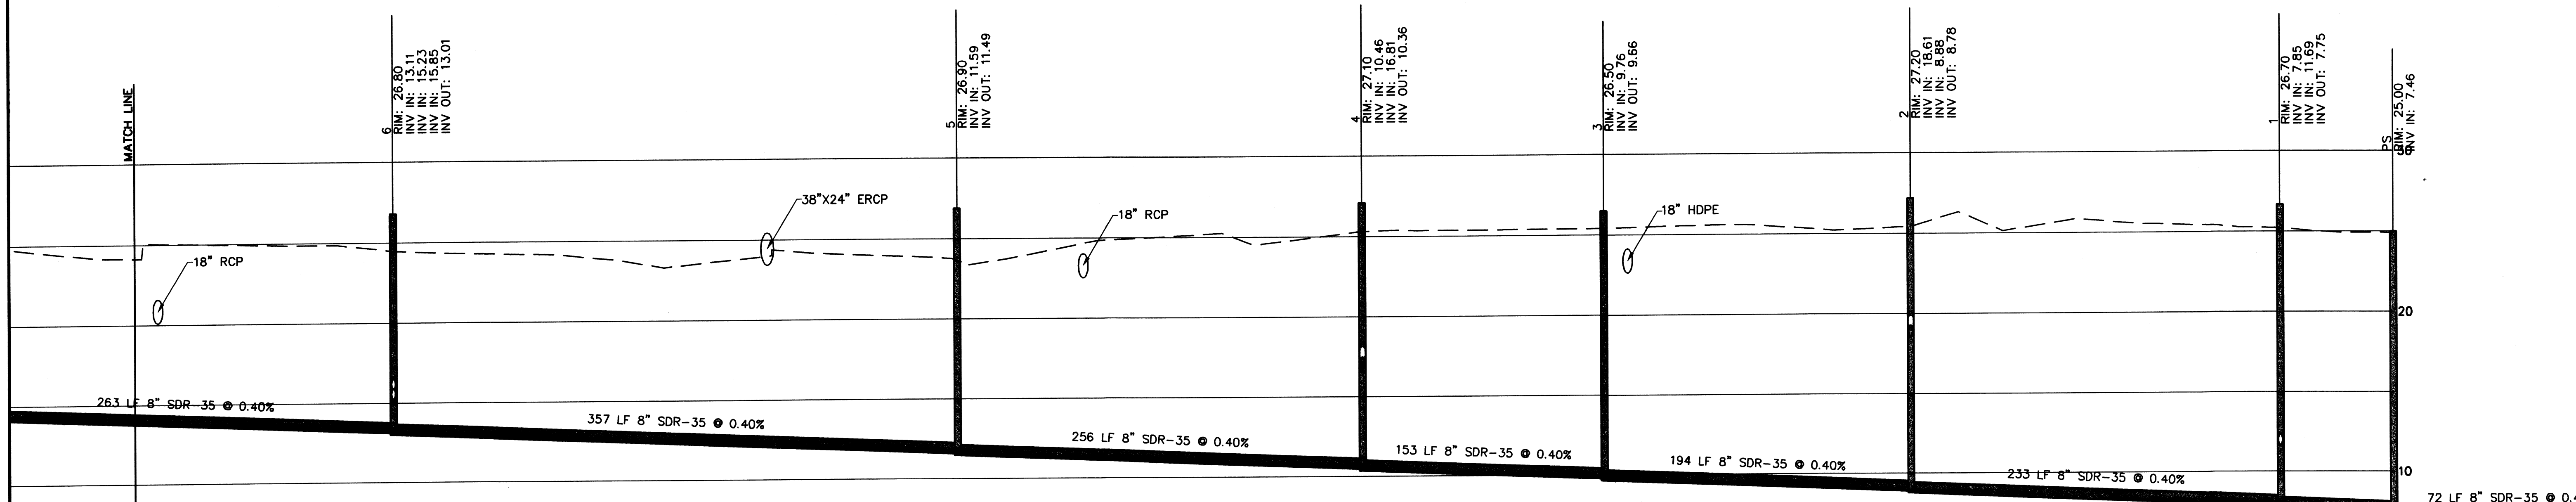

**SANITARY SEWER
MANHOLE 13-PS**

PROJ NO. : 08-5038
DATE: 11/10/06
DRAWN BY : JWH
CHECKED BY : WRC
APPROVED BY : WRC
SCALE : 1"=50'H/1"=5'V

DATE SEALED: 2/21/07
BY: MAD
DATE: 01/29/07
REVISIONS:
 1 REVISED PER CITY OF KINGSLAND COMMENTS
 2 REVISED MANSIONS COURT GRADING

KINGSLAND WEST
 CITY OF KINGSLAND, 1606TH G.M.D., CAMDEN COUNTY, GEORGIA
 PREPARED FOR: PHELPS INVESTMENT PROPERTIES, INC.





P & A ENGINEERING, INC.
 CIVIL ENGINEERS
 1201 SHADOWLAWN DRIVE
 ST. MARYS, GEORGIA 31558
 PH. (912) 673-8575
 FAX (912) 882-2729

PROJ NO. : 08-5038
DATE: 11/10/06
DRAWN BY : JWH
CHECKED BY : WRC
APPROVED BY : WRC
SCALE : 1"=50'H/1"=5'V

DATE SEALED: 2/21/07
BY: MAD
DATE: 01/29/07
REVISIONS:
 1 REVISED PER CITY OF KINGSLAND COMMENTS
 2 REVISED MANSIONS COURT GRADING


KINGSLAND WEST
 CITY OF KINGSLAND, 1606TH G.M.D., CAMDEN COUNTY, GEORGIA
 PREPARED FOR: PHELPS INVESTMENT PROPERTIES, INC.

P & A ENGINEERING, INC.
 CIVIL ENGINEERS
 1201 SHADOWLAWN DRIVE
 ST. MARYS, GEORGIA 31558
 PH. (912) 673-8575
 FAX (912) 882-2729

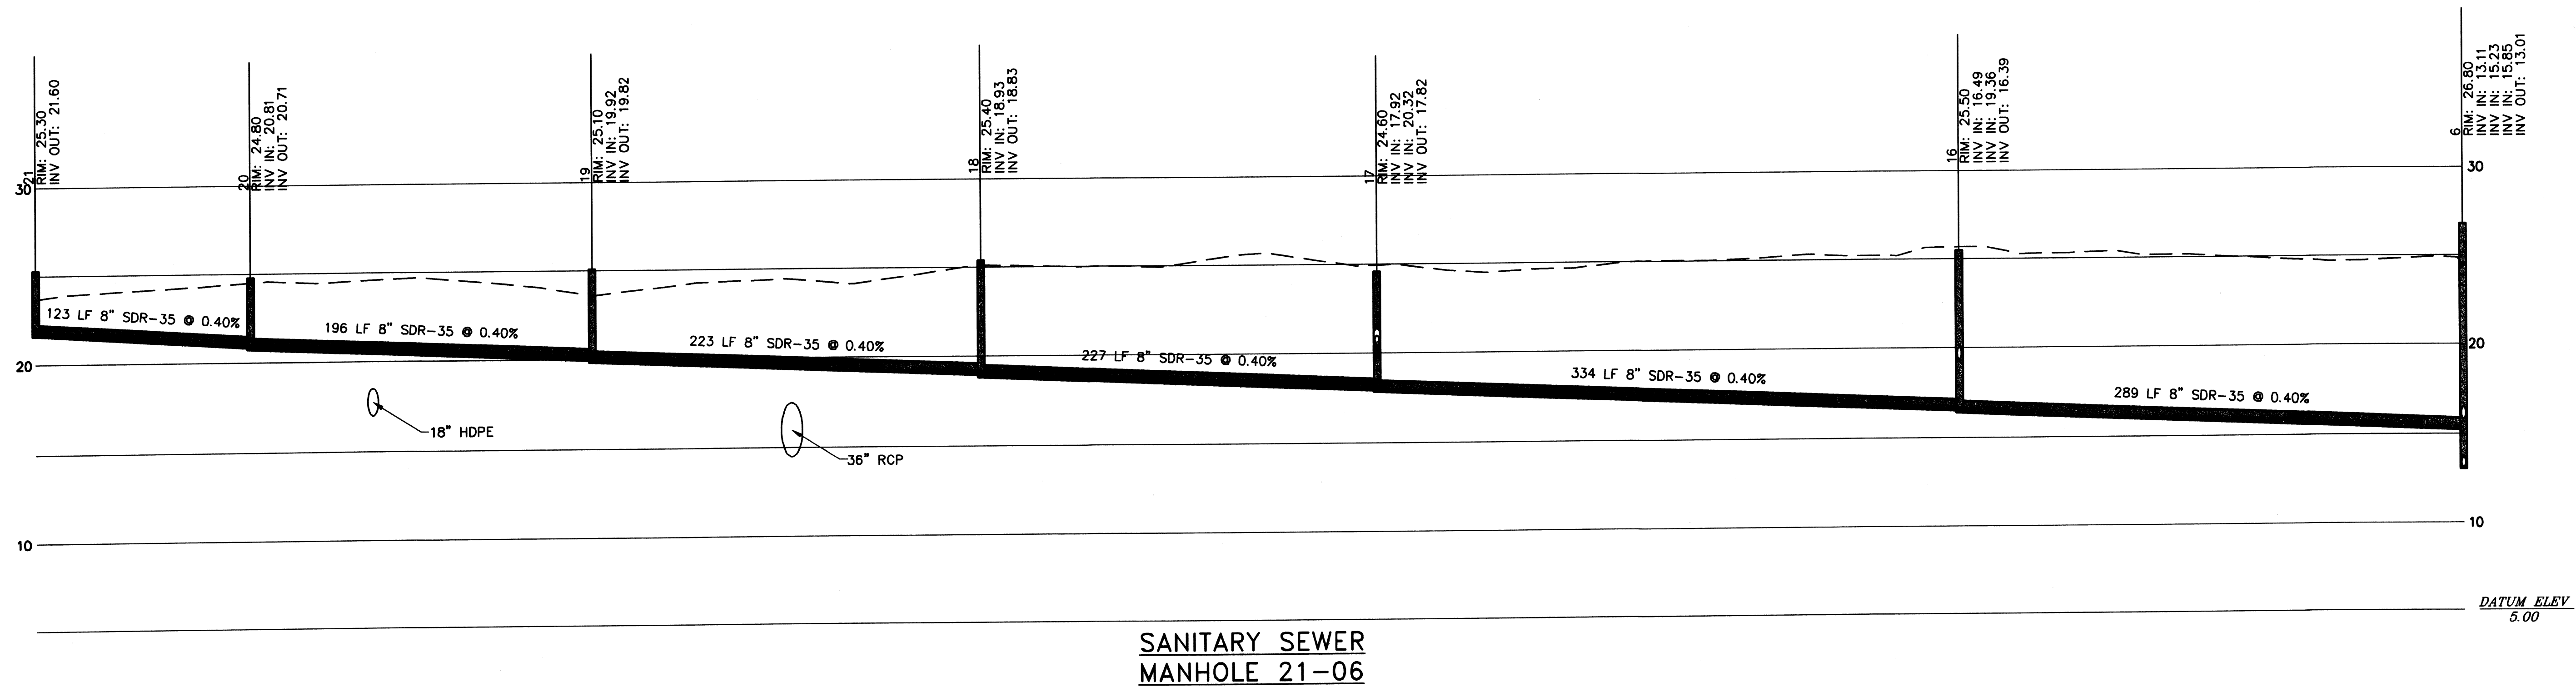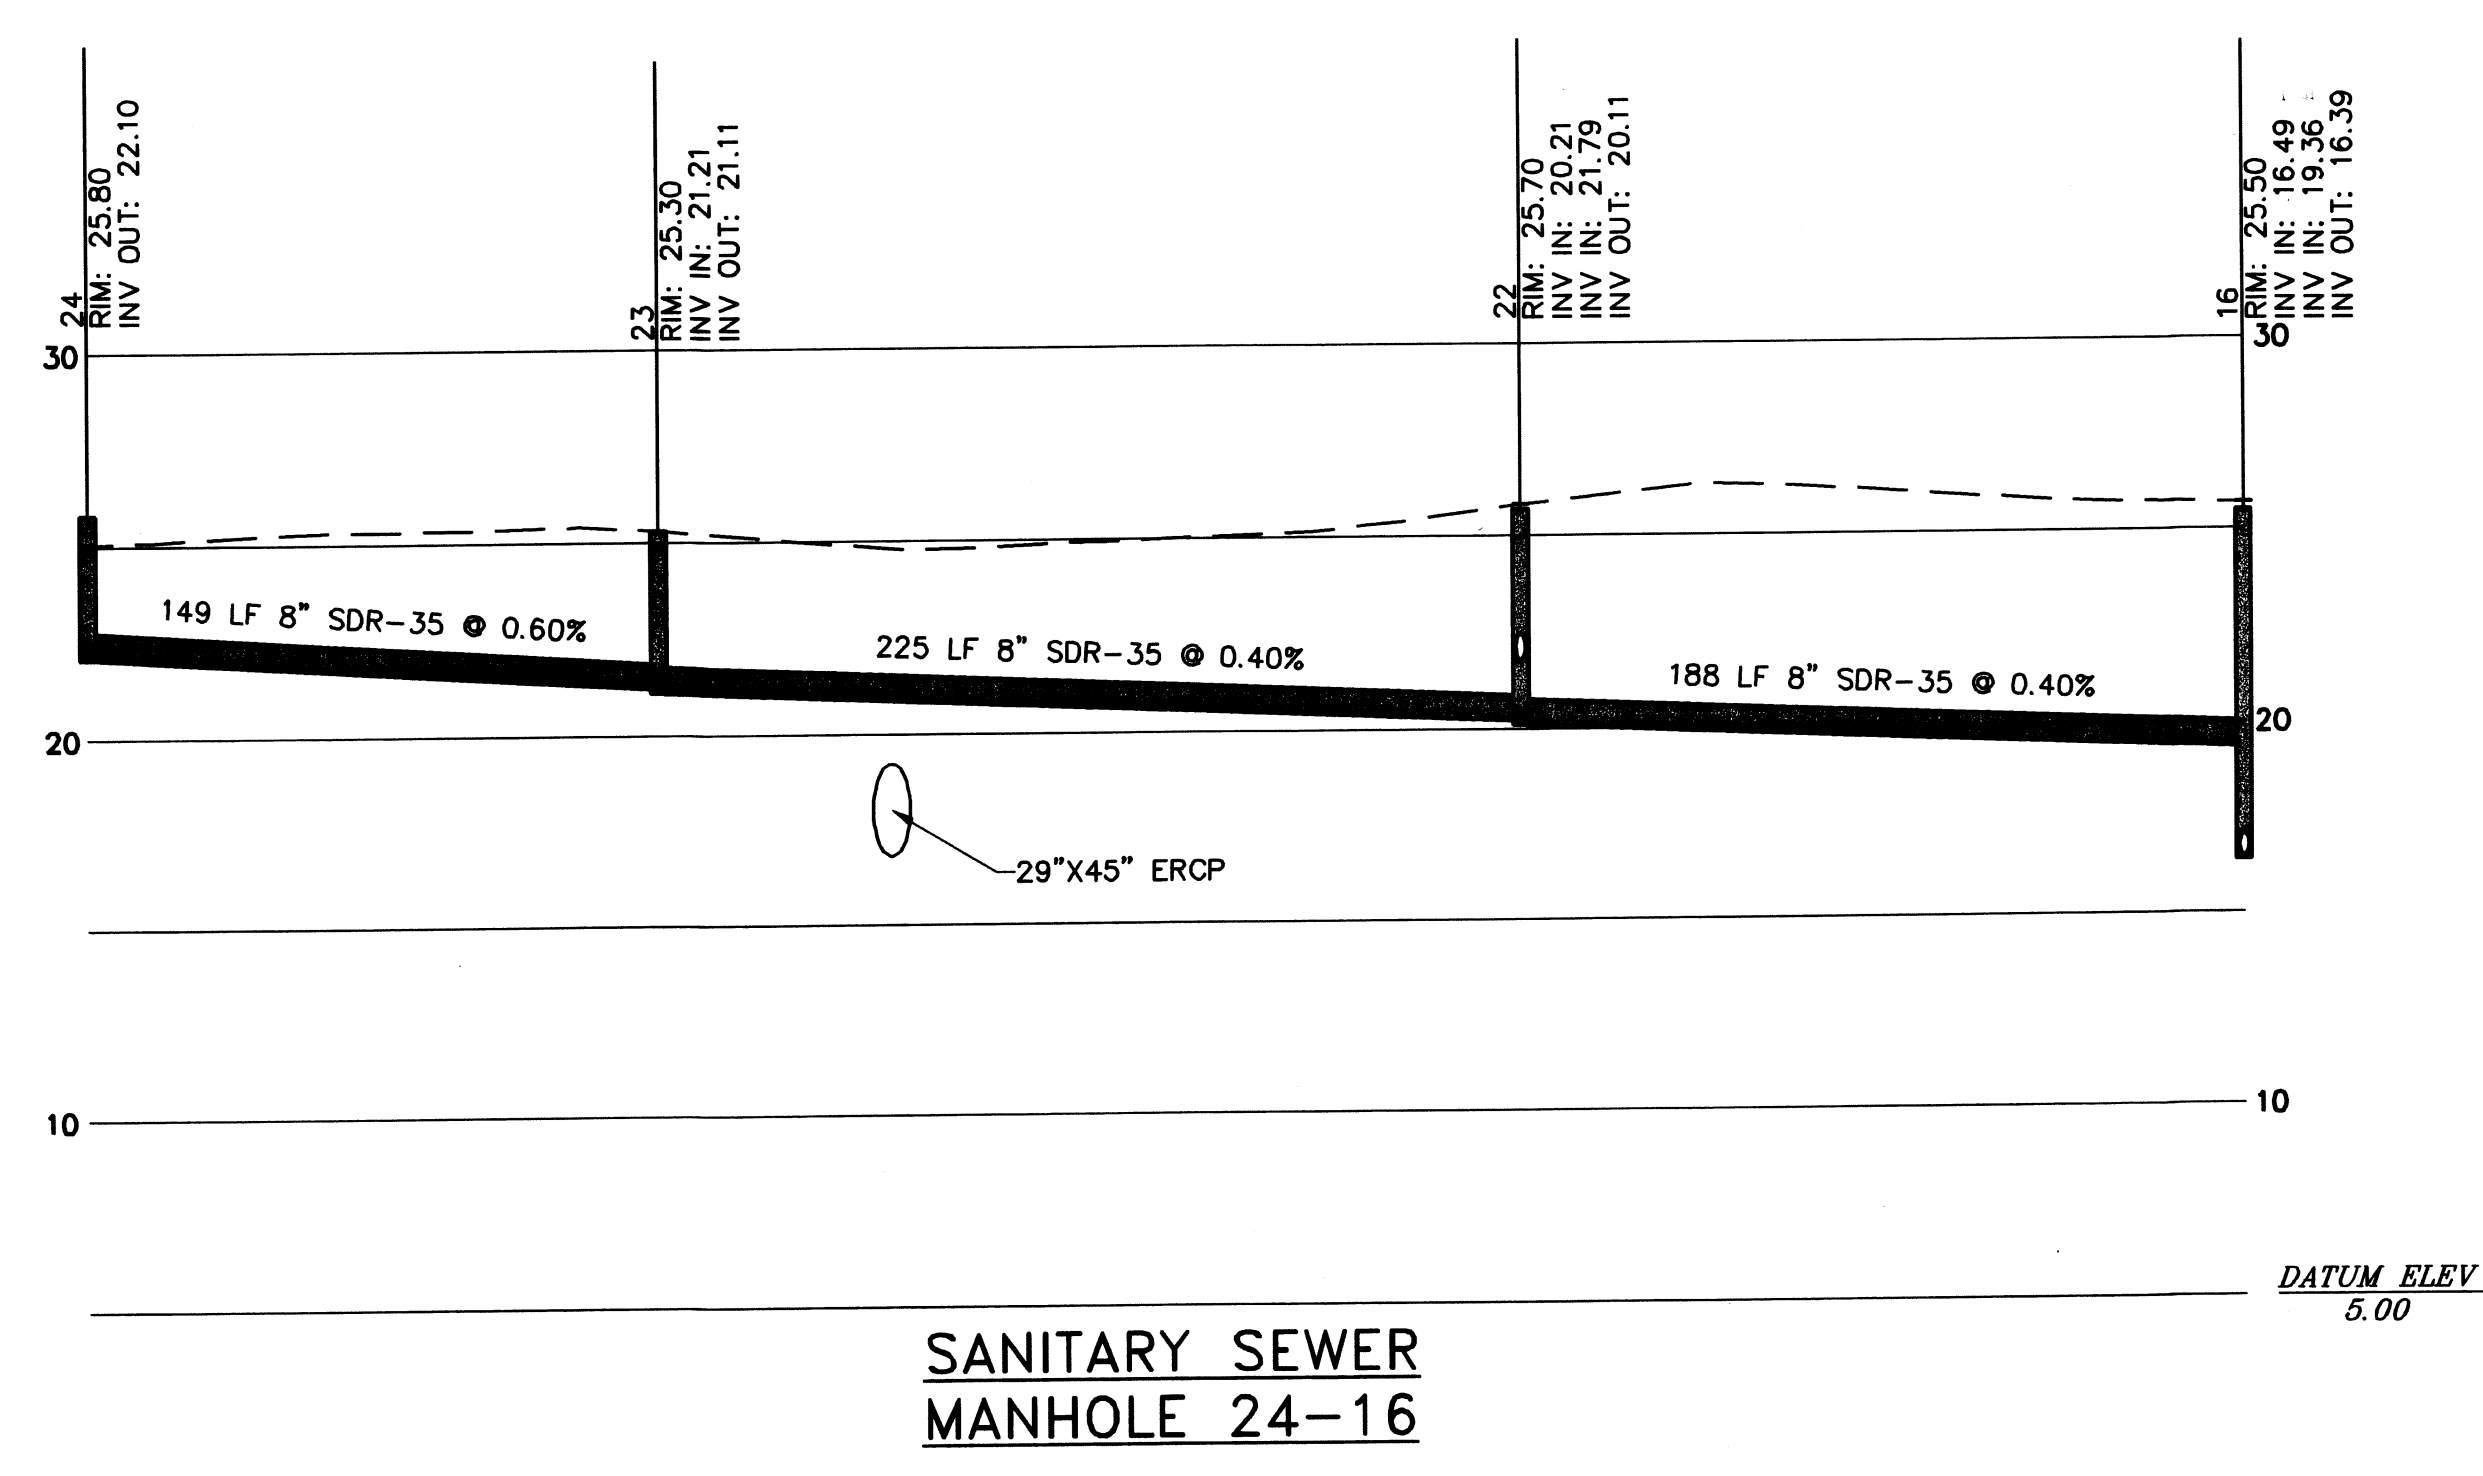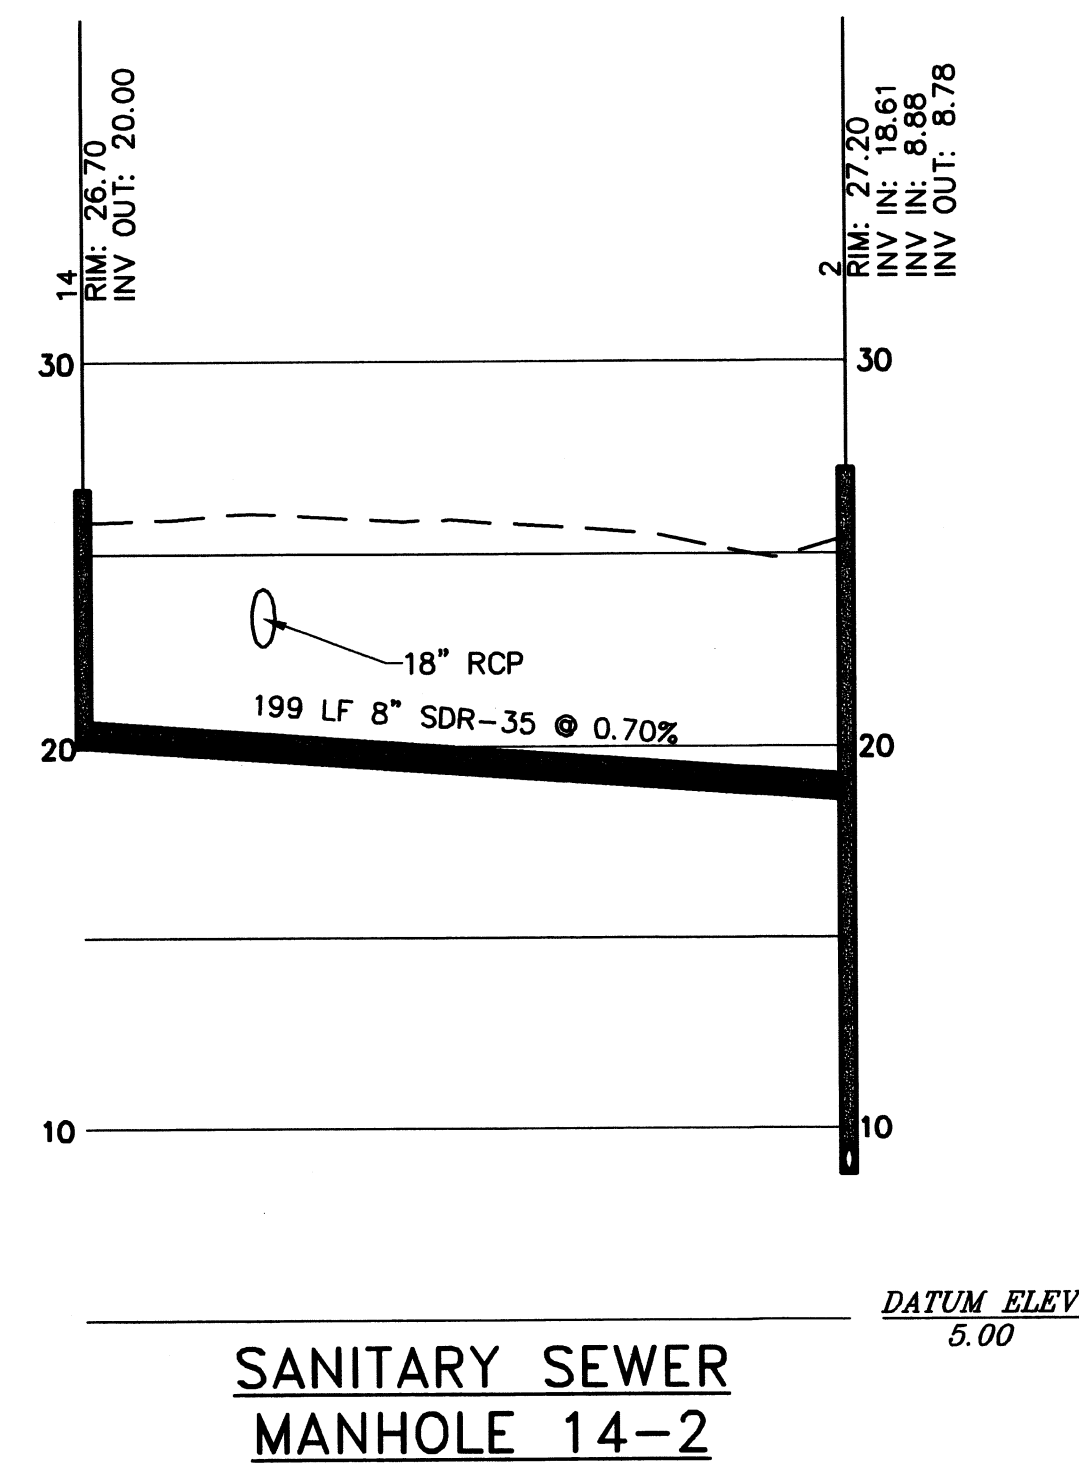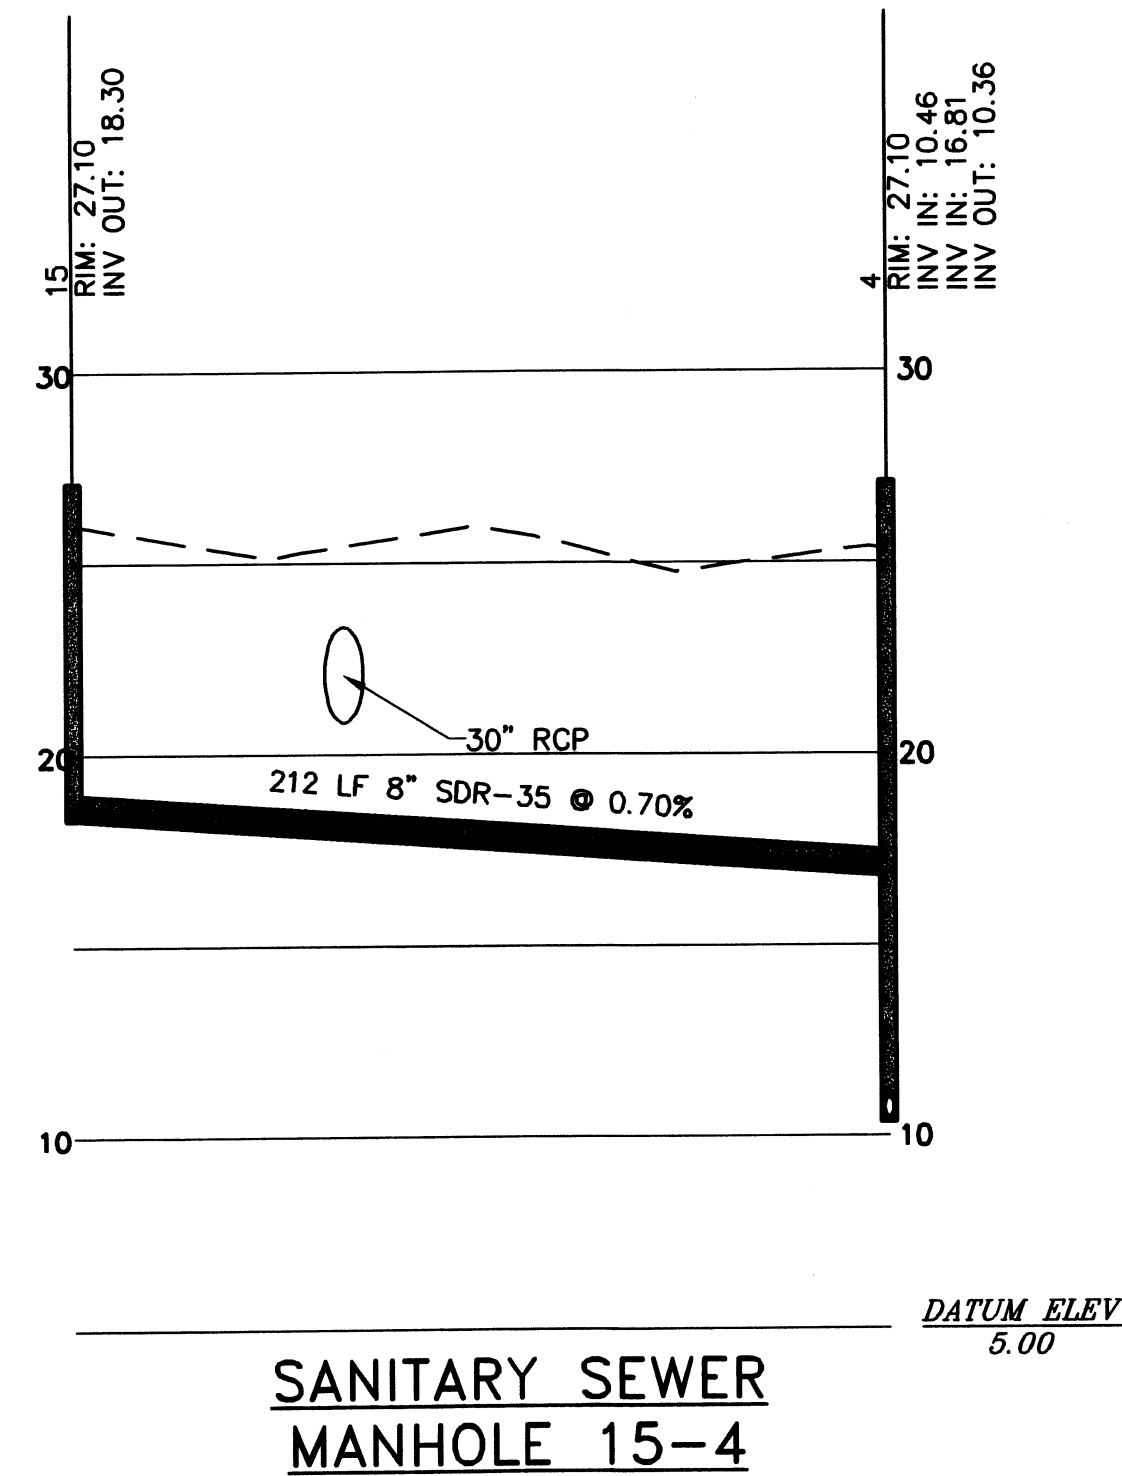


CALL BEFORE YOU DIG: 1-800-282-7411.
 UTILITIES PROTECTION CENTER™
 CALL 1-800-282-7411 AT LEAST 72 HOURS BEFORE YOU DIG TO
 BE IN FULL COMPLIANCE WITH THE LAW.


NOTE:
 IF THIS PLAN IS NOT 24"x36" IT HAS
 BEEN COPIED AT A REDUCED SCALE.

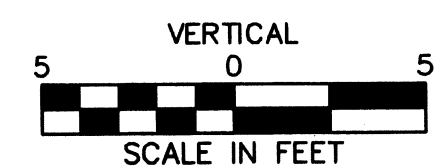


		DATE SEALED: 2/27/07	
NO.	BY	DATE	REVISIONS
1	MD	07/29/07	REVISED PER CITY OF KINGSLAND COMMENTS
2	MD	02/14/07	REVISED MANSION COURT GRADING
P & A ENGINEERING, INC. CIVIL ENGINEERS 1201 SHADOWLAWN DRIVE ST. PETERSBURG, FL 33716 PH: (912) 673-8575 FAX: (912) 882-2729		KINGSLAND WEST CITY OF KINGSLAND, 1600TH C.M.D., CAMDEN COUNTY, GEORGIA PREPARED FOR: PHELPS INVESTMENT PROPERTIES, INC. UTILITY PROFILES	
PROJ. NO. :	06-5038	DATE:	11/10/06
DRAWN BY :	JWH	CHECKED BY :	WRC
APPROVED BY :	WRC	SCALE : 1"=50'H/1"=5'V	
SHEET		37	
2006-5038		NOTE: THIS PLAN IS NOT INTENDED FOR CONSTRUCTION UNLESS IT HAS BEEN SIGNED AND SEALED BY THE ENGINEER.	

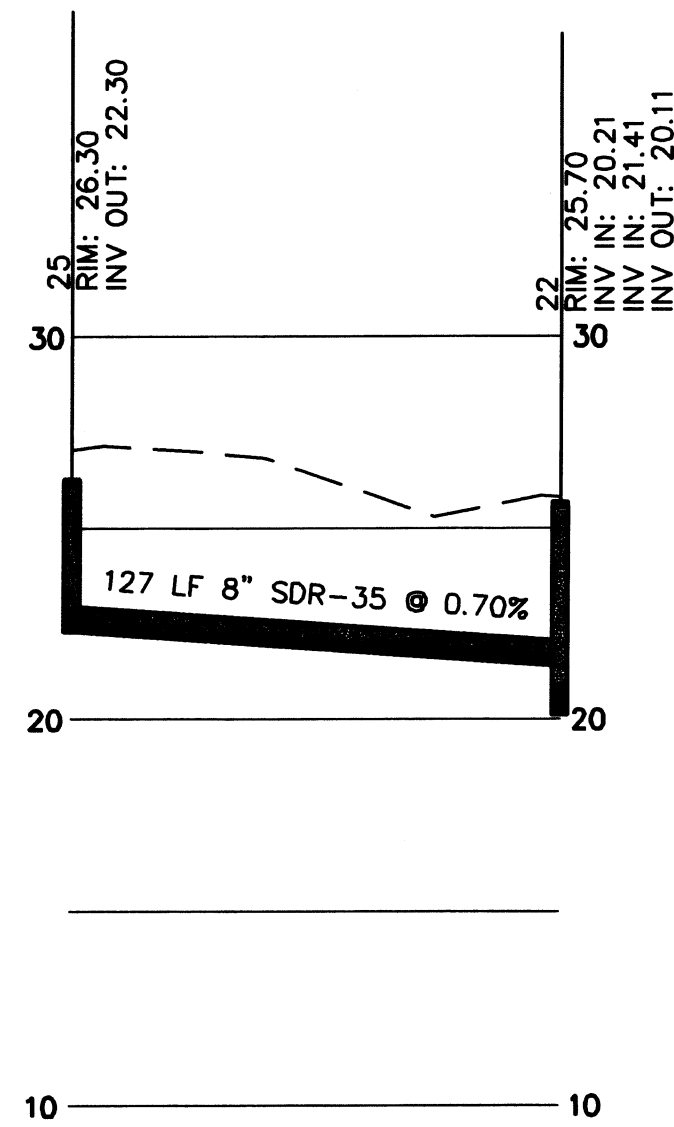


SANITARY SEWER
MANHOLE 25-22

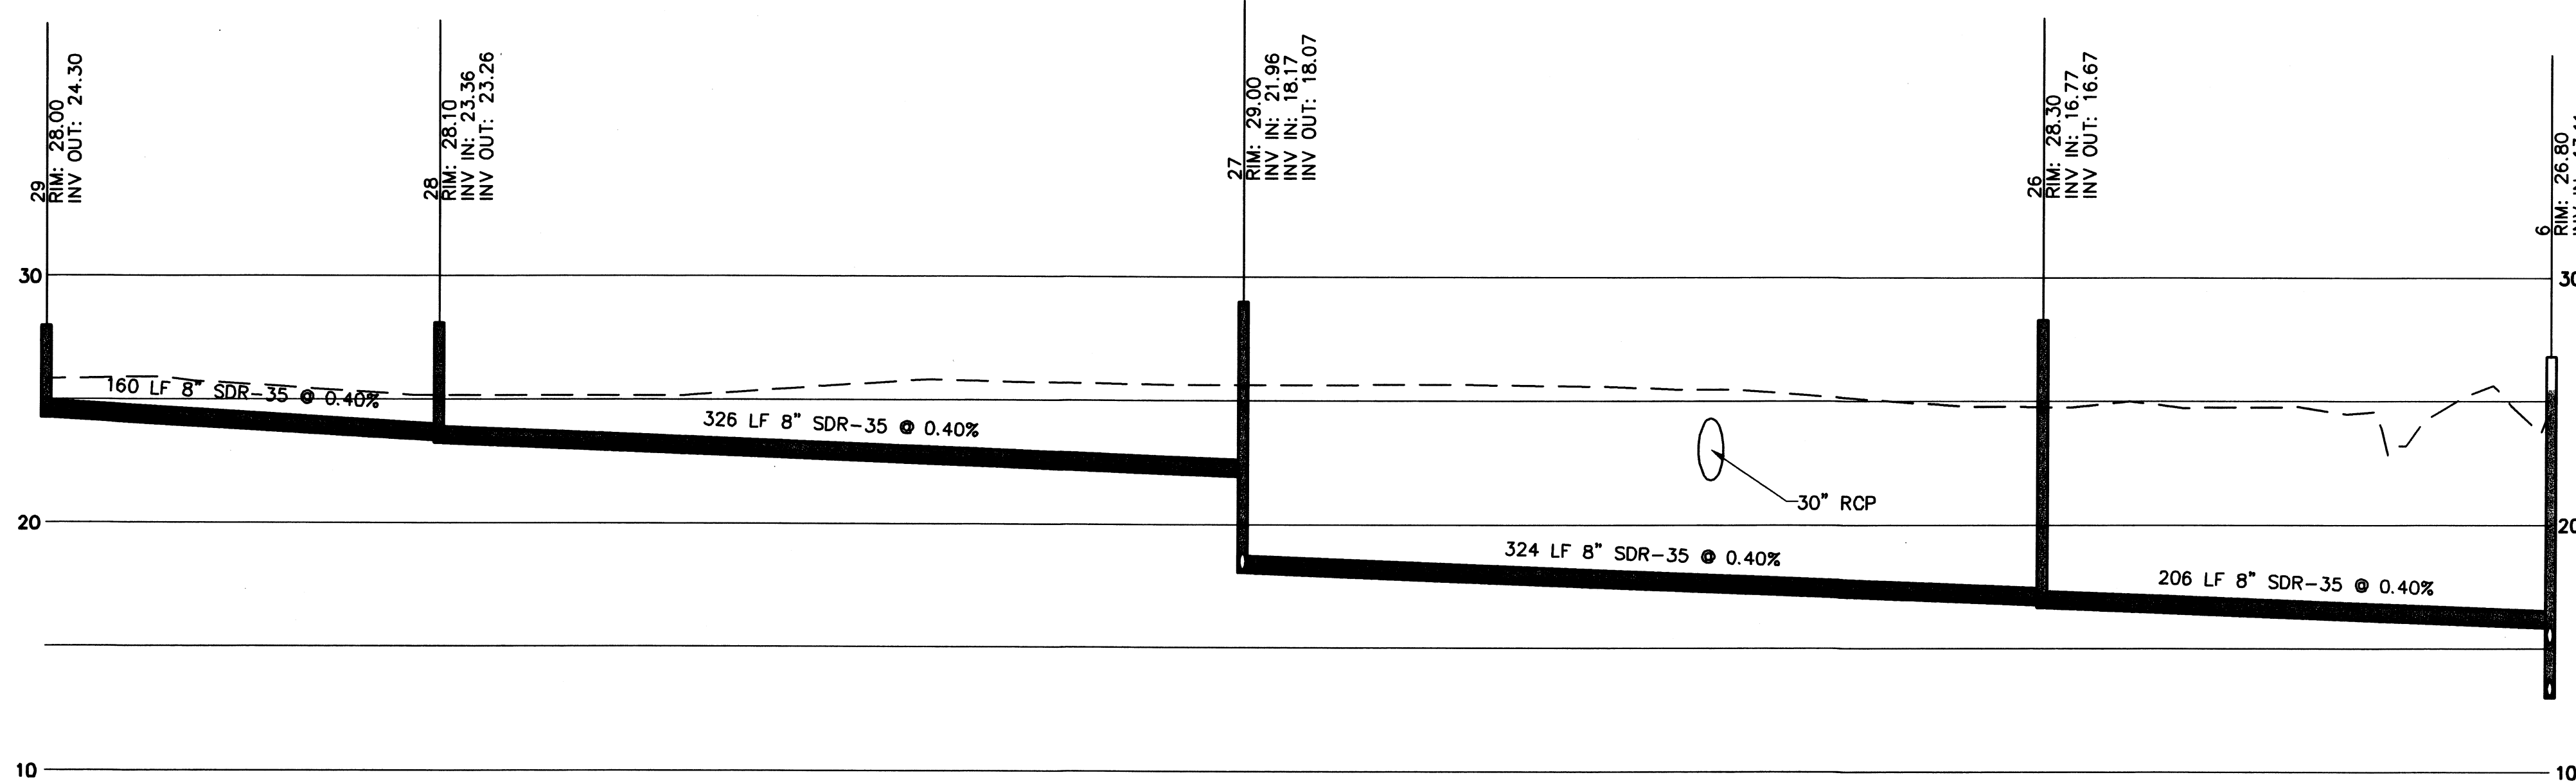


SANITARY SEWER
MANHOLE 29-06

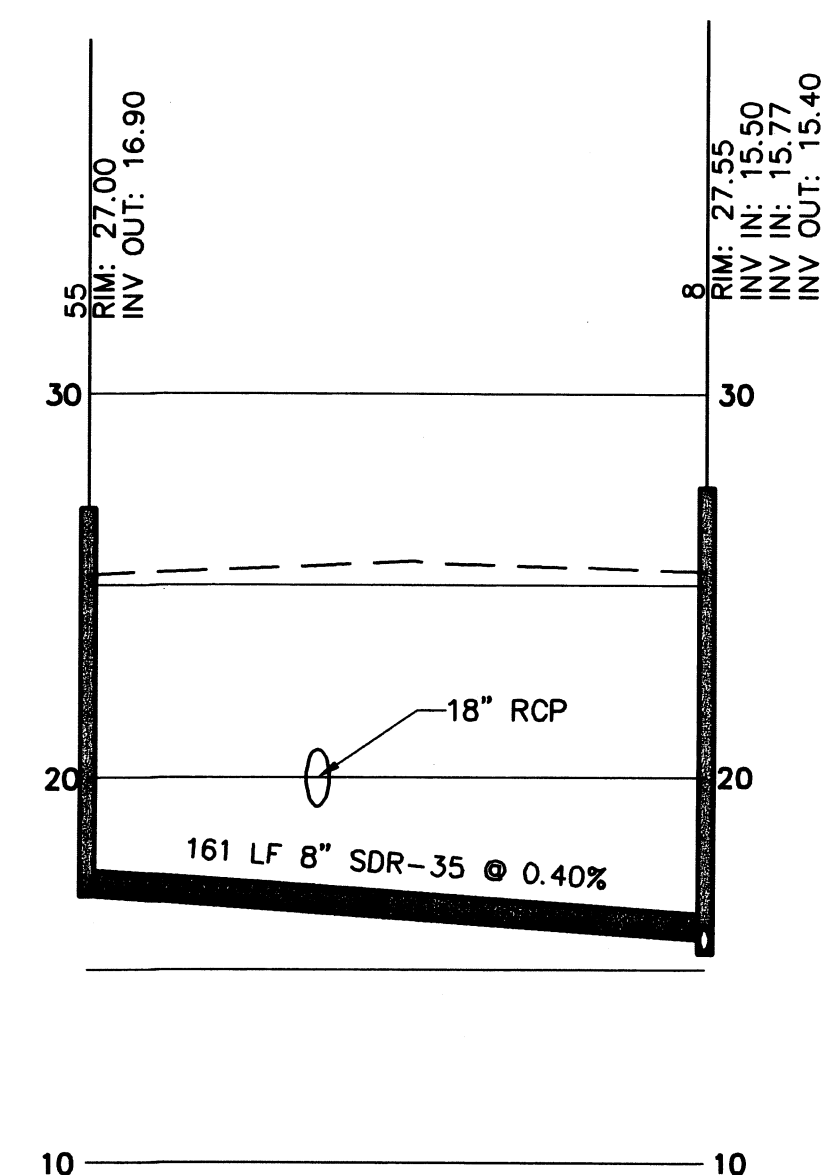


SANITARY SEWER
MANHOLE 55-08

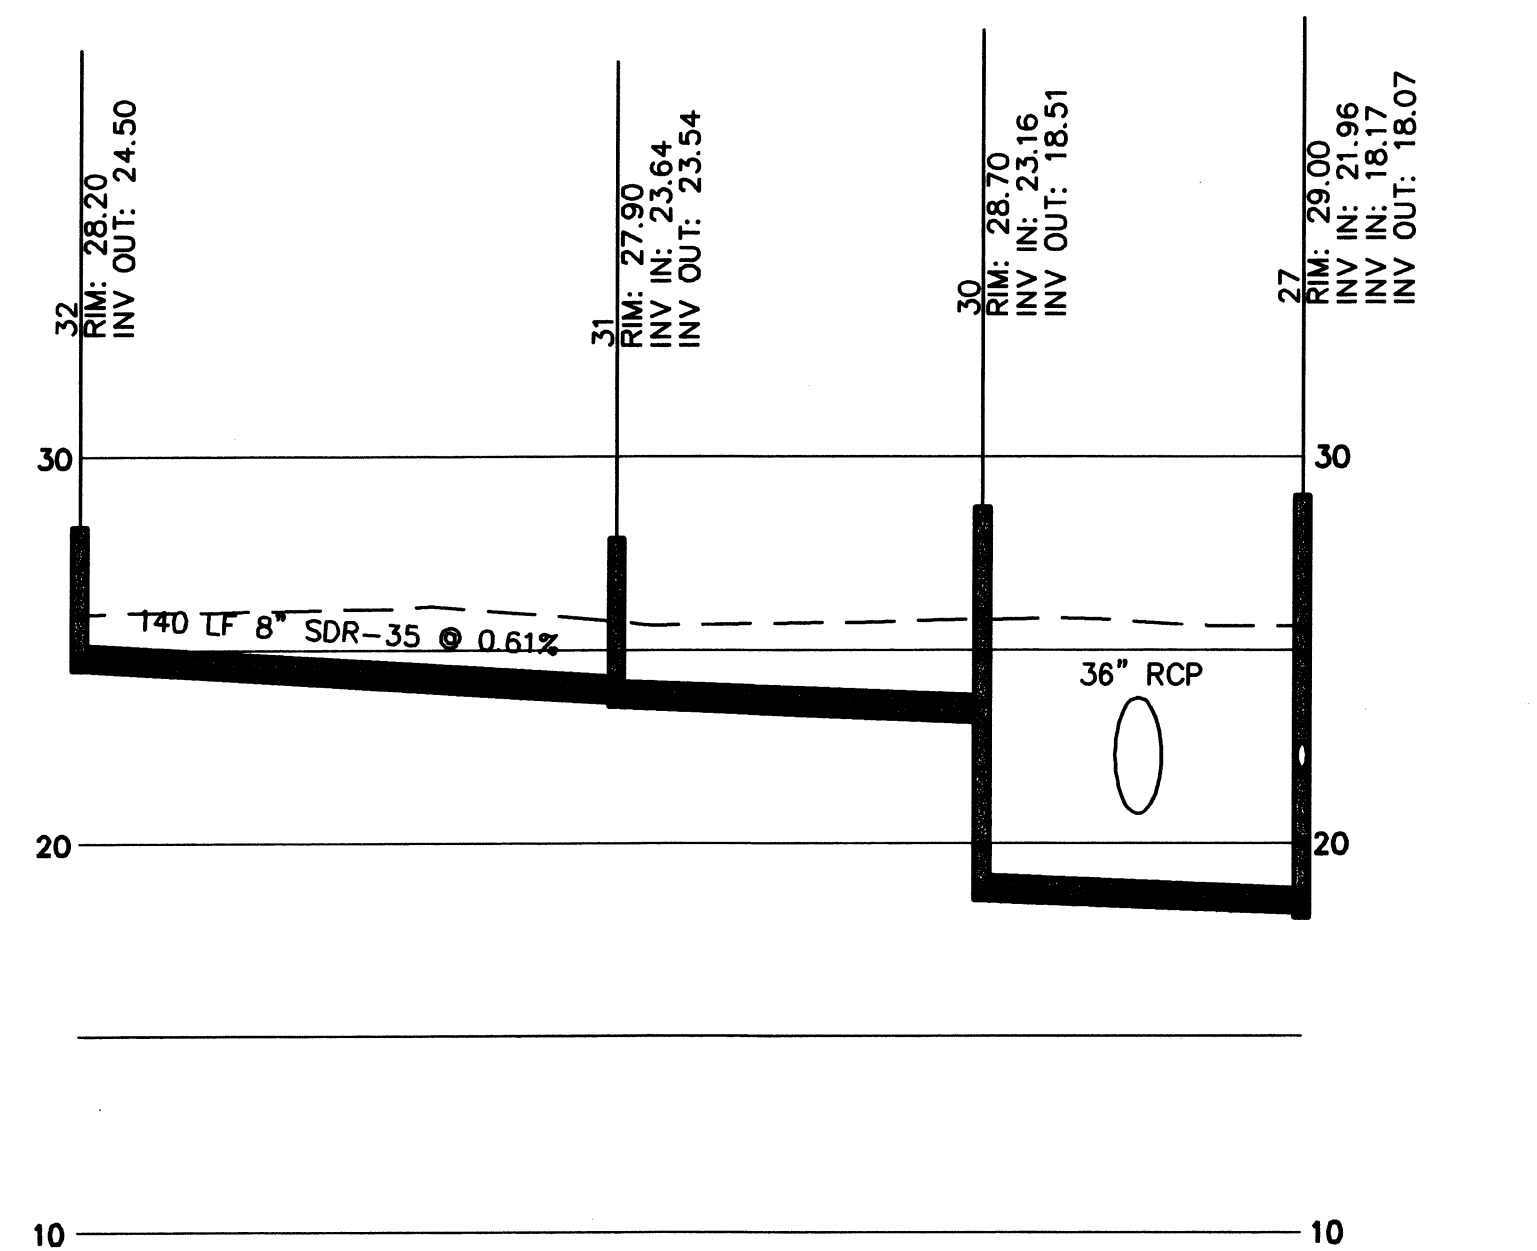


SANITARY SEWER
MANHOLE 32-27

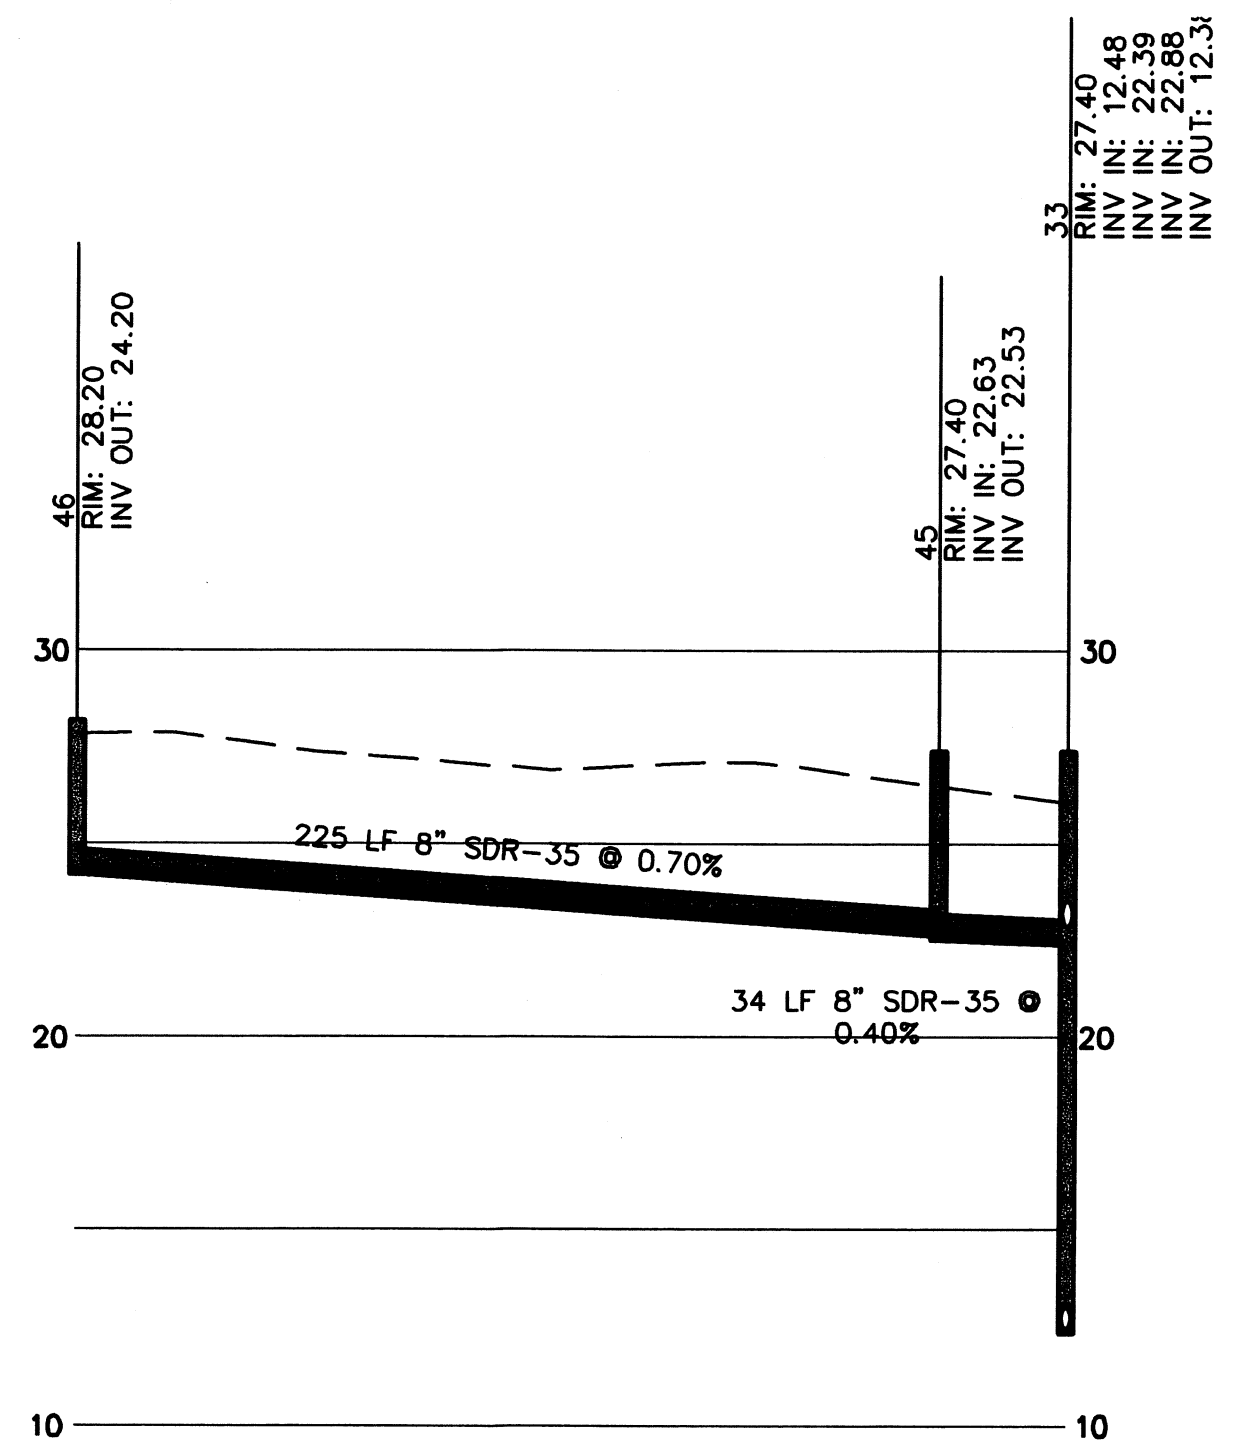

SANITARY SEWER
MANHOLE 46-33

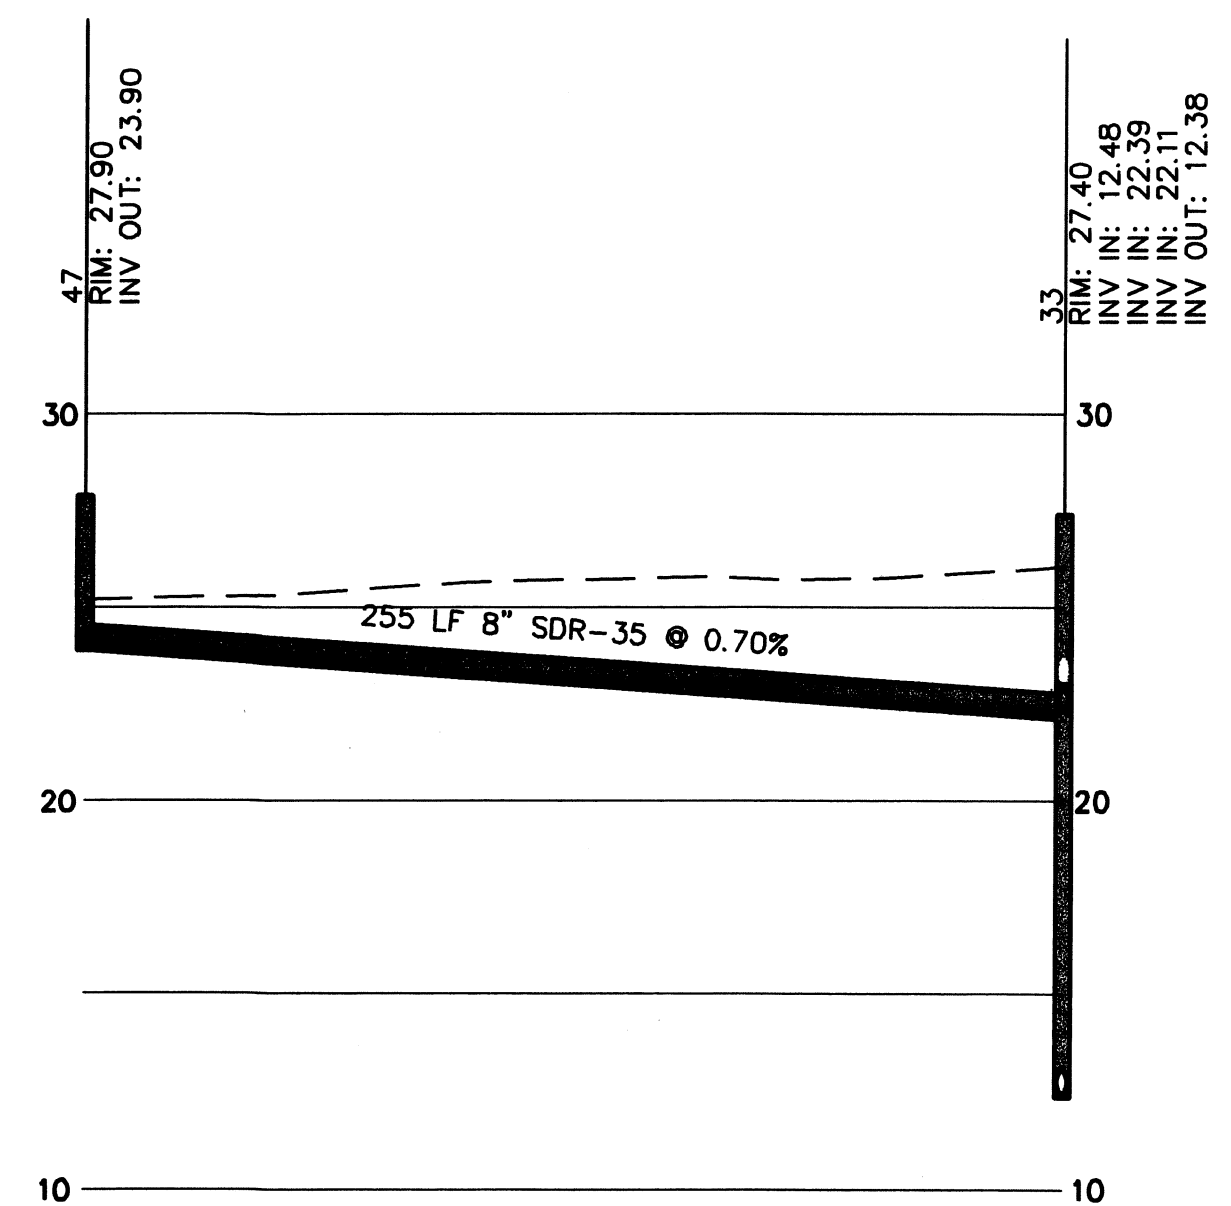

SANITARY SEWER
MANHOLE 47-33

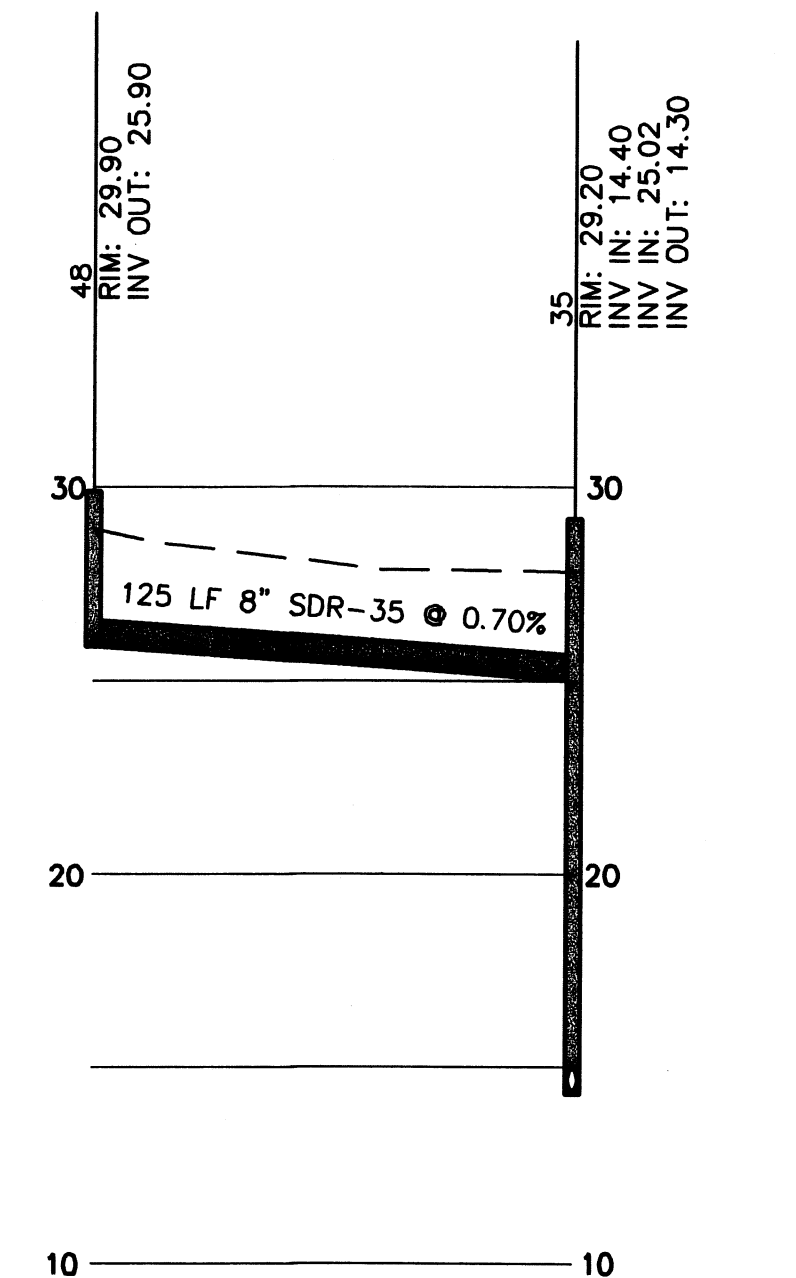


SANITARY SEWER
MANHOLE 48-35







CALL BEFORE YOU DIG: 1-800-282-7411.
UTILITIES PROTECTION CENTER™
CALL 1-800-282-7411 AT LEAST 72 HOURS BEFORE YOU DIG TO
BE IN FULL COMPLIANCE WITH THE LAW.

NOTE:
IF THIS PLAN IS NOT 24"x36" IT HAS
BEEN COPIED AT A REDUCED SCALE.

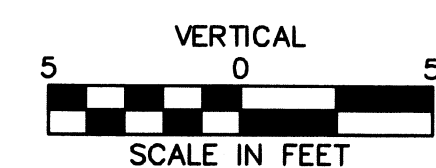

PROJ. NO. : 06-5038		DATE: 11/10/06		DRAWN BY : JWH		CHECKED BY : WRC		APPROVED BY : WRC		SCALE : 1"=50'H/1"=5'V	
CITY OF KINGSLAND, 1605TH C.M.D., CAMDEN COUNTY, GEORGIA		PREPARED FOR: PHELPS INVESTMENT PROPERTIES, INC.		UTILITY PROFILES		KINGSLAND WEST		P & A ENGINEERING, INC.		CIVIL ENGINEERS	
1201 SHADOWLAWN DRIVE ST. MARYS, GEORGIA 31558 PH. (912) 673-8575 FAX (912) 882-2729		3528 DARIEN HWY, SUITE 219 BRUNSWICK, GEORGIA 31525 PH. (912) 285-3851 FAX (912) 285-9509		1201 SHADOWLAWN DRIVE ST. MARYS, GEORGIA 31558 PH. (912) 673-8575 FAX (912) 882-2729		
NO. 1		REVISED PER CITY OF KINGSLAND COMMENTS		DATE 01/29/07		BY MAD		DATE 02/14/07		BY MAD	
NO. 2		REVISED MASON COURT GRADING		DATE 02/14/07		BY MAD		DATE 02/14/07		BY MAD	
DATE SEaled: 2/27/07		DATE 01/29/07		DATE 02/14/07		DATE 02/14/07		DATE 02/14/07		DATE 02/14/07	

NOTE: THIS PLAN IS NOT INTENDED FOR CONSTRUCTION UNLESS IT HAS BEEN SIGNED AND SEALED BY THE ENGINEER.

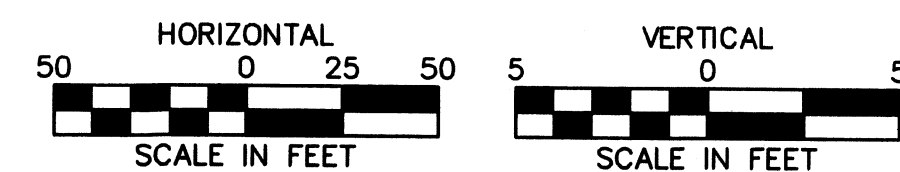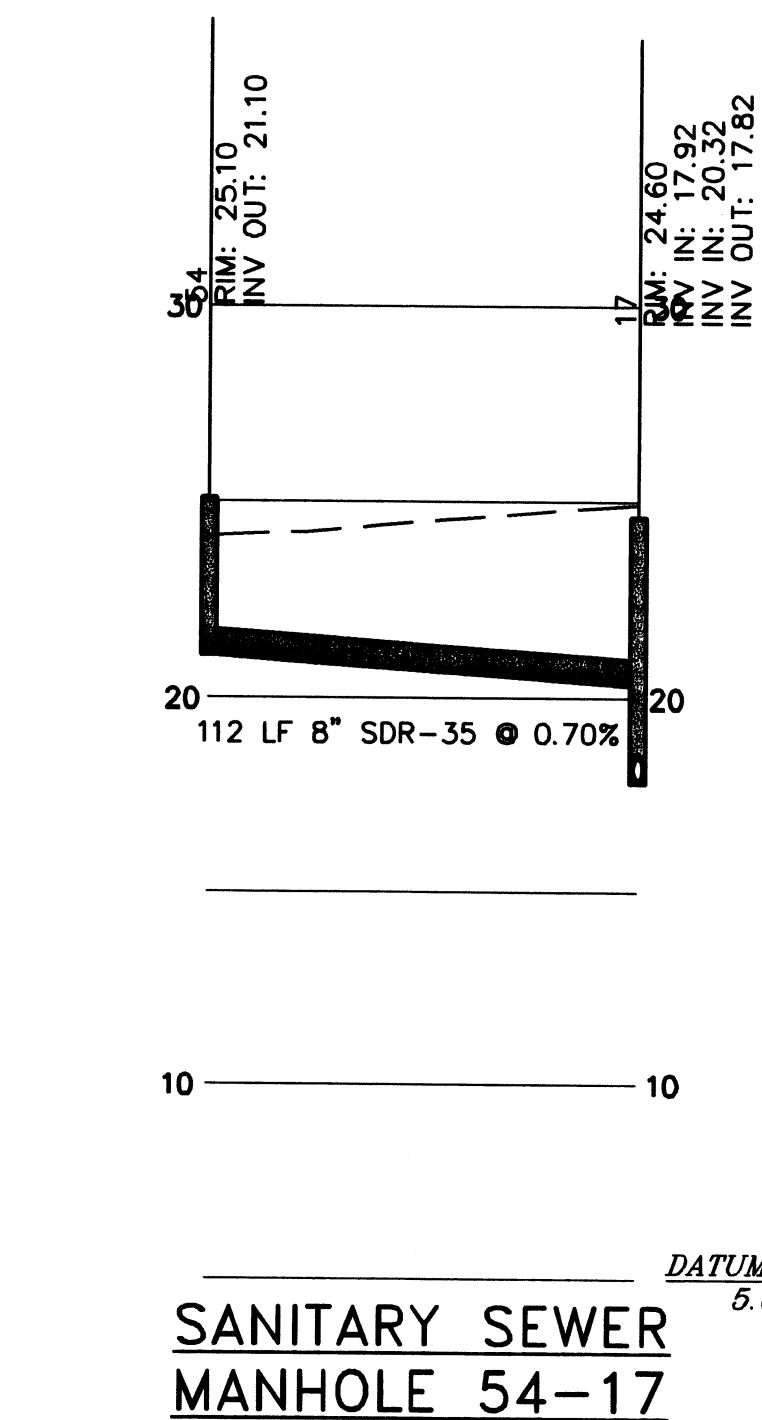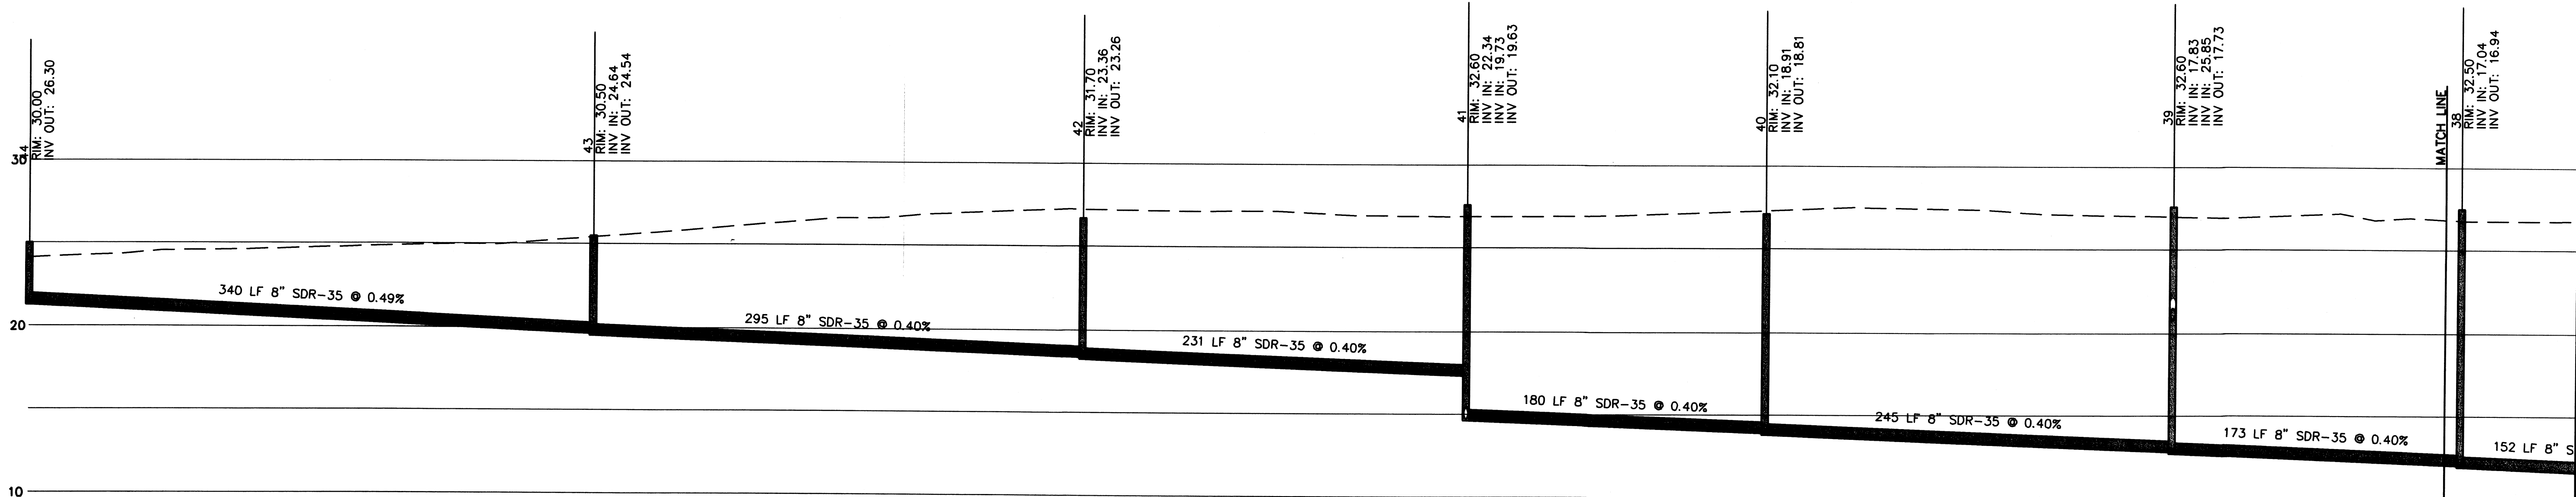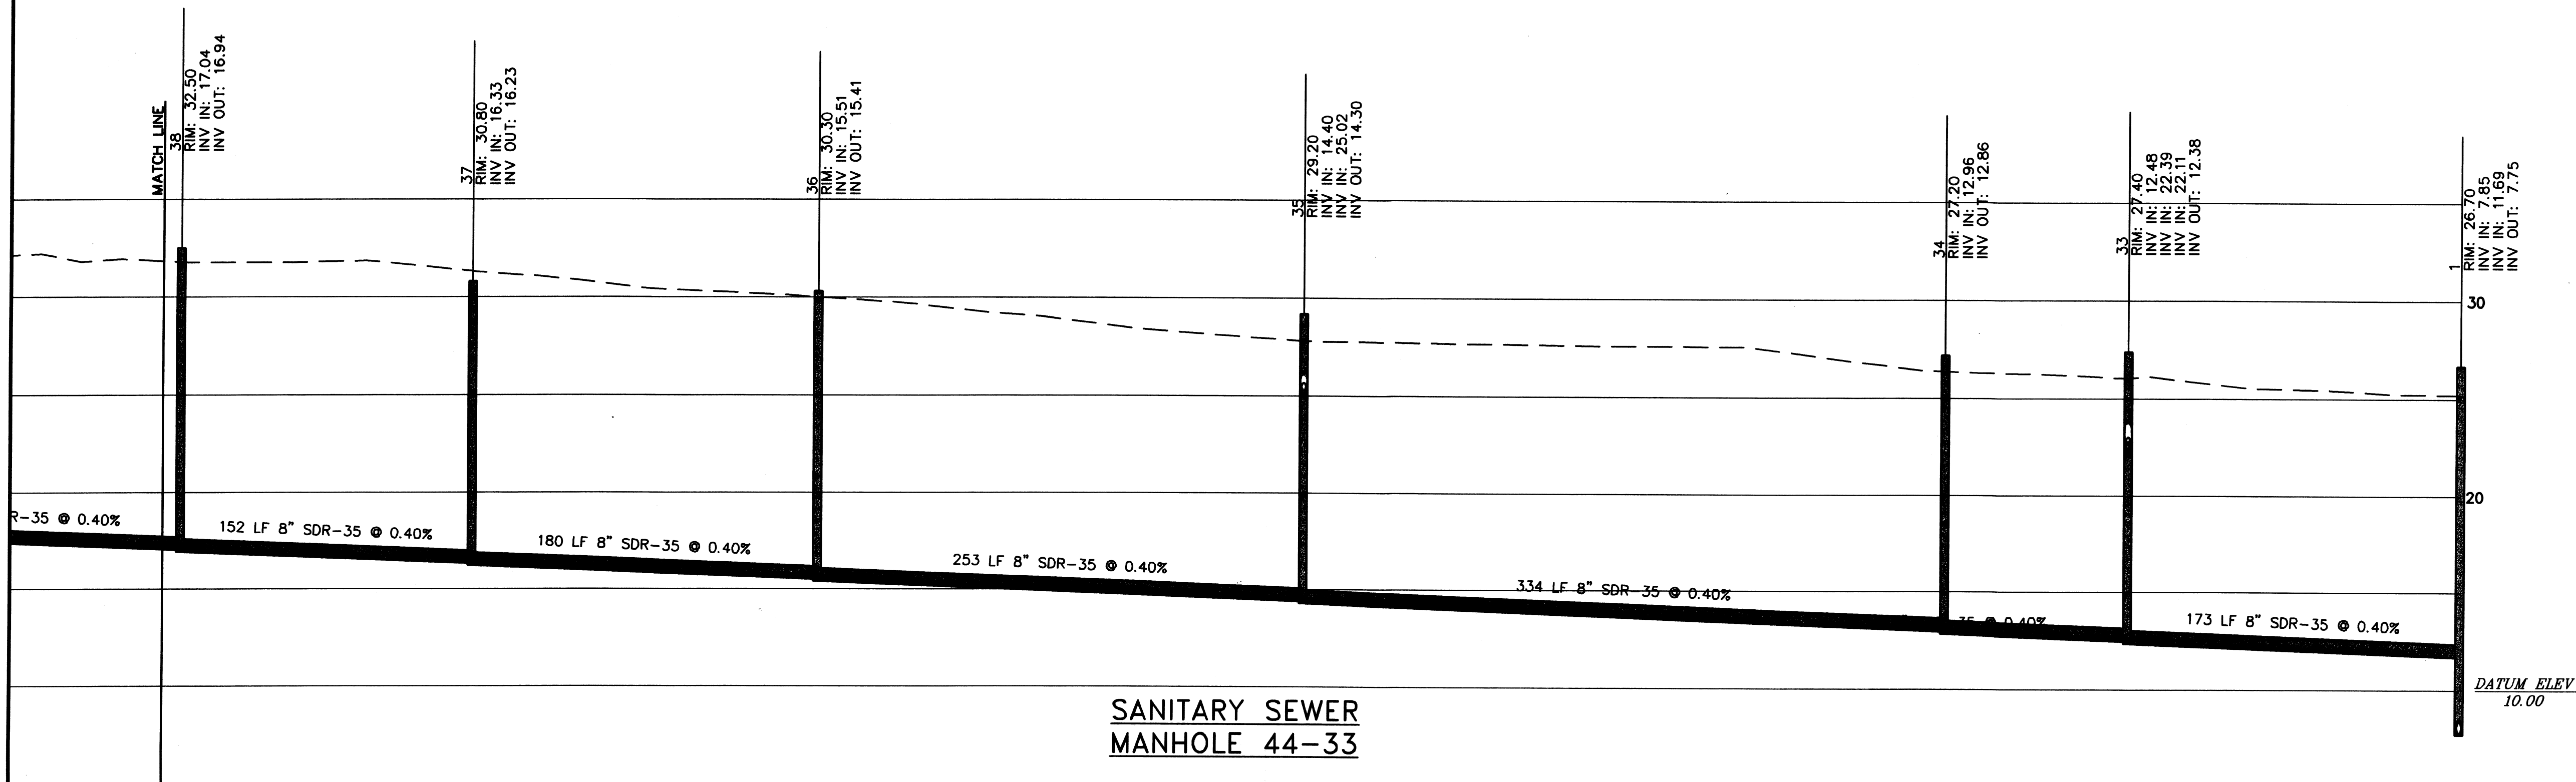

CALL BEFORE YOU DIG: 1-800-282-7411.
 UTILITIES PROTECTION CENTER™
 CALL 1-800-282-7411 AT LEAST 72 HOURS BEFORE YOU DIG TO
 BE IN FULL COMPLIANCE WITH THE LAW.

NOTE:
 IF THIS PLAN IS NOT 24"x36" IT HAS
 BEEN COPIED AT A REDUCED SCALE.

PROJ. NO. : 06-5038
DATE: 11/10/06
DRAWN BY : JWH
CHECKED BY : WRC
APPROVED BY : WRC
SCALE : 1"=50'H/1"=5'V

DATE SEALED: 1/21/07
BY: [Signature]
REVISIONS:
 1. REVISED PER CITY OF KINGSLAND COMMENTS
 2. REVISED MASONS COURT GRADING


KINGSLAND WEST
 CITY OF KINGSLAND, 1606TH G.M.D., CAMDEN COUNTY, GEORGIA
 PREPARED FOR: PHELPS INVESTMENT PROPERTIES, INC.

P & A ENGINEERING, INC.
 CIVIL ENGINEERS
 1201 SHADOWLAWN DRIVE
 ST. MARYS, GEORGIA 31558
 PH: (912) 873-8575
 FAX: (912) 862-2729


2006-5038

SHEET
39

NOTE: THIS PLAN IS NOT INTENDED FOR CONSTRUCTION UNLESS IT HAS BEEN SIGNED AND SEALED BY THE ENGINEER.

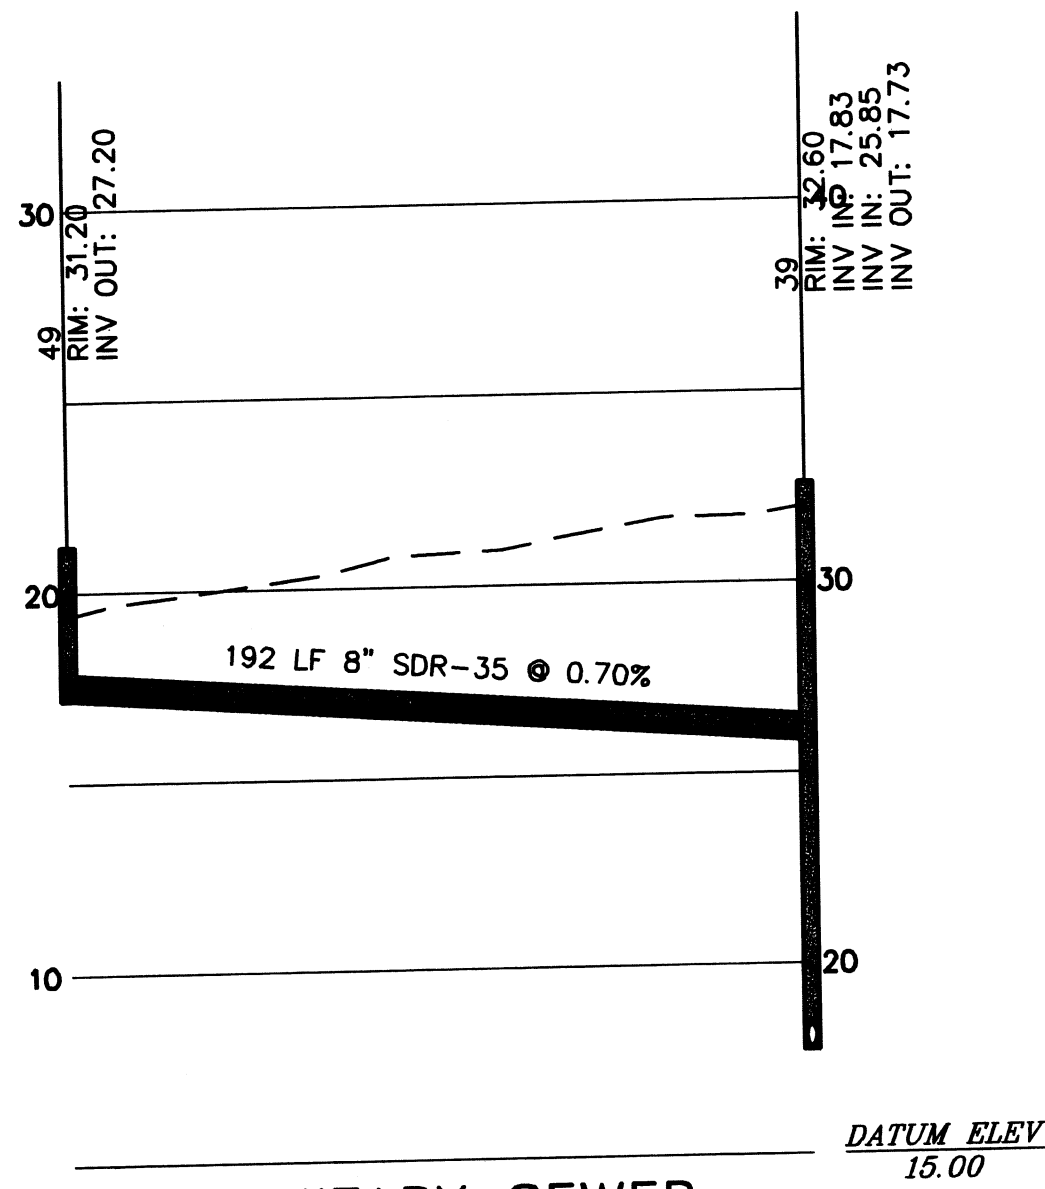

SANITARY SEWER
MANHOLE 49-39

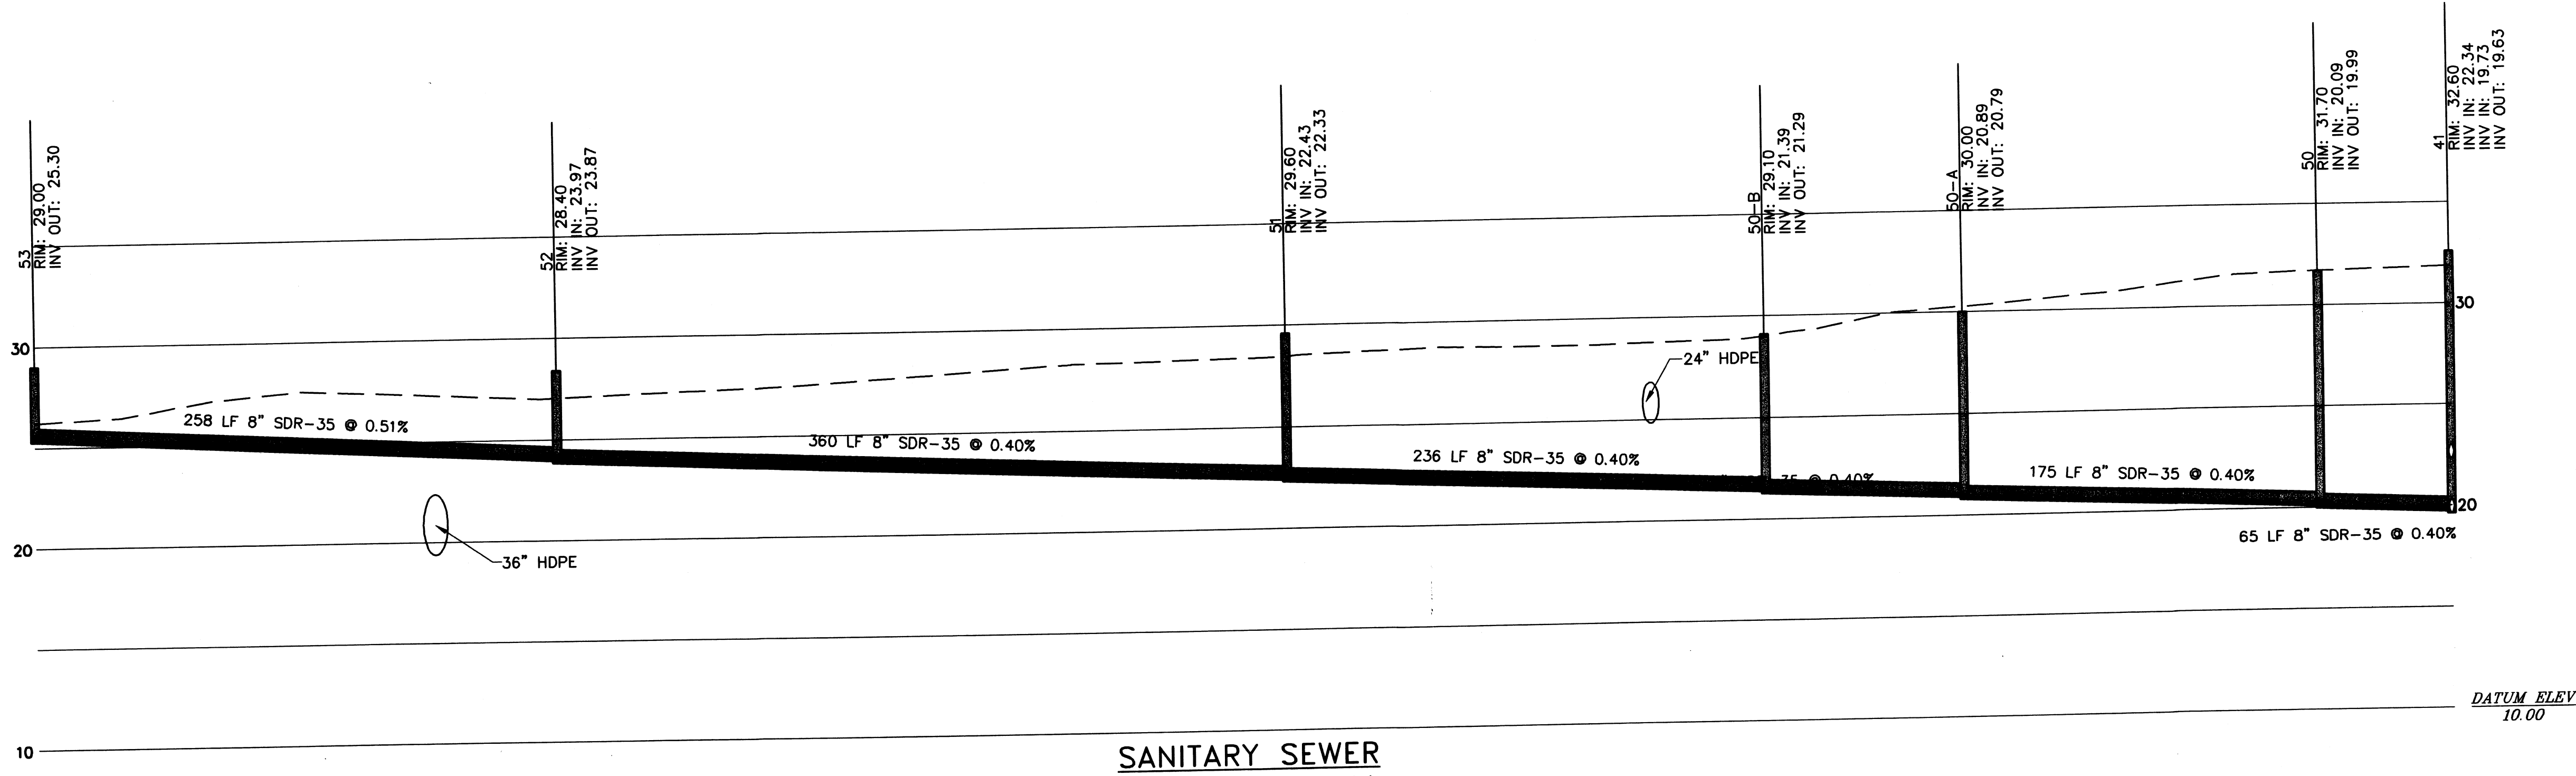


SANITARY SEWER
MANHOLE 53-41



CALL BEFORE YOU DIG: 1-800-282-7411.
UTILITIES PROTECTION CENTER™
CALL 1-800-282-7411 AT LEAST 72 HOURS BEFORE YOU DIG TO
BE IN FULL COMPLIANCE WITH THE LAW.

NOTE:
IF THIS PLAN IS NOT 24"x36" IT HAS
BEEN COPIED AT A REDUCED SCALE.

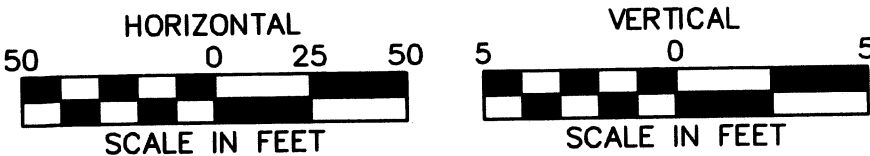

PROJ NO. :	06-5038
DATE:	11/10/06
DRAWN BY :	JWH
CHECKED BY :	WRC
APPROVED BY :	WRC
SCALE :	1"=50'H/1"=5'V

KINGSLAND WEST

CITY OF KINGSLAND, 1606TH G.M.D., CAMDEN COUNTY, GEORGIA

PREPARED FOR: PHELPS INVESTMENT PROPERTIES, INC.

UTILITY PROFILES

P & A ENGINEERING, INC.

CIVIL ENGINEERS

1201 SHADOWLAWN DRIVE
MARIETTA, GEORGIA 30067
PH (770) 882-2729
FAX (770) 882-2729

3528 DARIEN HWY, SUITE 219
BROOKSVILLE, GEORGIA 31525
PH (770) 265-3851
FAX (770) 265-9509





NO.	REVISIONS	BY	DATE
1	REVISED PER CITY OF KINGSLAND COMMENTS	MAD	01/29/07
2	REVISED MASON COURT GRADING	MAD	02/14/07

DATE SEALED: 2/21/07

REGISTERED PROFESSIONAL ENGINEER
R. CHEELEY



NOTE: THIS PLAN IS NOT INTENDED FOR CONSTRUCTION UNLESS IT HAS BEEN SIGNED AND SEALED BY THE ENGINEER.

STORM SYSTEM PROFILES

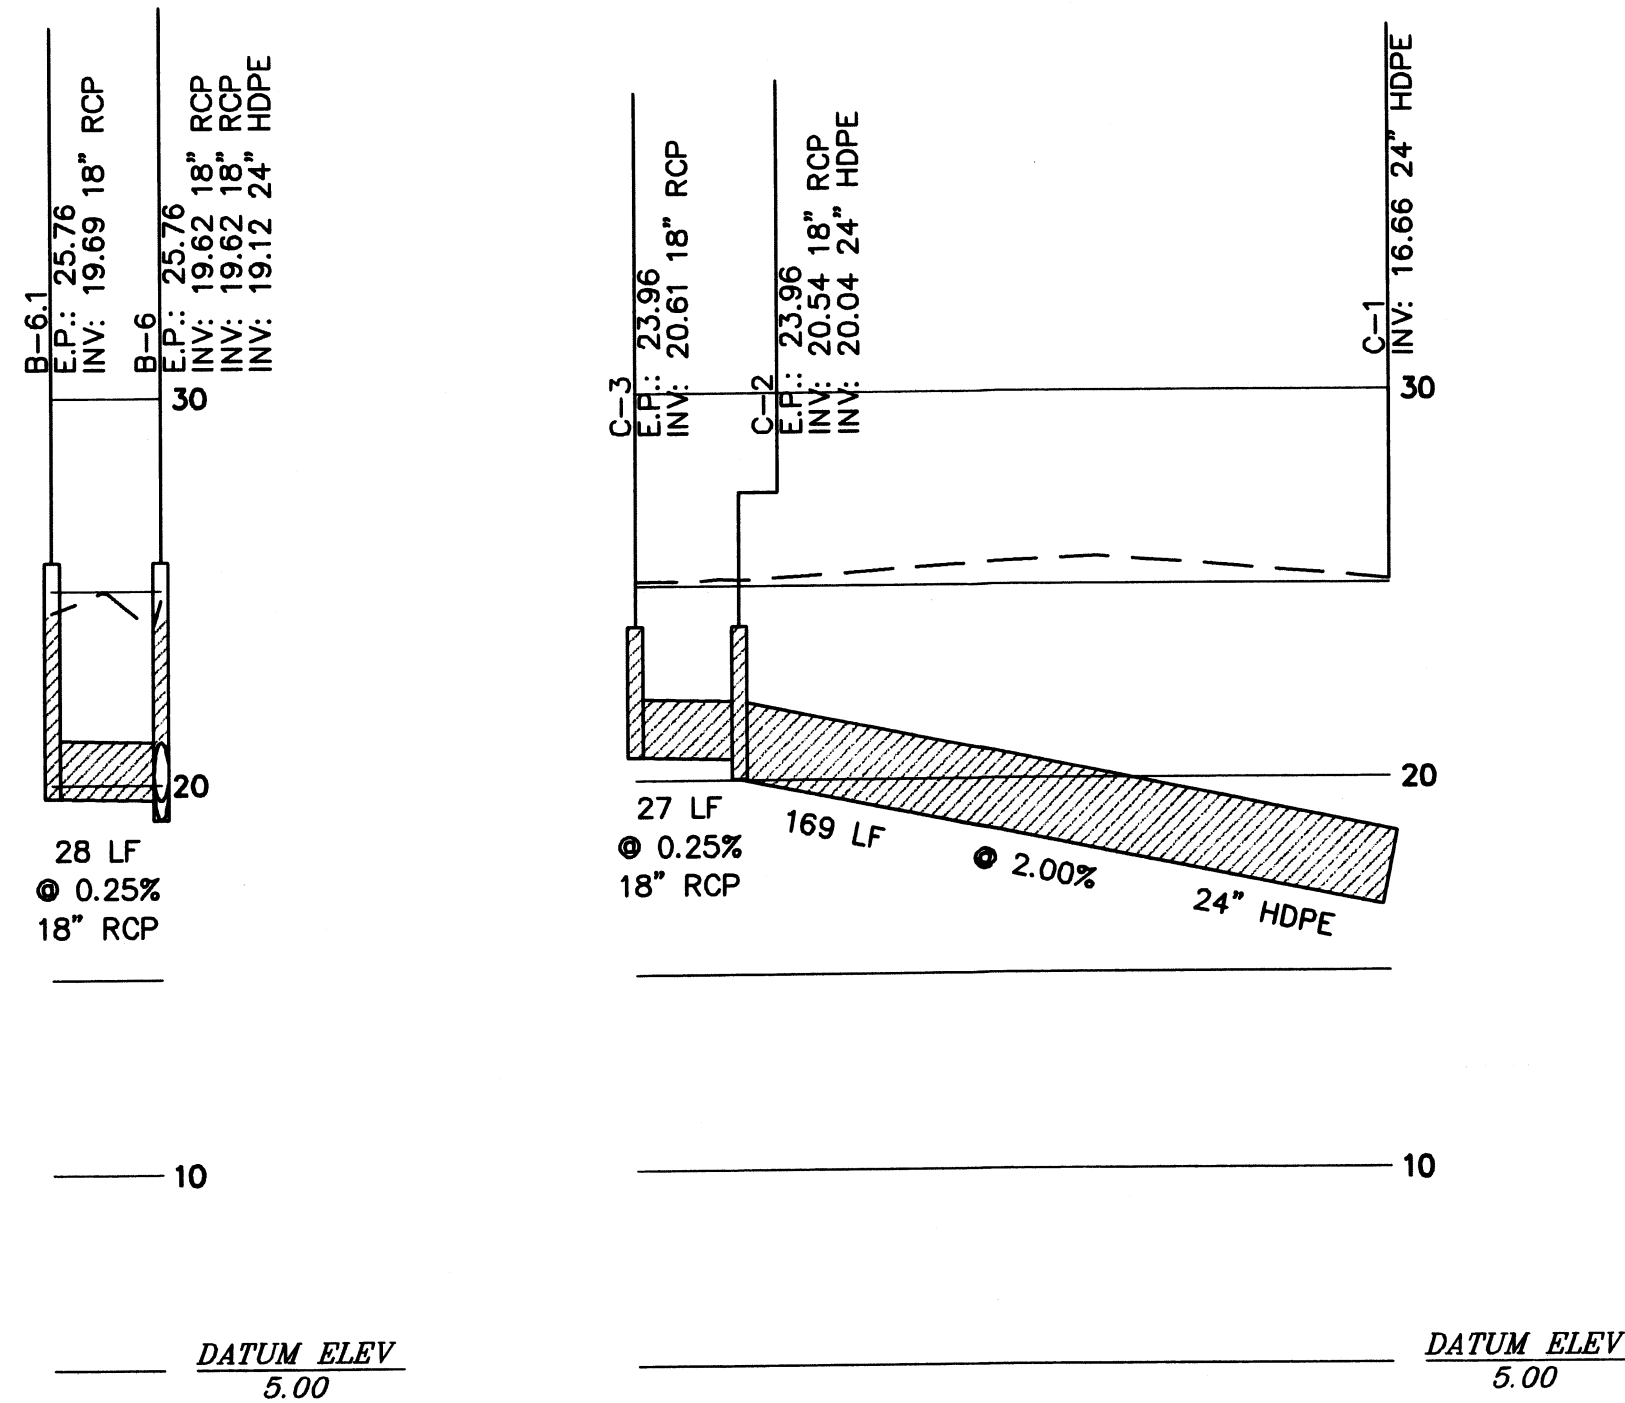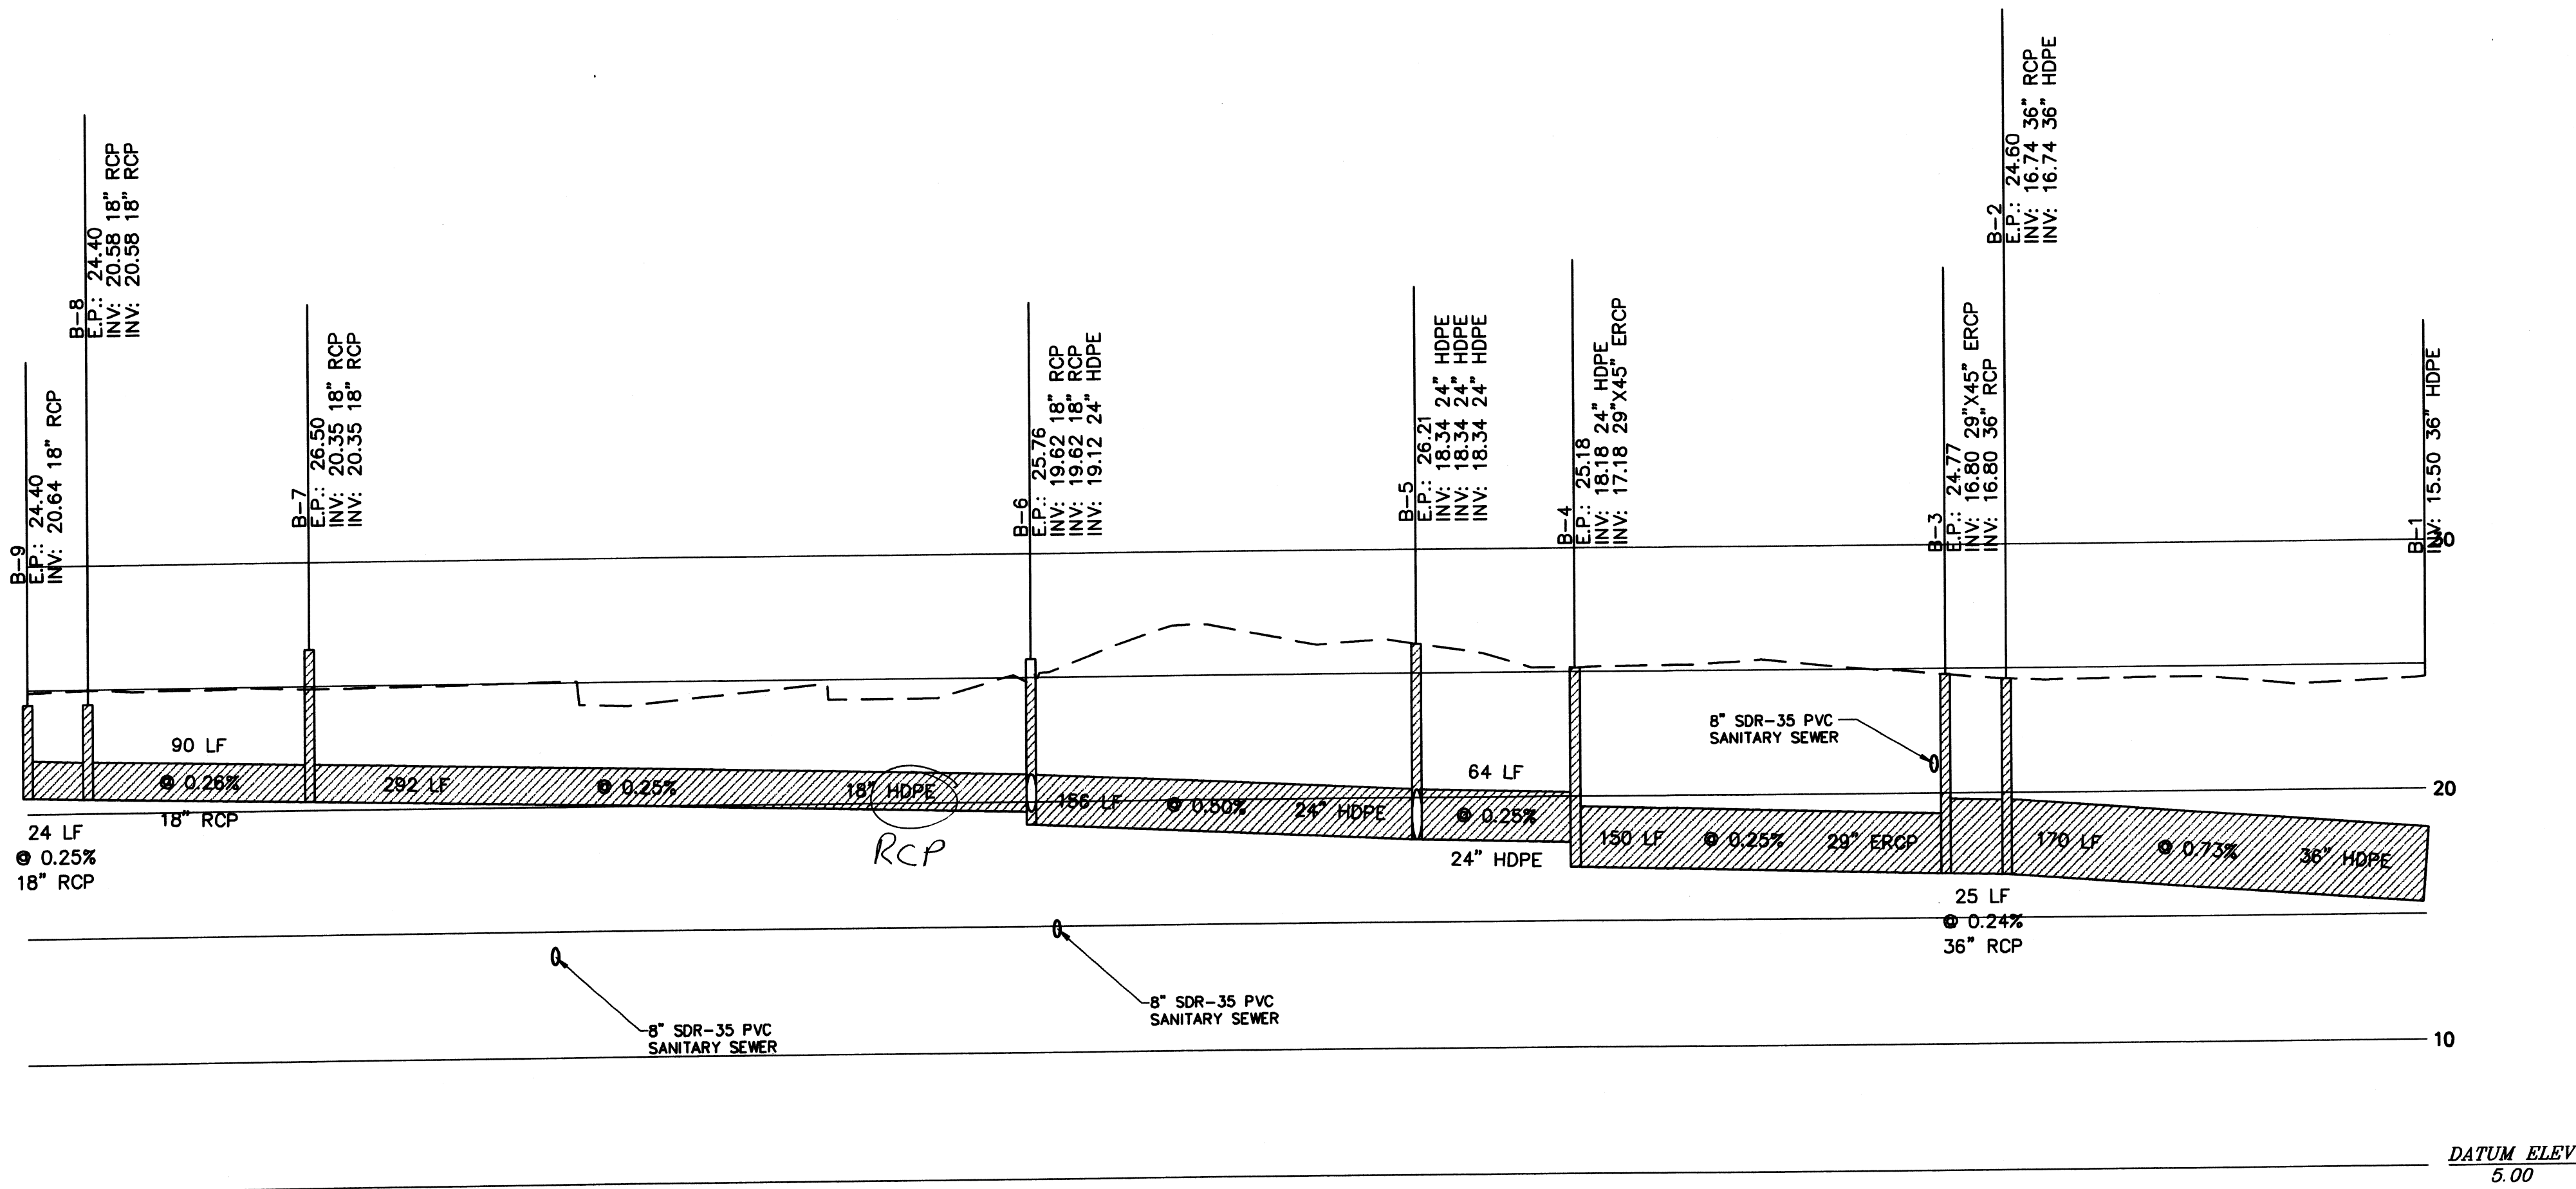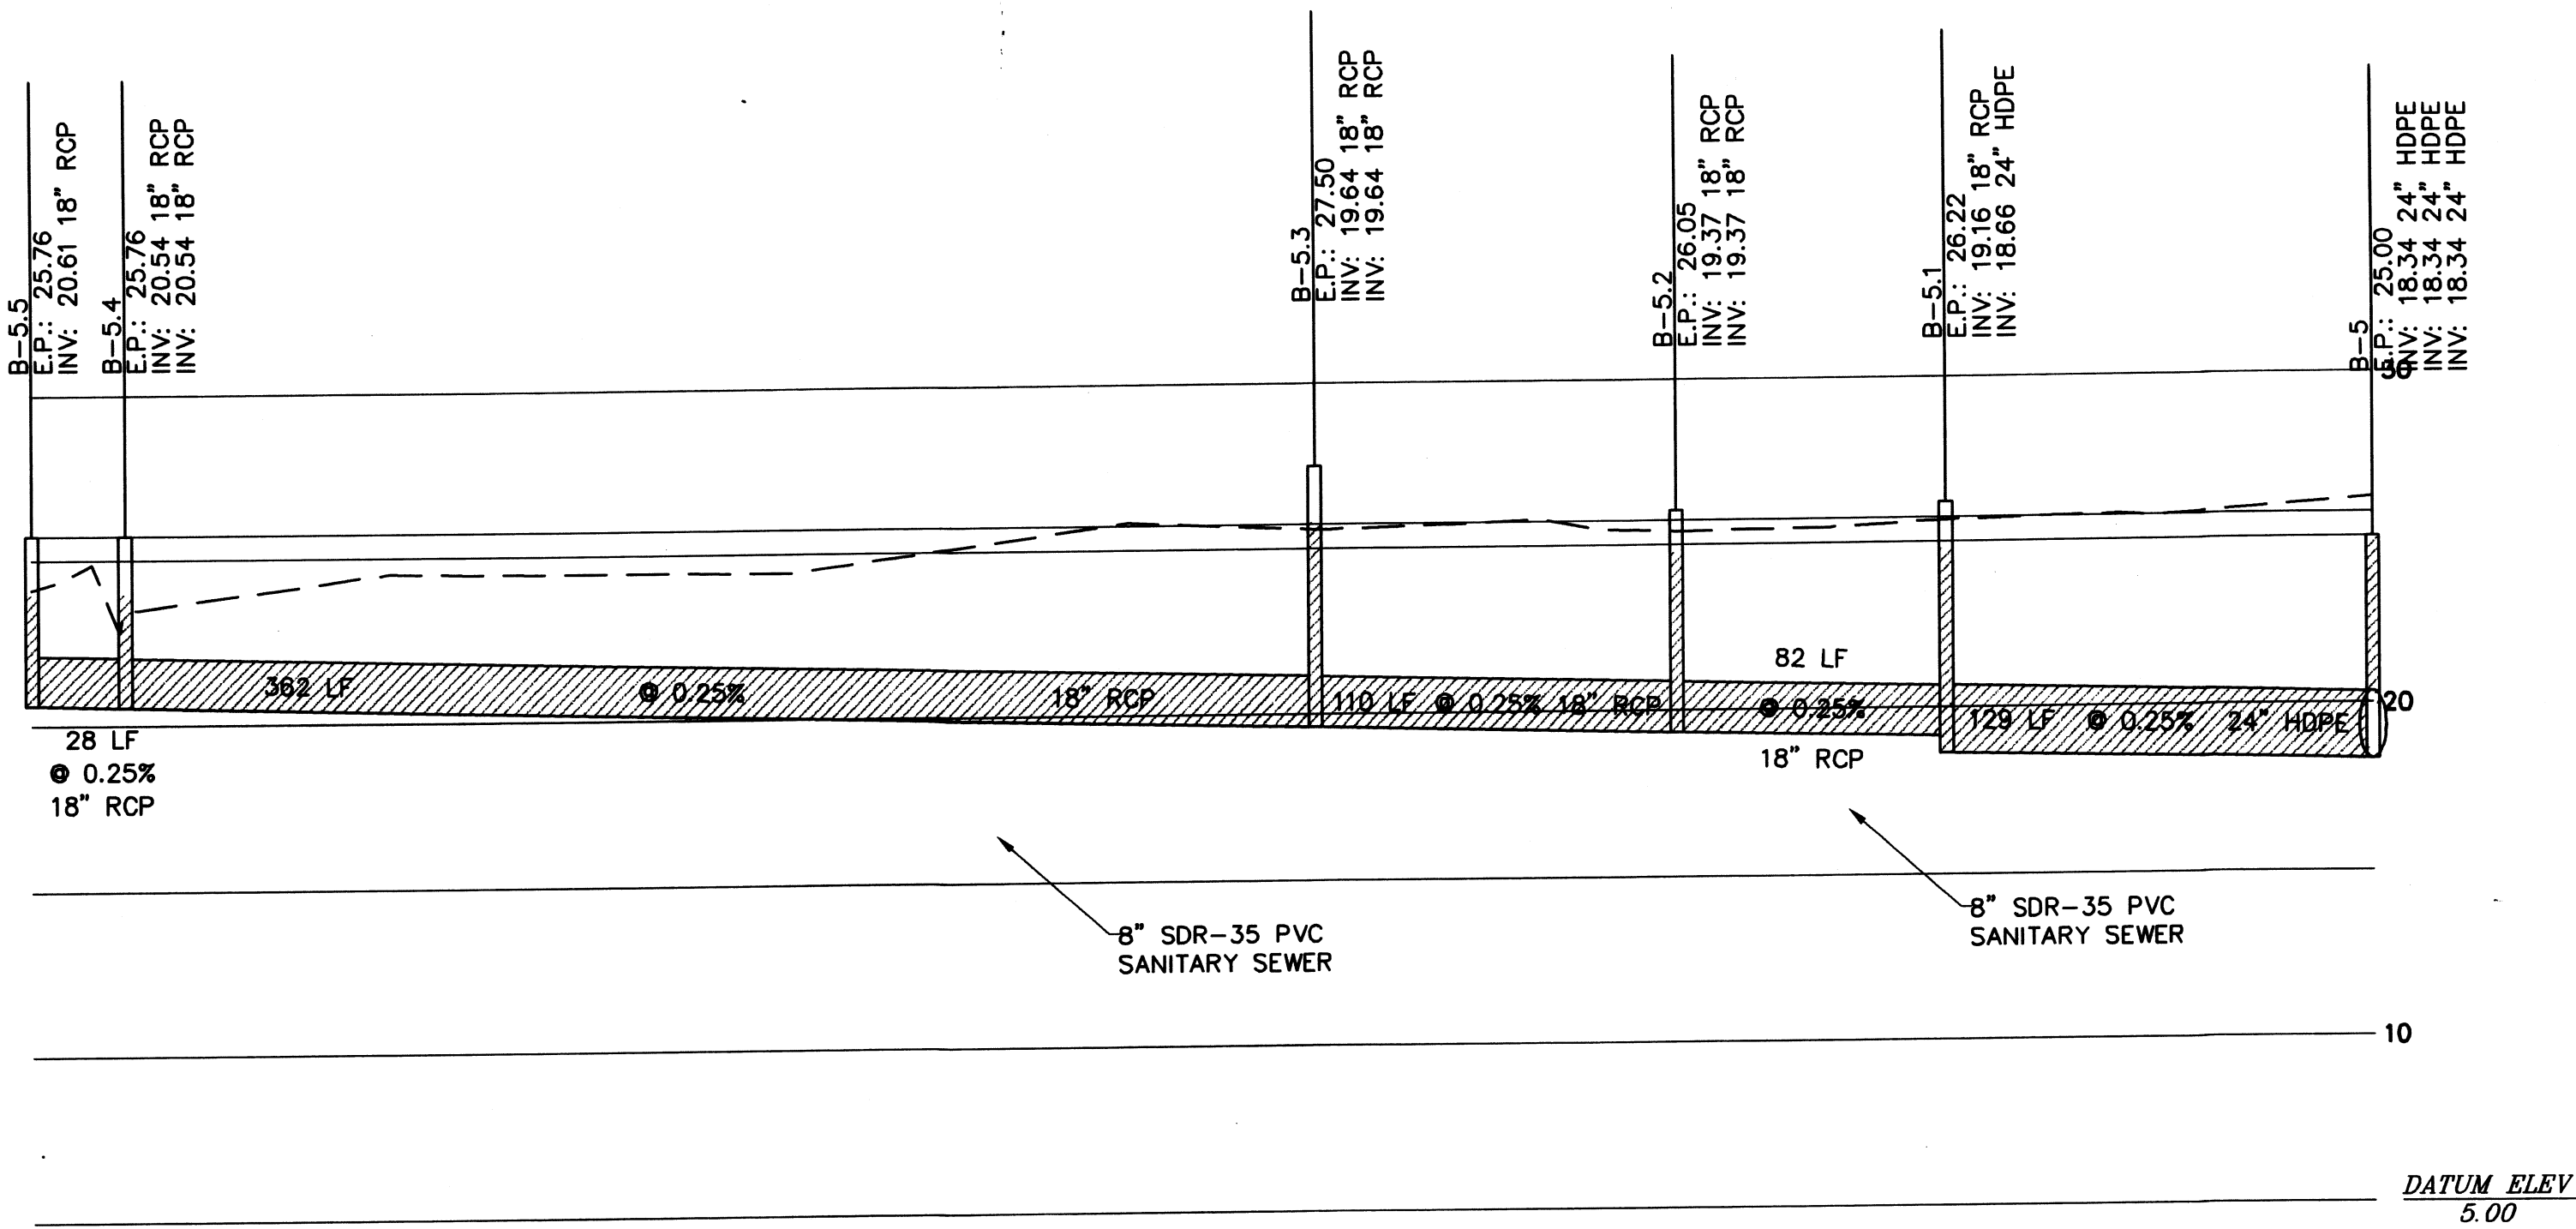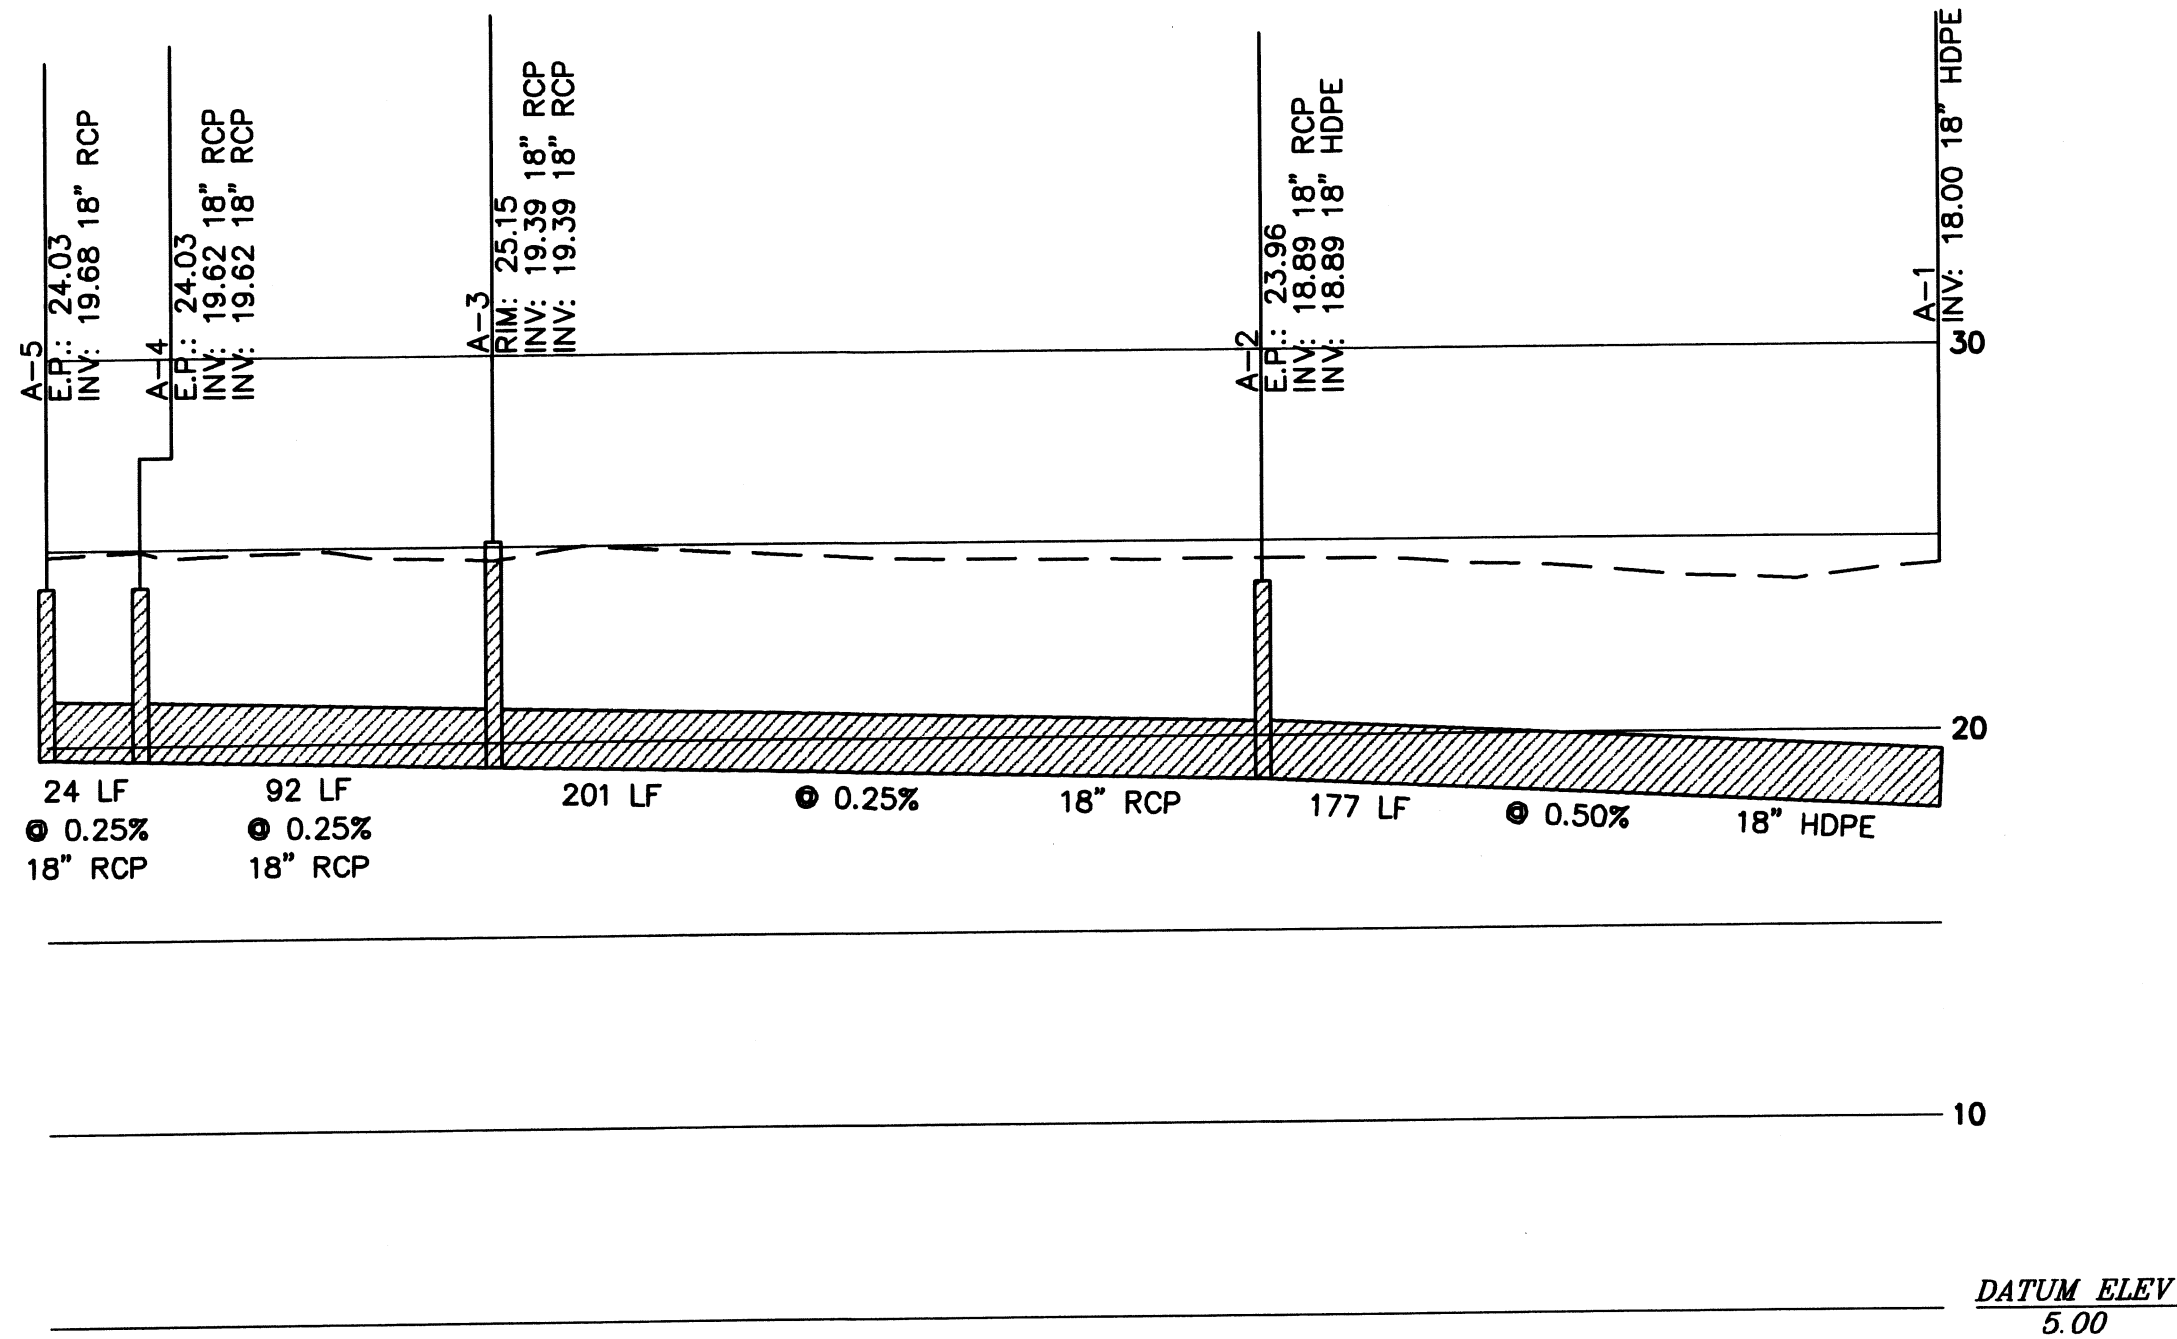

CALL BEFORE YOU DIG: 1-800-282-7411.
UTILITIES PROTECTION CENTER™
CALL 1-800-282-7411 AT LEAST 72 HOURS BEFORE YOU DIG TO
BE IN FULL COMPLIANCE WITH THE LAW.

NOTE:
IF THIS PLAN IS NOT 24"x36" IT HAS
BEEN COPIED AT A REDUCED SCALE.

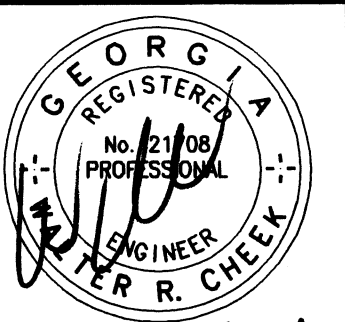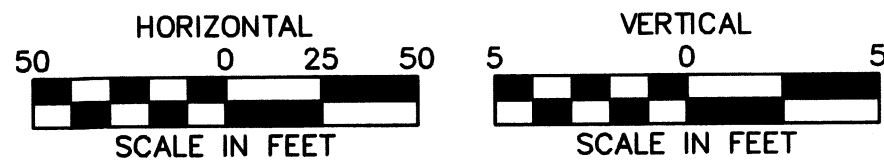

DATE SEALED: 7/27/07

NO.	REVISIONS	BY	DATE
1	REVISED PER CITY OF KINGSLAND COMMENTS	WAD	07/29/07
2	REVISED MANSION COURT GRADING	WAD	02/14/07

P & A ENGINEERING, INC.
CIVIL ENGINEERS
1201 SHADOWLAWN DRIVE
ST. MARYS, GEORGIA 31556
PH: (912) 673-8575
FAX: (912) 882-2729

3528 DARLEN HWY, SUITE 219
BRUNSWICK, GEORGIA 31525
PH: (912) 285-3951
FAX: (912) 285-9509









KINGSLAND WEST
CITY OF KINGSLAND, 1608TH C.M.D., CAMDEN COUNTY, GEORGIA
PREPARED FOR: PHELPS INVESTMENT PROPERTIES, INC.

PROJ. NO. :	06-5038
DATE:	11/10/06
DRAWN BY :	JWH
CHECKED BY :	WRC
APPROVED BY :	WRC
SCALE :	1"=50'H/1"=5'V

SHEET
41
2006-5038


NOTE: THIS PLAN IS NOT INTENDED FOR CONSTRUCTION UNLESS IT HAS BEEN SIGNED AND SEALED BY THE ENGINEER.

STORM SYSTEM PROFILES

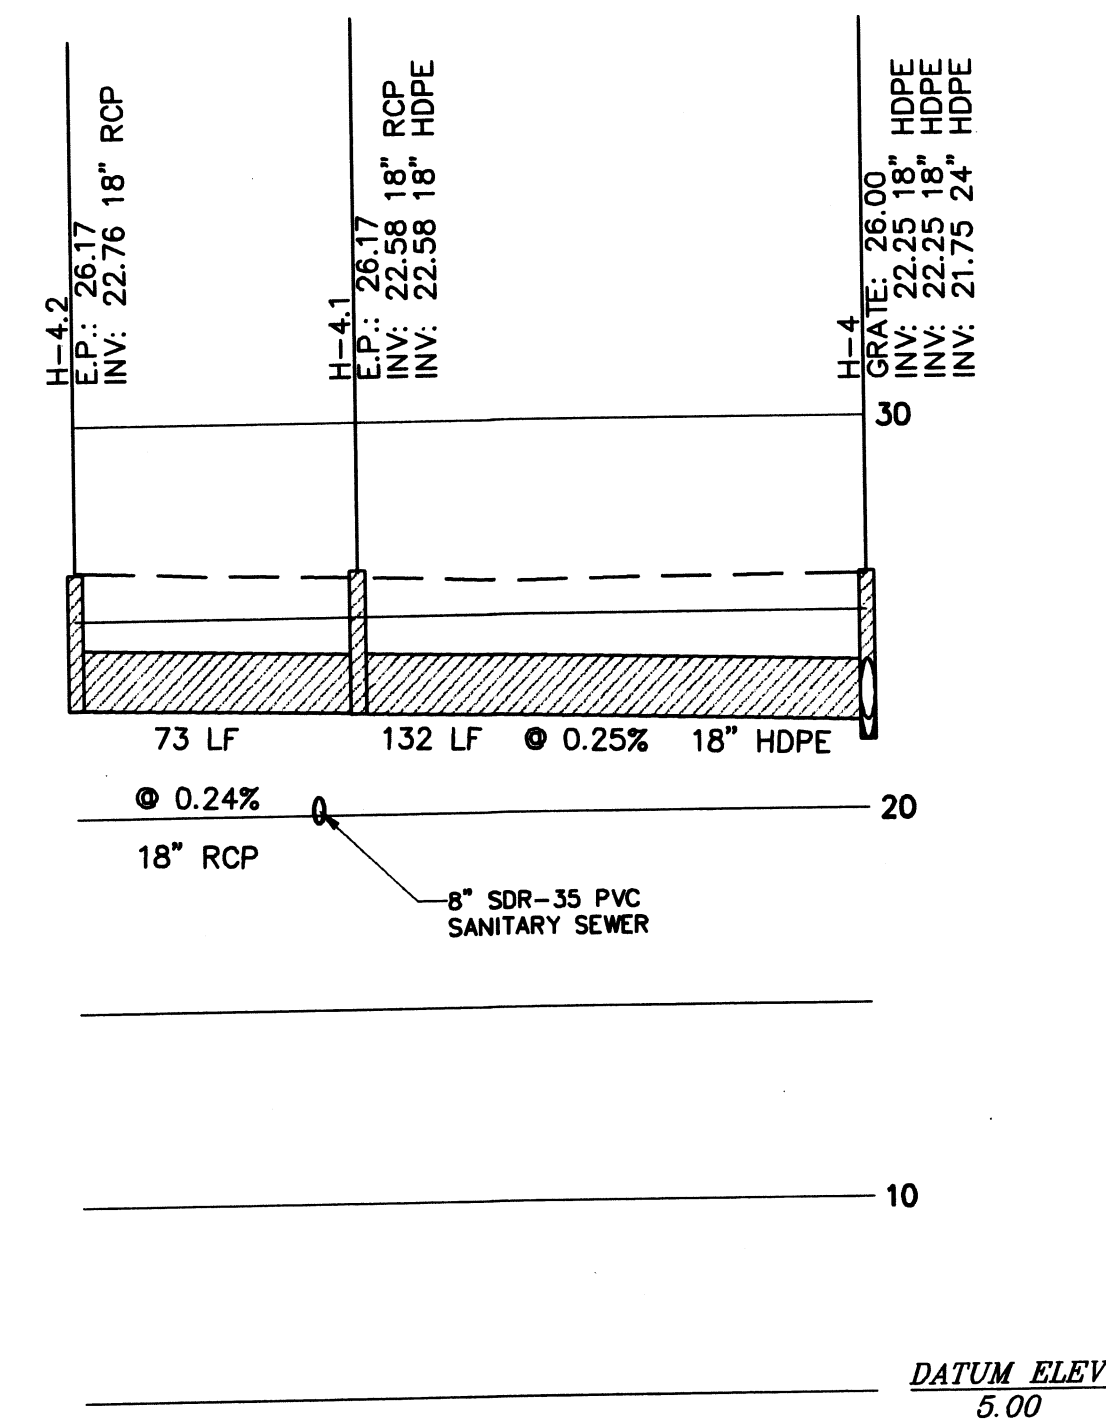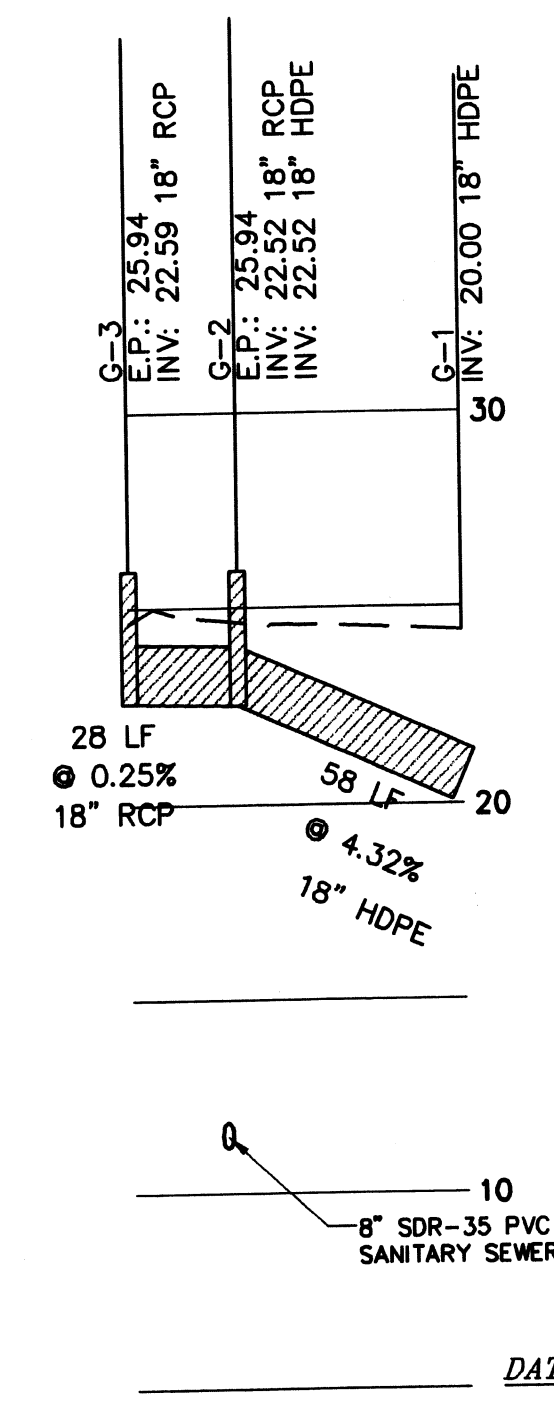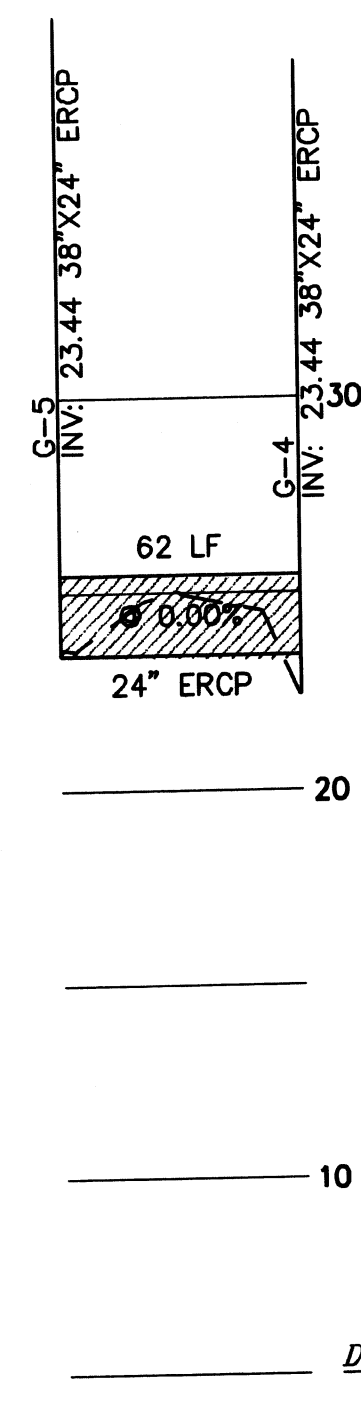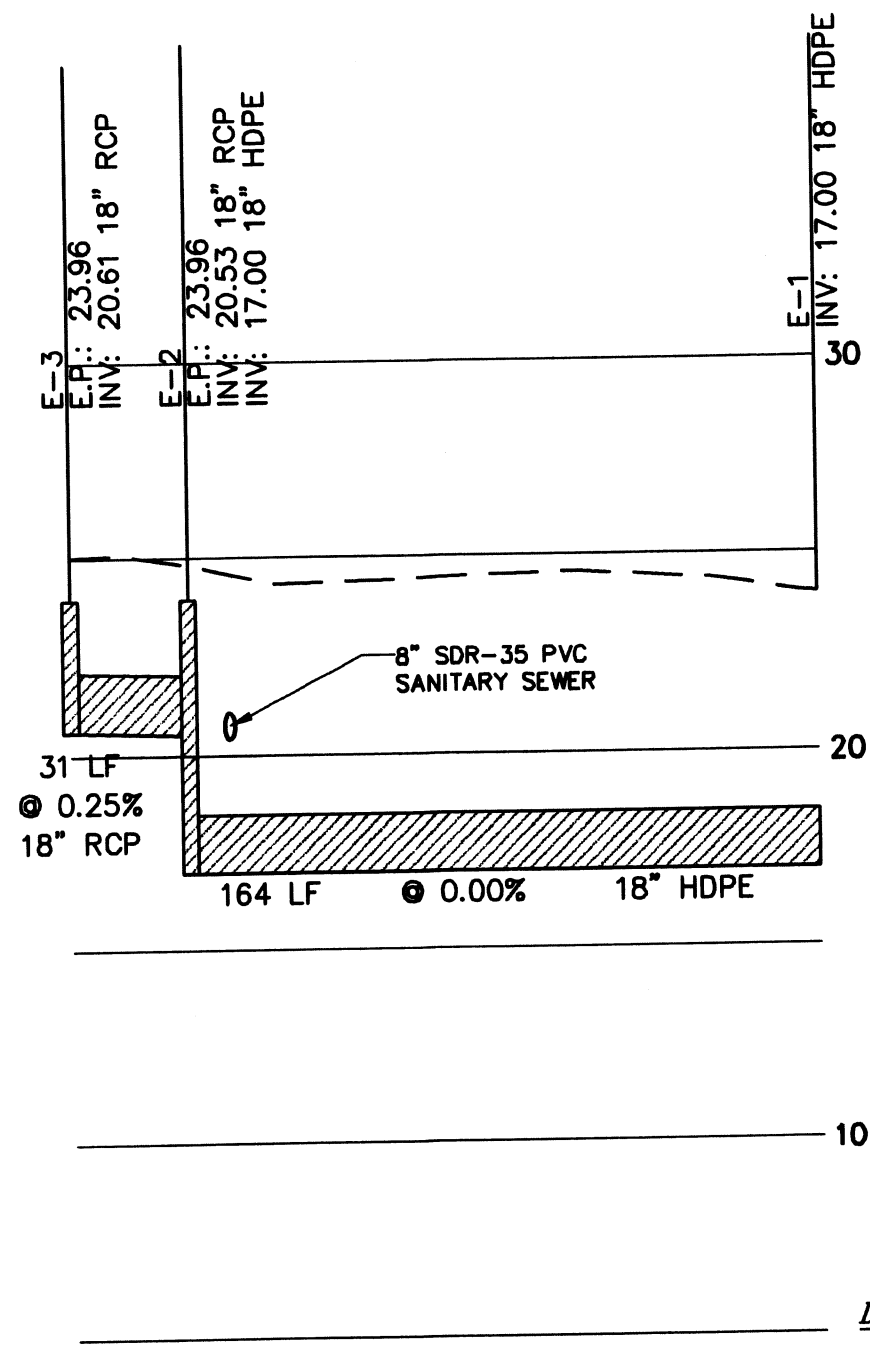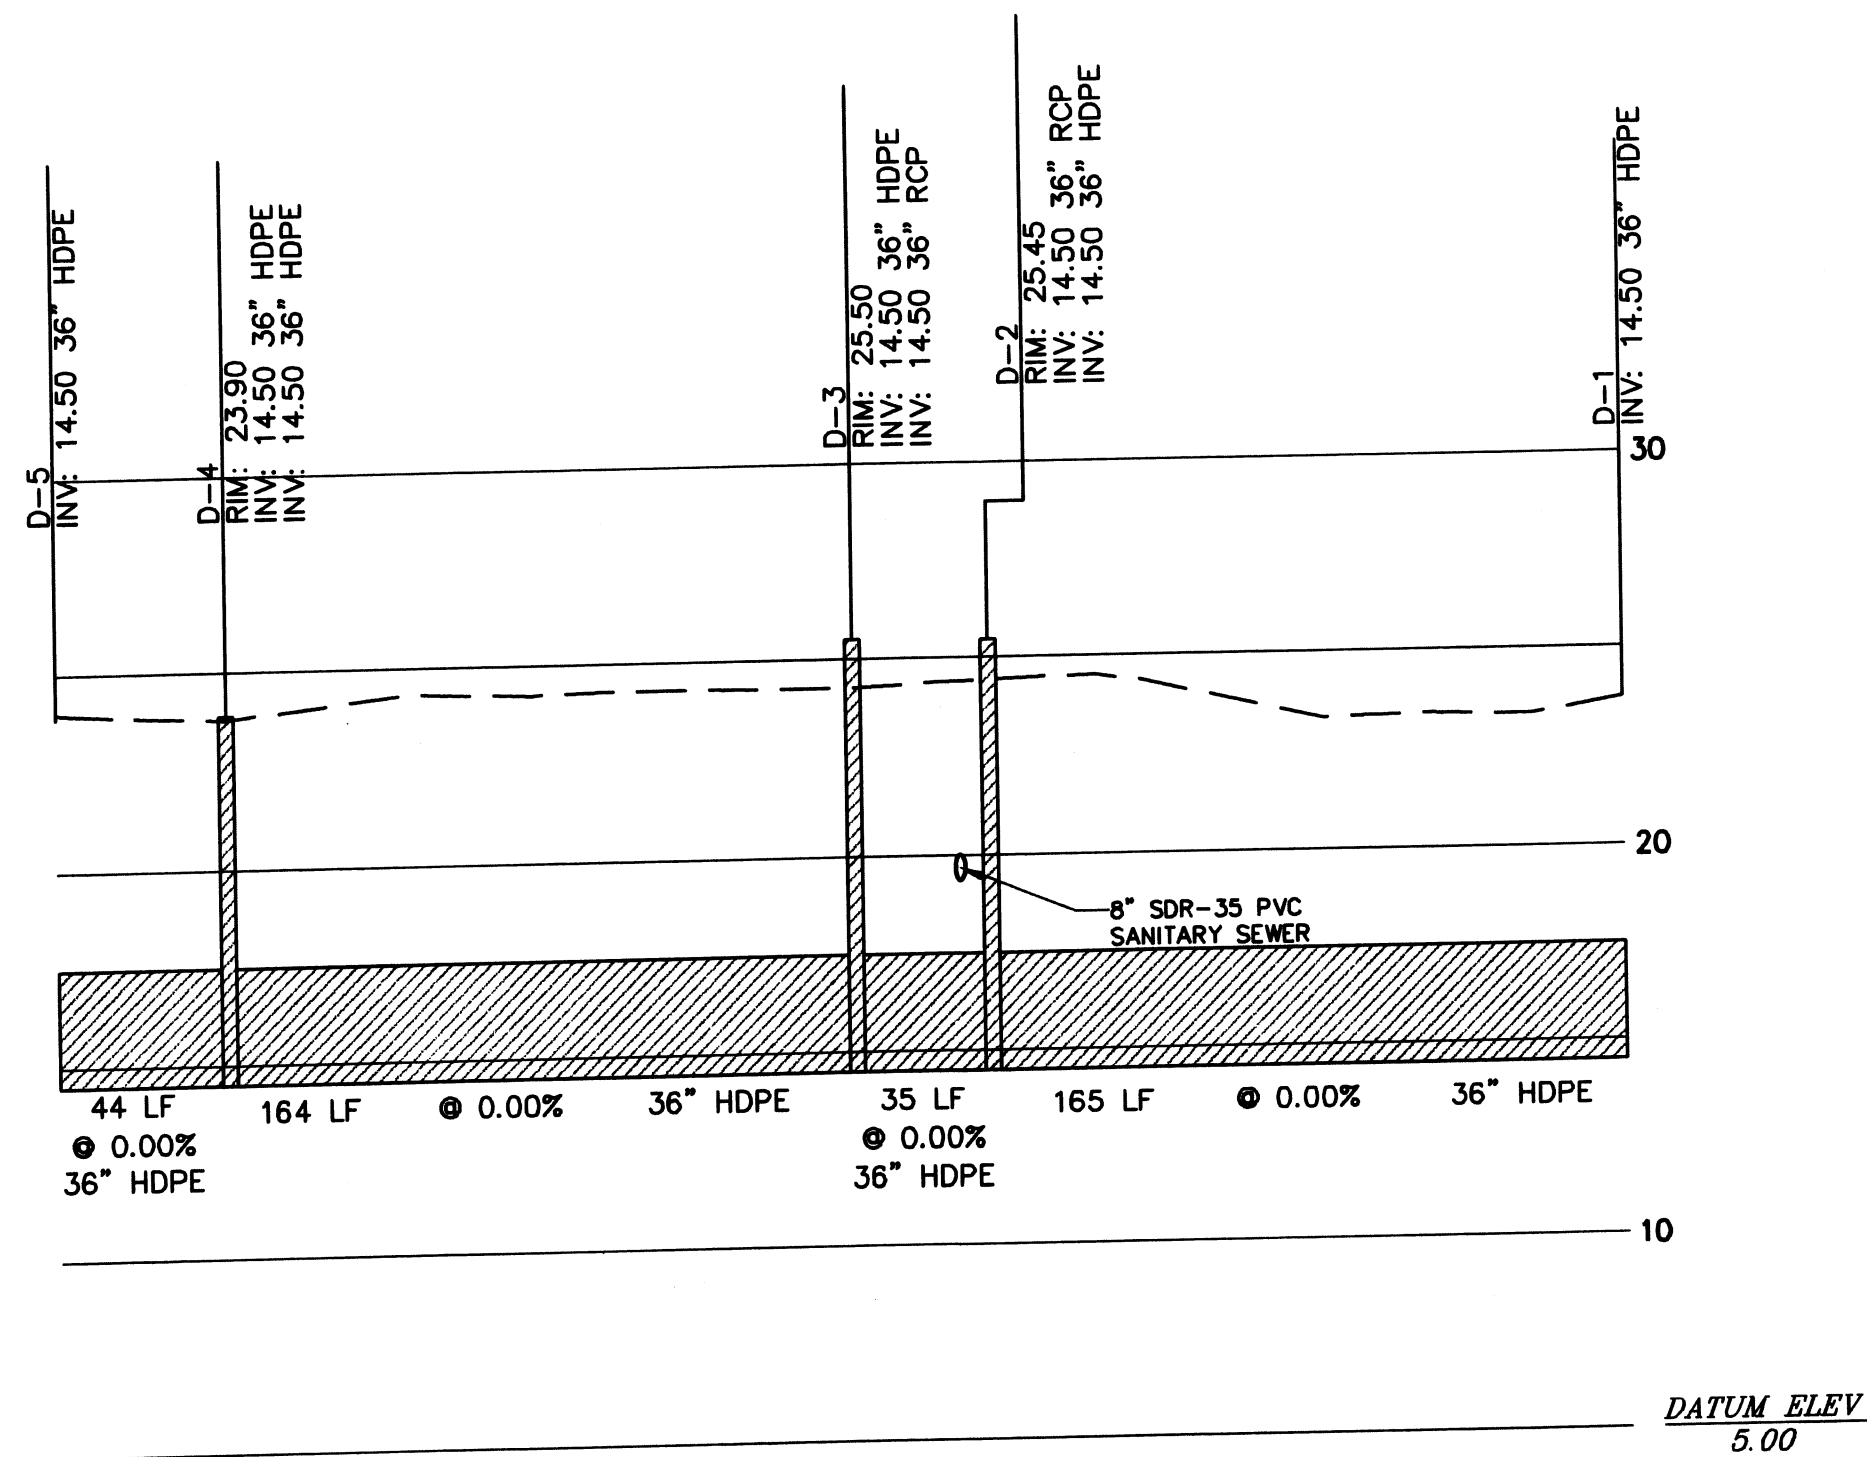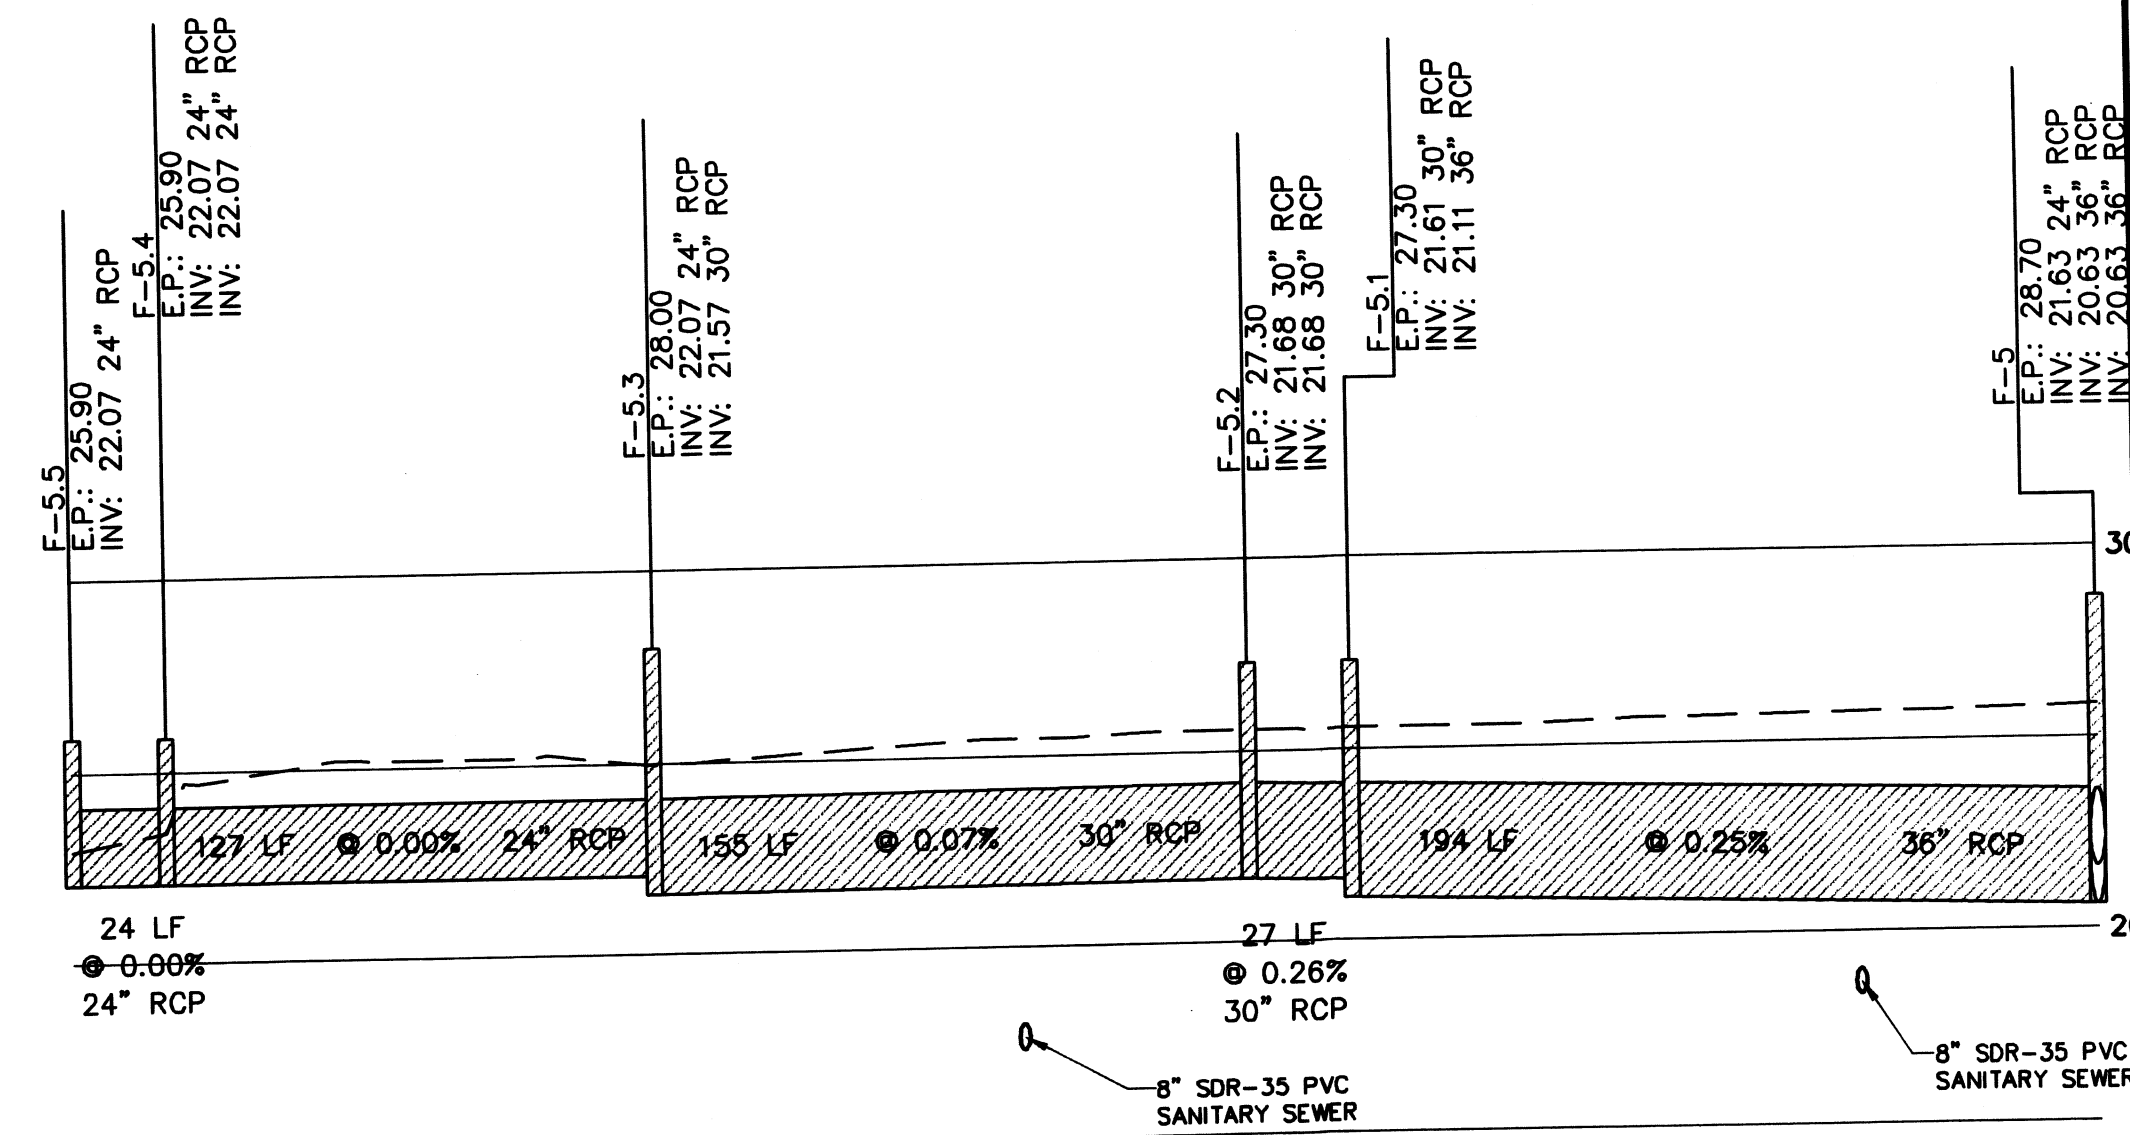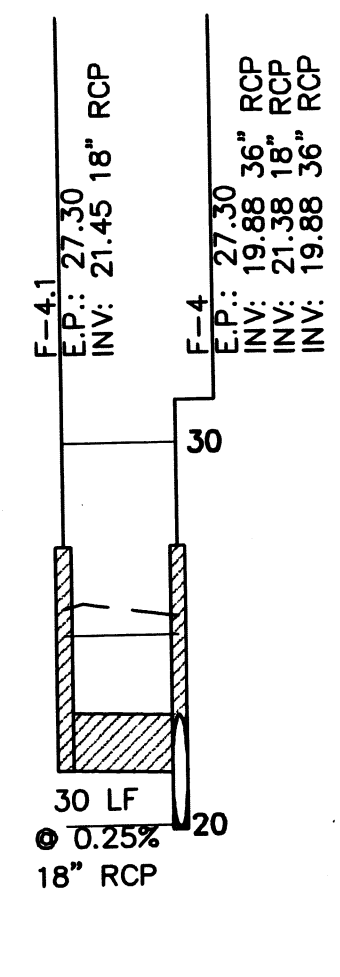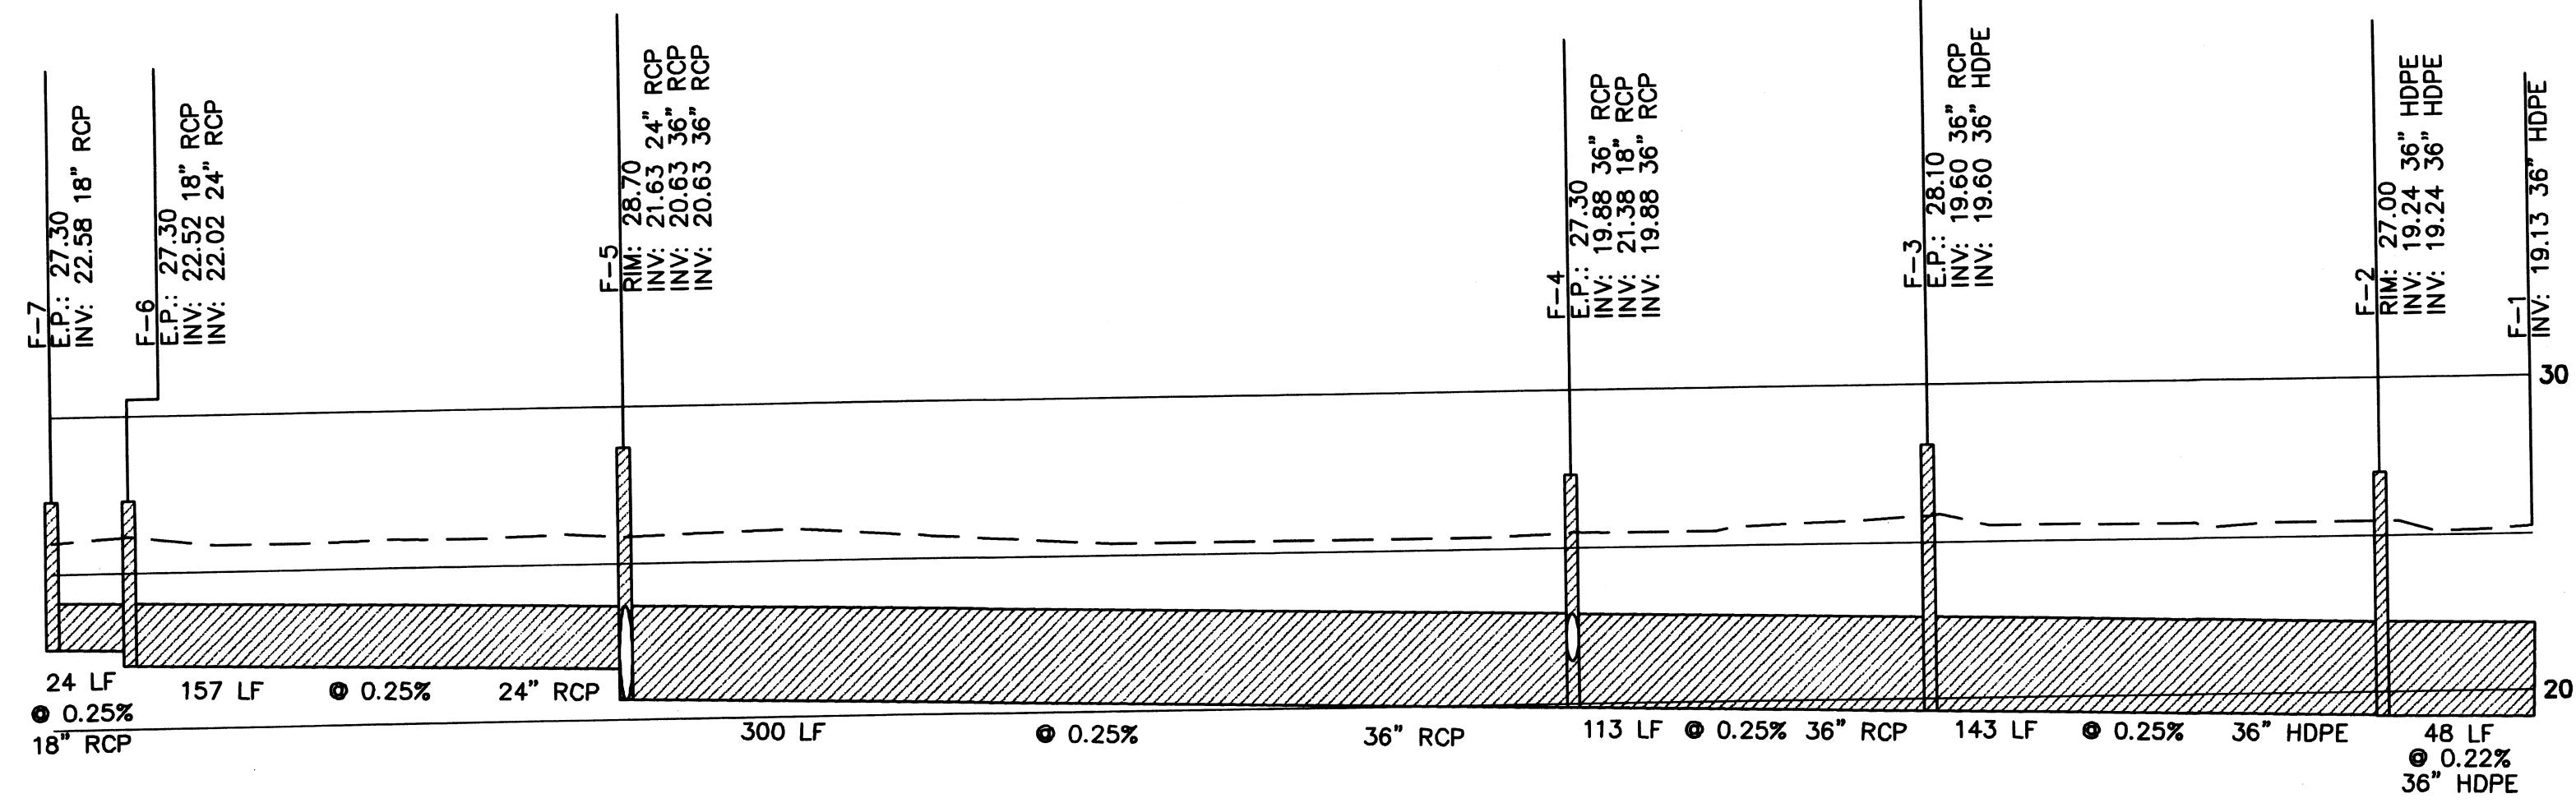

CALL BEFORE YOU DIG: 1-800-282-7411.
UTILITIES PROTECTION CENTER™
CALL 1-800-282-7411 AT LEAST 72 HOURS BEFORE YOU DIG TO
BE IN FULL COMPLIANCE WITH THE LAW.

NOTE:
IF THIS PLAN IS NOT 24"x36" IT HAS
BEEN COPIED AT A REDUCED SCALE.

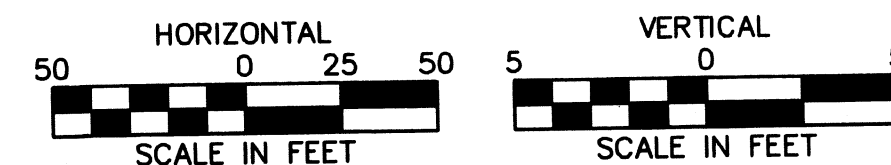

PROJ. NO.: 06-5038
DATE: 11/10/06
DRAWN BY: JWH
CHECKED BY: WRC
APPROVED BY: WRC
SCALE: 1"=50'H/1"=5'V

KINGSLAND WEST
CITY OF KINGSLAND, 1606TH G.M.D., CAMDEN COUNTY, GEORGIA
PREPARED FOR: PHELPS INVESTMENT PROPERTIES, INC.

P & A ENGINEERING, INC.
CIVIL ENGINEERS
1201 SHADOWLAWN DRIVE
SUITE 219
BRUNSWICK, GEORGIA 31525
PH: (912) 873-8575
FAX: (912) 882-2729









REVISIONS
NO. 1 REVISED PER CITY OF KINGSLAND COMMENTS
NO. 2 REVISED MASON'S COURT GRADING

DATE SEALED: 2/21/07
BY: MAD 10/29/07
DATE: MAD 02/14/07

SHEET
42
2006-5038



NOTE: THIS PLAN IS NOT INTENDED FOR CONSTRUCTION UNLESS IT HAS BEEN SIGNED AND SEALED BY THE ENGINEER.

STORM SYSTEM PROFILES

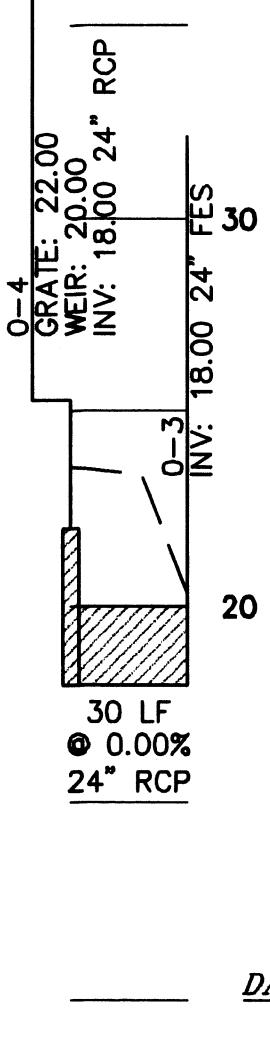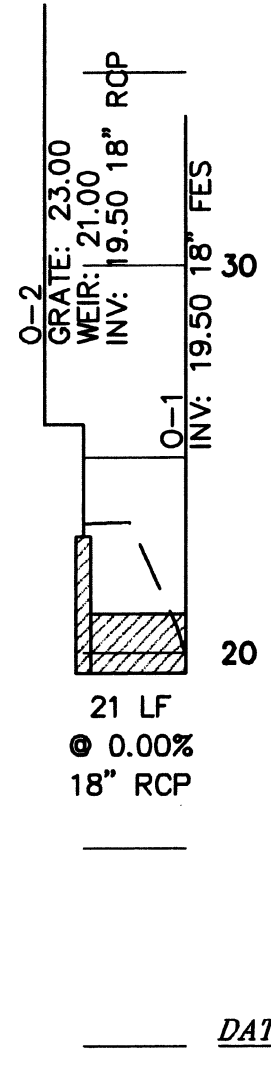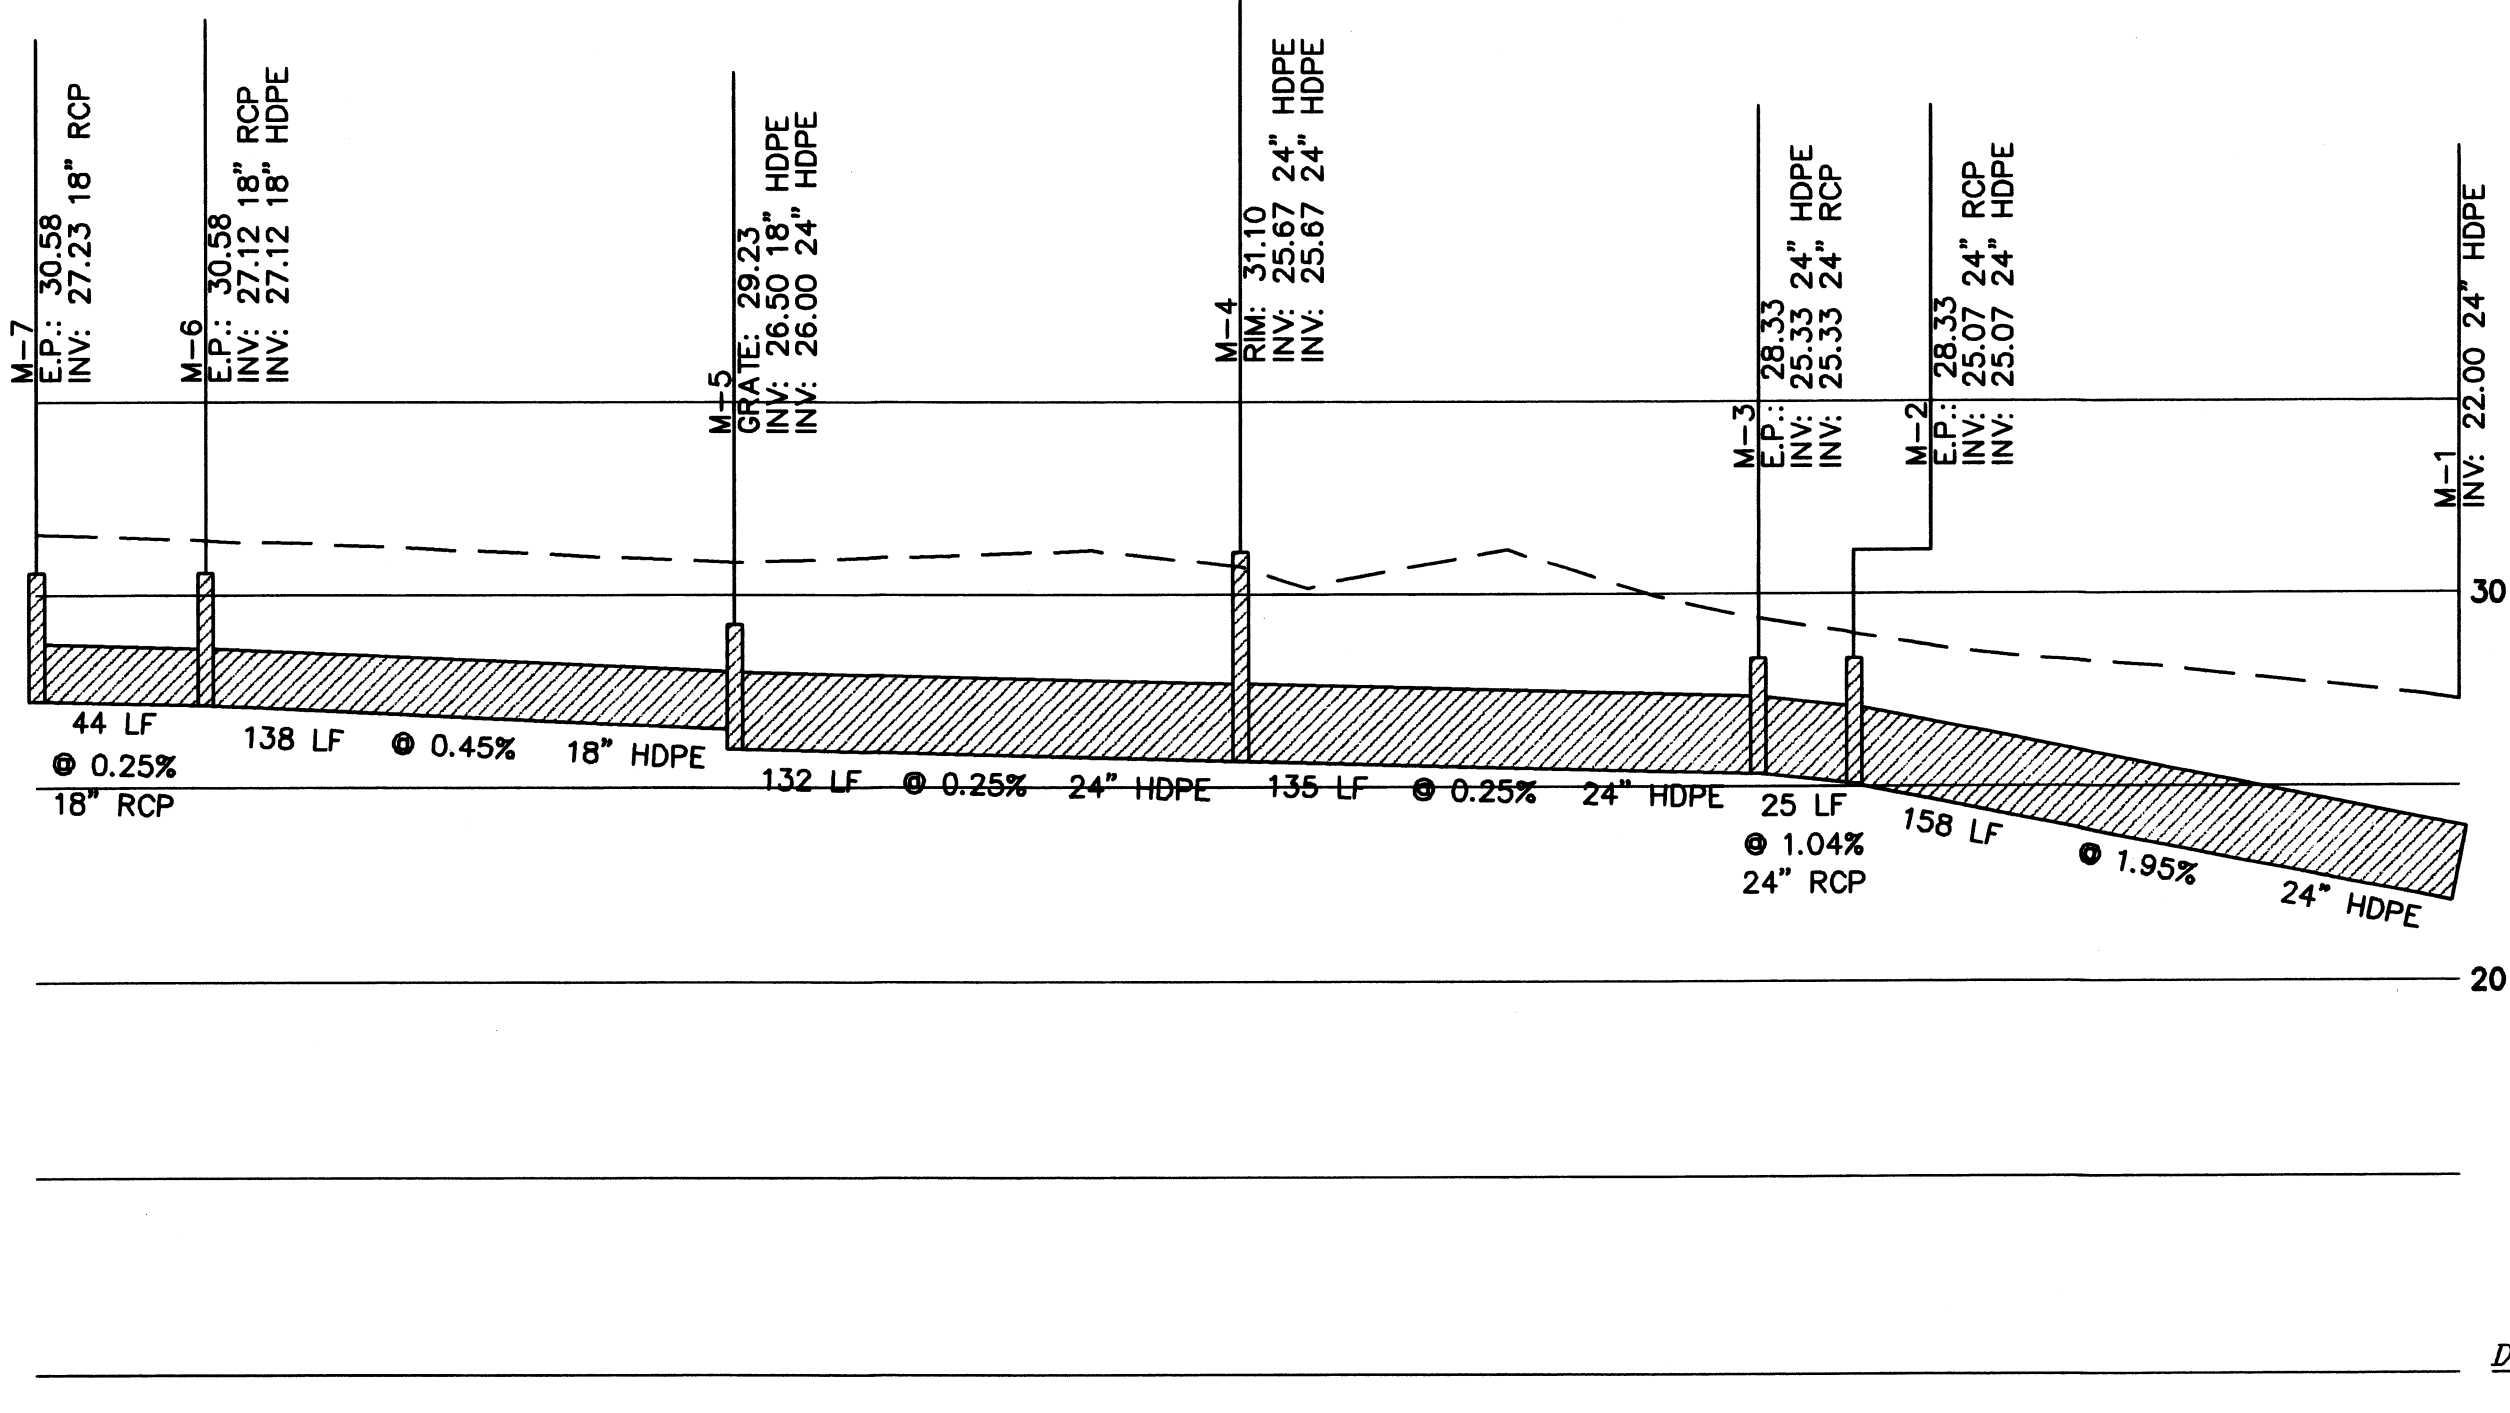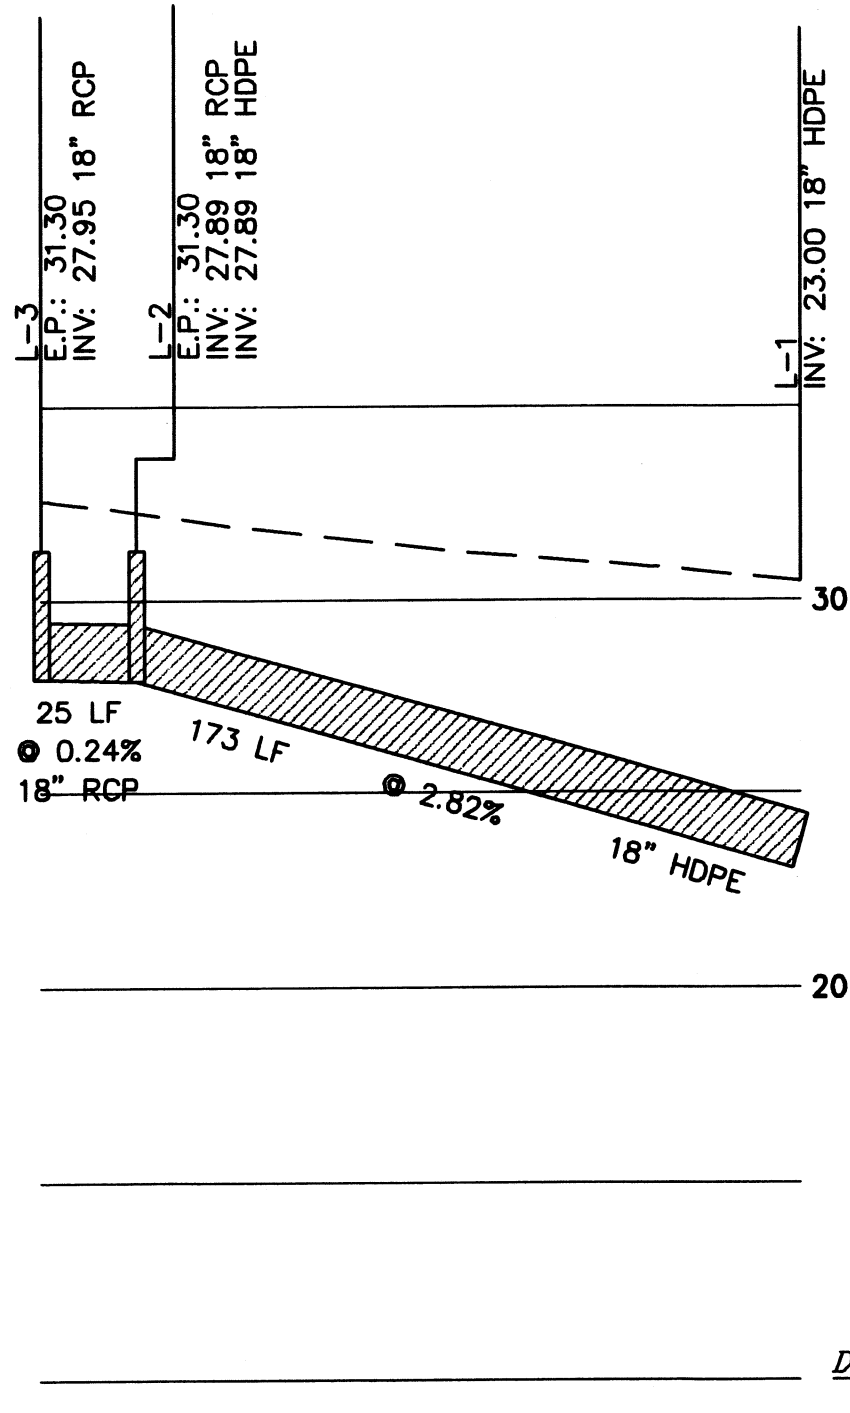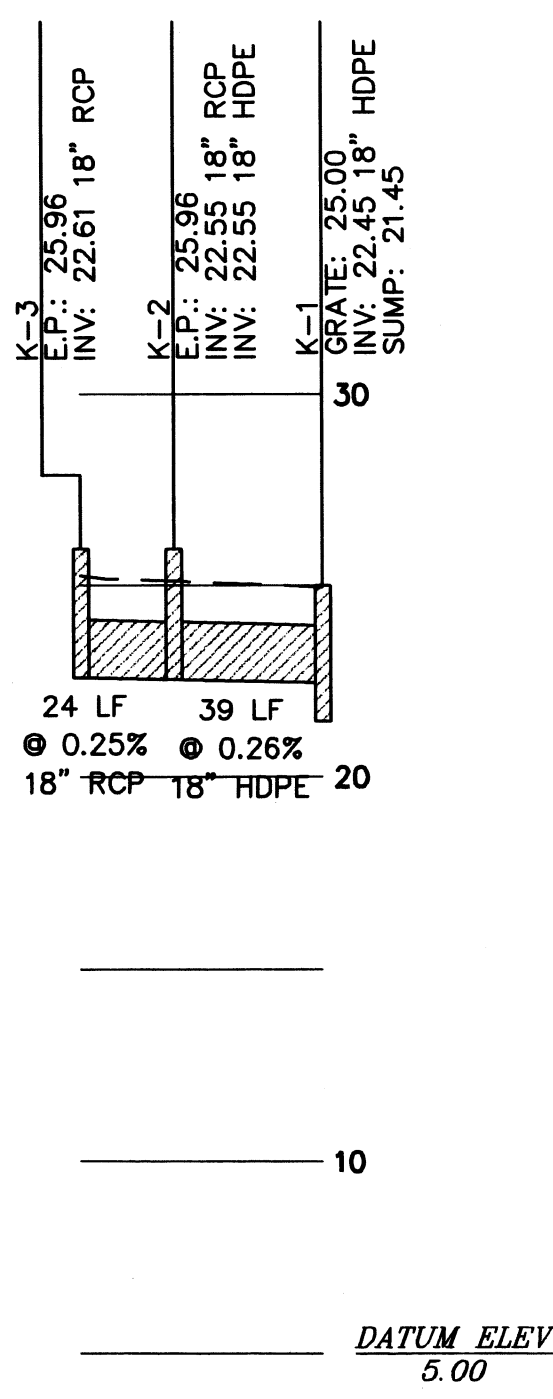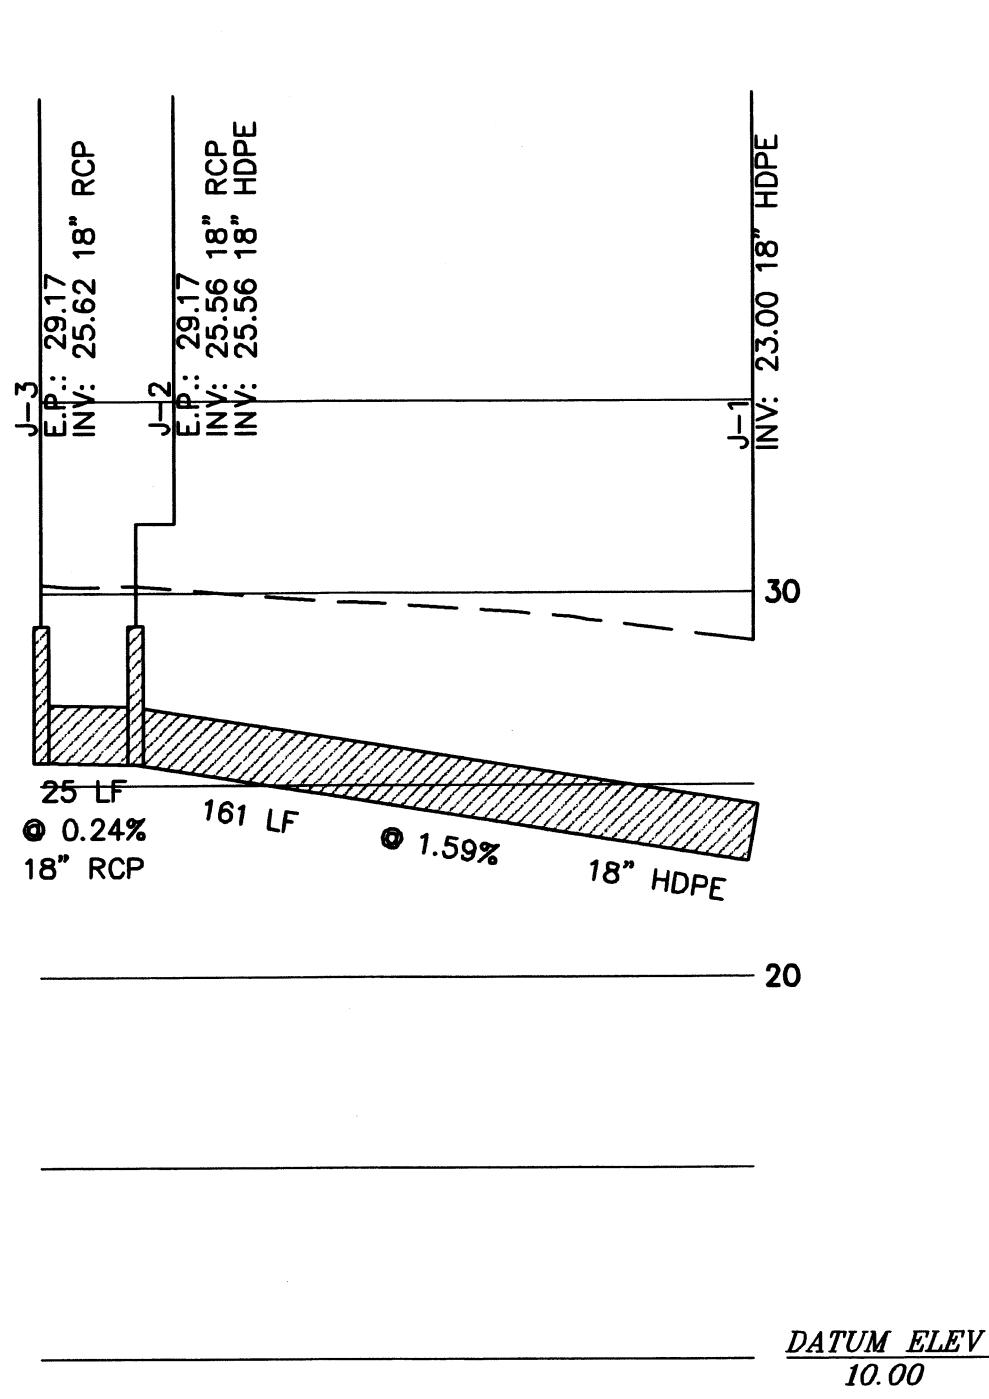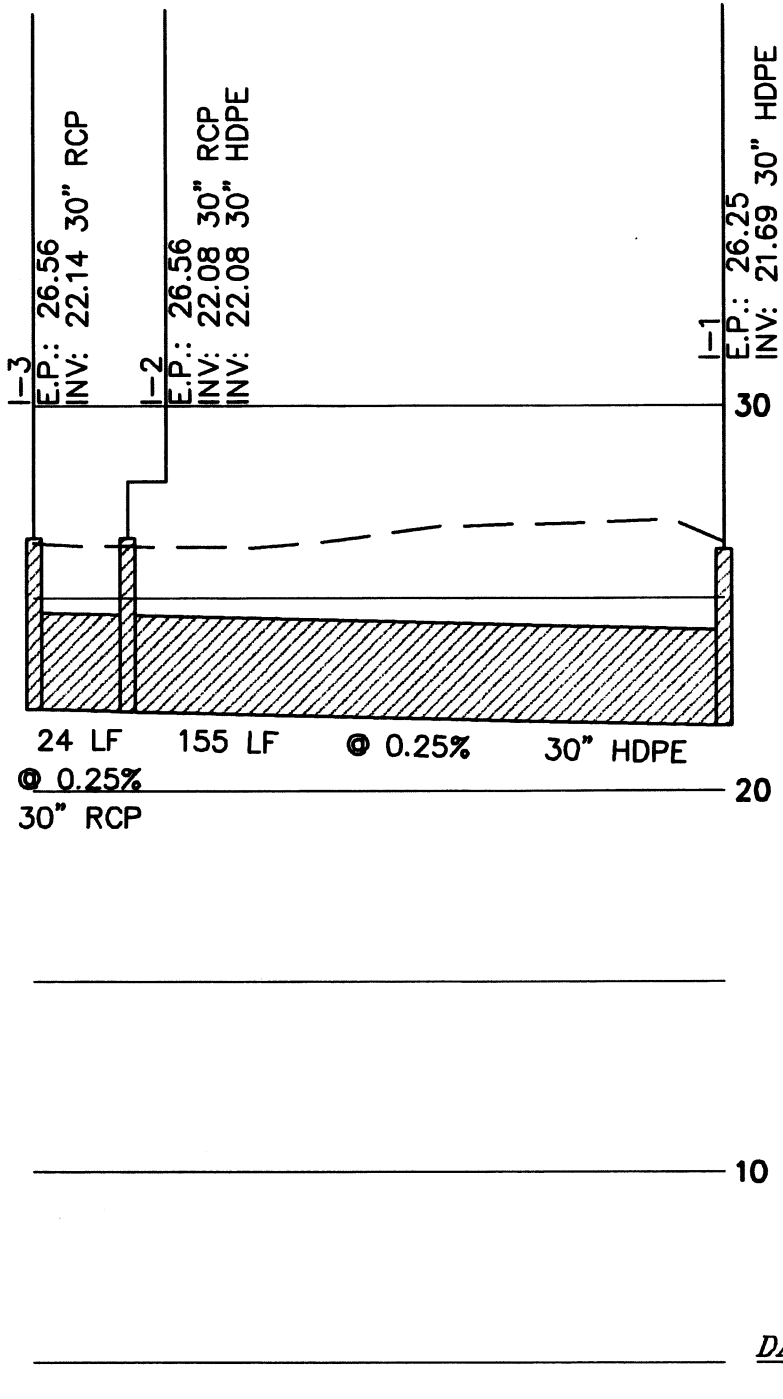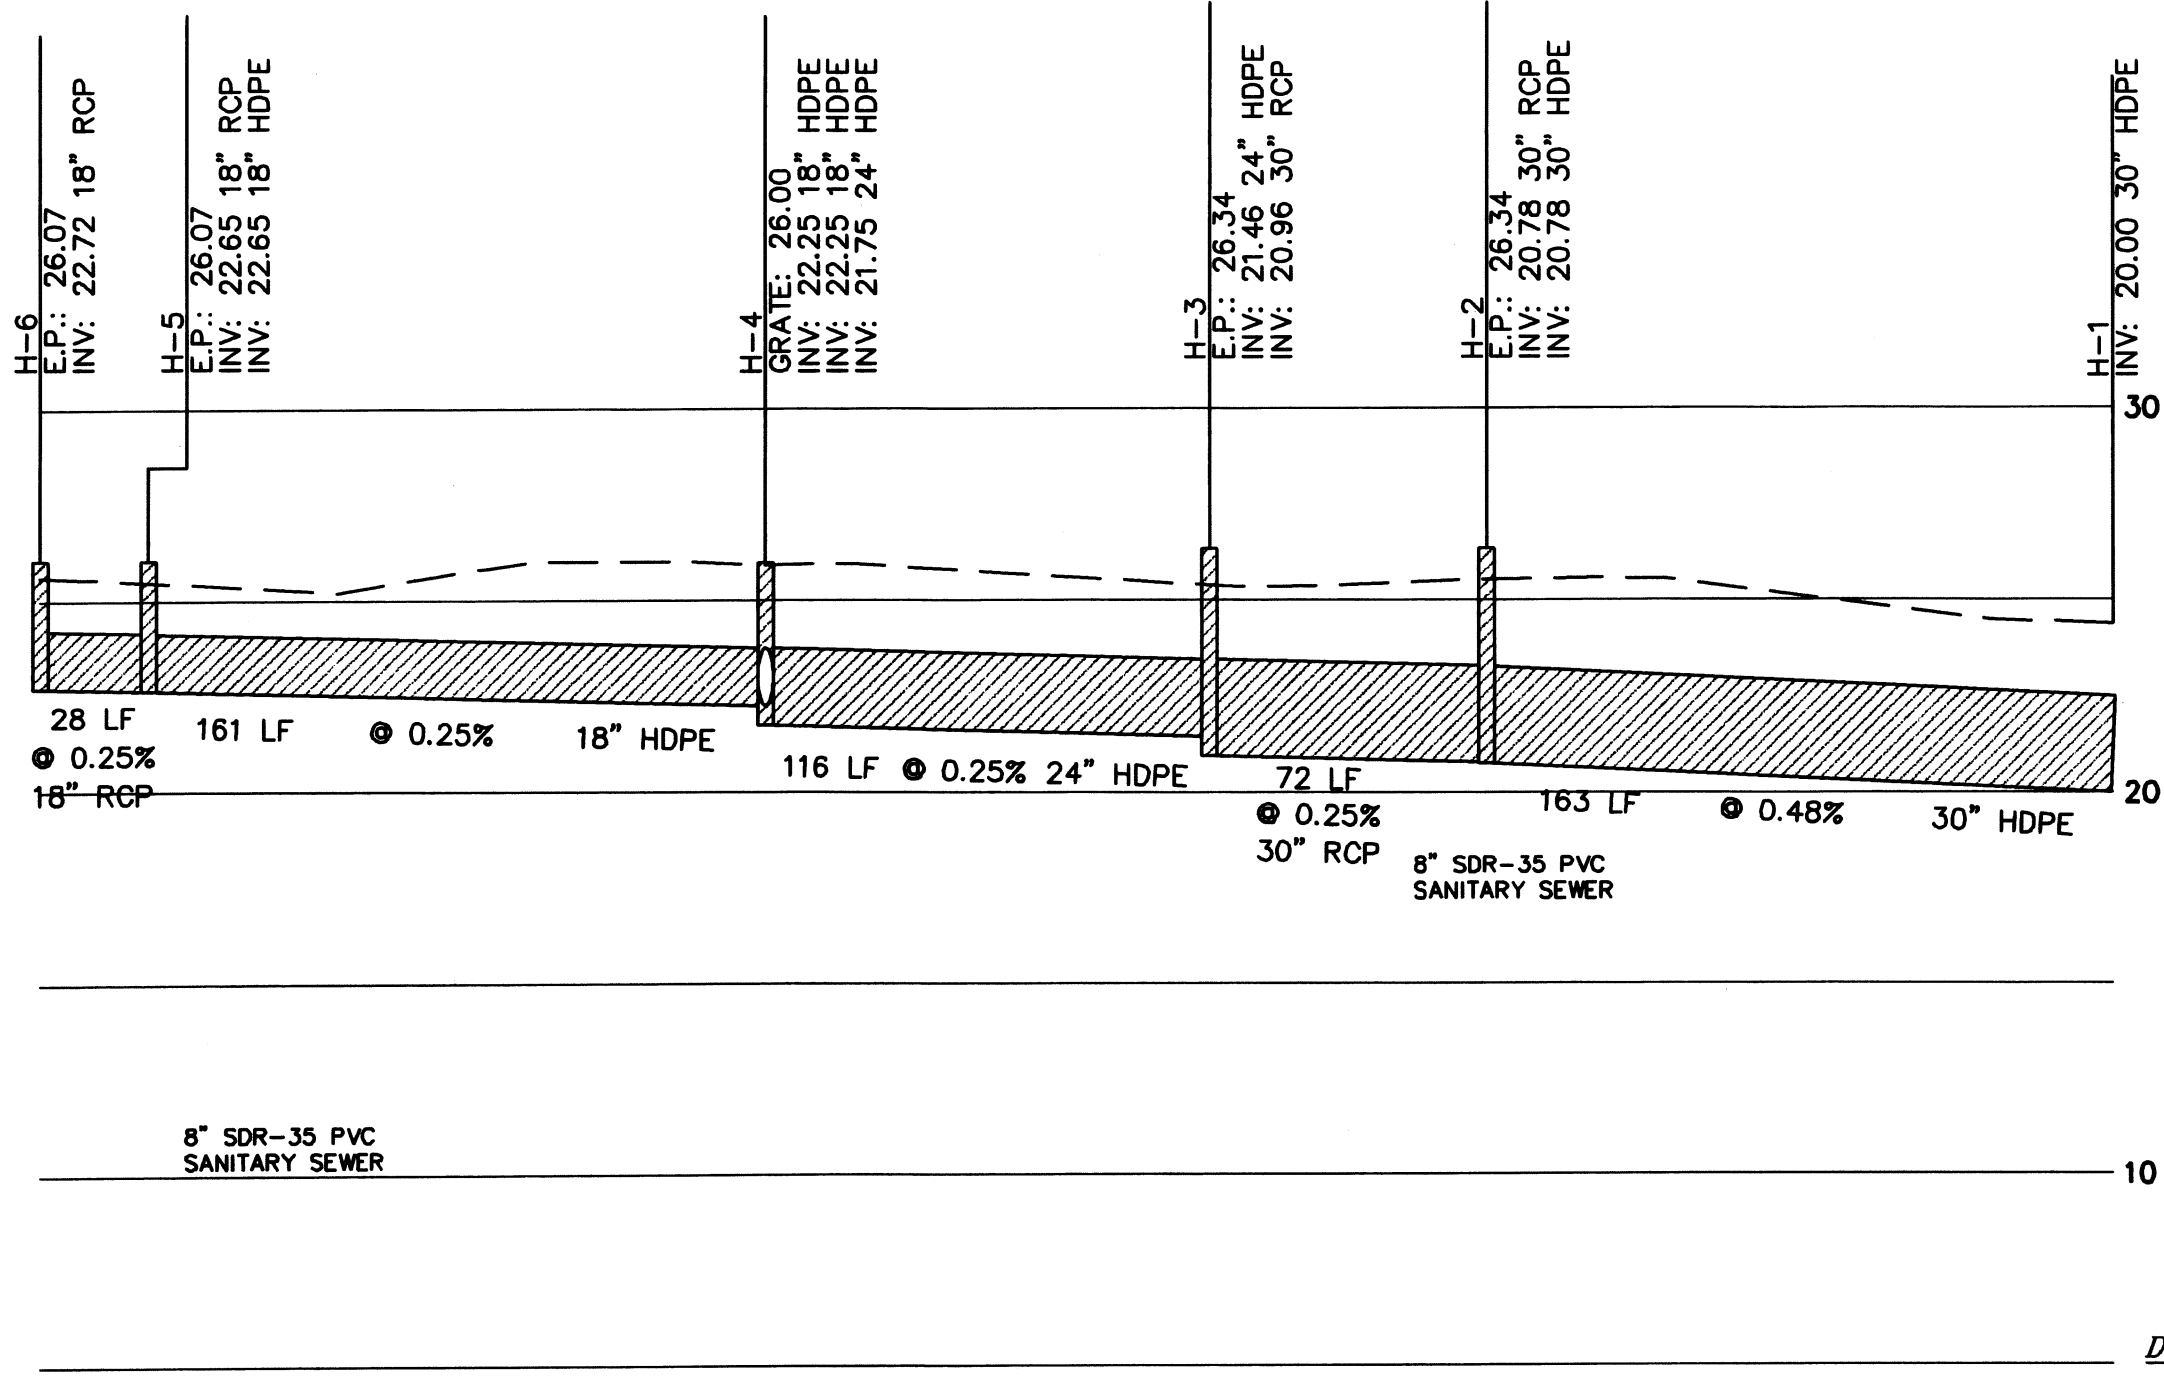

CALL BEFORE YOU DIG: 1-800-282-7411.
UTILITIES PROTECTION CENTER™
CALL 1-800-282-7411 AT LEAST 72 HOURS BEFORE YOU DIG TO
BE IN FULL COMPLIANCE WITH THE LAW.

NOTE:
IF THIS PLAN IS NOT 24"x36" IT HAS
BEEN COPIED AT A REDUCED SCALE.

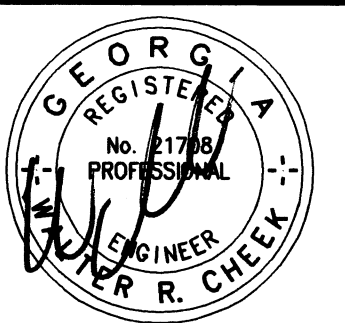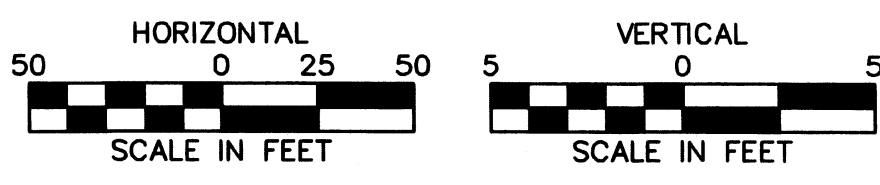

PROJ NO. :	06-5038
DATE:	11/10/06
DRAWN BY :	JWH
CHECKED BY :	WRC
APPROVED BY :	WRC
SCALE :	1"=50'H/1"=5'V
SHEET	43
2006-5038	

NO.	REVISIONS	BY	DATE
1	REVISED PER CITY OF KINGSLAND COMMENTS	MAD	01/29/07
2	REVISED MASON'S COURT GRADING	MAD	02/14/07

P & A ENGINEERING, INC.
CIVIL ENGINEERS
1201 SHADOWLAWN DRIVE
ST. MARYS, GEORGIA 31558
PH. (912) 673-8575
FAX (912) 862-2729

3528 DARIEN HWY, SUITE 219
BRUNSWICK, GEORGIA 31525
PH. (912) 265-3851
FAX (912) 265-9509



CITY OF KINGSLAND, 1606TH G.M.D., CAMDEN COUNTY, GEORGIA
PREPARED FOR: PHELPS INVESTMENT PROPERTIES, INC.

UTILITY PROFILES

DATE SEALED: 12/27/07


NOTE: THIS PLAN IS NOT INTENDED FOR CONSTRUCTION UNLESS IT HAS BEEN SIGNED AND SEALED BY THE ENGINEER.

STORM SYSTEM PROFILES

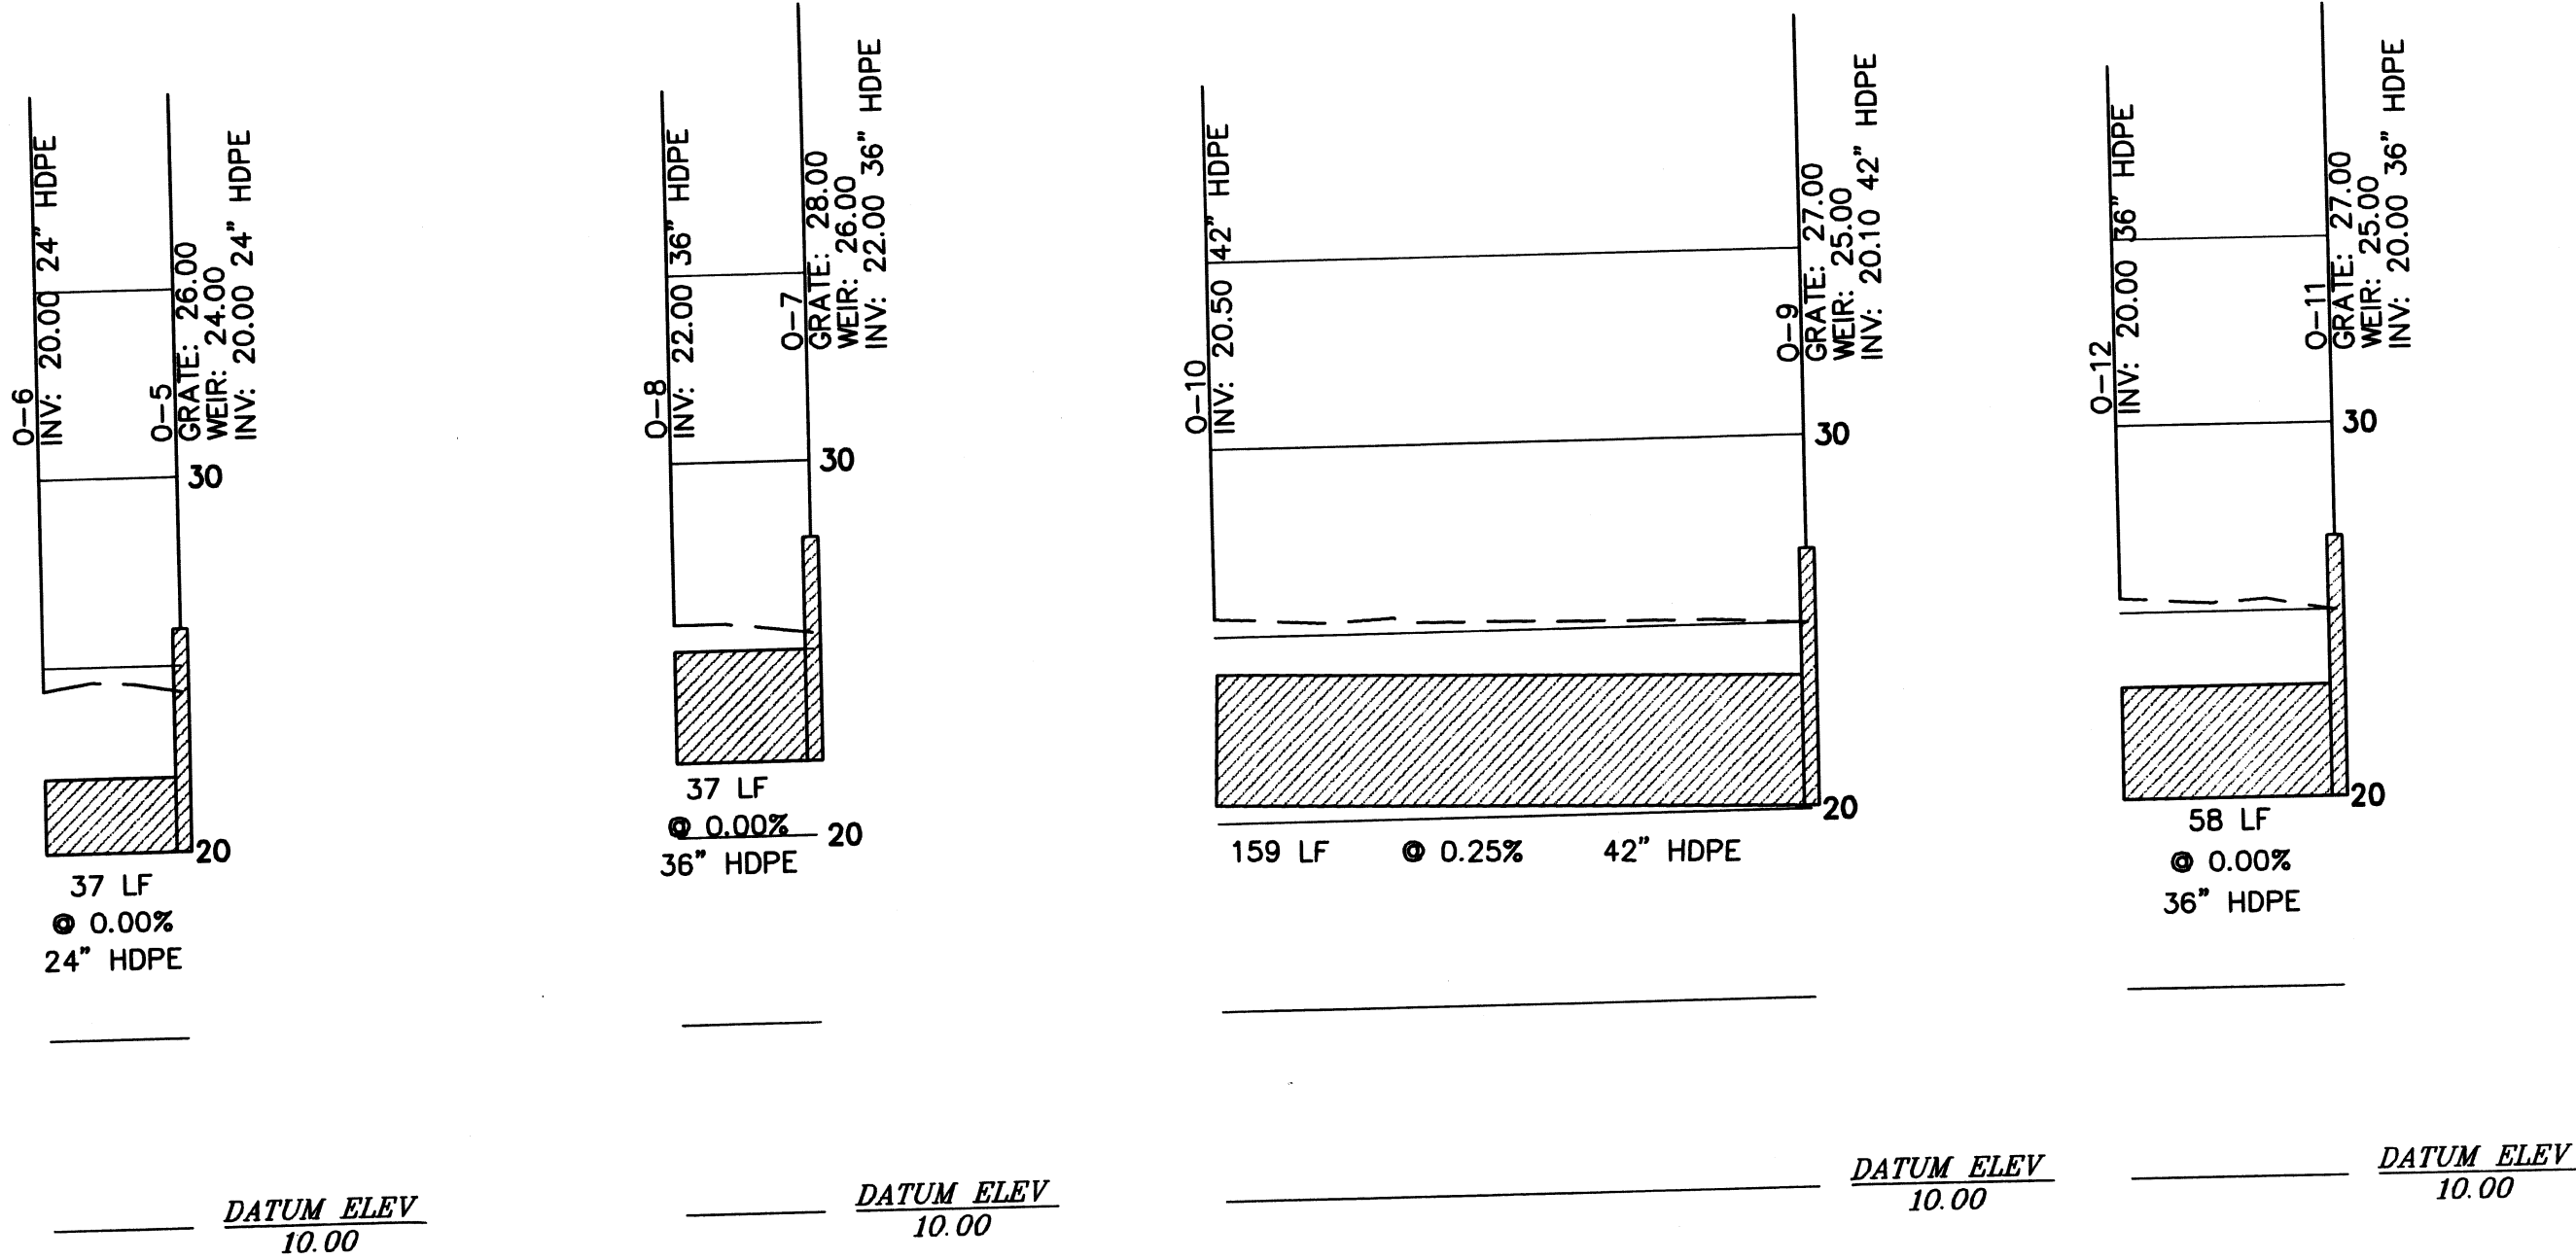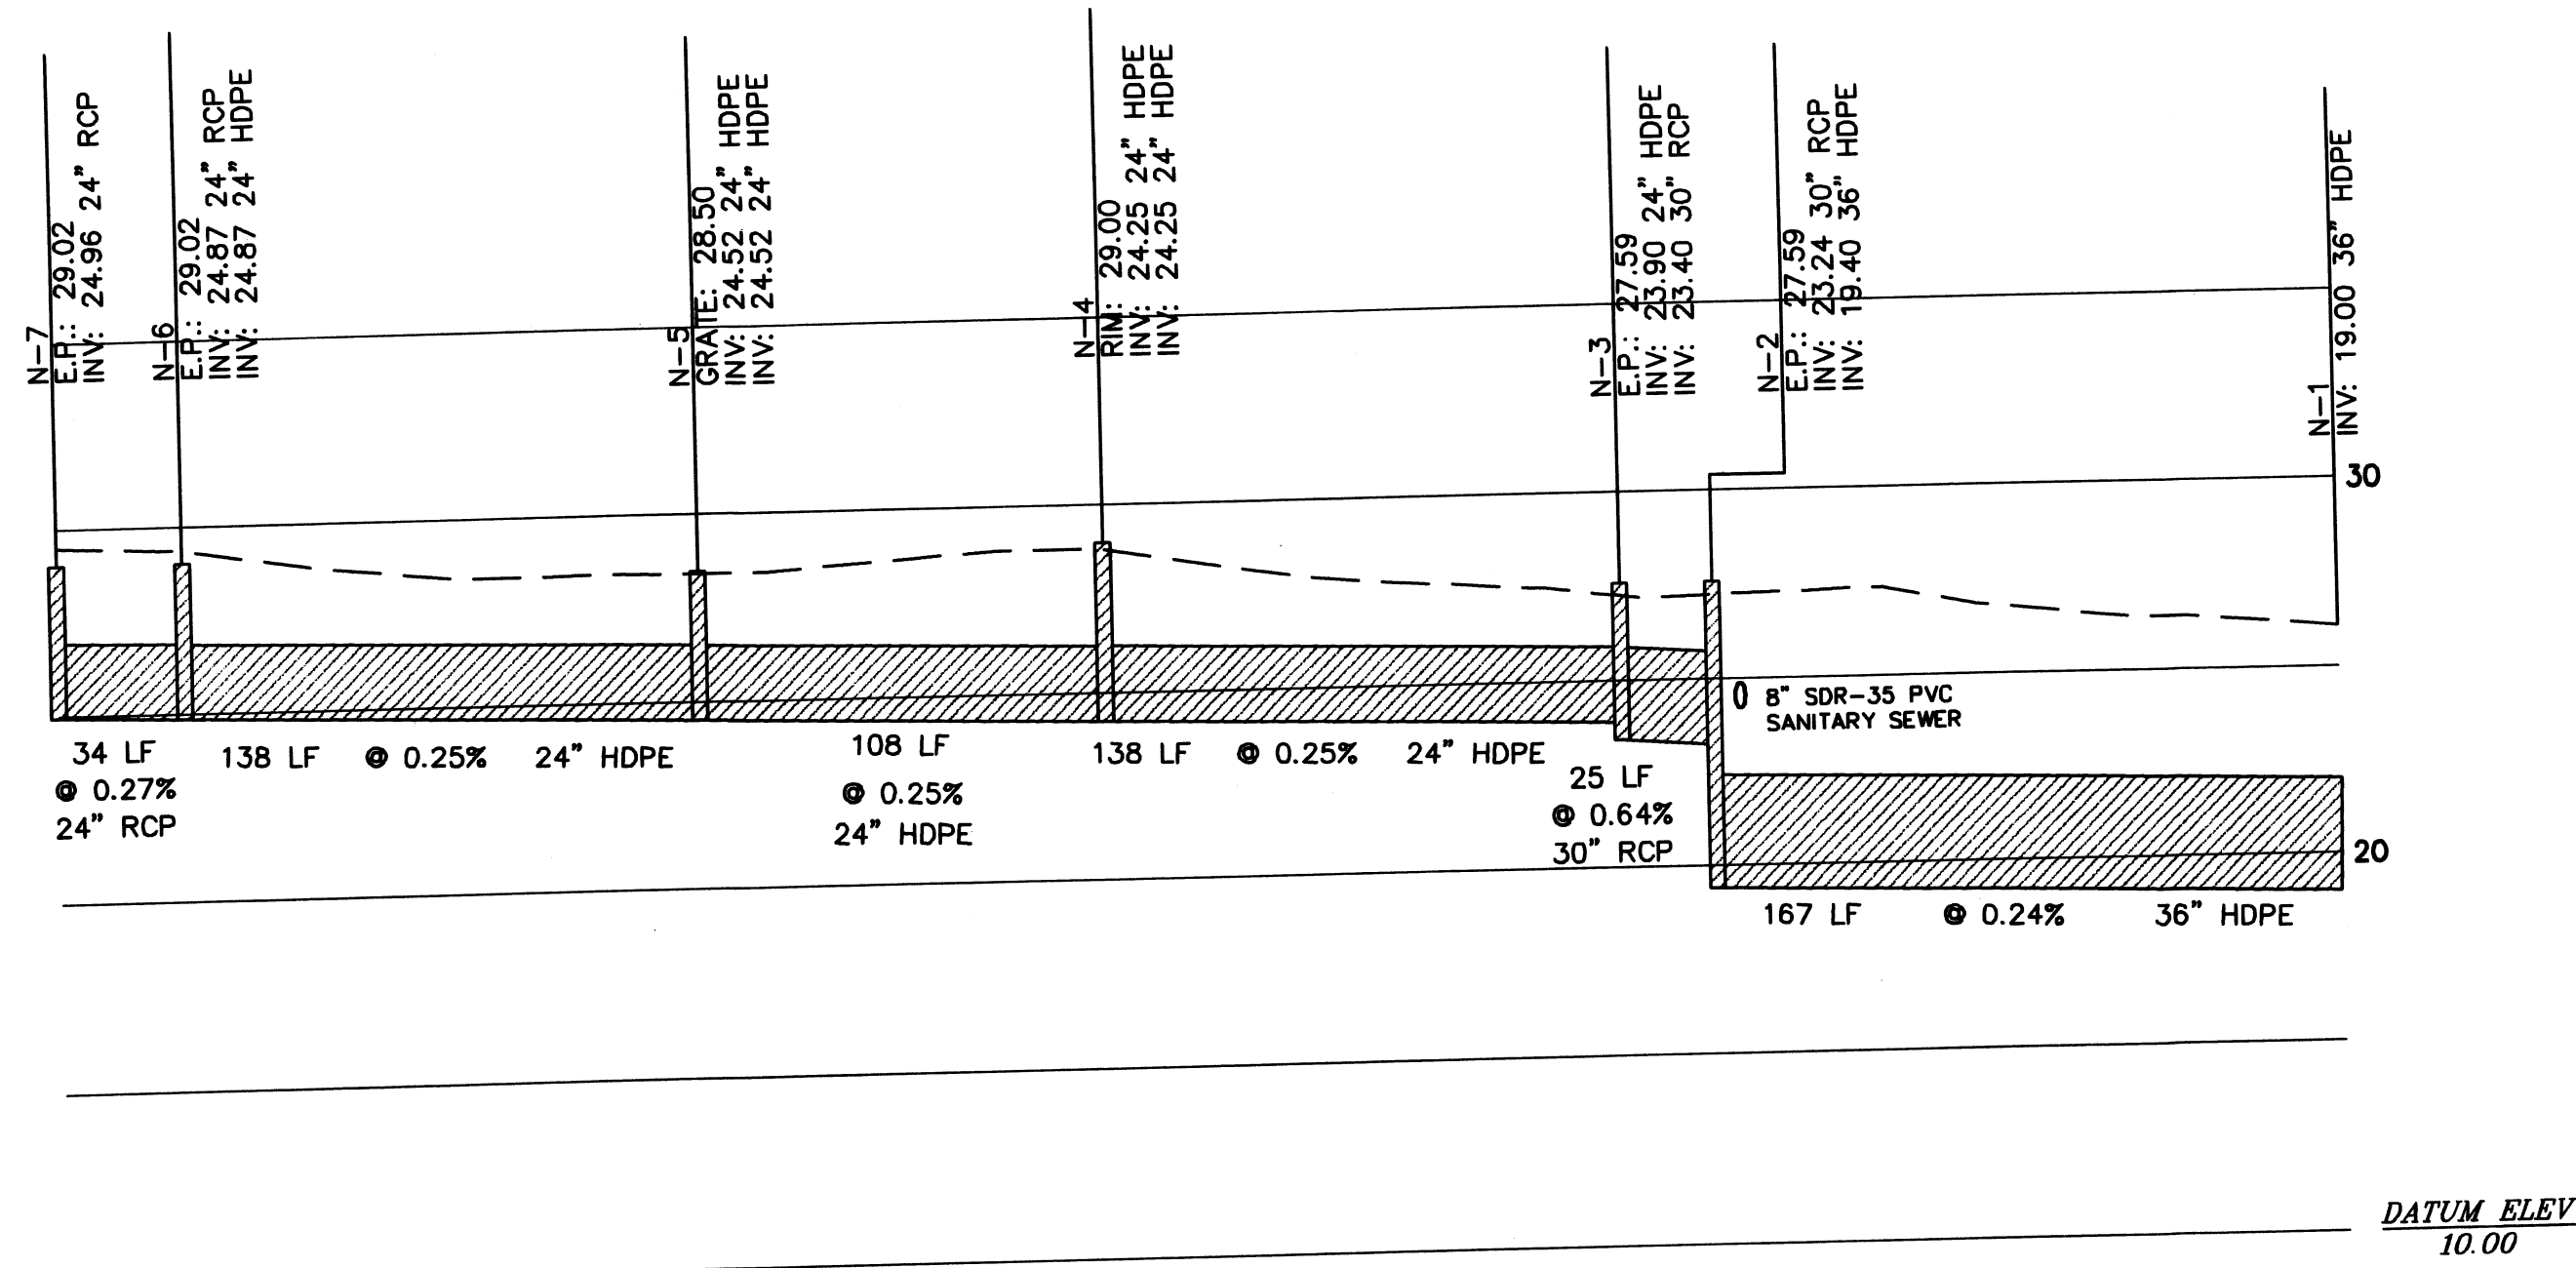

CALL BEFORE YOU DIG: 1-800-282-7411.
UTILITIES PROTECTION CENTER™
CALL 1-800-282-7411 AT LEAST 72 HOURS BEFORE YOU DIG TO
BE IN FULL COMPLIANCE WITH THE LAW.

NOTE:
IF THIS PLAN IS NOT 24"x36" IT HAS
BEEN COPIED AT A REDUCED SCALE.

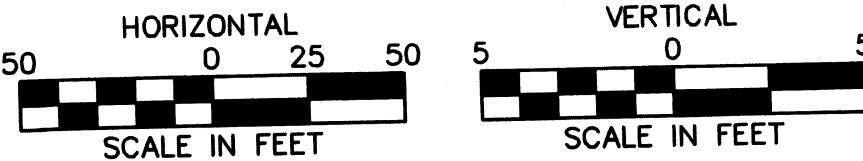

PROJ. NO. :	06-5038
DATE:	11/10/06
DRAWN BY :	JWH
CHECKED BY :	WRC
APPROVED BY :	WRC
SCALE :	1"=50'H/1"=5'V


KINGSLAND WEST
CITY OF KINGSLAND, 1606TH G.M.D., CAMDEN COUNTY, GEORGIA
PREPARED FOR: PHELPS INVESTMENT PROPERTIES, INC.

UTILITY PROFILES

P & A ENGINEERING, INC.
CIVIL ENGINEERS
1201 SHADOWLAWN DRIVE
ST. MARYS, GEORGIA 31558
PH. (912) 265-3851
FAX (912) 882-2729


3528 DARIEN HWY, SUITE 219
BRUNSWICK, GEORGIA 31525
PH. (912) 265-3851
FAX (912) 265-9509

NO.	REVISIONS	BY	DATE
1	REVISED PER CITY OF KINGSLAND COMMENTS	WAD	01/29/07
2	REVISED MANSION COURT GRADING	WAD	02/14/07

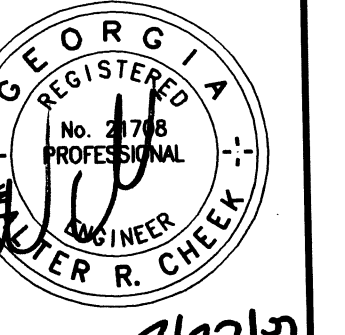



DATE SEALED: 11/27/06

NOTE: THIS PLAN IS NOT INTENDED FOR CONSTRUCTION UNLESS IT HAS BEEN SIGNED AND SEALED BY THE ENGINEER.

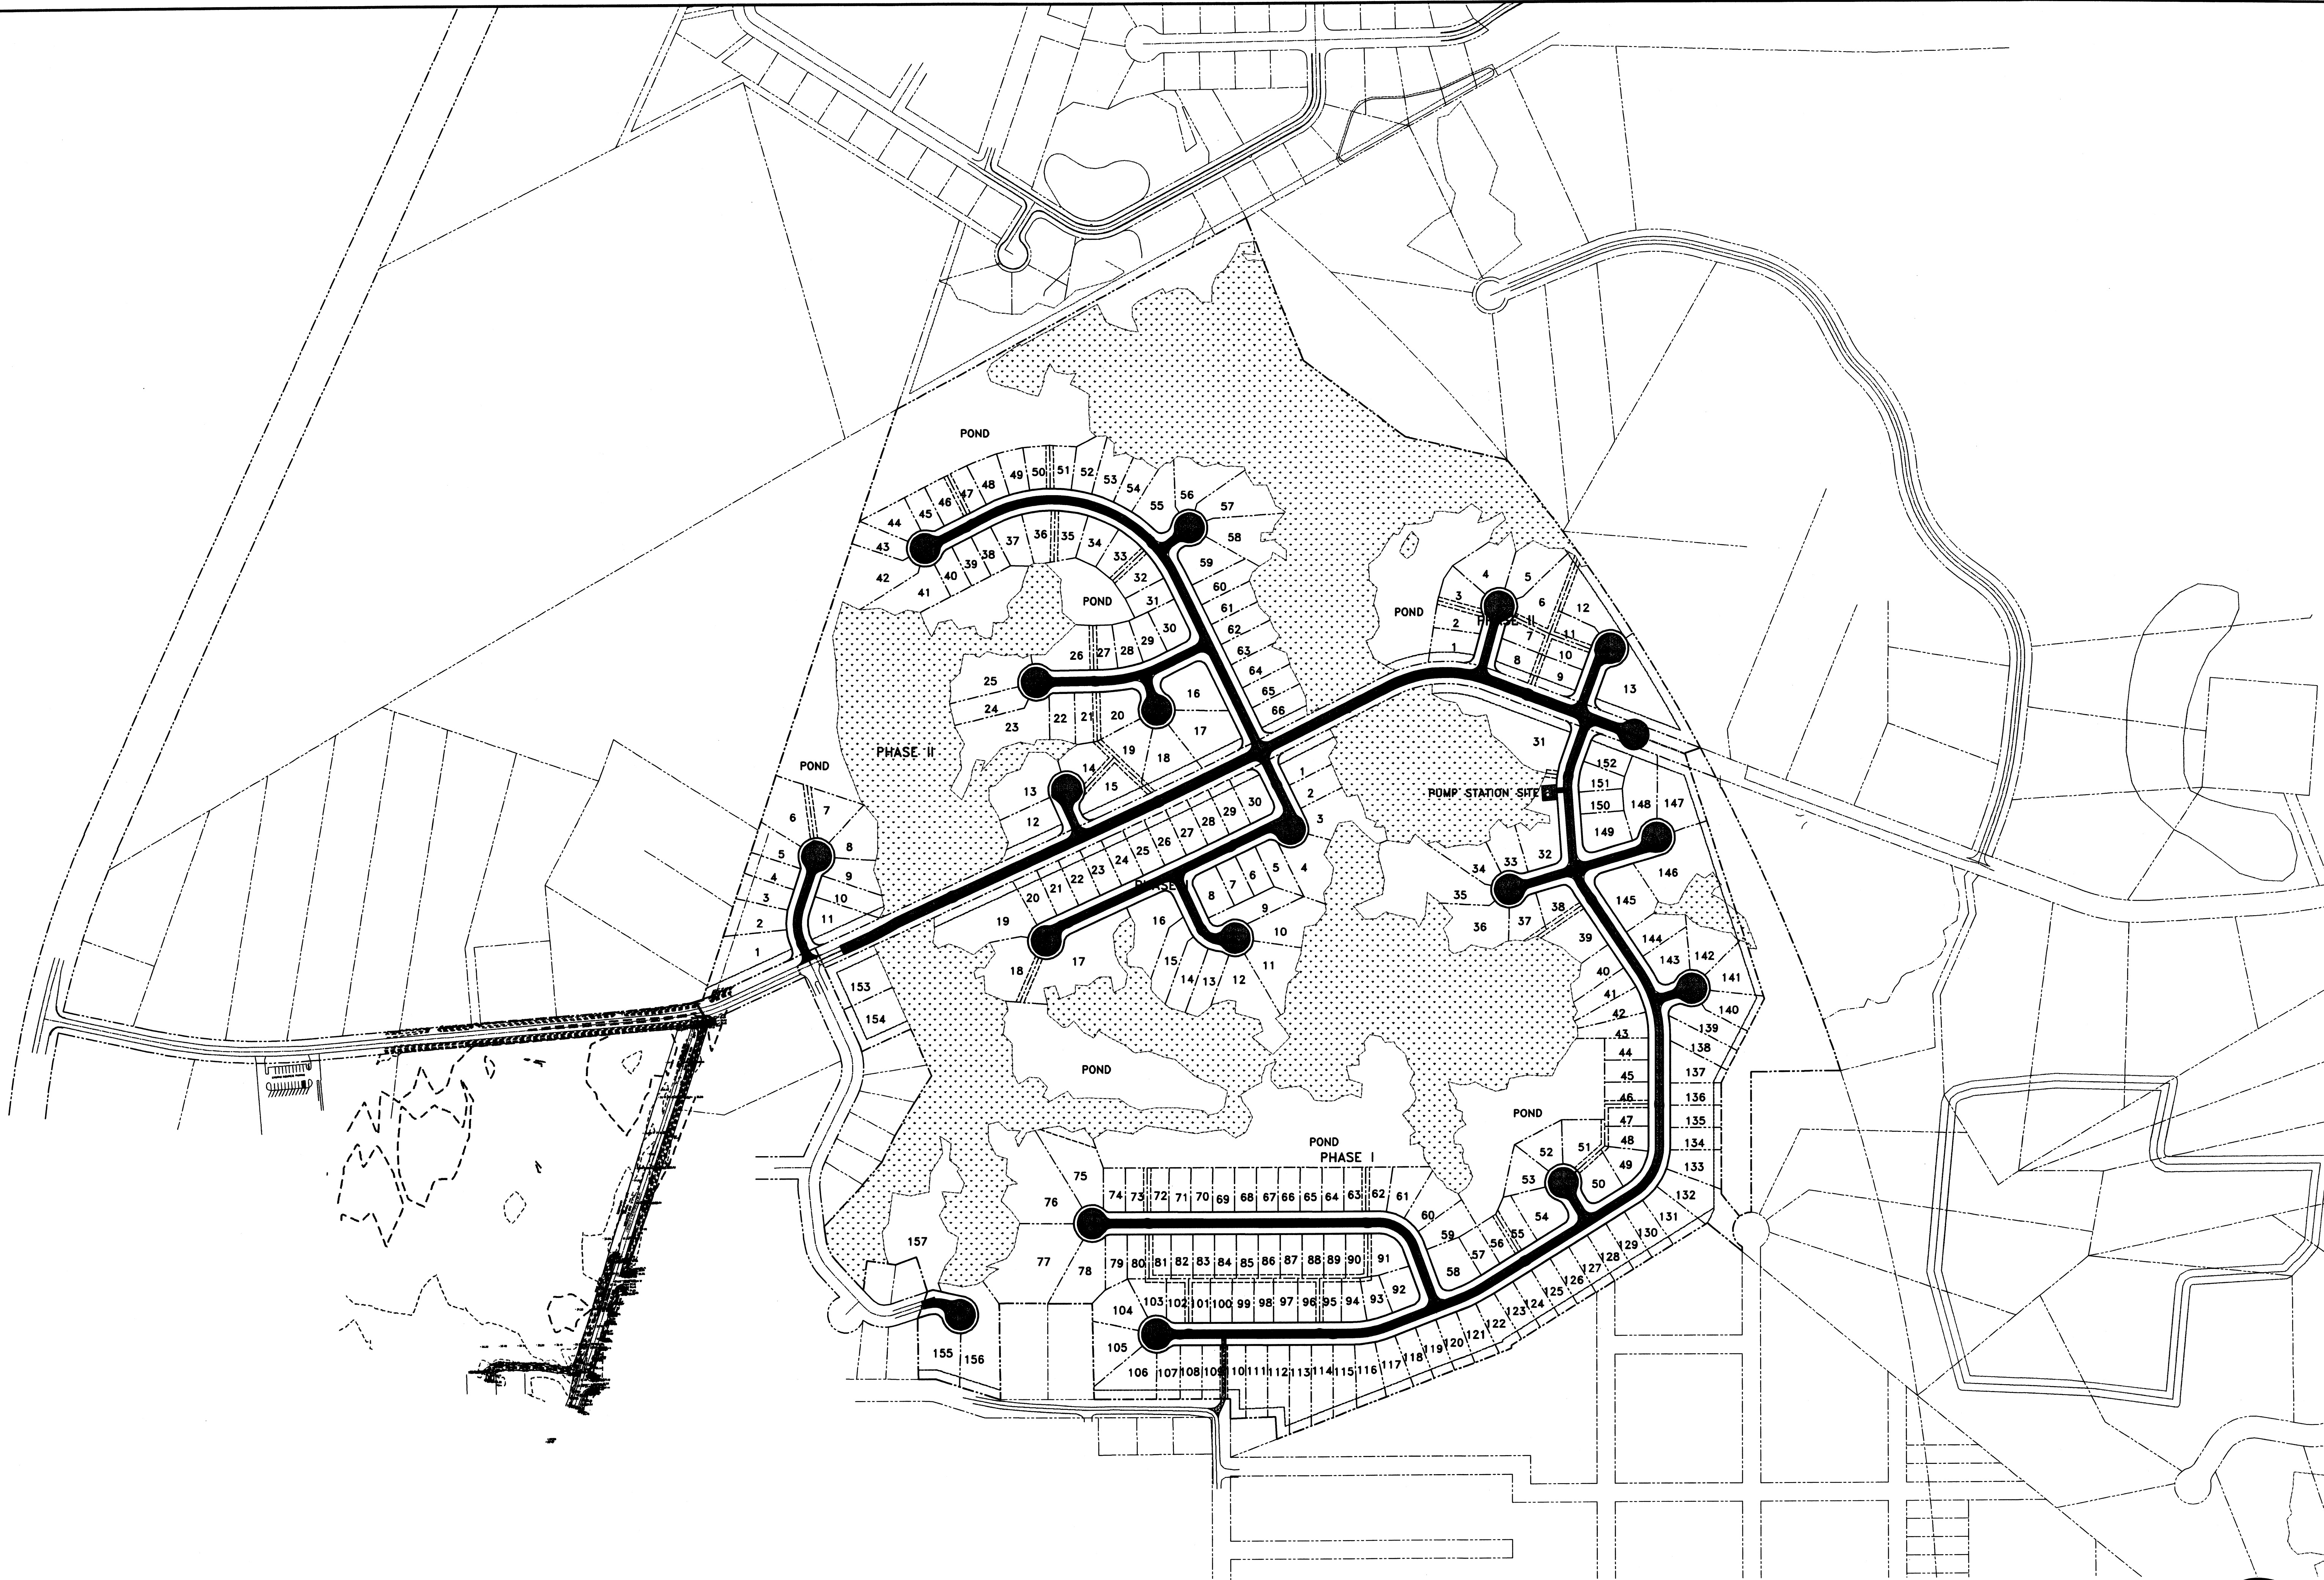

CALL BEFORE YOU DIG: 1-800-282-7411.
UTILITIES PROTECTION CENTER™
CALL 1-800-282-7411 AT LEAST 72 HOURS BEFORE YOU DIG TO
BE IN FULL COMPLIANCE WITH THE LAW.

NOTE:
IF THIS PLAN IS NOT 24"x36" IT HAS
BEEN COPIED AT A REDUCED SCALE.

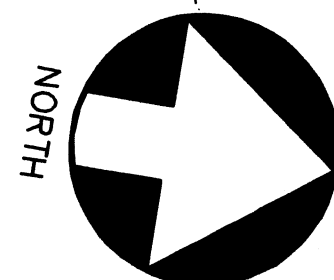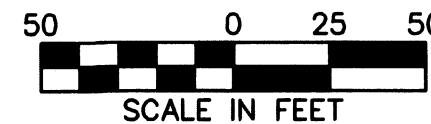

PROJ NO. : 06-5038
DATE: 11/10/06
DRAWN BY : JWH
CHECKED BY : WRC
APPROVED BY : WRC
SCALE : 1"=200'

SHEET
45

2006-5038


KINGSLAND WEST
CITY OF KINGSLAND, 1606TH G.M.D., CAMDEN COUNTY, GEORGIA
PREPARED FOR: PHELPS INVESTMENT PROPERTIES, INC.

EROSION AND SEDIMENT CONTROL LAYOUT

P & A ENGINEERING, INC.
CIVIL ENGINEERS

1201 SHADOWLAWN DRIVE
CAMDEN, GA 30725
ST. PH: (912) 882-2729
FAX: (912) 882-2729
3528 DAREN HWY, SUITE 219
BROOKLYN, GA 30701
PH: (912) 265-3851
FAX: (912) 265-9509

NO.		REVISIONS		BY		DATE	
1		REVISED PER CITY OF KINGSLAND COMMENTS		MAD		01/29/07	
3		REVISED PER CITY OF KINGSLAND COMMENTS-ADDED FIRE ACCESS		JUR		02/26/27	

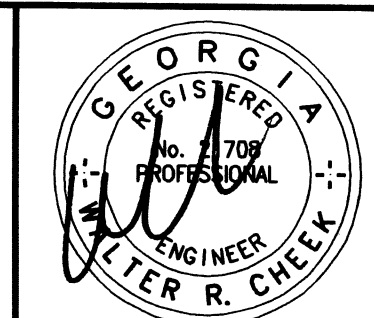

DATE SEALED: 2/27/07

NOTE: THIS PLAN IS NOT INTENDED FOR CONSTRUCTION UNLESS IT HAS BEEN SIGNED AND SEALED BY THE ENGINEER.

SOIL EROSION CONTROL NOTES

1. REFER TO THE MANUAL FOR EROSION AND SEDIMENT CONTROL IN GEORGIA, SECTION 6 FOR DETAILS, DESCRIPTIONS AND SPECIFICATIONS OF EROSION CONTROL MEASURES.
2. THE SUBJECT PROPERTY LIES IN FLOOD HAZARD ZONE "C" (UNSHADDED) (OUTSIDE THE 500 YEAR FLOOD), AS SHOWN ON F.I.R. MAPS FOR CAMDEN COUNTY, GEORGIA, COMMUNITY PANEL NO. 130300362 C, DATED: SEPTEMBER 30, 1988. THE SUBJECT SITE DOES NOT LIE WITHIN THE 100 YEAR FLOOD PLAIN.
3. FOR PURPOSES OF EROSION CONTROL PERMIT APPLICATION THIS DRAWING IS CONSIDERED SHEET 2 OF 11.
4. FOR ADDITIONAL BOUNDARY INFORMATION SEE SUBDIVISION PLAT BY PRIVETT-BENNETT & ASSOCIATES, INC., KINGSLAND, WEST CITY OF KINGSLAND, 1606TH DISTRICT, G.M., CAMDEN COUNTY, GEORGIA, DATED: AUGUST 29, 2006.
5. THE SOILS BOUNDARIES SHOWN HEREON WERE SCALED FROM SOIL SURVEY OF CAMDEN AND CLYNN COUNTIES, GEORGIA BY UNITED STATES DEPARTMENT OF AGRICULTURE SOIL CONSERVATION SERVICE IN COOPERATION WITH THE UNIVERSITY OF GEORGIA, COLLEGE OF AGRICULTURE, AGRICULTURAL EXPERIMENT STATIONS, ISSUED NOV. 1980.
6. CLEAR ONLY THOSE AREAS REQUIRED FOR CONSTRUCTION AND, WHERE POSSIBLE, MAINTAIN A VEGETATIVE BUFFER ZONE BETWEEN THE DISTURBED WORKING AREA AND ANY WATERCOURSE. IF A 75 FOOT BUFFER WITH HEAVY VEGETATION CANNOT BE MAINTAINED, FOR ANY REASON, A SILT FENCE SHALL BE INSTALLED IN ITS PLACE.
7. DISTURBED AREAS OR CONSTRUCTED EMBANKMENTS WITH GRADIENT EXCEEDING 30% SHALL BE STABILIZED IMMEDIATELY.
8. ALL EXCAVATION SHALL BE DONE IN A MANNER TO MINIMIZE WATER TURBIDITY AND POLLUTION DISCHARGE SHALL BE CONTROLLED AND ROUTED THROUGH HAY FILTERS OR SILTATION BARRIERS. THE CONTRACTOR SHALL BE RESPONSIBLE FOR THE PREVENTION, CONTROL, AND ABATEMENT OF SOIL EROSION AND WATER POLLUTION.
9. ALL DISTURBED AREAS WHICH ARE NOT SOODED SHALL RECEIVE GRASS SEED, FERTILIZER AND MULCH.

EROSION AND SEDIMENT CONTROL STATEMENT

THE ESCAPE OF SEDIMENT FROM THE SITE SHALL BE PREVENTED BY THE INSTALLATION OF EROSION AND SEDIMENT CONTROL MEASURES AND PRACTICES PRIOR TO, OR CONCURRENT WITH, LAND-DISTURBING ACTIVITIES.

MAINTENANCE STATEMENT

EROSION CONTROL MEASURES WILL BE MAINTAINED AT ALL TIMES. IF FULL IMPLEMENTATION OF THE APPROVED PLAN DOES NOT PROVIDE FOR EFFECTIVE EROSION CONTROL, ADDITIONAL EROSION AND SEDIMENT CONTROL MEASURES SHALL BE IMPLEMENTED TO CONTROL OR TREAT THE SEDIMENT SOURCE.

EROSION CONTROL INSTALLATION

1. CONTRACTOR SHALL INSTALL EROSION CONTROL MEASURES IN THE FOLLOWING SEQUENCE:
 - A. PRIOR TO BEGINNING LAND DISTURBING ACTIVITIES, THE CONTRACTOR SHALL STAKE AND FLAG ALL JURISDICTIONAL WETLANDS AND ALL UNDISTURBED BUFFERS SHOWN ON THE PLANS.
 - B. CONTRACTOR SHALL INSTALL CONSTRUCTION DOT STONE PAD PRIOR TO DISTURBANCE DUE TO UTILITY AND/OR ROAD CONSTRUCTION. CONSTRUCTION ACCESS TO BE LOCATED AS SHOWN ON THIS DRAWING.
 - C. PRIOR TO ROUGH GRADING OF ROADWAY AND IMMEDIATELY FOLLOWING INSTALLATION OF DRAINAGE DITCHES & INLETS, SEDIMENT BARRIERS SHALL BE INSTALLED AS INDICATED ON DRAWINGS. ANY STOCKPILES RESULTING FROM STRIPPING OR EXCAVATING WITHIN THE PROJECT SHALL BE CONTAINED WITH SILT FENCING AROUND THE STOCKPILE PERIMETER. STOCKPILES REMAINING FOR THREE WEEKS OR LONGER SHALL ALSO BE SEED AND MULCHED.
 - D. PRIOR TO ROUGH GRADING OF ANY LOT, SEDIMENT BARRIERS SHALL BE INSTALLED ALONG THE DOWN SLOPE PERIMETER OF THAT LOT. MAINTENANCE STATEMENT EROSION CONTROL MEASURES WILL BE MAINTAINED AT ALL TIMES. IF FULL IMPLEMENTATION OF THE APPROVED PLAN DOES NOT PROVIDE FOR EFFECTIVE EROSION CONTROL, ADDITIONAL EROSION AND SEDIMENT CONTROL MEASURES SHALL BE IMPLEMENTED TO CONTROL OR TREAT THE SEDIMENT SOURCE.

EROSION CONTROL MEASURE LEGEND:

- | | |
|-------|--|
| (Co) | CONSTRUCTION EXIT |
| (Rd) | ROCK FILTER/DAM |
| (Rt) | RETROFITTING (AS NOTED) |
| (Sd1) | SEDIMENT BARRIER (AS NOTED) |
| (Sd2) | INLET SEDIMENT TRAP |
| (Sd3) | TEMPORARY SEDIMENT BASIN |
| (St) | STORM DRAIN OUTLET PROTECTION (RIP RAP) |
| (Bf) | BUFFER ZONE (UNDISTURBED VEGETATIVE) |
| (Ds1) | DISTURBED AREA STABILIZATION (WITH MULCHING ONLY) |
| (Ds2) | DISTURBED AREA STABILIZATION (WITH TEMPORARY SEEDING) |
| (Ds3) | DISTURBED AREA STABILIZATION (WITH PERMANENT VEGETATION) |
| (Ds4) | DISTURBED AREA STABILIZATION (WITH SOODING) |
| (Ru) | PROPOSED DRAINAGE DIRECTION |
| (Ma) | SOIL SERIES BOUNDARY |
| -20- | EXISTING CONTOUR ELEVATION |
| -20- | PROPOSED CONTOUR ELEVATION |

SOILS INFORMATION

SOIL SYMBOL	NAME	SLOPE	ERODIBILITY FACTOR	REASON FOR LIMITATION	HYDROLOGIC SOIL GROUP
AdA	ALBANY	0-2	0.17	SEVERE WETNESS	C
Bk	BLADEN	0-1	0.10	SEVERE WETNESS FLOODING	D
Br	BROOKMAN	0-1	0.24	SEVERE WETNESS	D
Pe	PELHAM	0-2	0.10	SEVERE WETNESS	B/D
Sa	SAPELO	0-2	0.17	SEVERE WETNESS	B/D

STABILIZING STATEMENT

ANY DISTURBED AREA LEFT EXPOSED FOR A PERIOD GREATER THAN 14 DAYS SHALL BE STABILIZED WITH MULCH OR TEMPORARY SEEDING.

SITE VISIT STATEMENT

I HEREBY CERTIFY THAT I, WALTER R. CHEEK, AS THE AUTHORIZED REPRESENTATIVE, HAVE VISITED THE SITE PRIOR TO THE DESIGN OF THE EROSION AND SEDIMENT CONTROL PLANS.

Walter R. Cheek DATED: 2/2/10
LEVEL II CERTIFIED DESIGN PROFESSIONAL
GSMC CERTIFICATION No. 0000008135

24 - HOUR CONTACT

PHILIPS INVESTMENT PROPERTIES, INC.
BEN SNYDER
PHONE (863) 393-2015

PROPERTY OWNED BY:

PHILIPS INVESTMENT PROPERTIES, INC.
2629 WAVERLY BARN ROAD
SUITE 133
DAVENPORT, FL 33897
(863) 420-9977

NOTES:

1. THERE ARE NO OFF SITE CONTRIBUTING DRAINAGE AREAS.
2. THERE ARE NO STATE WATERS LOCATED ON OR WITHIN 200 FEET OF THE PROJECT SITE.
3. THE RECEIVING WATERS FOR THIS PROJECT ARE SWAMPWOLF BAY TO LITTLE CATFISH CREEK TO ST. MARYS RIVER.

DENOTES LIMITS OF DISTURBANCE, L.O.D.: -----



DATE SEALED: 2/2/10

NO.	DATE	BY	REVISIONS	COMMENTS
1	07/29/07	MAD		REVISED PER CITY OF KINGSLAND

P & A ENGINEERING, INC.
CIVIL ENGINEERS
1201 SHADOWLAWN DRIVE
ST. MARYS, GEORGIA 31558
PH. (912) 265-3851
FAX (912) 265-9509

KINGSLAND WEST
CITY OF KINGSLAND, 1606TH G.M.D., CAMDEN COUNTY, GEORGIA
PREPARED FOR: PHILIPS INVESTMENT PROPERTIES, INC.


PROJ. NO.: 06-5038
DATE: 11/10/06
DRAWN BY: DRS
CHECKED BY: WRC
APPROVED BY: WRC
SCALE: 1"=100'

SHEET

46

2006-5038

NOTE: THIS PLAN IS NOT INTENDED FOR CONSTRUCTION UNLESS IT HAS BEEN SIGNED AND SEALED BY THE ENGINEER.

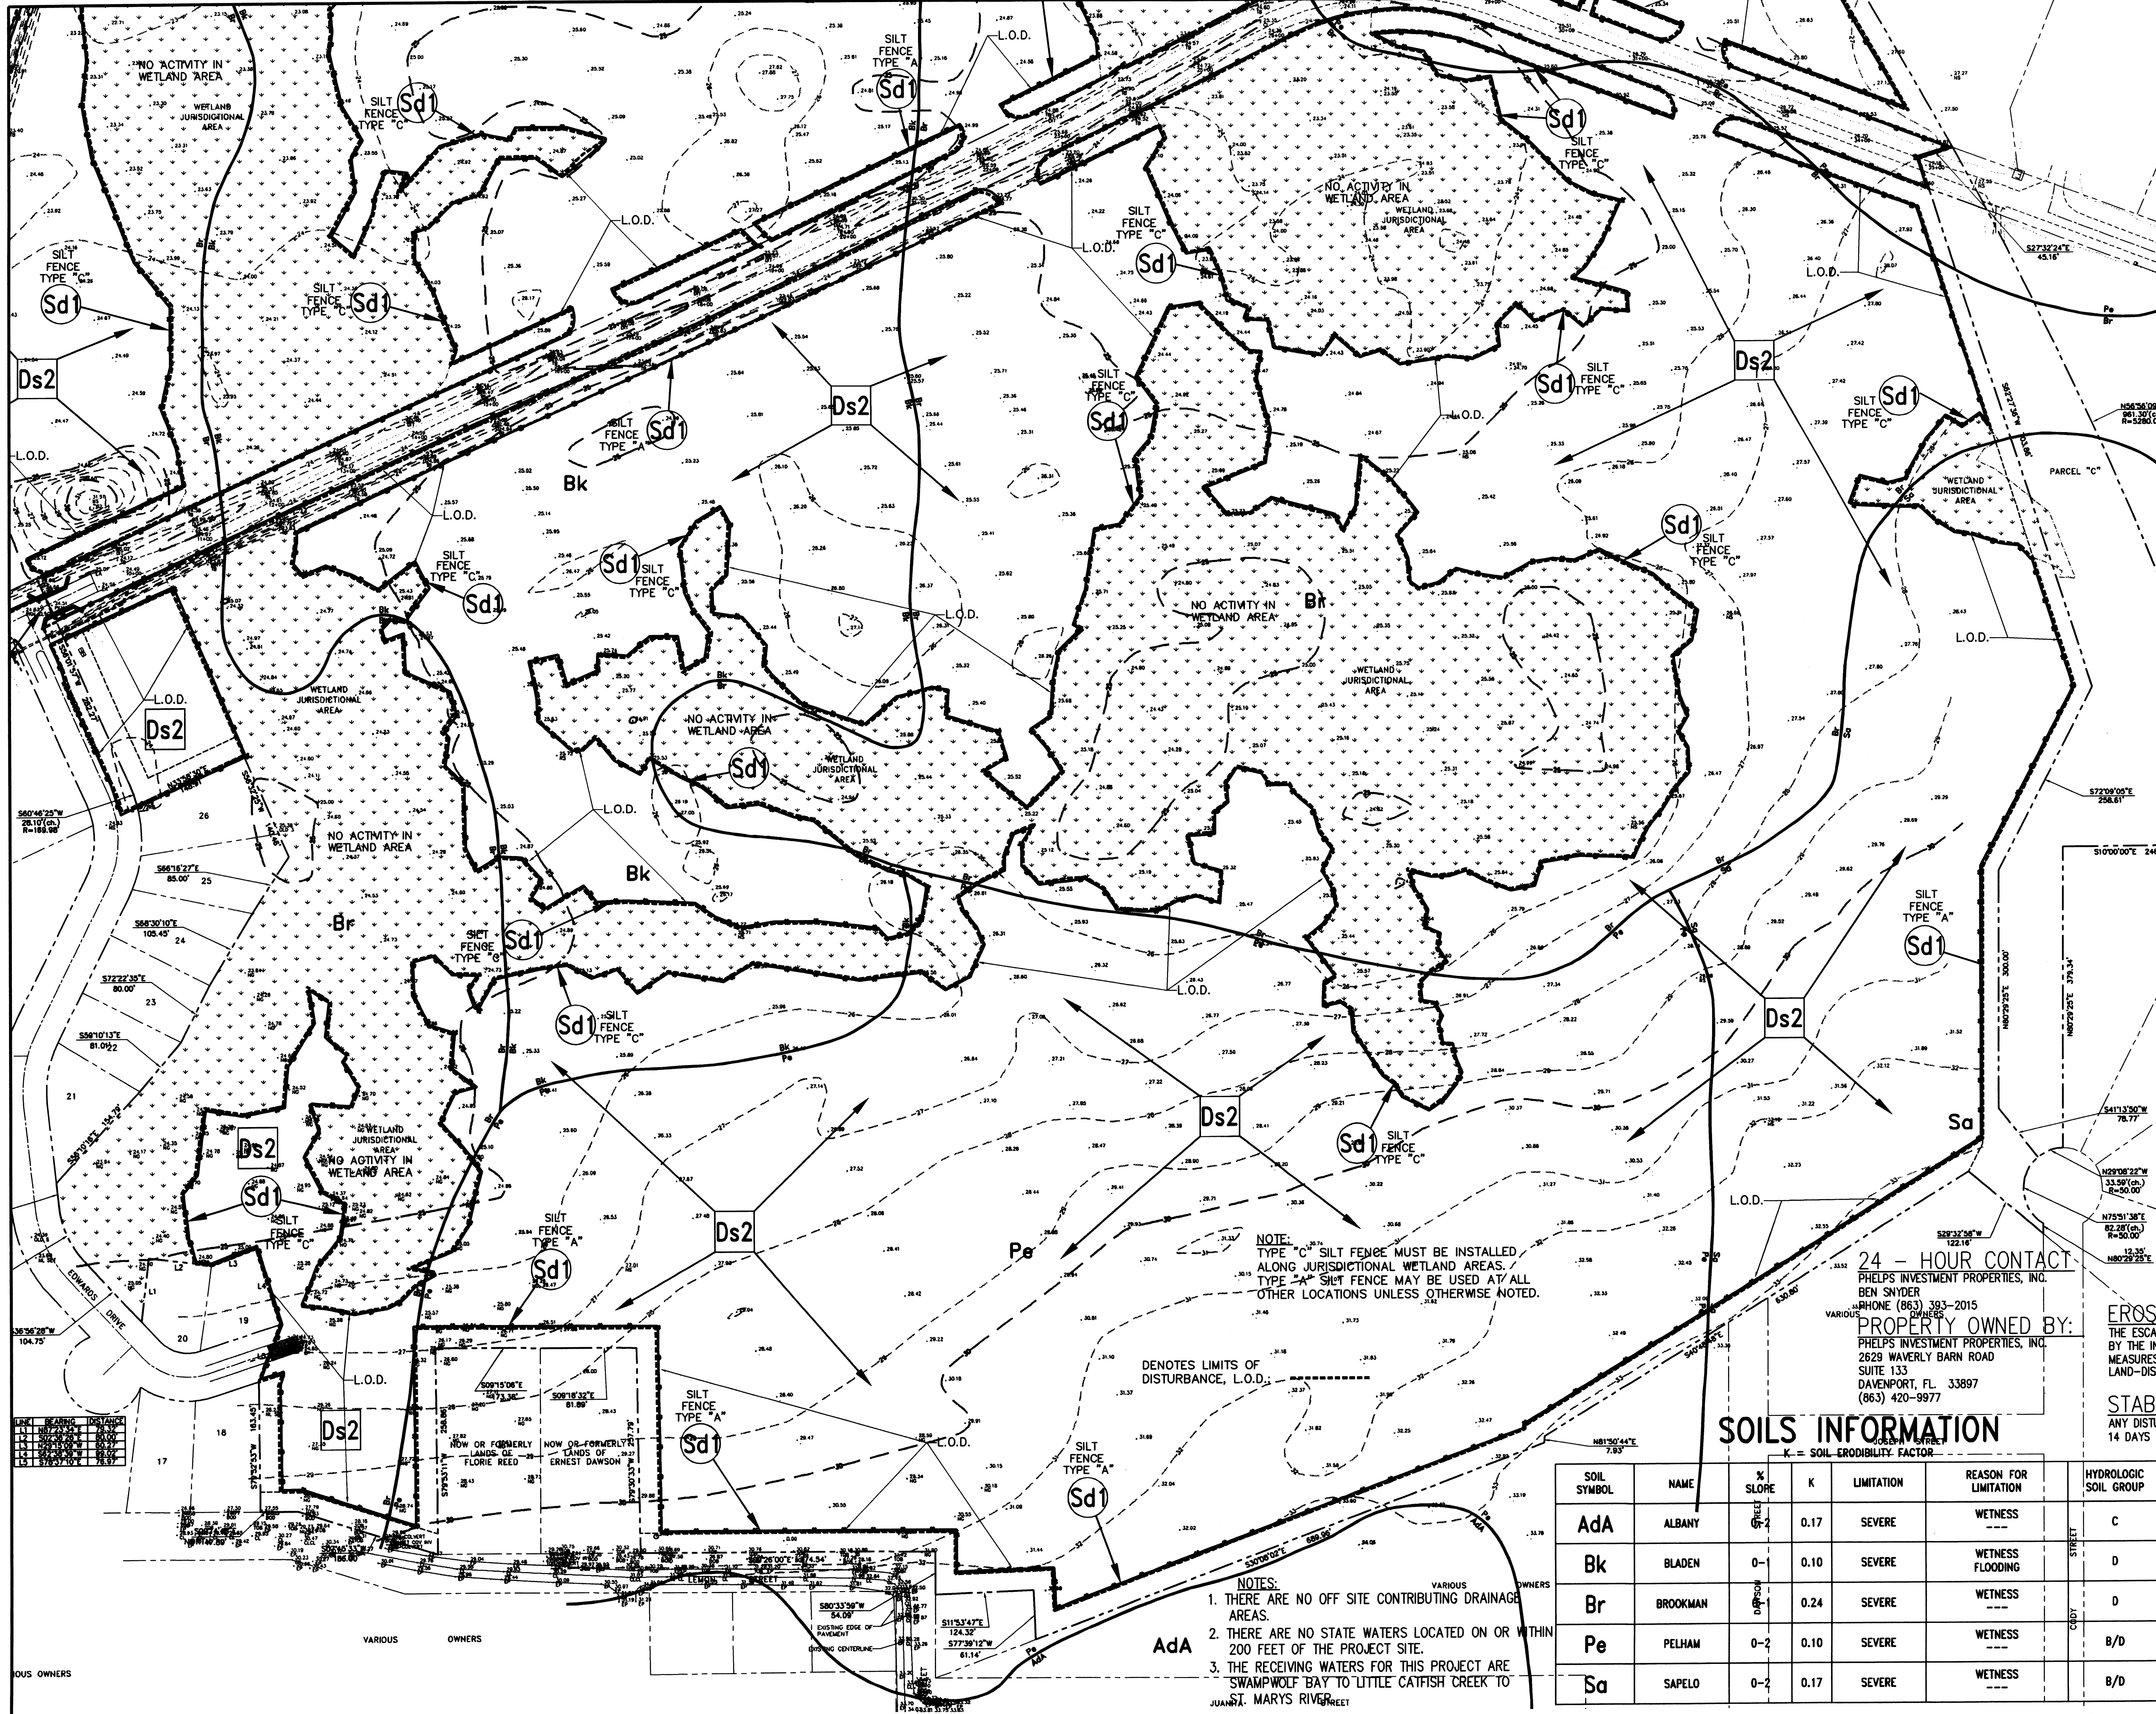

EROSION CONTROL INSTALLATION

1. CONTRACTOR SHALL INSTALL EROSION CONTROL MEASURES IN THE FOLLOWING SEQUENCE:
- A. PRIOR TO BEGINNING LAND DISTURBING ACTIVITIES, THE CONTRACTOR SHALL STAKE AND FLAG ALL JURISDICTIONAL WETLANDS AND ALL UNDISTURBED AREAS SHOWN ON THE PLANS.
 - B. CONTRACTOR SHALL INSTALL CONSTRUCTION EXIT STONE PAD PRIOR TO DISTURBANCE DUE TO UTILITY AND/OR ROAD CONSTRUCTION. CONSTRUCTION ACCESS TO BE LOCATED AS SHOWN ON THIS DRAWING.
 - C. PRIOR TO ROUGH GRADING OF ROADWAY AND IMMEDIATELY FOLLOWING INSTALLATION OF DRAINAGE DITCHES & INLETS, SEDIMENT BARRIERS SHALL BE INSTALLED AS INDICATED ON DRAWINGS. ANY STOCKPILES RESULTING FROM STRIPPING OR EXCAVATING WITHIN THE PROJECT SHALL BE CONTAINED WITH SILT FENCING AROUND THE STOCKPILE PERIMETER. STOCKPILES REMAINING FOR THREE WEEKS OR LONGER SHALL ALSO BE SEEDED AND MULCHED.
 - D. PRIOR TO ROUGH GRADING OF ANY LOT, SEDIMENT BARRIERS SHALL BE INSTALLED ALONG THE DOWN SLOPE PERIMETER OF THAT LOT. MAINTENANCE STATEMENT EROSION CONTROL MEASURES WILL BE MAINTAINED AT ALL TIMES. IF FULL IMPLEMENTATION OF THE APPROVED PLAN DOES NOT PROVIDE FOR EFFECTIVE EROSION CONTROL, ADDITIONAL EROSION AND SEDIMENT CONTROL MEASURES SHALL BE IMPLEMENTED TO CONTROL OR TREAT THE SEDIMENT SOURCE.

SOIL EROSION CONTROL NOTES

- REFER TO THE MANUAL FOR EROSION AND SEDIMENT CONTROL IN GEORGIA, SECTION 6 FOR DETAILS, DESCRIPTIONS AND SPECIFICATIONS OF EROSION CONTROL MEASURES.
- THE SUBJECT PROPERTY LIES IN FLOOD HAZARD ZONE "X" (UNSHADOWED/OUTSIDE THE 500 YEAR FLOOD), AS SHOWN ON F.I.R. MAPS FOR CAMDEN COUNTY, GEORGIA. COMMUNITY PANEL NO. 130200392 C, DATED: SEPTEMBER 30, 1982. THE SUBJECT SITE DOES NOT LIE WITHIN THE 100 YEAR FLOOD PLAIN.
- FOR PURPOSES OF EROSION CONTROL PERMIT APPLICATION THIS DRAWING IS CONSIDERED SHEET 3 OF 11.
- FOR ADDITIONAL BOUNDARY INFORMATION SEE SUBMISSION PLAT BY PRINETT-BENNETT & ASSOCIATES, INC., KINGSLAND, WEST, CITY OF KINGSLAND, 1985IN DISTRICT 5.M, CAMDEN COUNTY, GEORGIA, DATED: AUGUST 29, 2006.
- THE SOILS BOUNDARIES SHOWN HEREON WERE SCALED FROM SOIL SURVEY OF CAMDEN AND QUAMOUNT COUNTIES, GEORGIA BY UNITED STATES DEPARTMENT OF AGRICULTURE, SOIL CONSERVATION SERVICE IN COOPERATION WITH THE UNIVERSITY OF GEORGIA, COLLEGE OF AGRICULTURE, AGRICULTURAL EXPERIMENT STATIONS, ISSUED NOV. 1960.
- CLEAR ONLY THOSE AREAS REQUIRED FOR CONSTRUCTION AND, WHERE POSSIBLE, MAINTAIN A VEGETATIVE BUFFER ZONE BETWEEN THE DISTURBED WORKING AREA AND ANY WATERCOURSE. IF A 25 FOOT BUFFER WITH HEAVY VEGETATION CANNOT BE MAINTAINED, FOR ANY REASON, A SILT FENCE SHALL BE ERECTED IN ITS PLACE.
- DISTURBED AREAS OR CONSTRUCTED EMBANKMENTS WITH GRADIENT EXCEEDING 30% SHALL BE STABILIZED IMMEDIATELY.
- ALL EXCAVATION SHALL BE DONE IN A MANNER TO MINIMIZE WATER TURBIDITY AND POLLUTION. DISCHARGE SHALL BE CONTROLLED AND ROUTED THROUGH HAY FILTERS OR SILTATION BARRIERS. THE CONTRACTOR SHALL BE RESPONSIBLE FOR THE PREVENTION, CONTROL, AND ABATEMENT OF SOIL EROSION AND WATER POLLUTION.
- ALL DISTURBED AREAS WHICH ARE NOT SOODED SHALL RECEIVE GRASS SEED, FERTILIZER AND MULCH.

EROSION CONTROL MEASURE LEGEND:

- Co CONSTRUCTION EXIT
- Rd ROCK FILTER DAM
- Rt RETROFITTING (AS NOTED)
- Sd1 SEDIMENT BARRIER (AS NOTED)
- Sd2 INLET SEDIMENT TRAP
- Sd3 TEMPORARY SEDIMENT BASIN
- St STORM DRAIN OUTLET PROTECTION (RIP RAP)
- Bf BUFFER ZONE (UNDISTURBED VEGETATIVE)
- Ds1 DISTURBED AREA STABILIZATION (WITH MULCHING ONLY)
- Ds2 DISTURBED AREA STABILIZATION (WITH TEMPORARY SEEDING)
- Ds3 DISTURBED AREA STABILIZATION (WITH PERMANENT VEGETATION)
- Ds4 DISTURBED AREA STABILIZATION (WITH SODDING)
- Proposed DRAINAGE DIRECTION
- Ru SOIL SERIES BOUNDARY
- Ma EXISTING CONTOUR ELEVATION
- 20 PROPOSED CONTOUR ELEVATION

EROSION AND SEDIMENT CONTROL STATEMENT

THE ESCAPE OF SEDIMENT FROM THE SITE SHALL BE PREVENTED BY THE INSTALLATION OF EROSION AND SEDIMENT CONTROL MEASURES AND PRACTICES PRIOR TO, OR CONCURRENT WITH, LAND-DISTURBING ACTIVITIES.

STABILIZING STATEMENT

ANY DISTURBED AREA LEFT EXPOSED FOR A PERIOD GREATER THAN 14 DAYS SHALL BE STABILIZED WITH MULCH OR TEMPORARY SEEDING.

MAINTENANCE STATEMENT

EROSION CONTROL MEASURES WILL BE MAINTAINED AT ALL TIMES. IF FULL IMPLEMENTATION OF THE APPROVED PLAN DOES NOT PROVIDE FOR EFFECTIVE EROSION CONTROL, ADDITIONAL EROSION AND SEDIMENT CONTROL MEASURES SHALL BE IMPLEMENTED TO CONTROL OR TREAT THE SEDIMENT SOURCE.

SITE VISIT STATEMENT

I HEREBY CERTIFY THAT I, WALTER R. CHECK, AS THE AUTHORIZED REPRESENTATIVE, HAVE VISITED THE SITE PRIOR TO THE DESIGN OF THE EROSION AND SEDIMENT CONTROL PLANS.

DATE: 2/20/13

LEVEL II CERTIFIED DESIGN PROFESSIONAL
GSWCC CERTIFICATION No. 000008135

SOILS INFORMATION

SOIL SYMBOL	NAME	% SLOPE	K	LIMITATION	REASON FOR LIMITATION	HYDROLOGIC SOIL GROUP
AdA	ALBANY	0-2	0.17	SEVERE	WETNESS	C
Bk	BLADEN	0-1	0.10	SEVERE	WETNESS FLOODING	D
Br	BROOKMAN	0-1	0.24	SEVERE	WETNESS	D
Pe	PELHAM	0-2	0.10	SEVERE	WETNESS	B/D
Sa	SAPELO	0-2	0.17	SEVERE	WETNESS	B/D

PHASE 1

CALL BEFORE YOU DIG: 1-800-282-7411.
UTILITIES PROTECTION CENTER™
CALL 1-800-282-7411 AT LEAST 72 HOURS BEFORE YOU DIG TO BE IN FULL COMPLIANCE WITH THE LAW.

NOTE:
IF THIS PLAN IS NOT 24"x36" IT HAS BEEN COPIED AT A REDUCED SCALE.

GEORGIA
REGISTERED
ENGINEER
WALTER R. CHECK

DATE SEALED: 07/29/07

NO.	DATE	BY	REVISIONS
1	07/29/07	MAD	

NO. 1

REVISED PER CITY OF KINGSLAND COMMENTS

PROJECT NO.: 06-5038

DATE: 11/10/06

DRAWN BY: DRS

CHECKED BY: WRC

APPROVED BY: WRC

SCALE: 1"=100'

SHEET

47

2006-5038

P & A ENGINEERING, INC.
CIVIL ENGINEERS

1201 SHAROWIAH DRIVE
ST. MARYS, GEORGIA 31558
ST. PH. (912) 673-8755
FAX (912) 882-2729

3528 DARIEN HWY, SUITE 219
BRUNSWICK, GEORGIA 31520
PH. (912) 265-3851
FAX (912) 265-9509

KINGSLAND WEST
CITY OF KINGSLAND, 1606TH C.M.D., CAMDEN COUNTY, GEORGIA
PREPARED FOR: PHELPS INVESTMENT PROPERTIES, INC.

EROSION & SEDIMENT CONTROL PLAN-PHASE I

NOTE: THIS PLAN IS NOT INTENDED FOR CONSTRUCTION UNLESS IT HAS BEEN SIGNED AND SEALED BY THE ENGINEER.

SOILS INFORMATION

K = SOIL ERODIBILITY FACTOR

SOIL SYMBOL	NAME	% SLOPE	K	LIMITATION	REASON FOR LIMITATION	HYDROLOGIC SOIL GROUP
AdA	ALBANY	0-2	0.17	SEVERE	WETNESS	C
Bk	BLADEN	0-1	0.10	SEVERE	WETNESS FLOODING	D
Br	BROOKMAN	0-1	0.24	SEVERE	WETNESS	D
Pe	PELHAM	0-2	0.10	SEVERE	WETNESS	B/D
Sa	SAPELO	0-2	0.17	SEVERE	WETNESS	B/D

MAINTENANCE STATEMENT

EROSION CONTROL MEASURES WILL BE MAINTAINED AT ALL TIMES. IF FULL IMPLEMENTATION OF THE APPROVED PLAN DOES NOT PROVIDE FOR EFFECTIVE EROSION CONTROL, ADDITIONAL EROSION AND SEDIMENT CONTROL MEASURES SHALL BE IMPLEMENTED TO CONTROL OR TREAT THE SEDIMENT SOURCE.

SITE VISIT STATEMENT

I HEREBY CERTIFY THAT I, WALTER R. CHECK, AS THE AUTHORIZED REPRESENTATIVE, HAVE VISITED THE SITE PRIOR TO THE DESIGN OF THE EROSION AND SEDIMENT CONTROL PLANS.

DATED: 2/22/07
LEVEL II CERTIFIED DESIGN PROFESSIONAL
GSWCC CERTIFICATION No. 0000008135

EROSION CONTROL INSTALLATION

- CONTRACTOR SHALL INSTALL EROSION CONTROL MEASURES IN THE FOLLOWING SEQUENCE:
A. PRIOR TO BEGINNING LAND DISTURBING ACTIVITIES, THE CONTRACTOR SHALL STAKE AND FLAG ALL JURISDICTIONAL WETLANDS AND ALL UNDISTURBED BUFFERS SHOWN ON THE PLANS.
B. CONTRACTOR SHALL INSTALL CONSTRUCTION EXIT STONE PAD PRIOR TO DISTURBANCE DUE TO UTILITY AND/OR ROAD CONSTRUCTION. CONSTRUCTION ACCESS TO BE LOCATED AS SHOWN ON THIS DRAWING.
C. PRIOR TO ROUGH GRADING OF ROADWAY AND IMMEDIATELY FOLLOWING INSTALLATION OF DRAINAGE DITCHES & INLETS, SEDIMENT BARRIERS SHALL BE INSTALLED AS INDICATED ON DRAWINGS. ANY STOCKPILES RESULTING FROM STRIPPING OR EXCAVATING WITHIN THE PROJECT SHALL BE CONTAINED WITH SILT FENCING AROUND THE STOCKPILE PERIMETER. STOCKPILES REMAINING FOR THREE WEEKS OR LONGER SHALL ALSO BE SEEDED AND MULCHED.
D. PRIOR TO ROUGH GRADING OF ANY LOT, SEDIMENT BARRIERS SHALL BE INSTALLED ALONG THE DOWN SLOPE PERIMETER OF THAT LOT. MAINTENANCE STATEMENT EROSION CONTROL MEASURES WILL BE MAINTAINED AT ALL TIMES. IF FULL IMPLEMENTATION OF THE APPROVED PLAN DOES NOT PROVIDE FOR EFFECTIVE EROSION CONTROL, ADDITIONAL EROSION AND SEDIMENT CONTROL MEASURES SHALL BE IMPLEMENTED TO CONTROL OR TREAT THE SEDIMENT SOURCE.

24 - HOUR CONTACT

PHILIPS INVESTMENT PROPERTIES, INC.
BEN SNYDER
PHONE (863) 393-2015

PROPERTY OWNED BY:

PHILIPS INVESTMENT PROPERTIES, INC.
2629 WAVERLY BARN ROAD
SUITE 133
DAVENPORT, FL 33897
(863) 420-9977

EROSION CONTROL MEASURE LEGEND:

- (Co) CONSTRUCTION EXIT
- (Rd) ROCK FILTER/DAM
- (Rt) RETROFITTING (AS NOTED)
- (Sd1) SEDIMENT BARRIER (AS NOTED)
- (Sd2) INLET SEDIMENT TRAP
- (Sd3) TEMPORARY SEDIMENT BASIN
- (St) STORM DRAIN OUTLET PROTECTION (RIP RAP)
- (Bf) BUFFER ZONE (UNDISTURBED VEGETATIVE)
- (Ds1) DISTURBED AREA STABILIZATION (WITH MULCHING ONLY)
- (Ds2) DISTURBED AREA STABILIZATION (WITH TEMPORARY SEEDING)
- (Ds3) DISTURBED AREA STABILIZATION (WITH PERMANENT VEGETATION)
- (Ds4) DISTURBED AREA STABILIZATION (WITH SODDING)
- (Ru) PROPOSED DRAINAGE DIRECTION
- (Ma) SOIL SERIES BOUNDARY
- 20- EXISTING CONTOUR ELEVATION
- 20- PROPOSED CONTOUR ELEVATION

EROSION AND SEDIMENT CONTROL STATEMENT

THE ESCAPE OF SEDIMENT FROM THE SITE SHALL BE PREVENTED BY THE INSTALLATION OF EROSION AND SEDIMENT CONTROL MEASURES AND PRACTICES PRIOR TO, OR CONCURRENT WITH, LAND-DISTURBING ACTIVITIES.

STABILIZING STATEMENT

ANY DISTURBED AREA LEFT EXPOSED FOR A PERIOD GREATER THAN 14 DAYS SHALL BE STABILIZED WITH MULCH OR TEMPORARY SEEDING.

MAINTENANCE STATEMENT

EROSION CONTROL MEASURES WILL BE MAINTAINED AT ALL TIMES. IF FULL IMPLEMENTATION OF THE APPROVED PLAN DOES NOT PROVIDE FOR EFFECTIVE EROSION CONTROL, ADDITIONAL EROSION AND SEDIMENT CONTROL MEASURES SHALL BE IMPLEMENTED TO CONTROL OR TREAT THE SEDIMENT SOURCE.


PHASE 1



CALL BEFORE YOU DIG: 1-800-282-7411.
UTILITIES PROTECTION CENTER™
CALL 1-800-282-7411 AT LEAST 72 HOURS BEFORE YOU DIG TO BE IN FULL COMPLIANCE WITH THE LAW.

NOTE:
IF THIS PLAN IS NOT 24"x36" IT HAS BEEN COPIED AT A REDUCED SCALE.

100 0 50 100
SCALE IN FEET

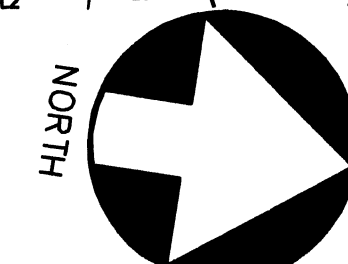

SHEET
48
2006-5038

KINGSLAND WEST
CITY OF KINGSLAND, 1606TH G.M.D., CAMDEN COUNTY, GEORGIA
PREPARED FOR: PHILIPS INVESTMENT PROPERTIES, INC.

EROSION & SEDIMENT CONTROL PLAN-PHASE I

P & A ENGINEERING, INC.
CIVIL ENGINEERS
1201 SHADOWLAWN DRIVE
ST. MARYS, GEORGIA 31558
PH. (912) 673-8575
FAX (912) 882-2729

3528 DARIEN HWY, SUITE 219
BRUNSWICK, GEORGIA 31525
PH. (912) 265-3851
FAX (912) 265-9509

REVISIONS

NO. 1

REVISED PER CITY OF KINGSLAND COMMENTS

DATE

DATE SEALED: 2/27/07



NOTE: THIS PLAN IS NOT INTENDED FOR CONSTRUCTION UNLESS IT HAS BEEN SIGNED AND SEALED BY THE ENGINEER.

1. REFER TO THE MANUAL FOR EROSION AND SEDIMENT CONTROL IN GEORGIA. SECTION 6 FOR DETAILS, DESCRIPTIONS AND SPECIFICATIONS OF EROSION CONTROL MEASURES.
2. THE SUBJECT PROPERTY LIES IN FLAZO HAZARD ZONE "X" (UNSHADED/OUTSIDE THE 500 YEAR FLOOD), AS SHOWN ON F.I.R. MAPS FOR CAMDEN COUNTY, GEORGIA. COMMUNITY PANEL NO. 130400302 C DATED SEPTEMBER 30, 1988. THE SUBJECT SITE DOES NOT WE WITHIN THE 100 YEAR FLOOD PLAN.
3. FOR PURPOSES OF EROSION CONTROL PERMIT APPLICATION THIS DRAWING IS CONSIDERED SHEET 5 OF 11.
4. FOR ADDITIONAL BACKGROUND INFORMATION SEE SUBSECTION PAID BY PRINETT-BENNETT & ASSOCIATES, INC. DUNDAS AND WEST CITY OF KINGSLAND, 1608H DISTRICT, G.I. CAMDEN COUNTY, GEORGIA. DATED: AUGUST 29, 2008.
5. THE SOILS BOUNDARIES SHOWN HEREIN WERE SCALED FROM SOIL SURVEY OF CAMDEN AND CLYNN COUNTIES, GEORGIA BY UNITED STATES DEPARTMENT OF AGRICULTURE SOIL CONSERVATION SERVICE IN COOPERATION WITH THE UNIVERSITY OF GEORGIA, COLLEGE OF AGRICULTURE, AGRICULTURAL EXPERIMENT STATIONS, ISSUED NOV. 1980.
6. CLEAR ONLY THOSE AREAS REQUIRED FOR CONSTRUCTION AND, WHERE POSSIBLE, MAINTAIN A VEGETATIVE BUFFER ZONE BETWEEN THE DISTURBED GROWING AREA AND ANY ADJACENT UNDISTURBED AREAS. A 25' BUFFER ZONE CANNOT BE MAINTAINED FOR WENTY AREAS, A SILT FENCE SHALL BE ESTABLISHED IN ITS PLACE.
7. DISTURBED AREAS OR CONSTRUCTED EMBANKMENTS WITH GRADIENT EXCEEDING 30% SHAL BE STABILIZED IMMEDIATELY.
8. ALL EXCAVATION SHALL BE DONE IN A MANNER TO MINIMIZE WATER TURBIDITY AND POLLUTION. DISCHARGE SHALL BE CONTROLLED AND ROUTED THROUGH ANY FILTERS OR SILTATION BARRIERS. THE CONTRACTOR SHALL BE RESPONSIBLE FOR THE PREVENTION, CONTROL, AND ABATEMENT OF SOIL EROSION AND WATER POLLUTION.
9. ALL DISTURBED AREAS THAT ARE NOT SODDED SHALL RECEIVE GRASS SEED, FERTILIZER AND MULCH.

THE ESCAPE OF SEDIMENT FROM THE SITE SHALL BE PREVENTED BY THE INSTALLATION OF EROSION AND SEDIMENT CONTROL MEASURES AND PRACTICES PRIOR TO, OR CONCURRENT WITH, LAND-DISTURBING ACTIVITIES.

EROSION CONTROL MEASURES WILL BE MAINTAINED AT ALL TIMES. IF FULL IMPLEMENTATION OF THE APPROVED PLAN DOES NOT PROVIDE FOR EFFECTIVE EROSION CONTROL, ADDITIONAL EROSION AND SEDIMENT CONTROL MEASURES SHALL BE IMPLEMENTED TO CONTROL OR TREAT THE SEDIMENT SOURCE.

1. CONTRACTOR SHALL INSTALL EROSION CONTROL MEASURES IN THE FOLLOWING SEQUENCE:

- A. PRIOR TO BEGINNING LAND DISTURBING ACTIVITIES, THE CONTRACTOR SHALL STAKE AND FLAG ALL JURISDICTIONAL WETLANDS AND ALL UNDISTURBED BUFFERS SHOWN ON THE PLAN.
- B. CONTRACTOR SHALL INSTALL CONSTRUCTION EIT STONE PAD PRIOR TO DISTURBANCE DUE TO UTILITY AND/OR ROAD CONSTRUCTION. CONSTRUCTION ACCESS TO BE LOCATED AS SHOWN ON THIS DRAWING.
- C. PRIOR TO ROUGH GRADING OF ROAD OR DRIVE, THE FOLLOWING INSTALLATION OF DRAINAGE DITCHES & INLETS, SEDIMENT BARRIERS SHALL BE INSTALLED AS INDICATED ON DRAWINGS. ANY STOCKPILES RESULTING FROM STOPPING OR EXCAVATING WITHIN THE PROJECT AREA SHALL BE CONTAINED WITH SILT FENCING AND THE SLOPE OF THE STOCKPILE, STOCKPILES REMAINING FOR THREE WEEKS OR LONGER SHALL ALSO BE SEEDED AND MULCHED.
- D. PRIOR TO ROUGH GRADING OF ANY LOT, SEDIMENT BARRIERS SHALL BE INSTALLED ALONG THE DOWN SLOPE PERIMETER OF THAT LOT. MAINTENANCE STATEMENT EROSION CONTROL MEASURES WILL BE MAINTAINED AT ALL TIMES. IF FULL IMPLEMENTATION OF THE APPROVED PLAN DOES NOT PROVIDE FOR EFFECTIVE EROSION CONTROL, THE CONTRACTOR SHALL BE RESPONSIBLE FOR ANY FEASIBLE MEASURES TO BE IMPLEMENTED TO CONTROL OR TREAT THE SEDIMENT SOURCE.

Legend:

- (Co) CONSTRUCTION EXIT
- (Rd) ROCK FILTER DAM
- (Rt) RETROFITTING (AS NOTED)
- (Sd1) SEDIMENT BARRIER (AS NOTED)
- (Sd2) INLET SEDIMENT TRAP
- (Sd3) TEMPORARY SEDIMENT BASIN
- (St) STORM DRAIN OUTLET PROTECTION (RIP RAP)
- (Bf) BUFFER ZONE (UNDISTURBED VEGETATIVE)
- (Ds1) DISTURBED AREA STABILIZATION (WITH MULCHING ONLY)
- (Ds2) DISTURBED AREA STABILIZATION (WITH TEMPORARY SEEDING)
- (Ds3) DISTURBED AREA STABILIZATION (WITH PERMANENT VEGETATION)
- (Ds4) DISTURBED AREA STABILIZATION (WITH SODDING)
- ← (C) PROPOSED DRAINAGE DIRECTION
- Ru / Ma SOIL SERIES BOUNDARY
- 20- EXISTING CONTOUR ELEVATION
- 20- PROPOSED CONTOUR ELEVATION

ANY DISTURBED AREA LEFT EXPOSED FOR A PERIOD GREATER THAN 14 DAYS SHALL BE STABILIZED WITH MULCH OR TEMPORARY SEEDING.

I HEREBY CERTIFY THAT I, WALTER R. CHEEK, AS THE
AUTHORIZED REPRESENTATIVE, HAVE VISITED THE SITE PRIOR TO THE
DESIGN OF THE EROSION AND SEDIMENT CONTROL PLANS.
Walter R. Cheek DATED: 2/27/07
LEVEL II CERTIFIED DESIGN PROFESSIONAL
GSWCC CERTIFICATION No. 0000008135

PHELPS INVESTMENT PROPERTIES, INC.
 BEN SNYDER
 PHONE (863) 393-2015

PROPERTY OWNED BY:
 PHELPS INVESTMENT PROPERTIES, INC.
 2629 WAVERLY BARN ROAD
 SUITE 133
 DAVENPORT, FL. 33897
 (863) 420-9977

PHELPS INVESTMENT PROPERTIES, INC.
2629 WAVERLY BARN ROAD
SUITE 133
DAVENPORT, FL 33897
(863) 420-9977

1. THERE ARE NO OFF SITE CONTRIBUTING DRAINAGE AREAS.
2. THERE ARE NO STATE WATERS LOCATED ON OR WITHIN 200 FEET OF THE PROJECT SITE.
3. ~~THE RECEIVING WATERS FOR THIS PROJECT ARE SWAMPWOLF BAY TO LITTLE CATFISH CREEK TO ST. MARYS RIVER.~~

DENOTES LIMITS OF
 DISTURBANCE, L.O.D.: -----

NOTE:
TYPE "C" SILT FENCE MUST BE INSTALLED
ALONG JURISDICTIONAL WETLAND AREAS.
TYPE "A" SILT FENCE MAY BE USED AT ALL
OTHER LOCATIONS UNLESS OTHERWISE NOTED.



NO.	REVISED PER CITY OF KINGSLAND COMMENTS	REVISIONS	BY	DATE
1			MAO	01/29/07

P & A ENGINEERING, INC.
CIVIL ENGINEERS

1201 SHADOWLAWN DRIVE
T. MARYS, GEORGIA 31558
PH. (912) 673-8575
FAX (912) 882-2729

ND, 1606TH C.M.D., CAMDEN CO. WEST KINGSLAND

PREPARED FOR: PHELPS INVESTMENT PROPERTIES, INC.

EROSION & SEDIMENT CONTROL PLAN-PHASE II


DATE:	11/10/06
DRAWN BY :	DRS
CHECKED BY :	WRC
APPROVED BY :	WRC
SCALE :	1"=100'

SHEET

49

06-5038

NOTE: THIS PLAN IS NOT INTENDED FOR CONSTRUCTION UNLESS IT HAS BEEN SIGNED AND SEALED BY THE ENGINEER.

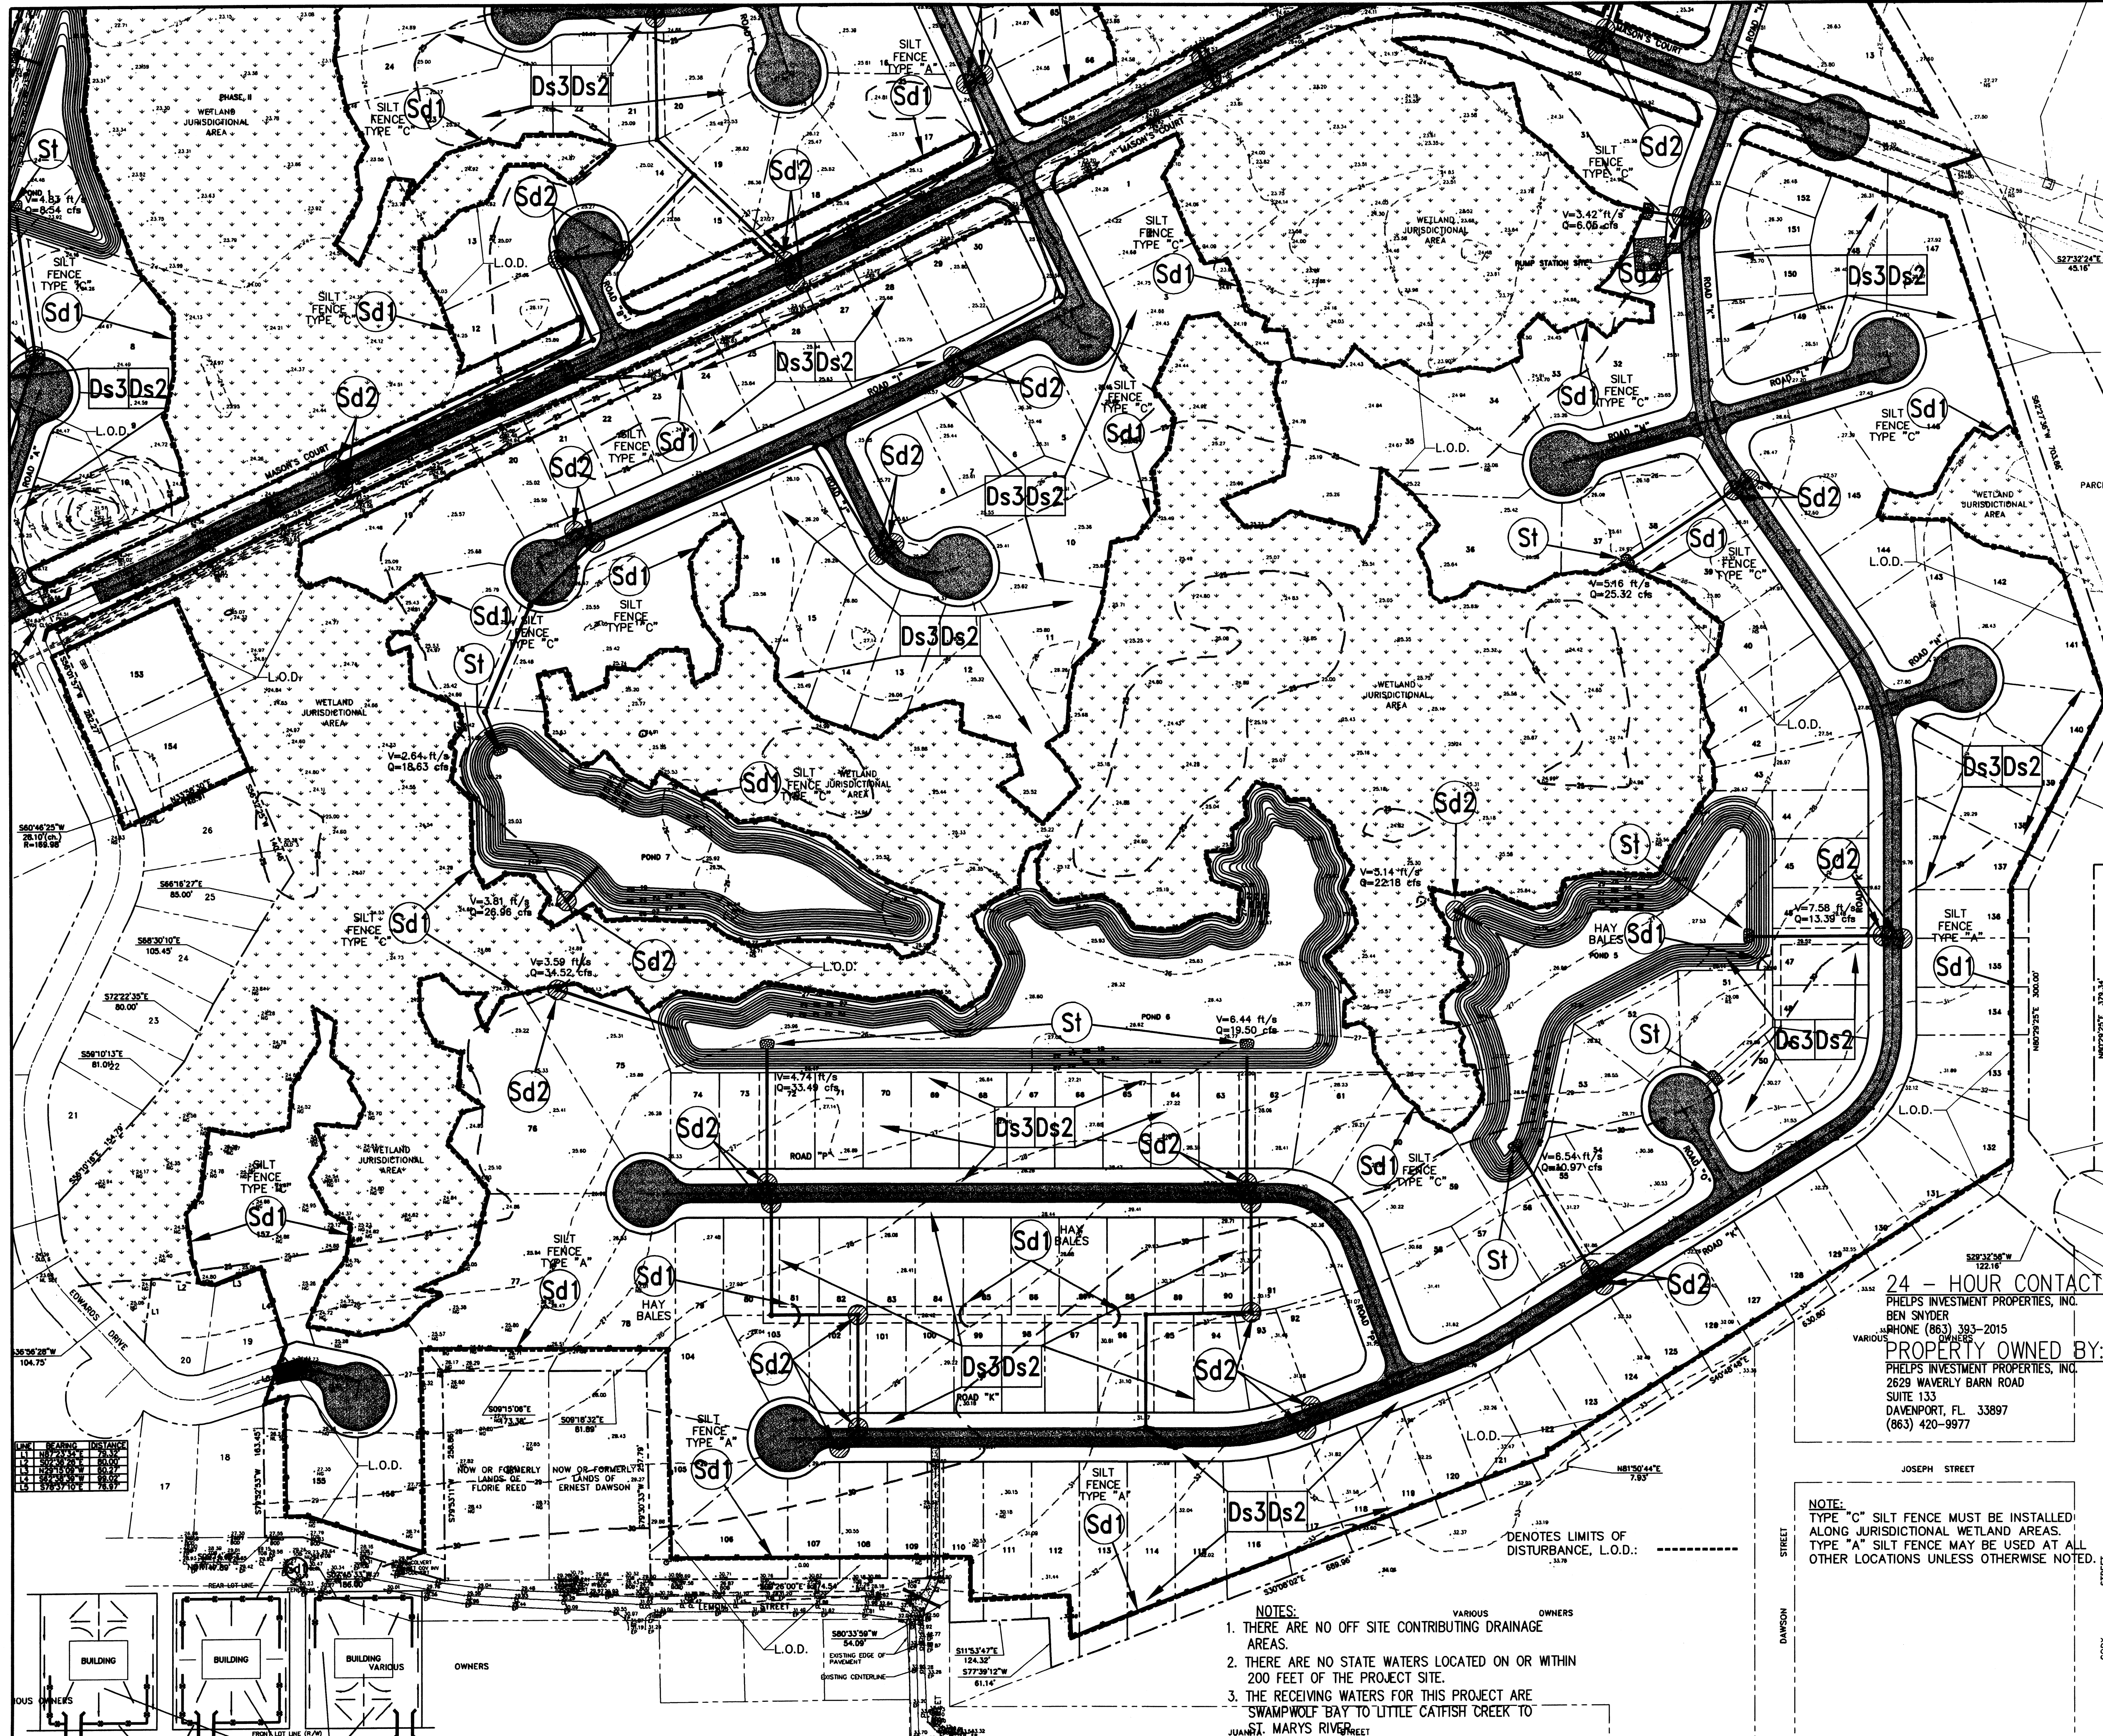

EROSION CONTROL INSTALLATION

1. CONTRACTOR SHALL INSTALL EROSION CONTROL MEASURES IN THE FOLLOWING SEQUENCE:
- PRIOR TO BEGINNING LAND DISTURBING ACTIVITIES, THE CONTRACTOR SHALL STAKE AND FLAG ALL JURISDICTIONAL WETLANDS AND ALL UNDISTURBED BUFFERS SHOWN ON THE PLANS.
 - CONTRACTOR SHALL INSTALL CONSTRUCTION EXIT STONE PAD PRIOR TO DISTURBANCE DUE TO UTILITY AND/OR ROAD CONSTRUCTION. CONSTRUCTION ACCESS TO BE LOCATED AS SHOWN ON THIS DRAWING.
 - PRIOR TO ROUGH GRADING OF ROADWAY AND IMMEDIATELY FOLLOWING INSTALLATION OF DRAINAGE, DITCHES & INLETS, SEDIMENT BARRIERS SHALL BE INSTALLED AS INDICATED ON DRAWINGS. ANY STOCKPILES RESULTING FROM STRIPPING OR EXCAVATING WITHIN THE PROJECT SHALL BE CONTAINED WITH SILT FENCING AROUND THE STOCKPILE PERIMETER. STOCKPILES REMAINING FOR THREE WEEKS OR LONGER SHALL ALSO BE SEEDED AND MULCHED.
 - PRIOR TO ROUGH GRADING OF ANY LOT, SEDIMENT BARRIERS SHALL BE INSTALLED ALONG THE DOWN SLOPE PERIMETER OF THAT LOT. MAINTENANCE STATEMENT EROSION CONTROL MEASURES WILL BE MAINTAINED AT ALL TIMES. IF FULL IMPLEMENTATION OF THE APPROVED PLAN DOES NOT PROVIDE FOR EFFECTIVE EROSION CONTROL, ADDITIONAL EROSION AND SEDIMENT CONTROL MEASURES SHALL BE IMPLEMENTED TO CONTROL OR TREAT THE SEDIMENT SOURCE.

SOIL EROSION CONTROL NOTES

- REFER TO THE MANUAL FOR EROSION AND SEDIMENT CONTROL IN GEORGIA, SECTION 6 FOR DETAILS, DESCRIPTIONS AND SPECIFICATIONS OF EROSION CONTROL MEASURES.
- THE SUBJECT PROPERTY LIES IN FLOOD HAZARD ZONE "X" (UNSHADED) OUTSIDE THE 500 YEAR FLOOD, AS SHOWN ON FIRM MAPS FOR CAMDEN COUNTY, GEORGIA, COMPLETION DATE: SEPTEMBER 30, 1988. THE SUBJECT SITE DOES NOT LIE WITHIN THE 100 YEAR FLOOD PLAIN.
- FOR PURPOSES OF EROSION CONTROL PERMIT APPLICATION THIS DRAWING IS CONSIDERED SHEET 6 OF 11.
- FOR ADDITIONAL BOUNDARY INFORMATION SEE SUBDIVISION PLAT BY PRIVETT-BENNETT & ASSOCIATES, INC., KINGSLAND, WEST CITY OF KINGSLAND, 1800TH DISTRICT, S.W. CAMDEN COUNTY, GEORGIA, DATED: AUGUST 29, 2006.
- THE SOILS BOUNDARIES SHOWN HEREIN WERE SCALED FROM SOIL SURVEY OF CAMDEN AND ADJACENT AREAS BY UNITED STATES DEPARTMENT OF AGRICULTURE, SOIL CONSERVATION SERVICE IN COOPERATION WITH THE UNIVERSITY OF GEORGIA, COLLEGE OF AGRICULTURE, AGRICULTURAL EXPERIMENT STATIONS, ISSUED NOV. 1980.
- CLEAR ONLY THOSE AREAS REQUIRED FOR CONSTRUCTION AND, WHERE POSSIBLE, MAINTAIN A VEGETATIVE BUFFER ZONE BETWEEN THE DISTURBED WORKING AREA AND ANY WATERCOURSE. IF A 25 FOOT BUFFER WITH HEAVY VEGETATION CANNOT BE MAINTAINED, FOR ANY REASON, A SILT FENCE SHALL BE CREATED IN ITS PLACE.
- DISTURBED AREAS OR CONSTRUCTED EMBANKMENTS WITH GRADIENT EXCEEDING 30% SHALL BE STABILIZED IMMEDIATELY.
- ALL EXCAVATION SHALL BE DONE IN A MANNER TO MINIMIZE WATER TURBIDITY AND POLLUTION. DISCHARGE SHALL BE CONTROLLED AND ROUTED THROUGH HAY FILTERS OR SILTATION BARRIERS. THE CONTRACTOR SHALL BE RESPONSIBLE FOR THE PREVENTION, CONTROL, AND ABATEMENT OF SOIL EROSION AND WATER POLLUTION.
- ALL DISTURBED AREAS WHICH ARE NOT SOODED SHALL RECEIVE GRASS SEED, FERTILIZER AND MULCH.

EROSION CONTROL MEASURE LEGEND:

- | | |
|------|--|
| Co | CONSTRUCTION EXIT |
| Rd | ROCK FILTER DAM |
| Rt | RETROFITTING (AS NOTED) |
| Sd1 | SEDIMENT BARRIER (AS NOTED) |
| Sd2 | INLET SEDIMENT TRAP |
| Sd3 | TEMPORARY SEDIMENT BASIN |
| St | STORM DRAIN OUTLET PROTECTION (RIP RAP) |
| Bf | BUFFER ZONE (UNDISTURBED VEGETATIVE) |
| Ds1 | DISTURBED AREA STABILIZATION (WITH MULCHING ONLY) |
| Ds2 | DISTURBED AREA STABILIZATION (WITH TEMPORARY SEEDING) |
| Ds3 | DISTURBED AREA STABILIZATION (WITH PERMANENT VEGETATION) |
| Ds4 | DISTURBED AREA STABILIZATION (WITH SODDING) |
| Ru | PROPOSED DRAINAGE DIRECTION |
| Ma | SOIL SERIES BOUNDARY |
| -20- | EXISTING CONTOUR ELEVATION |
| -20- | PROPOSED CONTOUR ELEVATION |

24 - HOUR CONTACT
PHELPS INVESTMENT PROPERTIES, INC.
BEN SNYDER
PHONE (863) 393-2015
PROPERTY OWNED BY:
PHELPS INVESTMENT PROPERTIES, INC.
2629 WAVERLY BARN ROAD
SUITE 133
DAVENPORT, FL 33897
(863) 420-9977

EROSION AND SEDIMENT CONTROL STATEMENT
THE ESCAPE OF SEDIMENT FROM THE SITE SHALL BE PREVENTED BY THE INSTALLATION OF EROSION AND SEDIMENT CONTROL MEASURES AND PRACTICES PRIOR TO, OR CONCURRENT WITH, LAND-DISTURBING ACTIVITIES.

STABILIZING STATEMENT
ANY DISTURBED AREA LEFT EXPOSED FOR A PERIOD GREATER THAN 14 DAYS SHALL BE STABILIZED WITH MULCH OR TEMPORARY SEEDING.

MAINTENANCE STATEMENT
EROSION CONTROL MEASURES WILL BE MAINTAINED AT ALL TIMES. IF FULL IMPLEMENTATION OF THE APPROVED PLAN DOES NOT PROVIDE FOR EFFECTIVE EROSION CONTROL, ADDITIONAL EROSION AND SEDIMENT CONTROL MEASURES SHALL BE IMPLEMENTED TO CONTROL OR TREAT THE SEDIMENT SOURCE.

SITE VISIT STATEMENT
I HEREBY CERTIFY THAT I, WALTER R. CHECK, AS THE AUTHORIZED REPRESENTATIVE, HAVE VISITED THE SITE PRIOR TO THE DESIGN OF THE EROSION AND SEDIMENT CONTROL PLANS.
WRC
LEVEL I CERTIFIED DESIGN PROFESSIONAL
GSWCC CERTIFICATION No. 000008135
DATE: 2/27/10



- NOTES:**
- THERE ARE NO OFF SITE CONTRIBUTING DRAINAGE AREAS.
 - THERE ARE NO STATE WATERS LOCATED ON OR WITHIN 200 FEET OF THE PROJECT SITE.
 - THE RECEIVING WATERS FOR THIS PROJECT ARE "SWAMPWOLF BAY TO LITTLE CATFISH CREEK" TO JUAN ST. MARYS RIVER.

PHASE 2



CALL BEFORE YOU DIG: 1-800-282-7411.
UTILITIES PROTECTION CENTER
DATE 1-800-282-7411 AT LEAST 72 HOURS BEFORE YOU DIG TO BE IN FULL COMPLIANCE WITH THE LAW.

NOTE:
IF THIS PLAN IS NOT 24"x36" IT HAS BEEN COPIED AT A REDUCED SCALE.

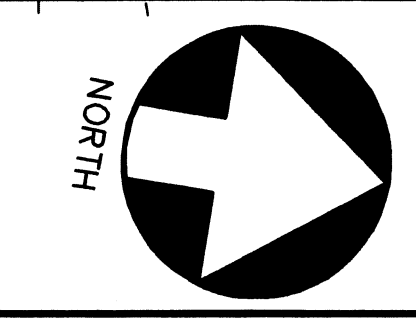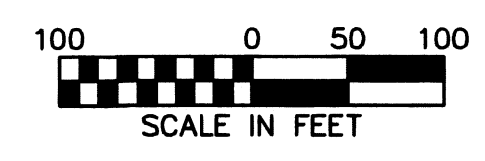

DATE SEALED: 2/27/10

NO.	DATE	BY	REVISIONS
1	07/29/07	WRC	REVISED PER CITY OF KINGSLAND COMMENTS
2	07/29/07	WRC	REVISED PER CITY OF KINGSLAND COMMENTS
3	07/29/07	WRC	REVISED PER CITY OF KINGSLAND COMMENTS

P & A ENGINEERING, INC.
CIVIL ENGINEERS

3528 DARIEN HWY, SUITE 219
ST. MARYS, GEORGIA 31558
PH: (912) 673-8575
FAX: (912) 862-2729

KINGSLAND WEST
CITY OF KINGSLAND, 1606TH G.M.D., CAMDEN COUNTY, GEORGIA
PREPARED FOR: PHELPS INVESTMENT PROPERTIES, INC.

EROSION & SEDIMENT CONTROL PLAN-PHASE II

PROJ. NO.:	06-5038
DATE:	11/10/06
DRAWN BY:	DRS
CHECKED BY:	WRC
APPROVED BY:	WRC
SCALE:	1"=100'

SHEET
50
2006-5038

THIS PLAN IS NOT INTENDED FOR CONSTRUCTION UNLESS IT HAS BEEN SIGNED AND SEALED BY THE ENGINEER.

SOIL EROSION CONTROL NOTES

1. REFER TO THE MANUAL FOR EROSION AND SEDIMENT CONTROL IN GEORGIA, SECTION 6 FOR DETAILS, DESCRIPTIONS AND SPECIFICATIONS OF EROSION CONTROL MEASURES.
2. THE SUBJECT PROPERTY LIES IN FLOOD HAZARD ZONE "X" (UNSHADED) OUTSIDE THE 500 YEAR FLOOD, AS SHOWN ON F.I.R. MAPS FOR CAMDEN COUNTY, GEORGIA, COMMUNITY PANEL NO. 130380302 C, DATED: SEPTEMBER 30, 1988. THE SUBJECT SITE DOES NOT LIE WITHIN THE 100 YEAR FLOOD PLAIN.
3. FOR PURPOSES OF EROSION CONTROL PERMIT APPLICATION THIS DRAWING IS CONSIDERED SHEET 7 OF 11.
4. FOR ADDITIONAL BOUNDARY INFORMATION SEE SUBDIVISION PLAT BY PRIVETT-BENNETT & ASSOCIATES, INC., KINGSLAND WEST, CITY OF KINGSLAND, 1606TH DISTRICT G.M., CAMDEN COUNTY, GEORGIA, DATED: AUGUST 29, 2006.
5. THE SOILS BOUNDARIES SHOWN HEREON WERE SCALED FROM SOIL SURVEY OF CAMDEN AND BLINN COUNTIES, GEORGIA BY UNITED STATES DEPARTMENT OF AGRICULTURE SOIL CONSERVATION SERVICE IN COOPERATION WITH THE UNIVERSITY OF GEORGIA, COLLEGE OF AGRICULTURE, AGRICULTURAL EXPERIMENT STATIONS, ISSUED NOV. 1980.
6. CLEAR ONLY THOSE AREAS REQUIRED FOR CONSTRUCTION AND, WHERE POSSIBLE, MAINTAIN A VEGETATIVE BUFFER ZONE BETWEEN THE DISTURBED WORKING AREA AND ANY WATERCOURSE. IF A 25 FOOT BUFFER WITH HEAVY VEGETATION CANNOT BE MAINTAINED, FOR ANY REASON, A SILT FENCE SHALL BE ERRECTED IN ITS PLACE.
7. DISTURBED AREAS OR CONSTRUCTED EMBANKMENTS WITH GRADIENT EXCEEDING 30% SHALL BE STABILIZED IMMEDIATELY.
8. ALL EXCAVATION SHALL BE DONE IN A MANNER TO MINIMIZE WATER TURBIDITY AND POLLUTION. DISCHARGE SHALL BE CONTROLLED AND ROUTED THROUGH HAY FILTERS OR SILTATION BARRIERS. THE CONTRACTOR SHALL BE RESPONSIBLE FOR THE PREVENTION, CONTROL, AND ABATEMENT OF SOIL EROSION AND WATER POLLUTION.
9. ALL DISTURBED AREAS WHICH ARE NOT SODDED SHALL RECEIVE GRASS SEED, FERTILIZER AND MULCH.

DENOTES LIMITS OF DISTURBANCE, L.O.D.:

NOTE:
TYPE "C" SILT FENCE MUST BE INSTALLED ALONG JURISDICTIONAL WETLAND AREAS. TYPE "A" SILT FENCE MAY BE USED AT ALL OTHER LOCATIONS UNLESS OTHERWISE NOTED.

MAINTENANCE STATEMENT

EROSION CONTROL MEASURES WILL BE MAINTAINED AT ALL TIMES. IF FULL IMPLEMENTATION OF THE APPROVED PLAN DOES NOT PROVIDE FOR EFFECTIVE EROSION CONTROL, ADDITIONAL EROSION AND SEDIMENT CONTROL MEASURES SHALL BE IMPLEMENTED TO CONTROL OR TREAT THE SEDIMENT SOURCE.

EROSION CONTROL INSTALLATION

1. CONTRACTOR SHALL INSTALL EROSION CONTROL MEASURES IN THE FOLLOWING SEQUENCE:
 - A. PRIOR TO BEGINNING LAND DISTURBING ACTIVITIES, THE CONTRACTOR SHALL STAKE AND FLAG ALL JURISDICTIONAL WETLANDS AND ALL UNDISTURBED BUFFERS SHOWN ON THE PLANS.
 - B. CONTRACTOR SHALL INSTALL CONSTRUCTION EXIT STONE PAD PRIOR TO DISTURBANCE DUE TO UTILITY AND/OR ROAD CONSTRUCTION. CONSTRUCTION ACCESS TO BE LOCATED AS SHOWN ON THIS DRAWING.
 - C. PRIOR TO ROUGH GRADING OF ROADWAY AND IMMEDIATELY FOLLOWING INSTALLATION OF DRAINAGE DITCHES & INLETS, SEDIMENT BARRIERS SHALL BE INSTALLED AS INDICATED ON DRAWINGS. ANY STOCKPILES RESULTING FROM STRIPPING OR EXCAVATING WITHIN THE PROJECT SHALL BE CONTAINED WITH SILT FENCING AROUND THE STOCKPILE PERIMETER. STOCKPILES REMAINING FOR THREE WEEKS OR LONGER SHALL ALSO BE SEEDED AND MULCHED.
 - D. PRIOR TO ROUGH GRADING OF ANY LOT, SEDIMENT BARRIERS SHALL BE INSTALLED ALONG THE DOWN SLOPE PERIMETER OF THAT LOT. MAINTENANCE STATEMENT EROSION CONTROL MEASURES WILL BE MAINTAINED AT ALL TIMES. IF FULL IMPLEMENTATION OF THE APPROVED PLAN DOES NOT PROVIDE FOR EFFECTIVE EROSION CONTROL, ADDITIONAL EROSION AND SEDIMENT CONTROL MEASURES SHALL BE IMPLEMENTED TO CONTROL OR TREAT THE SEDIMENT SOURCE.

EROSION CONTROL MEASURE LEGEND:

- | | |
|-------|--|
| (Co) | CONSTRUCTION EXIT |
| (Rd) | ROCK FILTER DAM |
| (Rt) | RETROFITTING (AS NOTED) |
| (Sd) | SEDIMENT BARRIER (AS NOTED) |
| (Sd2) | INLET SEDIMENT TRAP |
| (Sd3) | TEMPORARY SEDIMENT BASIN |
| (St) | STORM DRAIN OUTLET PROTECTION (RIP RAP) |
| (Bf) | BUFFER ZONE (UNDISTURBED VEGETATIVE) |
| (Ds1) | DISTURBED AREA STABILIZATION (WITH MULCHING ONLY) |
| (Ds2) | DISTURBED AREA STABILIZATION (WITH TEMPORARY SEEDING) |
| (Ds3) | DISTURBED AREA STABILIZATION (WITH PERMANENT VEGETATION) |
| (Ds4) | DISTURBED AREA STABILIZATION (WITH SODDING) |
| (Ru) | PROPOSED DRAINAGE DIRECTION |
| (Ma) | SOIL SERIES BOUNDARY |
| -20- | EXISTING CONTOUR ELEVATION |
| -20- | PROPOSED CONTOUR ELEVATION |

SITE VISIT STATEMENT

I HEREBY CERTIFY THAT I, WALTER R. CHECK, AS THE AUTHORIZED REPRESENTATIVE, HAVE VISITED THE SITE PRIOR TO THE DESIGN OF THE EROSION AND SEDIMENT CONTROL PLANS.

DATE: 2/27/17
LEVEL II CERTIFIED DESIGN PROFESSIONAL
GSWCC CERTIFICATION No. 000008135

NOW OR FORMERLY LANDS OF GEORGIA AVENT CROSS

24 - HOUR CONTACT
PHELPS INVESTMENT PROPERTIES, INC.
BEN SNYDER
PHONE (863) 393-2015

PROPERTY OWNED BY:
PHELPS INVESTMENT PROPERTIES, INC.
2629 WAVERLY BARN ROAD
SUITE 133
DAVENPORT, FL 33897
(863) 420-9977



DATE SEALED: 2/27/17

NO.	DATE	BY	REVISIONS
1	01/29/07	MA	REVISED PER CITY OF KINGSLAND COMMENTS

P & A ENGINEERING, INC.
CIVIL ENGINEERS
3508 DARIEN HWY., SUITE 219
BRUNSWICK, GEORGIA 31525
PH. (912) 265-3851
FAX (912) 265-9509

KINGSLAND WEST
CITY OF KINGSLAND, 1606TH G.M.D., CAMDEN COUNTY, GEORGIA
PREPARED FOR: PHELPS INVESTMENT PROPERTIES, INC.

PROJ. NO.: 06-5038
DATE: 11/10/06
DRAWN BY: DRS
CHECKED BY: WRC
APPROVED BY: WRC
SCALE: 1"=100'

SHEET
51
2006-5038

EROSION AND SEDIMENT CONTROL STATEMENT


THE ESCAPE OF SEDIMENT FROM THE SITE SHALL BE PREVENTED BY THE INSTALLATION OF EROSION AND SEDIMENT CONTROL MEASURES AND PRACTICES PRIOR TO, OR CONCURRENT WITH, LAND-DISTURBING ACTIVITIES.

STABILIZING STATEMENT

ANY DISTURBED AREA LEFT EXPOSED FOR A PERIOD GREATER THAN 14 DAYS SHALL BE STABILIZED WITH MULCH OR TEMPORARY SEEDING.

MAINTENANCE STATEMENT

EROSION CONTROL MEASURES WILL BE MAINTAINED AT ALL TIMES. IF FULL IMPLEMENTATION OF THE APPROVED PLAN DOES NOT PROVIDE FOR EFFECTIVE EROSION CONTROL, ADDITIONAL EROSION AND SEDIMENT CONTROL MEASURES SHALL BE IMPLEMENTED TO CONTROL OR TREAT THE SEDIMENT SOURCE.

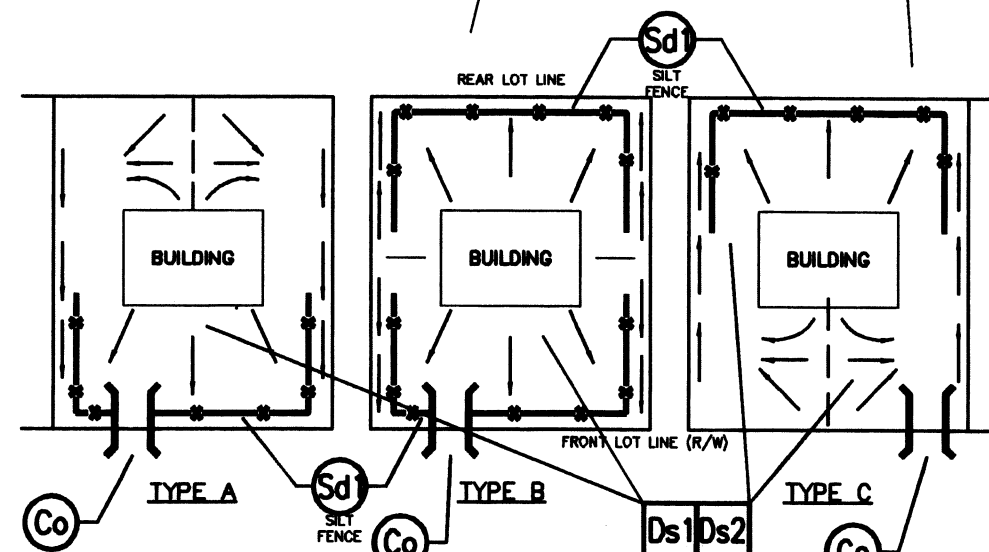

TYPICAL LOT GRADING DETAIL-PHASE TWO (N.T.S.)


PHASE 2



CALL BEFORE YOU DIG: 1-800-282-7411.
UTILITIES PROTECTION CENTER™
CALL 1-800-282-7411 AT LEAST 72 HOURS BEFORE YOU DIG TO BE IN FULL COMPLIANCE WITH THE LAW.

NOTE:
IF THIS PLAN IS NOT 24"x36" IT HAS BEEN COPIED AT A REDUCED SCALE.

100 0 50 100
SCALE IN FEET

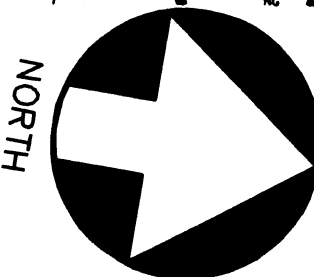

NOTE: THIS PLAN IS NOT INTENDED FOR CONSTRUCTION UNLESS IT HAS BEEN SIGNED AND SEALED BY THE ENGINEER.

SOIL EROSION CONTROL NOTES

1. REFER TO THE MANUAL FOR EROSION AND SEDIMENT CONTROL IN GEORGIA SECTION 6 FOR DETAILS, DESCRIPTIONS AND SPECIFICATIONS OF EROSION CONTROL MEASURES.
2. THE SUBJECT PROPERTY LIES IN FLOOD HAZARD ZONE "X" (UNSHADDED) OUTSIDE THE 500 YEAR FLOOD, AS SHOWN ON F.I.R. MAPS FOR CAMDEN COUNTY, GEORGIA, COMMUNITY PANEL NO. 1303600382 C, DATED: SEPTEMBER 30, 1988. THE SUBJECT SITE DOES NOT LIE WITHIN THE 100 YEAR FLOOD PLAN.
3. FOR PURPOSES OF EROSION CONTROL PERMIT APPLICATION THIS DRAWING IS CONSIDERED SHEET 8 OF 11.
4. FOR ADDITIONAL BOUNDARY INFORMATION SEE SUBDIVISION PLAT BY PRIVETT-BENNETT & ASSOCIATES, INC., KINGSLAND WEST, CITY OF KINGSLAND, 1606TH DISTRICT, S.M., CAMDEN COUNTY, GEORGIA, DATED: AUGUST 29, 2006.
5. THE SOILS BOUNDARIES SHOWN HEREON WERE SCALED FROM SOIL SURVEY OF CAMDEN AND GYNN COUNTIES, GEORGIA BY UNITED STATES DEPARTMENT OF AGRICULTURE SOIL CONSERVATION SERVICE IN COOPERATION WITH THE UNIVERSITY OF GEORGIA, COLLEGE OF AGRICULTURE, AGRICULTURAL EXPERIMENT STATIONS, ISSUED NOV. 1980.
6. CLEAR ONLY THOSE AREAS REQUIRED FOR CONSTRUCTION AND, WHERE POSSIBLE, MAINTAIN A VEGETATIVE BUFFER ZONE BETWEEN THE DISTURBED WORKING AREA AND ANY WATERCOURSE. IF A 25 FOOT BUFFER WITH HEAVY VEGETATION CANNOT BE MAINTAINED, FOR ANY REASON, A SILT FENCE SHALL BE ERECTED IN ITS PLACE.
7. DISTURBED AREAS OR CONSTRUCTED EMBANKMENTS WITH GRADIENT EXCEEDING 30% SHALL BE STABILIZED IMMEDIATELY.
8. ALL EXCAVATION SHALL BE DONE IN A MANNER TO MINIMIZE WATER TURBIDITY AND POLLUTION. DISCHARGE SHALL BE CONTROLLED AND ROUTED THROUGH HAY FILTERS OR SILTATION BARRIERS. THE CONTRACTOR SHALL BE RESPONSIBLE FOR THE PREVENTION, CONTROL, AND ABATEMENT OF SOIL EROSION AND WATER POLLUTION.
9. ALL DISTURBED AREAS WHICH ARE NOT SODDED SHALL RECEIVE GRASS SEED, FERTILIZER AND MULCH.

EROSION AND SEDIMENT CONTROL STATEMENT

THE ESCAPE OF SEDIMENT FROM THE SITE SHALL BE PREVENTED BY THE INSTALLATION OF EROSION AND SEDIMENT CONTROL MEASURES AND PRACTICES PRIOR TO, OR CONCURRENT WITH, LAND-DISTURBING ACTIVITIES.

MAINTENANCE STATEMENT

EROSION CONTROL MEASURES WILL BE MAINTAINED AT ALL TIMES. IF FULL IMPLEMENTATION OF THE APPROVED PLAN DOES NOT PROVIDE FOR EFFECTIVE EROSION CONTROL, ADDITIONAL EROSION AND SEDIMENT CONTROL MEASURES SHALL BE IMPLEMENTED TO CONTROL OR TREAT THE SEDIMENT SOURCE.

SITE VISIT STATEMENT

I HEREBY CERTIFY THAT I, WALTER R. CHECK, AS THE AUTHORIZED REPRESENTATIVE, HAVE VISITED THE SITE PRIOR TO THE DESIGN OF THE EROSION AND SEDIMENT CONTROL PLANS.

Walter R. Check DATED: 2/27/17
LEVEL II CERTIFIED DESIGN PROFESSIONAL
CSWCC CERTIFICATION No. 0000008135

EROSION CONTROL INSTALLATION

1. CONTRACTOR SHALL INSTALL EROSION CONTROL MEASURES IN THE FOLLOWING SEQUENCE:
 - A. PRIOR TO BEGINNING LAND DISTURBING ACTIVITIES, THE CONTRACTOR SHALL STAKE AND FLAG ALL JURISDICTIONAL WETLANDS AND ALL UNDISTURBED BUFFERS SHOWN ON THE PLANS.
 - B. CONTRACTOR SHALL INSTALL CONSTRUCTION EXIT STONE PAD PRIOR TO DISTURBANCE DUE TO UTILITY AND/OR ROAD CONSTRUCTION. CONSTRUCTION ACCESS TO BE LOCATED AS SHOWN ON THIS DRAWING.
 - C. PRIOR TO ROUGH GRADING OF ROADWAY AND IMMEDIATELY FOLLOWING INSTALLATION OF DRAINAGE DITCHES & INLETS, SEDIMENT BARRIERS SHALL BE INSTALLED AS INDICATED ON DRAWINGS. ANY STOCKPILES RESULTING FROM STRIPPING OR EXCAVATING WITHIN THE PROJECT SHALL BE CONTAINED WITH SILT FENCING AROUND THE STOCKPILE PERIMETER. STOCKPILES REMAINING FOR THREE WEEKS OR LONGER SHALL ALSO BE SEEDED AND MULCHED.
 - D. PRIOR TO ROUGH GRADING OF ANY LOT, SEDIMENT BARRIERS SHALL BE INSTALLED ALONG THE DOWN SLOPE PERIMETER OF THAT LOT. MAINTENANCE STATEMENT EROSION CONTROL MEASURES WILL BE MAINTAINED AT ALL TIMES. IF FULL IMPLEMENTATION OF THE APPROVED PLAN DOES NOT PROVIDE FOR EFFECTIVE EROSION CONTROL, ADDITIONAL EROSION AND SEDIMENT CONTROL MEASURES SHALL BE IMPLEMENTED TO CONTROL OR TREAT THE SEDIMENT SOURCE.

EROSION CONTROL MEASURE LEGEND:

- | | |
|-----|--|
| Co | CONSTRUCTION EXIT |
| Rd | ROCK FILTER/DAM |
| Rt | RETROFITTING (AS NOTED) |
| Sd1 | SEDIMENT BARRIER (AS NOTED) |
| Sd2 | INLET SEDIMENT TRAP |
| Sd3 | TEMPORARY SEDIMENT BASIN |
| St | STORM DRAIN OUTLET PROTECTION (RIP RAP) |
| Bf | BUFFER ZONE (UNDISTURBED VEGETATIVE) |
| Ds1 | DISTURBED AREA STABILIZATION (WITH MULCHING ONLY) |
| Ds2 | DISTURBED AREA STABILIZATION (WITH TEMPORARY SEEDING) |
| Ds3 | DISTURBED AREA STABILIZATION (WITH PERMANENT VEGETATION) |
| Ds4 | DISTURBED AREA STABILIZATION (WITH SODDING) |
| Su | PROPOSED DRAINAGE DIRECTION |
| Ru | SOIL SERIES BOUNDARY |
| Ma | EXISTING CONTOUR ELEVATION |
| 20 | PROPOSED CONTOUR ELEVATION |

STABILIZING STATEMENT

ANY DISTURBED AREA LEFT EXPOSED FOR A PERIOD GREATER THAN 14 DAYS SHALL BE STABILIZED WITH MULCH OR TEMPORARY SEEDING.

24 - HOUR CONTACT

PEHELPS INVESTMENT PROPERTIES, INC.
BEN SNYDER
PHONE (863) 393-2015

PROPERTY OWNED BY:

PEHELPS INVESTMENT PROPERTIES, INC.
SUITE 133
DAVENPORT, FL 33897
(863) 420-9977

NOTES:

1. THERE ARE NO OFF SITE CONTRIBUTING DRAINAGE AREAS.
2. THERE ARE NO STATE WATERS LOCATED ON OR WITHIN 200 FEET OF THE PROJECT SITE.
3. THE RECEIVING WATERS FOR THIS PROJECT ARE SWAMPWOLF BAY TO LITTLE CATFISH CREEK TO ST. MARYS RIVER.



DATE SEALED: 2/27/17

NO.	REVISIONS	DATE	BY
1	REVISED PER CITY OF KINGSLAND COMMENTS	07/29/07	MAD

P & A ENGINEERING, INC.
CIVIL ENGINEERS

1201 SHADOWLAWN DRIVE
ST. MARYS, GEORGIA 31558
PH. (912) 673-8575
FAX (912) 662-2729

KINGSLAND WEST
CITY OF KINGSLAND, 1606TH G.M.D., CAMDEN COUNTY, GEORGIA
PREPARED FOR: PEHELPS INVESTMENT PROPERTIES, INC.

PROJ. NO.: 06-5038
DATE: 11/10/06
DRAWN BY: DRS
CHECKED BY: WRC
APPROVED BY: WRC
SCALE: 1"=100'


SHEET
52
2006-5038

PHASE 3




CALL BEFORE YOU DIG: 1-800-282-7411.
UTILITIES PROTECTION CENTER™
CALL 1-800-282-7411 AT LEAST 48 HOURS BEFORE YOU DIG TO BE IN FULL COMPLIANCE WITH THE LAW.

NOTE:
IF THIS PLAN IS NOT 24"x36" IT HAS BEEN COPIED AT A REDUCED SCALE.

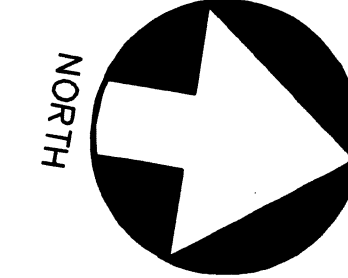

NOTE: THIS PLAN IS NOT INTENDED FOR CONSTRUCTION UNLESS IT HAS BEEN SIGNED AND SEALED BY THE ENGINEER.

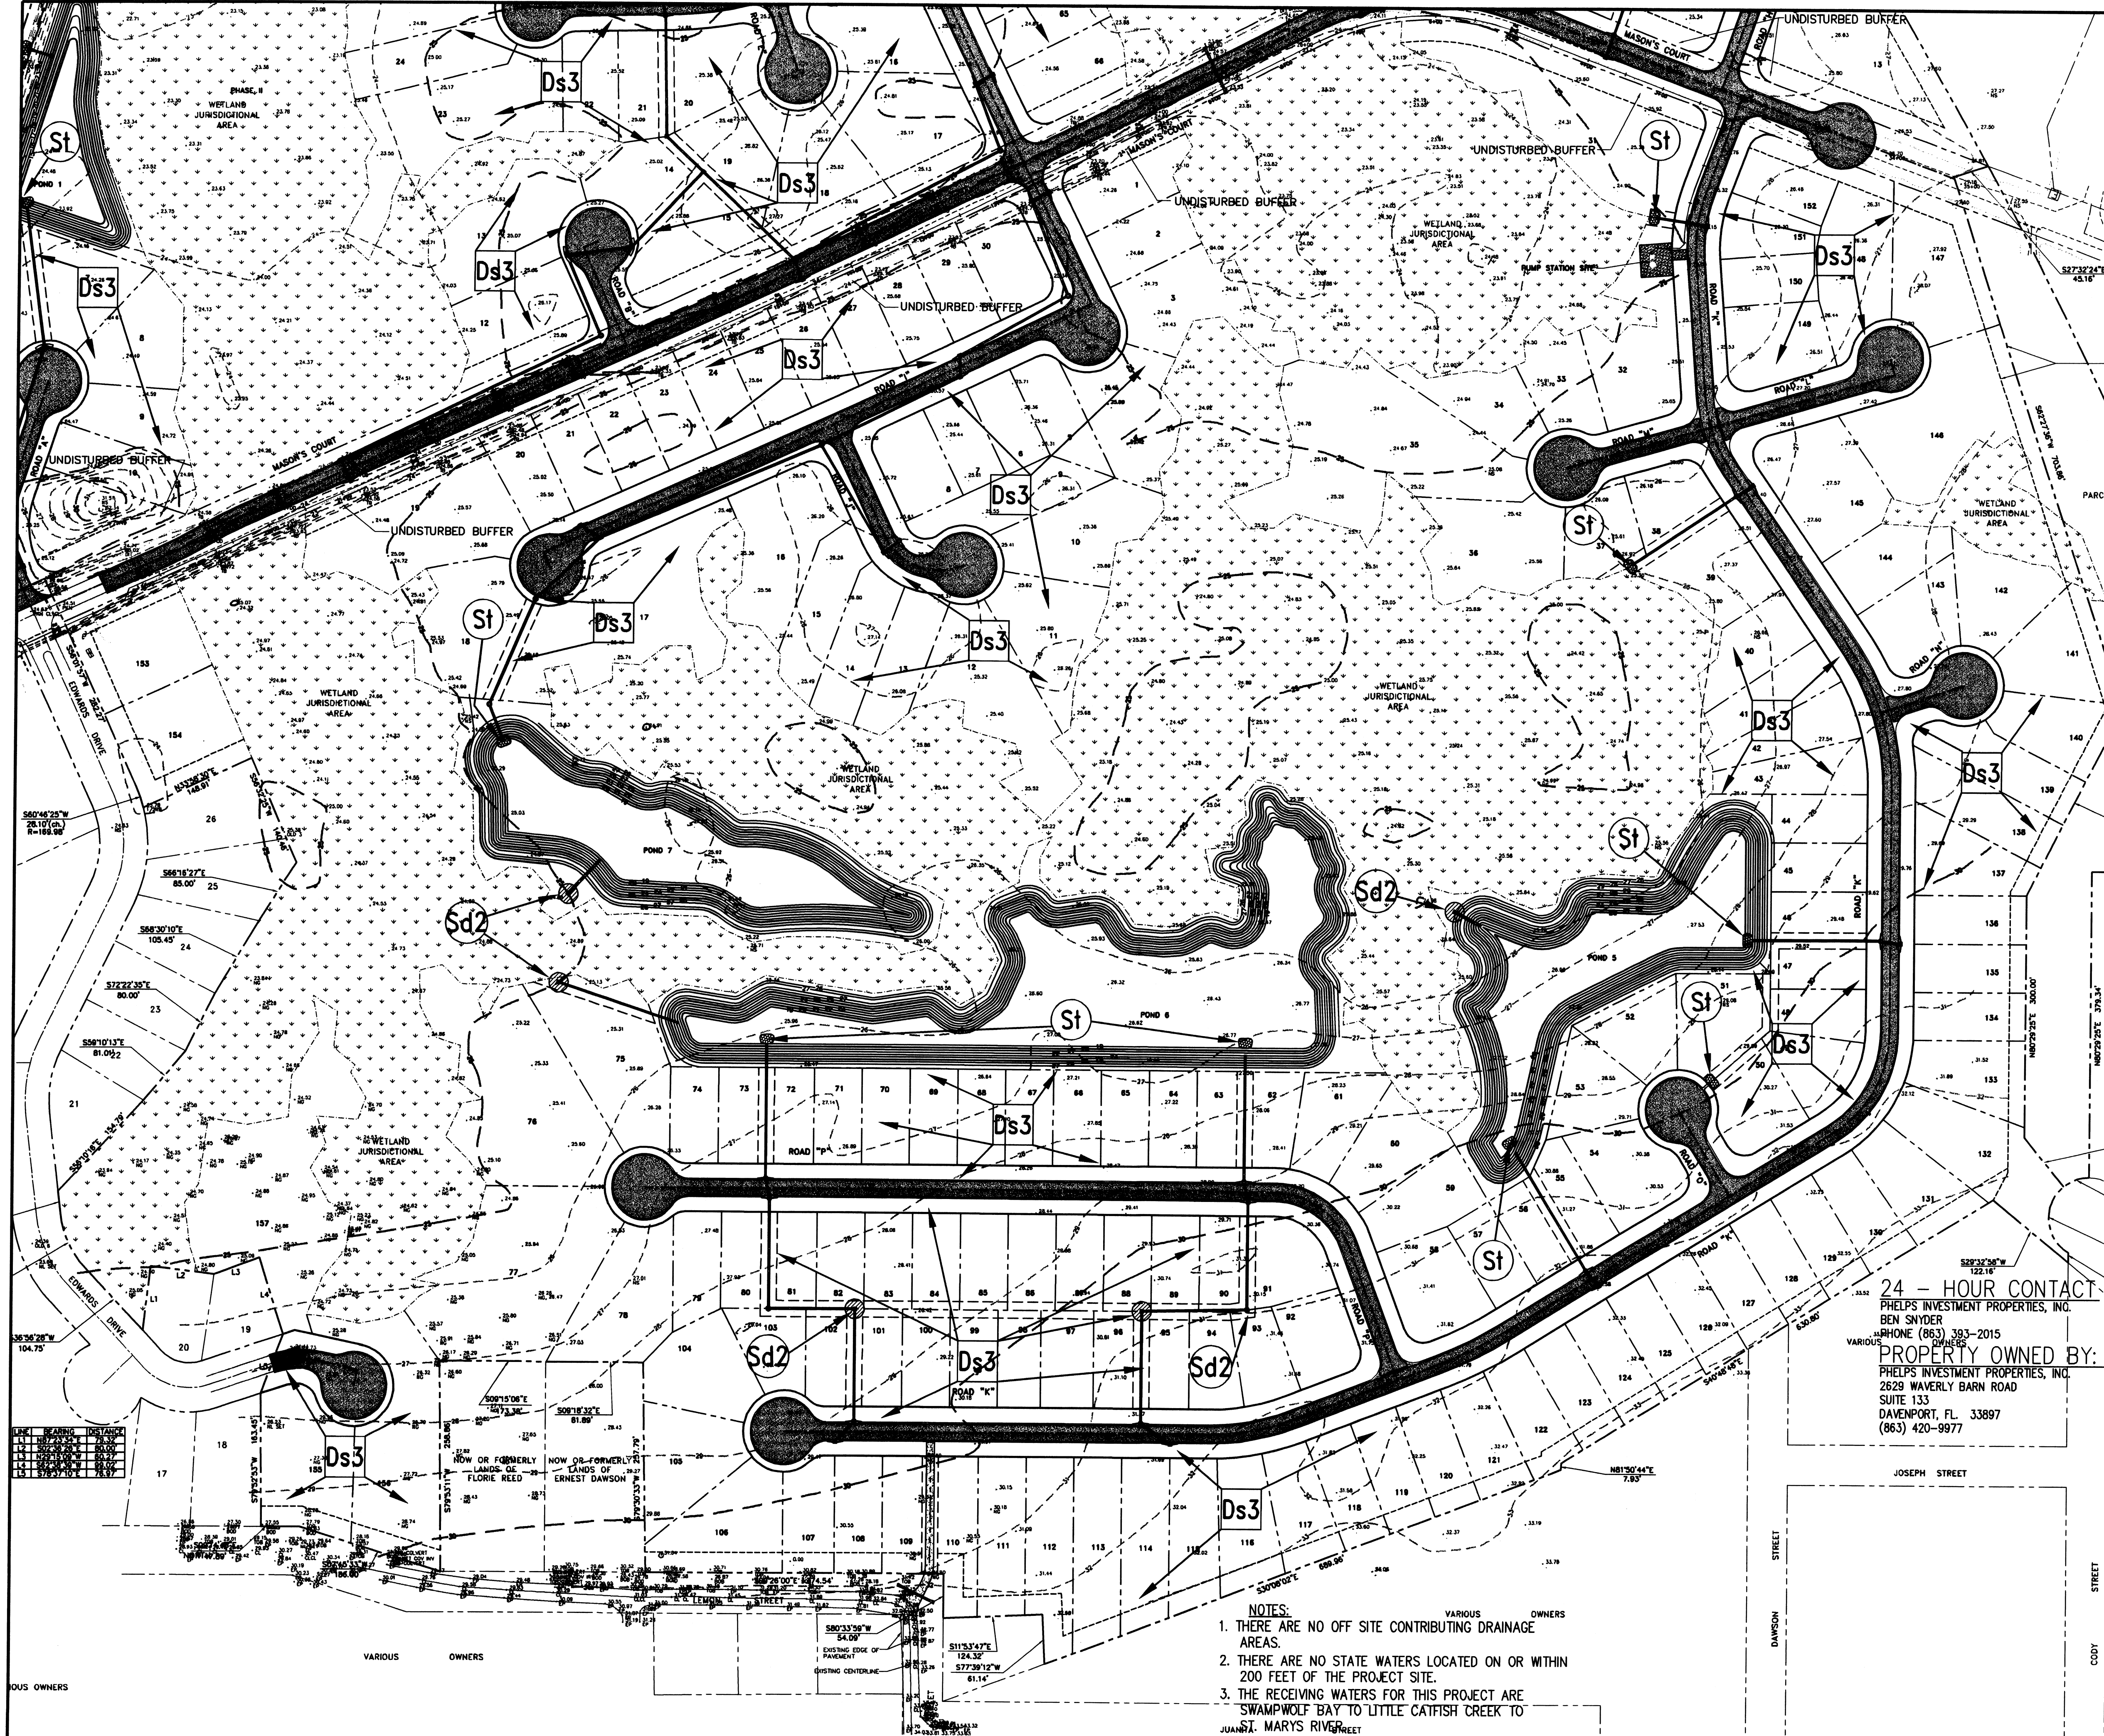

EROSION CONTROL INSTALLATION

1. CONTRACTOR SHALL INSTALL EROSION CONTROL MEASURES IN THE FOLLOWING SEQUENCE:
- PRIOR TO BEGINNING LAND DISTURBING ACTIVITIES, THE CONTRACTOR SHALL STAKE AND FLAG ALL JURISDICTIONAL WETLANDS AND ALL UNDISTURBED BUFFERS SHOWN ON THE PLANS.
 - CONTRACTOR SHALL INSTALL CONSTRUCTION EXIT STONE PAD PRIOR TO DISTURBANCE DUE TO UTILITY AND/OR ROAD CONSTRUCTION. CONSTRUCTION ACCESS TO BE LOCATED AS SHOWN ON THIS DRAWING.
 - PRIOR TO ROUGH GRADING OF ROADWAY AND IMMEDIATELY FOLLOWING INSTALLATION OF DRAINAGE DITCHES & INLETS, SEDIMENT BARRIERS SHALL BE INSTALLED AS INDICATED ON DRAWINGS. ANY STOCKPILES RESULTING FROM STRIPPING OR EXCAVATING WITHIN THE PROJECT SHALL BE CONTAINED WITH SILT FENCING AROUND THE STOCKPILE PERIMETER. STOCKPILES REMAINING FOR THREE WEEKS OR LONGER SHALL ALSO BE SEEDED AND MULCHED.
 - PRIOR TO ROUGH GRADING OF ANY LOT, SEDIMENT BARRIERS SHALL BE INSTALLED ALONG THE DOWN SLOPE PERIMETER OF THAT LOT. MAINTENANCE STATEMENT EROSION CONTROL MEASURES WILL BE MAINTAINED AT ALL TIMES. IF FULL IMPLEMENTATION OF THE APPROVED PLAN DOES NOT PROVIDE FOR EFFECTIVE EROSION CONTROL, ADDITIONAL EROSION AND SEDIMENT CONTROL MEASURES SHALL BE IMPLEMENTED TO CONTROL OR TREAT THE SEDIMENT SOURCE.

SOIL EROSION CONTROL NOTES

- REFER TO THE MANUAL FOR EROSION AND SEDIMENT CONTROL IN GEORGIA SECTION 6 FOR DETAILS, DESCRIPTIONS AND SPECIFICATIONS OF EROSION CONTROL MEASURES.
- THE SUBJECT PROPERTY LIES IN FLOOD HAZARD ZONE "X" (UNSHOWN) (OUTSIDE THE 500 YEAR FLOOD), AS SHOWN ON F.I.R. MAPS FOR CAMDEN COUNTY, GEORGIA, COMMUNITY PANEL NO. 130360362 C, DATED: SEPTEMBER 30, 1988. THE SUBJECT SITE DOES NOT LIE WITHIN THE 100 YEAR FLOOD PLAN.
- FOR PURPOSES OF EROSION CONTROL PERMIT APPLICATION THIS DRAWING IS CONSIDERED SHEET 9 OF 11.
- FOR ADDITIONAL BOUNDARY INFORMATION SEE SUBDIVISION PLAT BY PRIVETT-BENNETT & ASSOCIATES, INC., KINGSLAND WEST, CITY OF KINGSLAND, 1806TH DISTRICT, S.W. CAMDEN COUNTY, GEORGIA, DATED: AUGUST 20, 2006.
- THE SOILS BOUNDARIES SHOWN HEREON WERE SCALED FROM SOIL SURVEY OF CAMDEN AND CLYDE COUNTIES, GEORGIA BY UNITED STATES DEPARTMENT OF AGRICULTURE, SOIL CONSERVATION SERVICE IN COOPERATION WITH THE UNIVERSITY OF GEORGIA, COLLEGE OF AGRICULTURE, AGRICULTURAL EXPERIMENT STATIONS, ISSUED NOV. 1980.
- CLEAR ONLY THOSE AREAS REQUIRED FOR CONSTRUCTION AND, WHERE POSSIBLE, MAINTAIN A VEGETATIVE BUFFER ZONE BETWEEN THE DISTURBED WORKING AREA AND ANY WATERCOURSE. IF A 25 FOOT BUFFER WITH HEAVY VEGETATION CANNOT BE MAINTAINED, FOR ANY REASON, A SILT FENCE SHALL BE ERECTED IN ITS PLACE.
- DISTURBED AREAS OR CONSTRUCTED EMBANKMENTS WITH GRADIENT EXCEEDING 30% SHALL BE STABILIZED IMMEDIATELY.
- ALL EXCAVATION SHALL BE DONE IN A MANNER TO MINIMIZE WATER TURBIDITY AND POLLUTION. DISCHARGE SHALL BE CONTROLLED AND ROUTED THROUGH RAY BARRIERS OR SILTATION BARRIERS. THE CONTRACTOR SHALL BE RESPONSIBLE FOR THE PREVENTION, CONTROL, AND ABATEMENT OF SOIL EROSION AND WATER POLLUTION.
- ALL DISTURBED AREAS WHICH ARE NOT SOODED SHALL RECEIVE GRASS SEED, FERTILIZER AND MULCH.

EROSION CONTROL MEASURE LEGEND:

- Co CONSTRUCTION EXIT
- Rd ROCK FILTER DAM
- Rt RETROFITTING (AS NOTED)
- Sd1 SEDIMENT BARRIER (AS NOTED)
- Sd2 INLET SEDIMENT TRAP
- Sd3 TEMPORARY SEDIMENT BASIN
- St STORM DRAIN "OUTLET PROTECTION" (RIP RAP)
- Bf BUFFER ZONE (UNDISTURBED VEGETATIVE)
- Ds1 DISTURBED AREA STABILIZATION (WITH MULCHING ONLY)
- Ds2 DISTURBED AREA STABILIZATION (WITH TEMPORARY SEEDING)
- Ds3 DISTURBED AREA STABILIZATION (WITH PERMANENT VEGETATION)
- Ds4 DISTURBED AREA STABILIZATION (WITH SODDING)
- Proposed DRAINAGE DIRECTION
- So SOIL SERIES BOUNDARY
- Ma EXISTING CONTOUR ELEVATION
- 20 PROPOSED CONTOUR ELEVATION

EROSION AND SEDIMENT CONTROL STATEMENT

THE ESCAPE OF SEDIMENT FROM THE SITE SHALL BE PREVENTED BY THE INSTALLATION OF EROSION AND SEDIMENT CONTROL MEASURES AND PRACTICES PRIOR TO, OR CONCURRENT WITH, LAND-DISTURBING ACTIVITIES.

STABILIZING STATEMENT

ANY DISTURBED AREA LEFT EXPOSED FOR A PERIOD GREATER THAN 14 DAYS SHALL BE STABILIZED WITH MULCH OR TEMPORARY SEEDING.

MAINTENANCE STATEMENT

EROSION CONTROL MEASURES WILL BE MAINTAINED AT ALL TIMES. IF FULL IMPLEMENTATION OF THE APPROVED PLAN DOES NOT PROVIDE FOR EFFECTIVE EROSION CONTROL, ADDITIONAL EROSION AND SEDIMENT CONTROL MEASURES SHALL BE IMPLEMENTED TO CONTROL OR TREAT THE SEDIMENT SOURCE.

SITE VISIT STATEMENT

I HEREBY CERTIFY THAT I, WALTER R. CHEEK, AS THE AUTHORIZED REPRESENTATIVE, HAVE VISITED THE SITE PRIOR TO THE DESIGN OF THE EROSION AND SEDIMENT CONTROL PLANS.



Walter R. Cheek DATED: 2/27/07

LEVEL 11 CERTIFIED DESIGN PROFESSIONAL
GSWCC CERTIFICATION No. 000008135

PHASE 3

CALL BEFORE YOU DIG: 1-800-282-7411.
UTILITIES PROTECTION CENTER™
CALL 1-800-282-7411 AT LEAST 72 HOURS BEFORE YOU DIG TO BE IN FULL COMPLIANCE WITH THE LAW.

NOTE:
IF THIS PLAN IS NOT 24"x36" IT HAS BEEN COPIED AT A REDUCED SCALE.

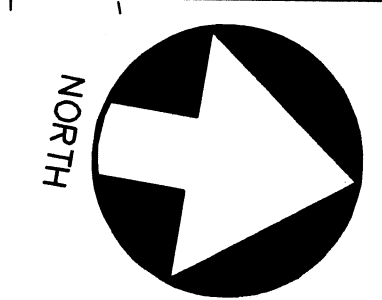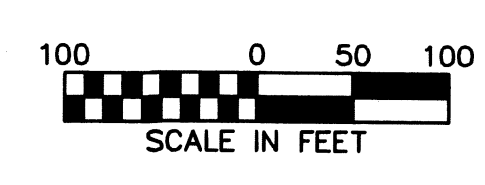

PROJ. NO. : 06-5038
DATE: 11/10/06
DRAWN BY : DRS
CHECKED BY : WRC
APPROVED BY : WRC
SCALE : 1"=100'

REVISIONS

NO.	DATE	BY	REVISIONS
1	10/29/07	MAD	REVISED PER CITY OF KINGSLAND COMMENTS
2	11/26/07	JDR	REVISED PER CITY OF KINGSLAND COMMENTS-ADDED FIRE ACCESS
3			

GEORGIA REGISTERED PROFESSIONAL ENGINEER
WALTER R. CHEEK
No. 1770
DATE SEALED: 2/27/07

P & A ENGINEERING, INC.
CIVIL ENGINEERS
1201 SHADOWLAWN DRIVE
ST. MARYS, GEORGIA 31558
PH. (912) 673-8575
FAX (912) 682-2729

KINGSLAND WEST
CITY OF KINGSLAND, 1806TH G.M.D., CAMDEN COUNTY, GEORGIA
PREPARED FOR: PHELPS INVESTMENT PROPERTIES, INC.

EROSION & SEDIMENT CONTROL PLAN-PHASE III

SHEET
53
2006-5038

NOTE: THIS PLAN IS NOT INTENDED FOR CONSTRUCTION UNLESS IT HAS BEEN SIGNED AND SEALED BY THE ENGINEER.

SOIL EROSION CONTROL NOTES

1. REFER TO THE MANUAL FOR EROSION AND SEDIMENT CONTROL IN GEORGIA, SECTION 6 FOR DETAILS, DESCRIPTIONS AND SPECIFICATIONS OF EROSION CONTROL MEASURES.
2. THE SUBJECT PROPERTY LIES IN FLOOD HAZARD ZONE "X" (UNSHADED/OUTSIDE THE 500 YEAR FLOOD), AS SHOWN ON F.I.R. MAPS FOR CAMDEN COUNTY, GEORGIA, COMMUNITY PANEL NO. 1303900362 C, DATED: SEPTEMBER 30, 1988. THE SUBJECT SITE DOES NOT LIE WITHIN THE 100 YEAR FLOOD PLAIN.
3. FOR PURPOSES OF EROSION CONTROL PERMIT APPLICATION THIS DRAWING IS CONSIDERED SHEET 10 OF 11.
4. FOR ADDITIONAL BOUNDARY INFORMATION SEE SUBDIVISION PLAT BY PRIVETT-BENNETT & ASSOCIATES, INC., KINGSLAND WEST, CITY OF KINGSLAND, 1606TH DISTRICT, G.M., CAMDEN COUNTY, GEORGIA, DATED: AUGUST 29, 2006.
5. THE SOILS BOUNDARIES SHOWN HEREON WERE SCALED FROM SOIL SURVEY OF CAMDEN AND GUNN COUNTIES, GEORGIA BY UNITED STATES DEPARTMENT OF AGRICULTURE, SOIL CONSERVATION SERVICE IN COOPERATION WITH THE UNIVERSITY OF GEORGIA, COLLEGE OF AGRICULTURE, AGRICULTURAL EXPERIMENT STATIONS, ISSUED NOV. 1980.
6. CLEAR ONLY THOSE AREAS REQUIRED FOR CONSTRUCTION AND, WHERE POSSIBLE, MAINTAIN A VEGETATIVE BUFFER ZONE BETWEEN THE DISTURBED WORKING AREA AND ANY WATERCOURSE. IF A 25 FOOT BUFFER WITH HEAVY VEGETATION CANNOT BE MAINTAINED, FOR ANY REASON, A SILT FENCE SHALL BE ERRECTED IN ITS PLACE.
7. DISTURBED AREAS OR CONSTRUCTED EMBANKMENTS WITH GRADIENT EXCEEDING 30% SHALL BE STABILIZED IMMEDIATELY.
8. ALL EXCAVATION SHALL BE DONE IN A MANNER TO MINIMIZE WATER TURBIDITY AND POLLUTION. DISCHARGE SHALL BE CONTROLLED AND ROUTED THROUGH HAY FILTERS OR SILTATION BARRIERS. THE CONTRACTOR SHALL BE RESPONSIBLE FOR THE PREVENTION, CONTROL, AND ABATEMENT OF SOIL EROSION AND WATER POLLUTION.
9. ALL DISTURBED AREAS WHICH ARE NOT SODDED SHALL RECEIVE GRASS SEED, FERTILIZER AND MULCH.

MAINTENANCE STATEMENT

EROSION CONTROL MEASURES WILL BE MAINTAINED AT ALL TIMES. IF FULL IMPLEMENTATION OF THE APPROVED PLAN DOES NOT PROVIDE FOR EFFECTIVE EROSION CONTROL, ADDITIONAL EROSION AND SEDIMENT CONTROL MEASURES SHALL BE IMPLEMENTED TO CONTROL OR TREAT THE SEDIMENT SOURCE.

SITE VISIT STATEMENT

I HEREBY CERTIFY THAT I, WALTER R. CHEEK, AS THE AUTHORIZED REPRESENTATIVE, HAVE VISITED THE SITE PRIOR TO THE DESIGN OF THE EROSION AND SEDIMENT CONTROL PLANS.
DATED: 4/27/15
LEVEL II CERTIFIED DESIGN PROFESSIONAL
GSWCC CERTIFICATION No. 0000008135

EROSION CONTROL INSTALLATION

1. CONTRACTOR SHALL INSTALL EROSION CONTROL MEASURES IN THE FOLLOWING SEQUENCE:
 - A. PRIOR TO BEGINNING LAND DISTURBING ACTIVITIES, THE CONTRACTOR SHALL STAKE AND FLAG ALL JURISDICTIONAL WETLANDS AND ALL UNDISTURBED BUFFERS SHOWN ON THE PLANS.
 - B. CONTRACTOR SHALL INSTALL CONSTRUCTION EXIT STONE PAD PRIOR TO DISTURBANCE DUE TO UTILITY AND/OR ROAD CONSTRUCTION. CONSTRUCTION ACCESS TO BE LOCATED AS SHOWN ON THIS DRAWING.
 - C. PRIOR TO ROUGH GRADING OF ROADWAY AND IMMEDIATELY FOLLOWING INSTALLATION OF DRAINAGE DITCHES & INLETS, SEDIMENT BARRIERS SHALL BE INSTALLED AS INDICATED ON DRAWINGS. ANY STOCKPILES RESULTING FROM STRIPPING OR EXCAVATING WITHIN THE PROJECT SHALL BE CONTAINED WITH SILT FENCING AROUND THE STOCKPILE PERIMETER. STOCKPILES REMAINING FOR THREE WEEKS OR LONGER SHALL ALSO BE SEEDED AND MULCHED.
 - D. PRIOR TO ROUGH GRADING OF ANY LOT, SEDIMENT BARRIERS SHALL BE INSTALLED ALONG THE DOWN SLOPE PERIMETER OF THAT LOT. MAINTENANCE STATEMENT EROSION CONTROL MEASURES WILL BE MAINTAINED AT ALL TIMES. IF FULL IMPLEMENTATION OF THE APPROVED PLAN DOES NOT PROVIDE FOR EFFECTIVE EROSION CONTROL, ADDITIONAL EROSION AND SEDIMENT CONTROL MEASURES SHALL BE IMPLEMENTED TO CONTROL OR TREAT THE SEDIMENT SOURCE.

EROSION CONTROL MEASURE LEGEND:

- | | |
|------|--|
| Co | CONSTRUCTION EXIT |
| Rd | ROCK FILTER/DAM |
| Rt | RETROFITTING (AS NOTED) |
| Sd | SEDIMENT BARRIER (AS NOTED) |
| Sd2 | INLET SEDIMENT TRAP |
| Sd3 | TEMPORARY SEDIMENT BASIN |
| St | STORM DRAIN OUTLET PROTECTION (RIP RAP) |
| Bf | BUFFER ZONE (UNDISTURBED VEGETATIVE) |
| Ds1 | DISTURBED AREA STABILIZATION (WITH MULCHING ONLY) |
| Ds2 | DISTURBED AREA STABILIZATION (WITH TEMPORARY SEEDING) |
| Ds3 | DISTURBED AREA STABILIZATION (WITH PERMANENT VEGETATION) |
| Ds4 | DISTURBED AREA STABILIZATION (WITH SODDING) |
| ← | PROPOSED DRAINAGE DIRECTION |
| Ru | SOIL SERIES BOUNDARY |
| Ma | EXISTING CONTOUR ELEVATION |
| —20— | PROPOSED CONTOUR ELEVATION |

EROSION AND SEDIMENT CONTROL STATEMENT

THE ESCAPE OF SEDIMENT FROM THE SITE SHALL BE PREVENTED BY THE INSTALLATION OF EROSION AND SEDIMENT CONTROL MEASURES AND PRACTICES PRIOR TO, OR CONCURRENT WITH, LAND-DISTURBING ACTIVITIES.

STABILIZING STATEMENT

ANY DISTURBED AREA LEFT EXPOSED FOR A PERIOD GREATER THAN 14 DAYS SHALL BE STABILIZED WITH MULCH OR TEMPORARY SEEDING.

MAINTENANCE STATEMENT

EROSION CONTROL MEASURES WILL BE MAINTAINED AT ALL TIMES. IF FULL IMPLEMENTATION OF THE APPROVED PLAN DOES NOT PROVIDE FOR EFFECTIVE EROSION CONTROL, ADDITIONAL EROSION AND SEDIMENT CONTROL MEASURES SHALL BE IMPLEMENTED TO CONTROL OR TREAT THE SEDIMENT SOURCE.

24 - HOUR CONTACT

PHILIPS INVESTMENT PROPERTIES, INC.
BEN SNYDER
PHONE (863) 393-2015

PROPERTY OWNED BY:

PHILIPS INVESTMENT PROPERTIES, INC.
2629 WAVERLY BARN ROAD
SUITE 133
DAVENPORT, FL 33897
(863) 420-9977

P & A ENGINEERING, INC.
CIVIL ENGINEERS

KINGSLAND WEST
CITY OF KINGSLAND, 1606TH G.M.D., CAMDEN COUNTY, GEORGIA
PREPARED FOR: PHILIPS INVESTMENT PROPERTIES, INC.

PROJ. NO.: 06-5038
DATE: 11/10/06
DRAWN BY: DRS
CHECKED BY: WRC
APPROVED BY: WRC
SCALE: 1"=100'

SHEET

54



2006-5038

PHASE 3




CALL BEFORE YOU DIG: 1-800-282-7411.
UTILITIES PROTECTION CENTER™
CALL 1-800-282-7411 AT LEAST 72 HOURS BEFORE YOU DIG TO
BE IN FULL COMPLIANCE WITH THE LAW.


NOTE:
IF THIS PLAN IS NOT 24"x36" IT HAS
BEEN COPIED AT A REDUCED SCALE.

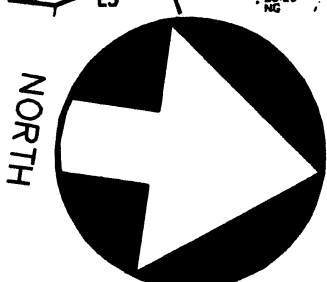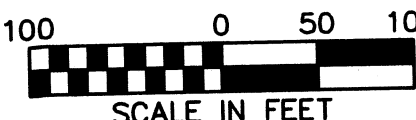

NOTE: THIS PLAN IS NOT INTENDED FOR CONSTRUCTION UNLESS IT HAS BEEN SIGNED AND SEALED BY THE ENGINEER.

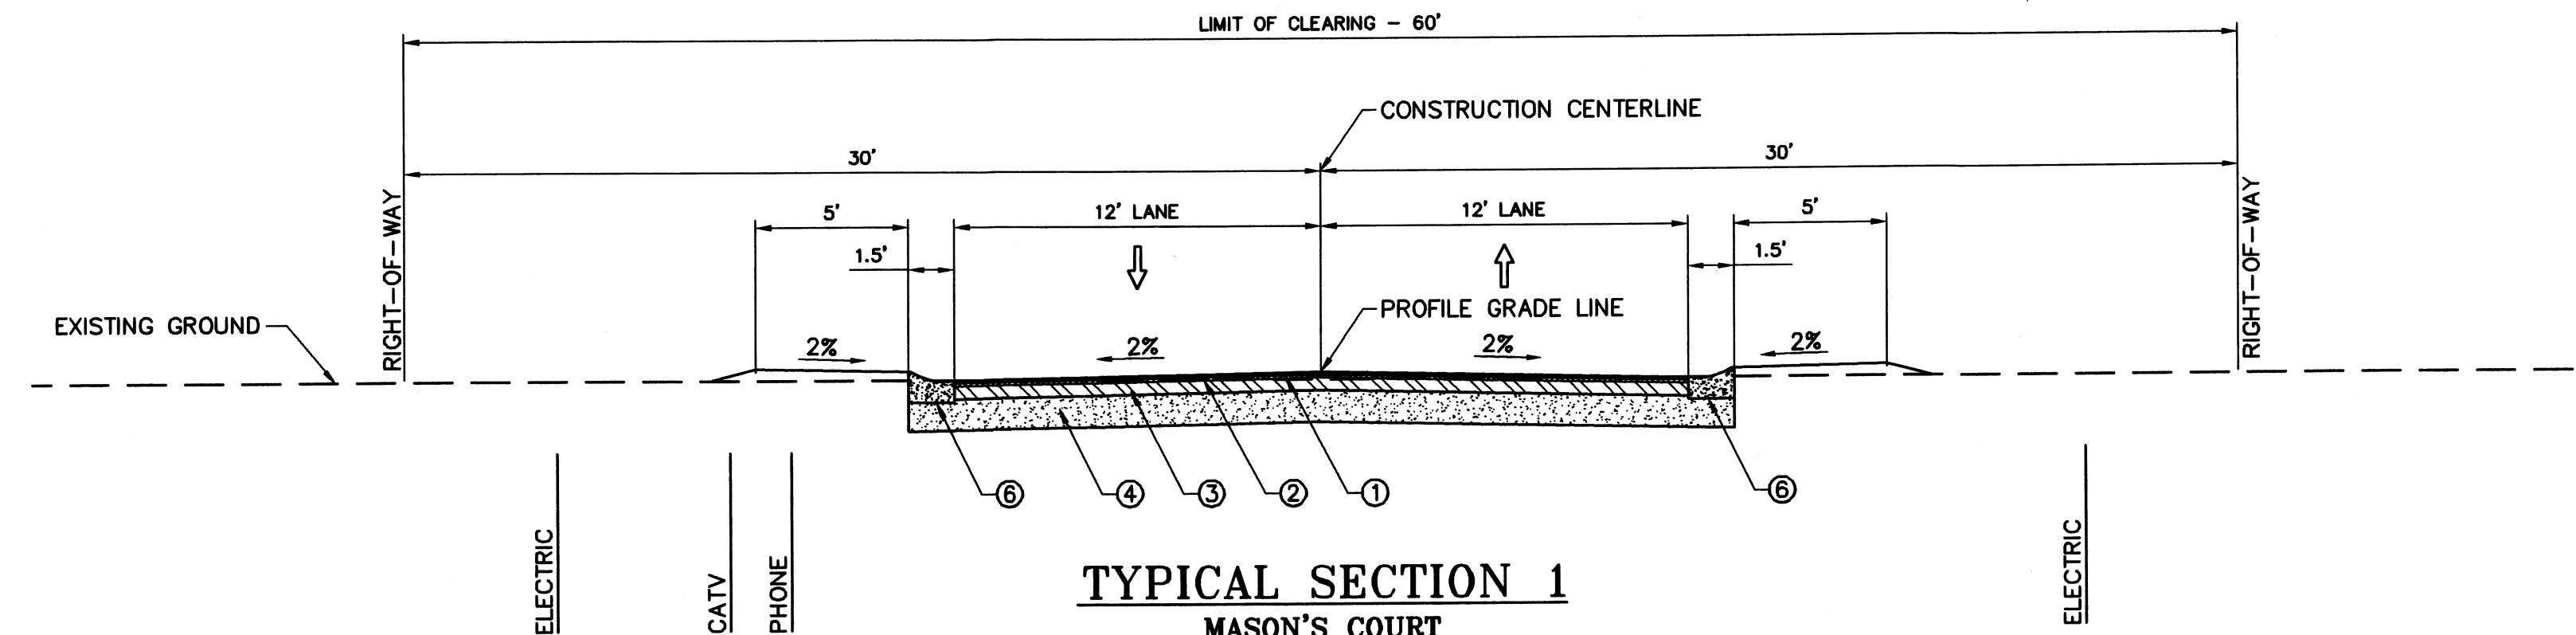

NOTE:
LOCATIONS OF WATER, SANITARY AND STORM
VARY, SEE PLAN FOR EXACT LOCATIONS.

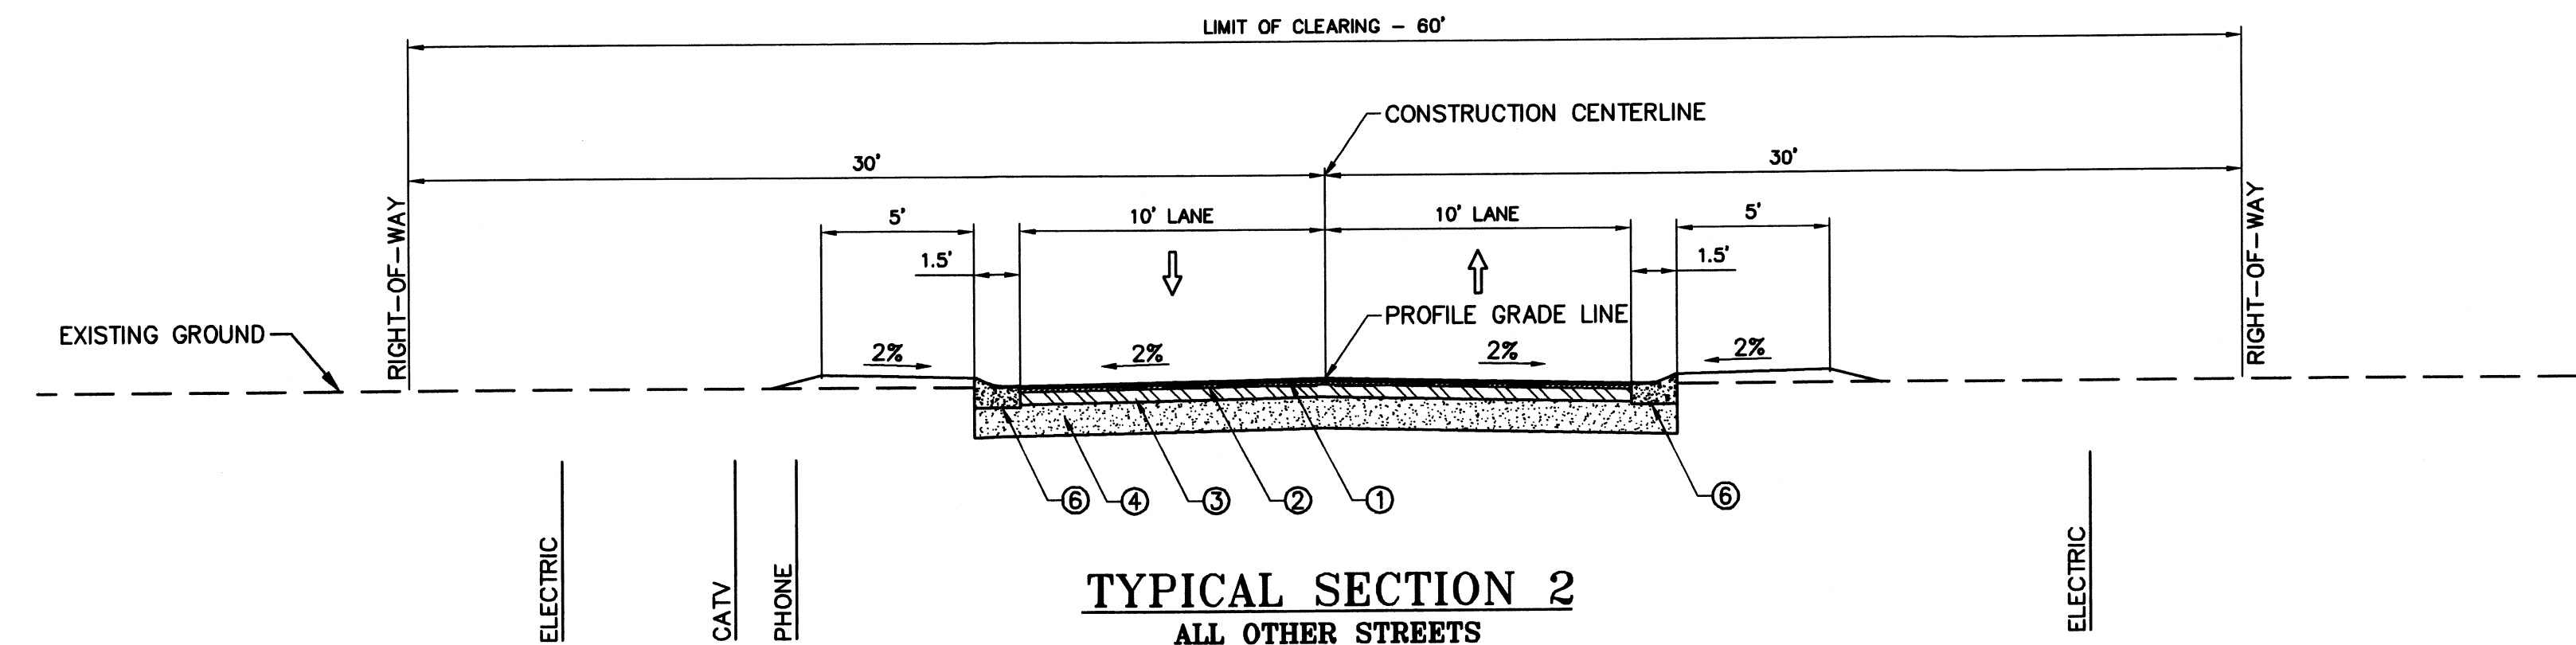


NOTE:
LOCATIONS OF WATER, SANITARY AND STORM
VARY, SEE PLAN FOR EXACT LOCATIONS.

NOTES:

1. MEANDER SIDEWALK WITHIN THIS AREA TO AVOID EXISTING TREES. STAKE OUT WITH OWNER PRIOR TO CLEARING FOR SIDEWALK.
2. CONTRACTOR SHALL COORDINATE WITH OWNER PRIOR TO CLEARING FOR SPECIFIC TREES TO REMAIN WITHIN ROAD RIGHTS-OF-WAY. COORDINATE WITH ENGINEER REGARDING CHANGES TO TYPICAL SECTIONS, ALIGNMENT AND UTILITIES REQUIRED TO PRESERVE OWNER SPECIFIED TREES.

- ① 1" ASPHALT SURFACE COURSE
ASPHALTIC CONCRETE 12.5mm SUPERPAVE
- ② 1" ASPHALT BINDER COURSE
ASPHALTIC CONCRETE 19mm SUPERPAVE
- ③ 6" CRUSHED LIMEROCK
- ④ 12" COMPACTED SUBGRADE
- ⑤ 12"x12" CONCRETE RIBBON CURB
- ⑥ 18" CONCRETE MOUNTABLE CURB
- ⑦ 18" CONCRETE CURB AND GUTTER
- ⑧ 4" THICK CONCRETE SIDEWALK

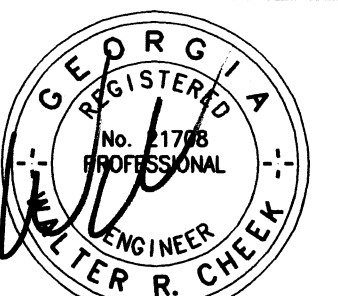

DATE SEALED: 2/27/05

DATE	BY
01/29/07	WAD

NO.	REVISIONS
1	REVISED PER CITY OF KINGSLAND COMMENTS

P & A ENGINEERING, INC.
CIVIL ENGINEERS

1201 SHADOWLAWN DRIVE
ST. MARYS, GEORGIA 31558
PH. (912) 673-8575
FAX (912) 882-2729

29 CORAL PARK WAY
BRUNSWICK, GEORGIA 31520
PH. (912) 265-3851
FAX (912) 264-7273

KINGSLAND WEST
CITY OF KINGSLAND, 1606TH G.M.D., CAMDEN COUNTY, GEORGIA
PREPARED FOR: PHELPS INVESTMENT PROPERTIES, INC.

TYPICAL SECTIONS



PROJ. NO. : 06-5038	DATE: 11/10/06	DRAWN BY : JWH	CHECKED BY : WRC	APPROVED BY : WRC	SCALE : NA
---------------------	----------------	----------------	------------------	-------------------	------------

SHEET


55

DWG. No.: 06-5038NT

NOTE: THIS PLAN IS NOT INTENDED FOR CONSTRUCTION UNLESS IT HAS BEEN SIGNED AND SEALED BY THE ENGINEER.

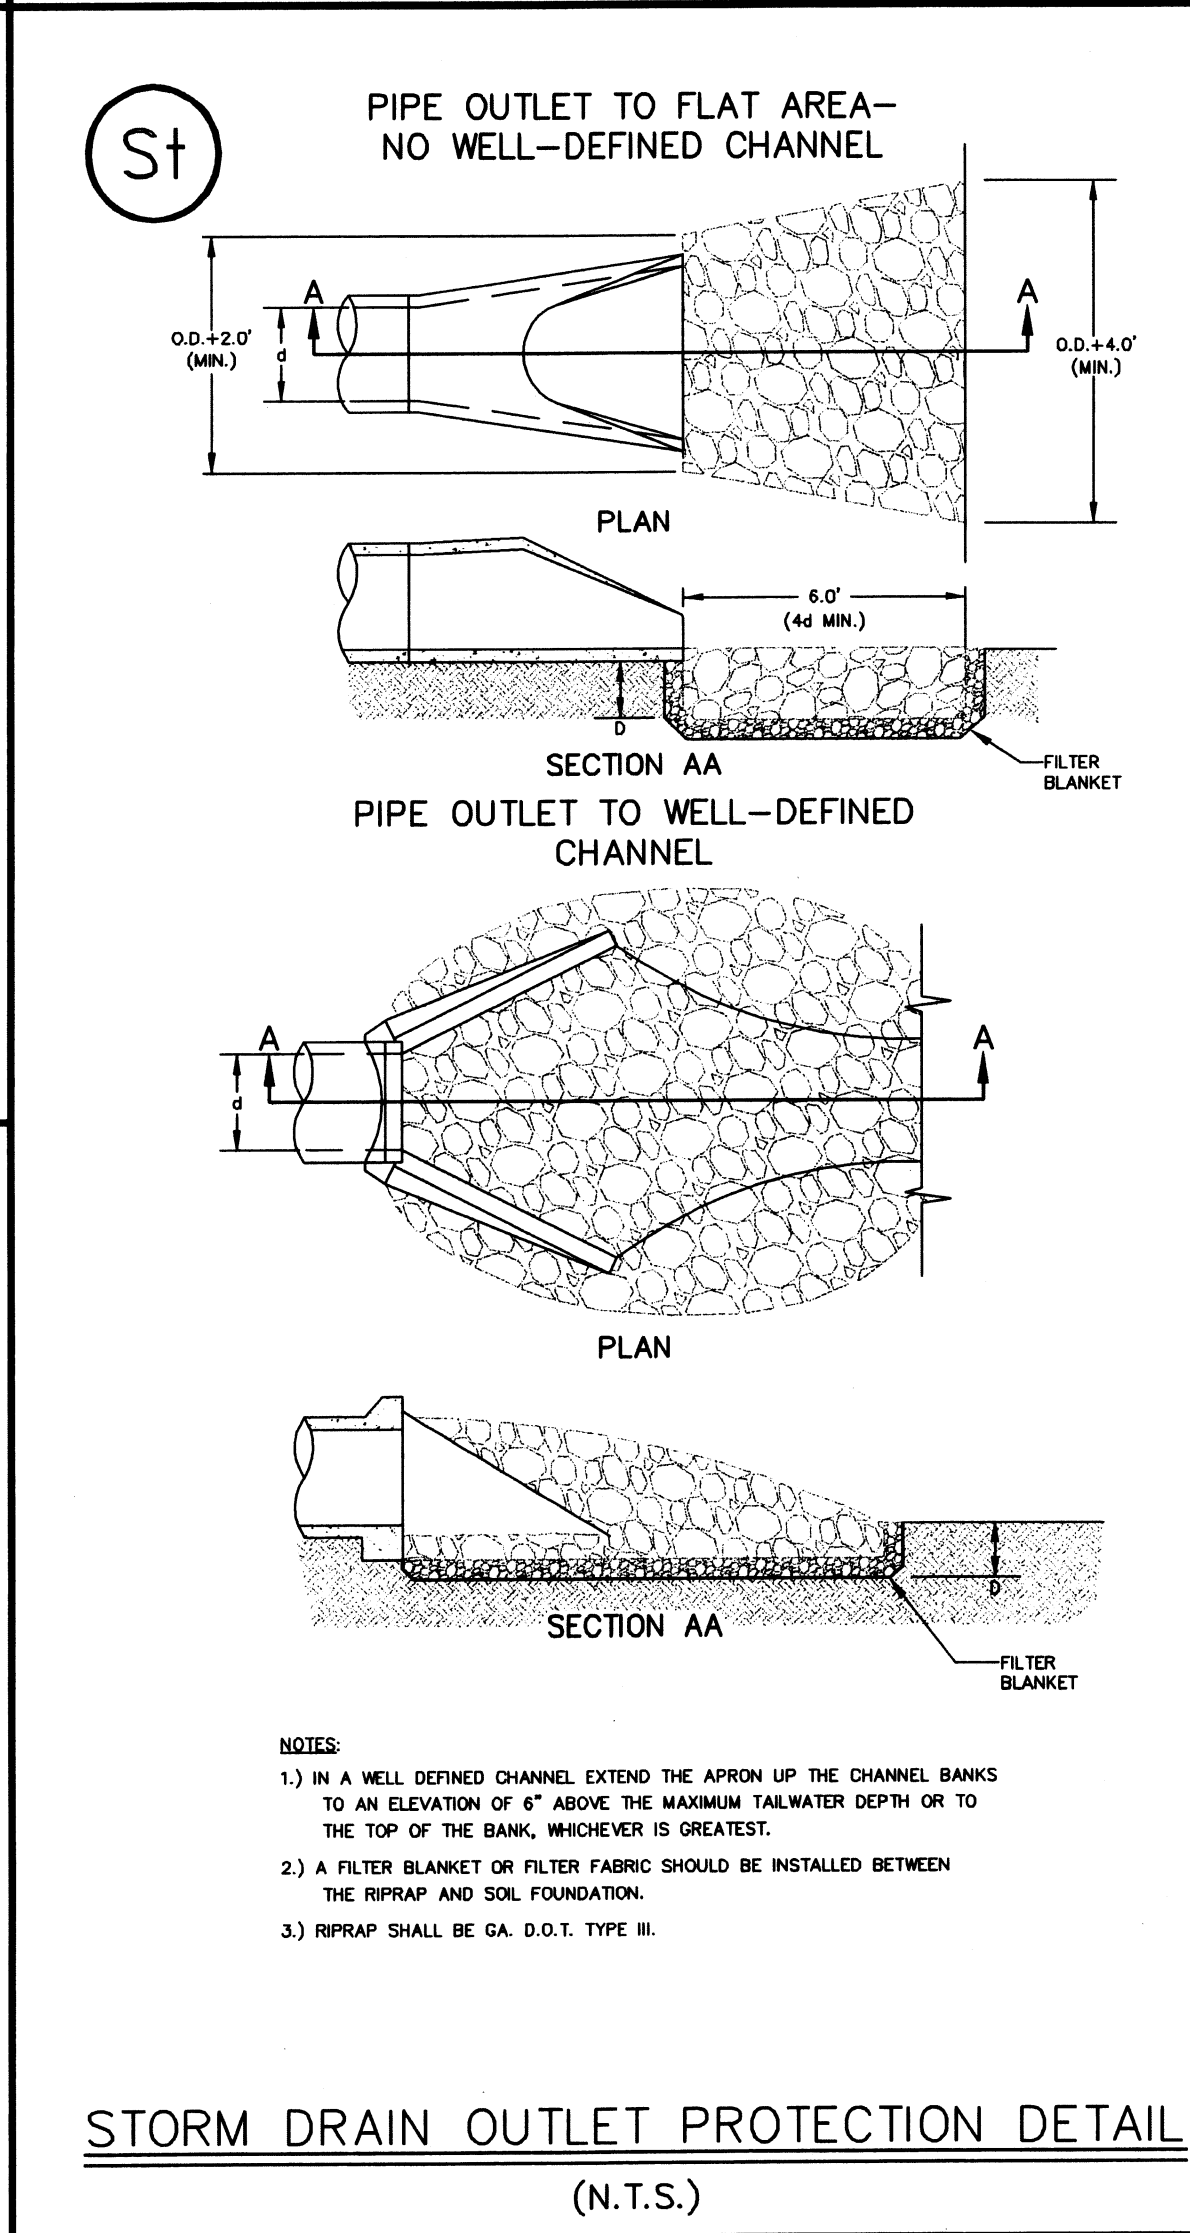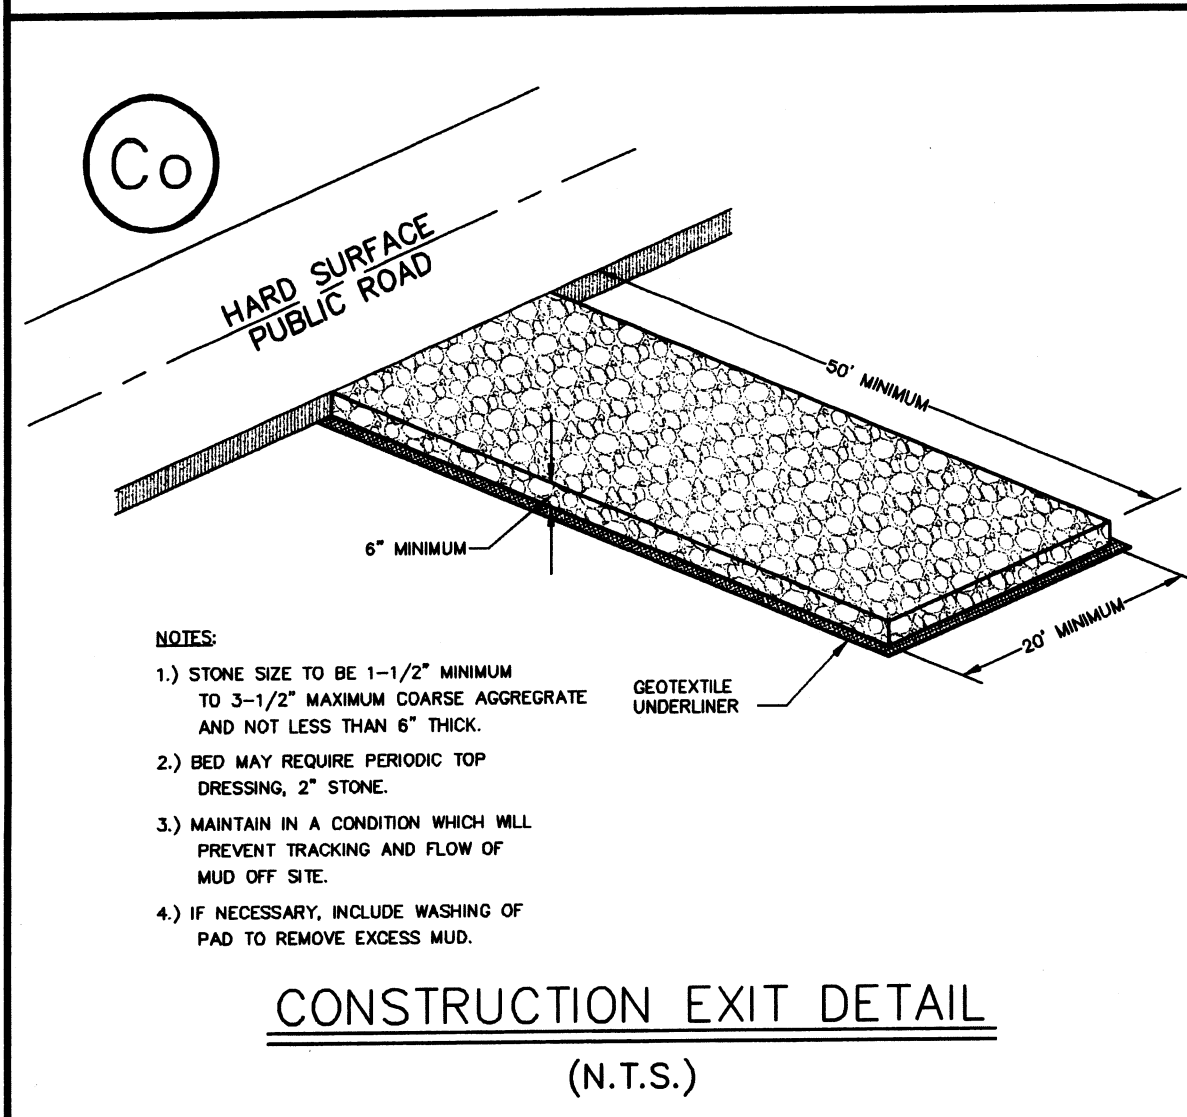

	NARRATIVE DESCRIPTION: The project consists of 143.33 acre site in the acreage will be 93.27 acres a total of 94.22 acres on the attached Erosion and Sediment Control Plan. ZONING: The area to be developed is Zoned R-1. VEGETATION: Existing vegetation consists of native grasses and shrubs. The vegetation will be established after construction. CONSTRUCTION ACTIVITIES: The initial construction should be accomplished followed on this project by P&A Engineering, Inc. SOIL TOPOGRAPHIC DATA: The soil types and existing topography are shown on the attached Erosion and Sediment Control Plan. EROSION CONTROL MEASURES: The installation of erosion control measures concurrent with land disturbing activities will and/or much will be applied for culverts at road crossings to convey storm water. The erosion control measures will be prevented by the erosion and sediment control measures. SEDIMENT CONTROL MEASURES: Sediment Control at the channels will be accomplished by the installation of sediment control measures. All devices to be employed will be in accordance with the Erosion and Sediment Control Plan. STANDARDS AND SPECIFICATIONS: The standards and specifications will be complied with the following: SAFETY PROTECTION: All construction activities shall comply with the following regulations. MAINTENANCE PROGRAM: Erosion and sediment control measures shall be observed shall be repaired or replaced as needed. Barriers will remain in place until the project is completed. Fences and hay bales, etc. shall be used to protect the project area. GENERAL NOTES: All disturbed areas shall be restored to original condition or better. Construction is completed within the specified time frame. SEEDBED PREPARATION: Scarify the soil to a depth of 4-6 inches. Disk, rake, chain harrow. The seedbed should be pitted, pocketed or otherwise prepared to hold seed. Seed should be applied at a rate of 100 lbs/acre. PLANTING: Select appropriate seed mix. Hydroseeding - apply seed mix to seedbed. Hand Planting (Conventional) - seed mix to soil surface. Where possible, plant immediately using 2 1/2" of weeds that will compete with weeds. All seeded areas. A pre-planting check should be made. MAINTENANCE OF EROSION CONTROL MEASURES: Fall Seeded Grasses: 1,000 #/acre of 6-12-10-10-10 annually in the fall. Mow annually to prevent seed heads. Spring Seeded Grasses: with 800 #/acre of 6-10-10-10 annually in the summer. Mow annually to prevent seed heads.
SEDIMENT STORAGE INFORMATION: TOTAL DISTURBED AREA = SEDIMENT STORAGE REQUIRED = SEDIMENT STORAGE PROVIDED = SEDIMENT STORAGE PROVIDED = OF STORAGE IN PROPOSED	
	CONCRETE FLUME OULET PROTECTION DETAIL (N.T.S.)

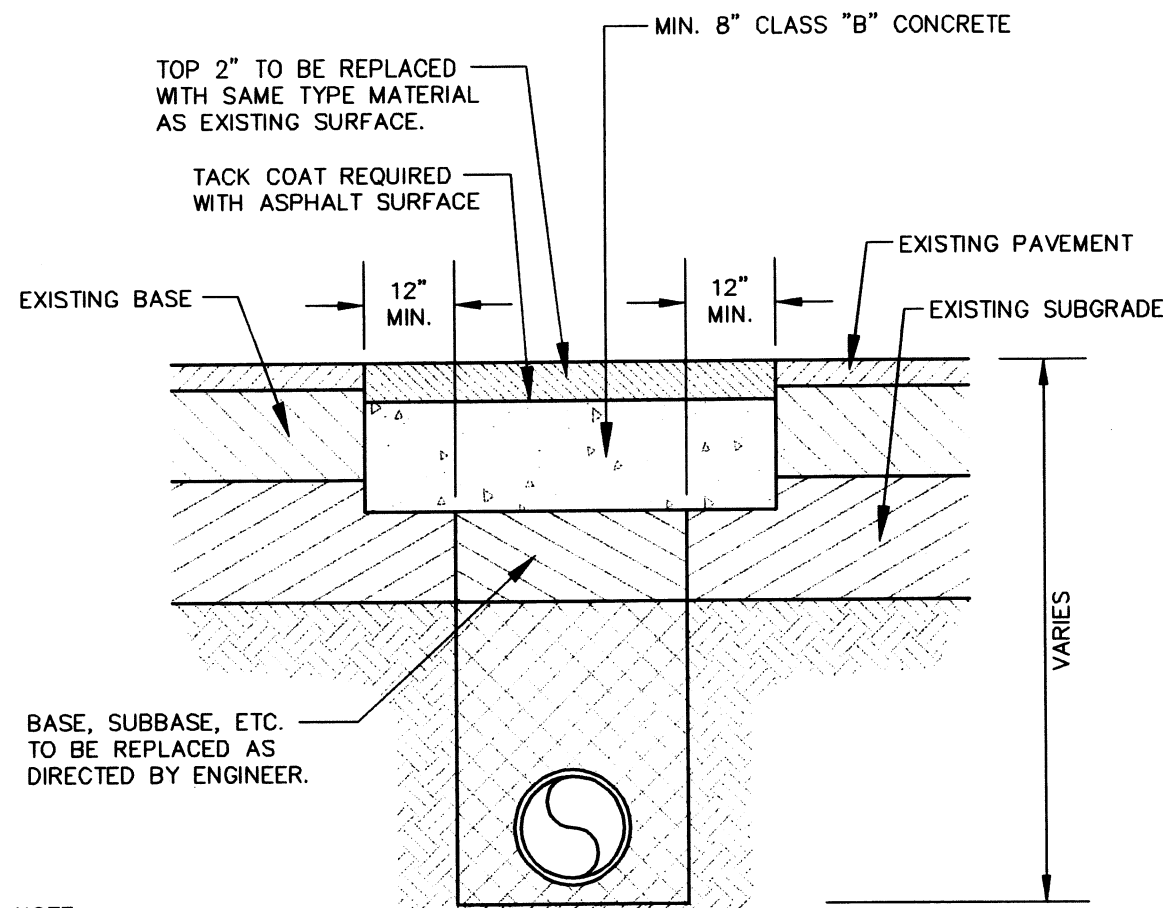


NOTE:
SURFACES ARE TO BE THOROUGHLY CLEANED AND BITUMINOUS TACK COAT APPLIED BEFORE PLACEMENT OF ASPHALTIC SURFACE COURSE.

BACKFILL TRENCH AS DIRECTED BY ENGINEER. MATERIALS TO BE COMPACTED IN LAYERS NOT TO EXCEED 6 INCHES.


TYPICAL 12" EACH SIDE FOR PIPE CULVERT, 9" EACH SIDE FOR UTILITY LINE.

- NOTES:
- STAGE 1. SAW-CUT PAVEMENT EQUAL TO WIDTH OF TRENCH. REMOVE PAVEMENT AND EXCAVATE TRENCH.
 - STAGE 2. AFTER PIPE INSTALLATION AND BACKFILL OPERATIONS ARE COMPLETE, SAW-CUT PAVEMENT AN ADDITIONAL 12" EACH SIDE OF TRENCH. REMOVE PAVEMENT LEAVING SUBGRADE MATERIAL UNDISTURBED.
 - STAGE 3. COMPLETE PATCH AS SHOWN IN DETAIL.


EXISTING PAVEMENT REPAIR DETAIL
(N.T.S.)

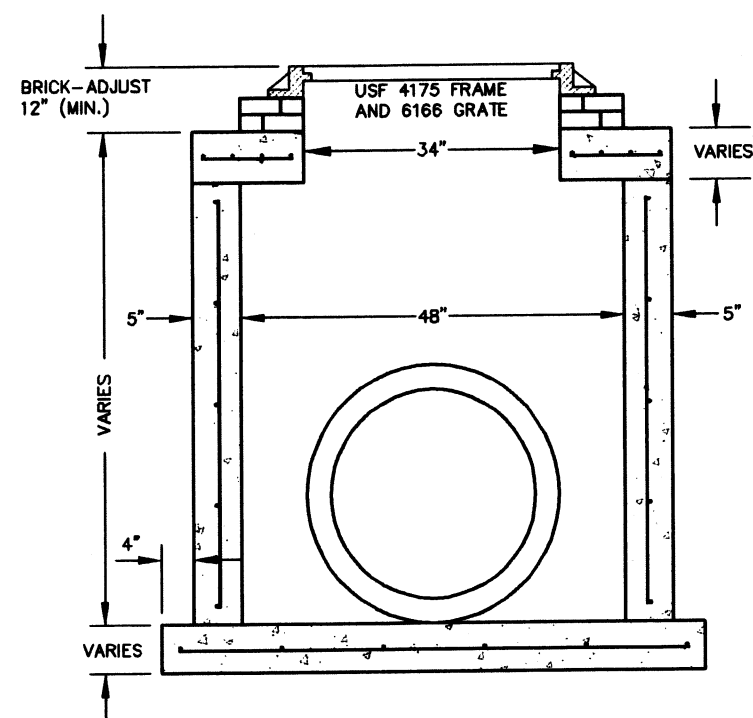


48" GRATE INLET
N.T.S.

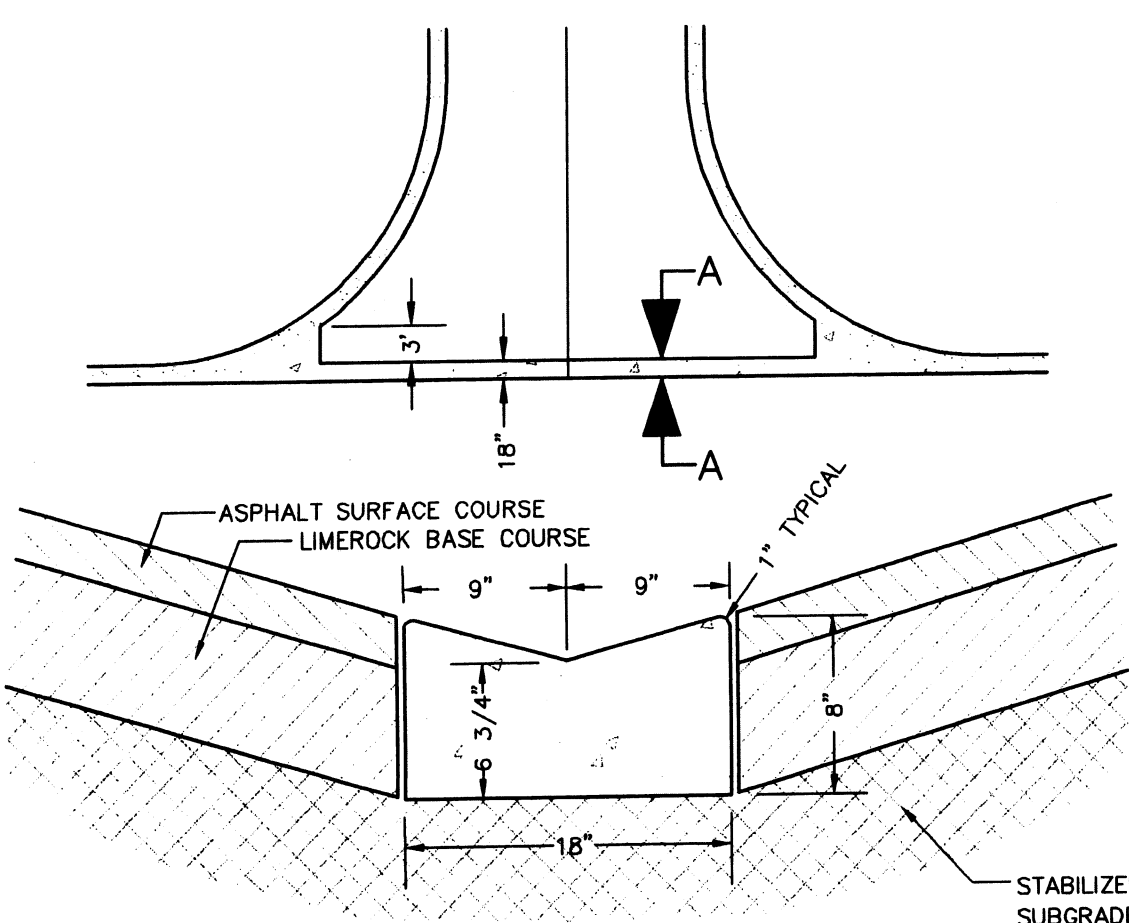


SECTION A-A
18" CONCRETE VALLEY GUTTER DETAIL
N.T.S.

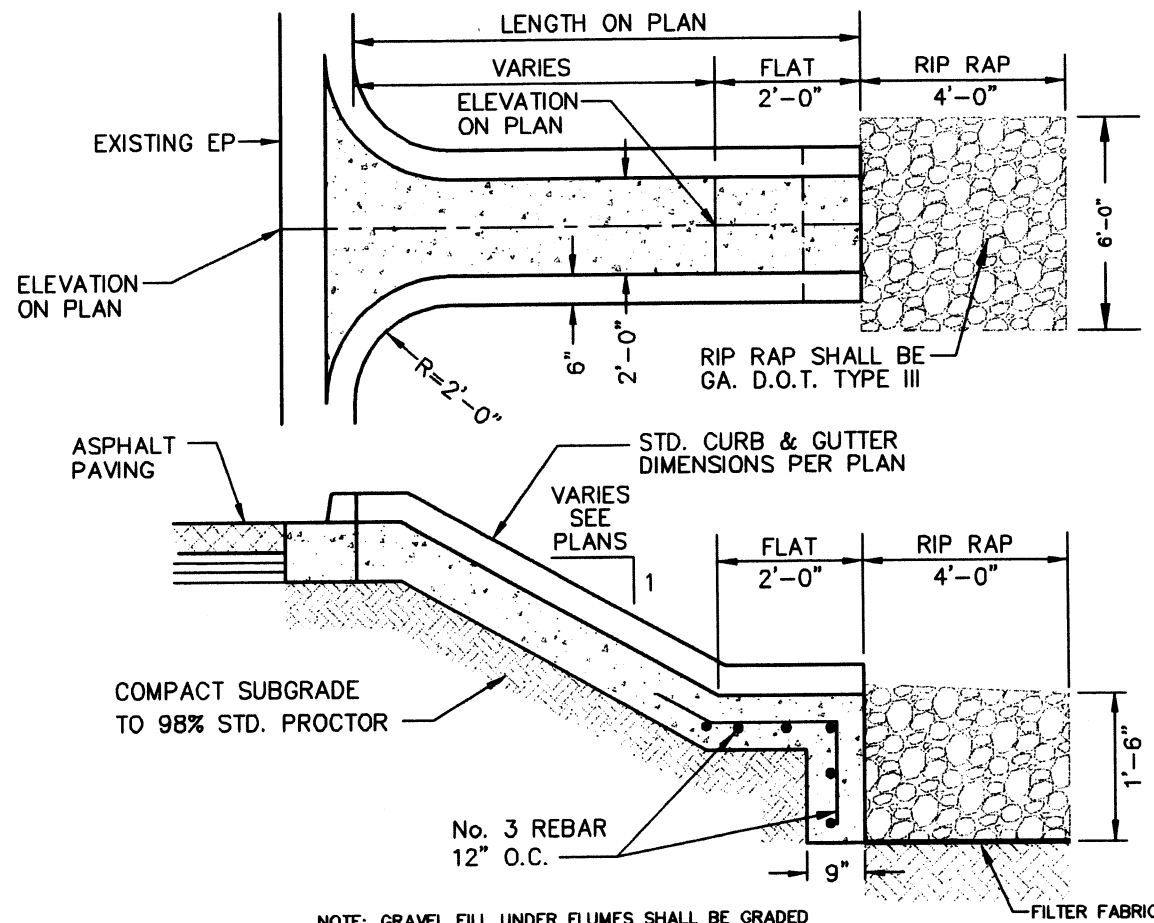


CONCRETE FLUME DETAIL
(N.T.S.)

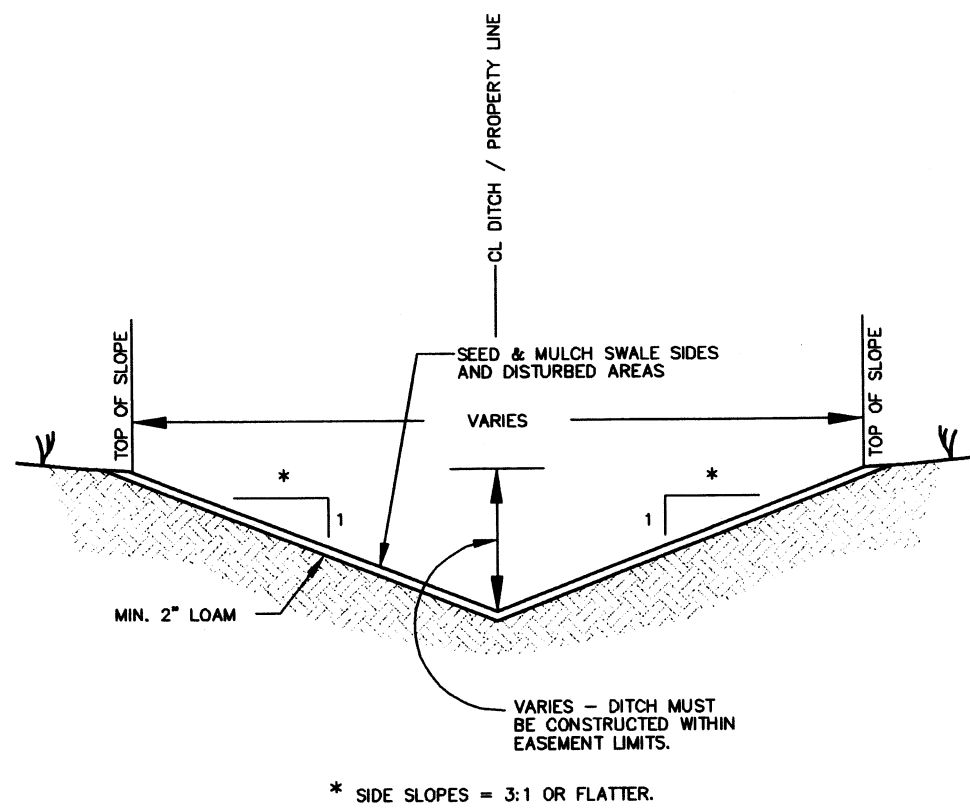


TYPICAL V-BOTTOM DITCH SECTION
(N.T.S.)

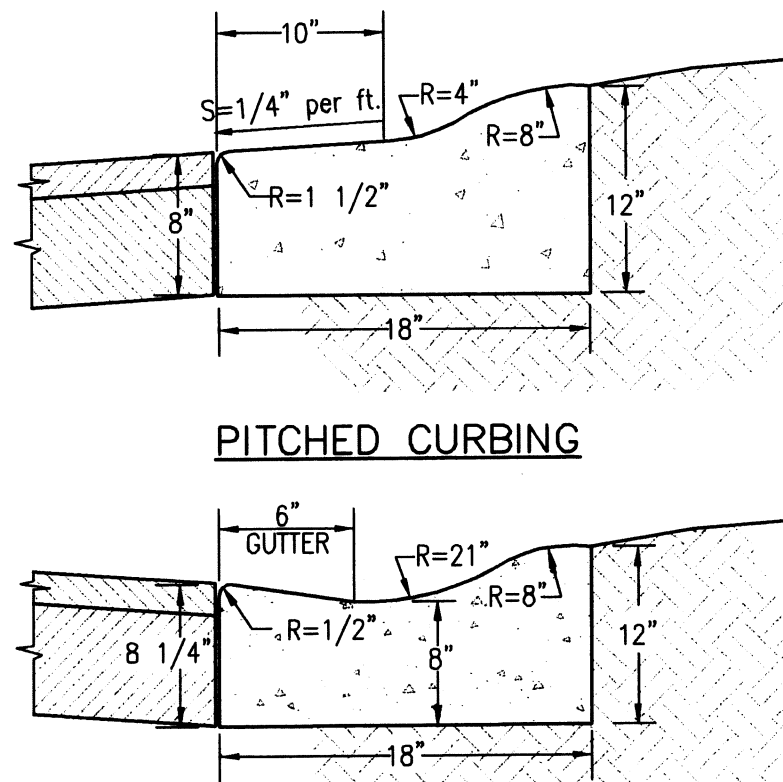


STANDARD CURBING AND GUTTER
18" CONCRETE MOUNTABLE CURB
(N.T.S.)

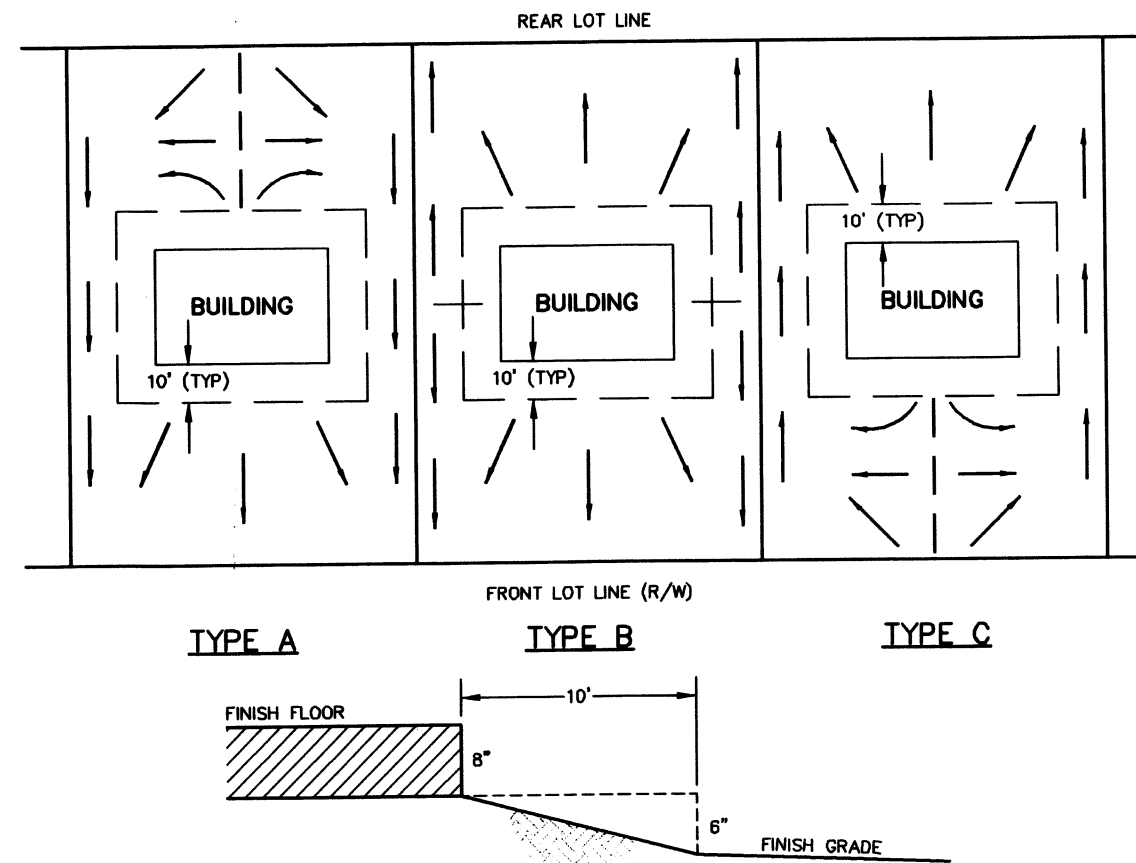


TYPICAL LOT GRADING DETAIL
(N.T.S.)

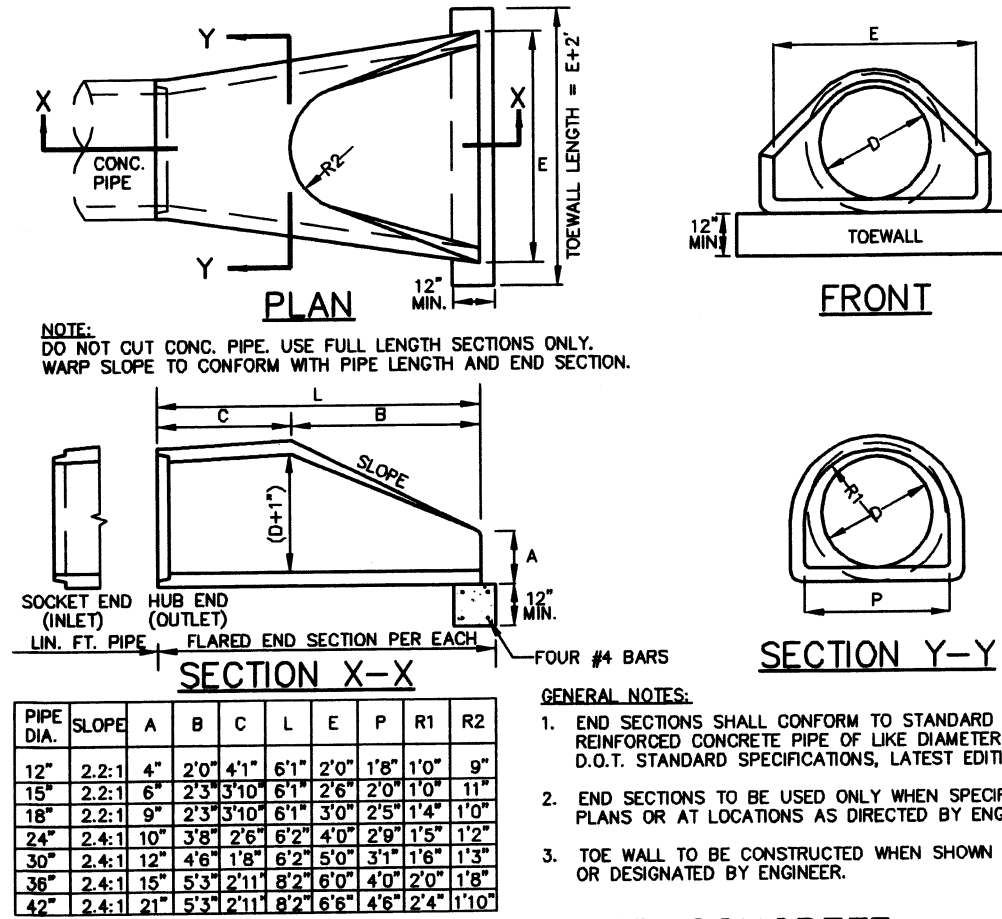

GA STD. 1120 REINFORCED CONCRETE
FLARED END SECTION DETAIL
(N.T.S.)

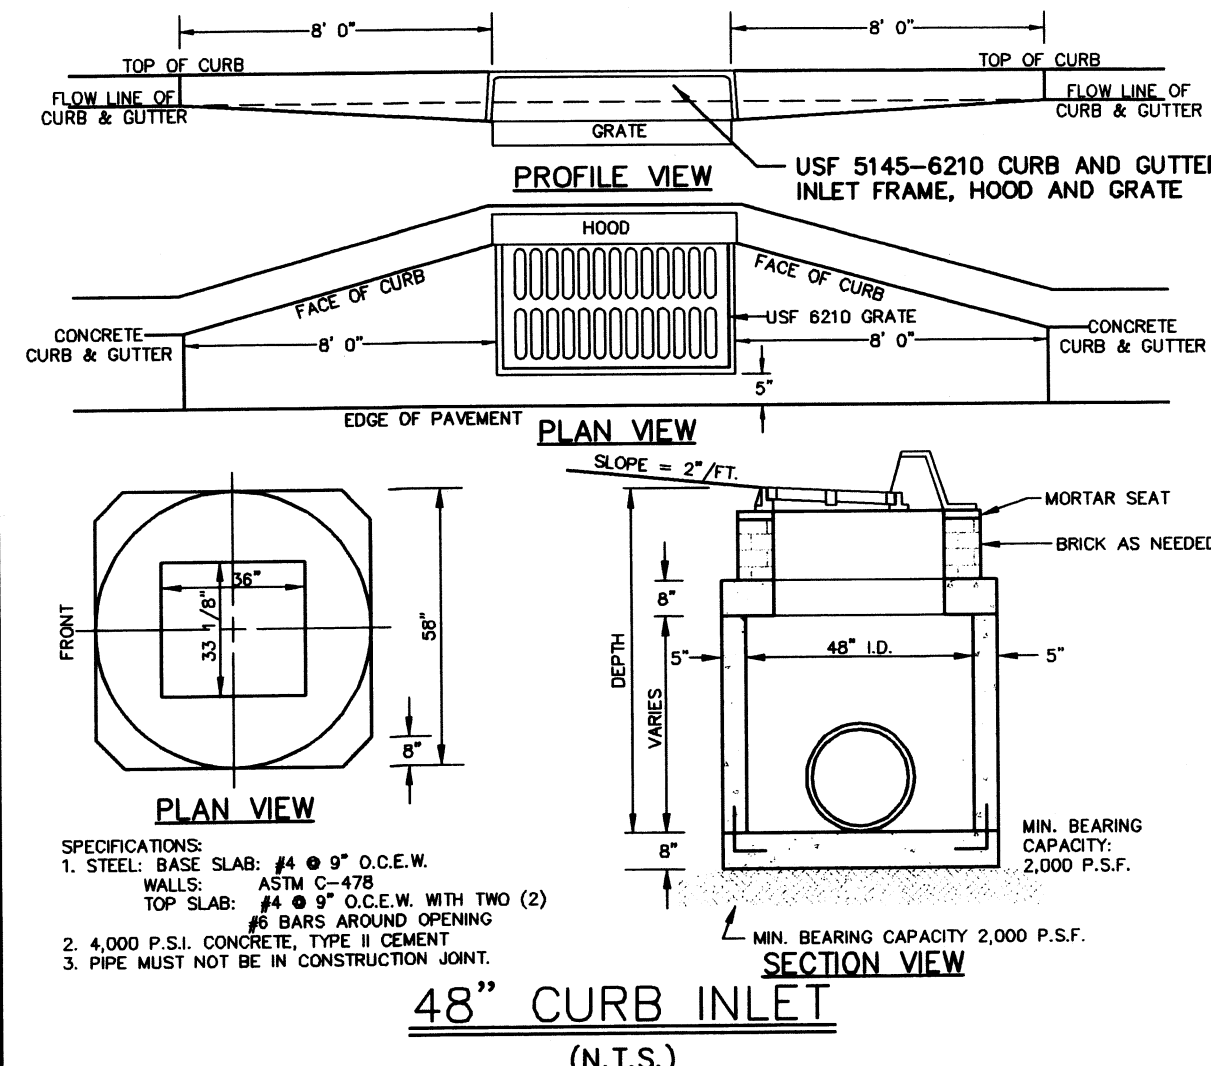


48" CURB INLET
(N.T.S.)

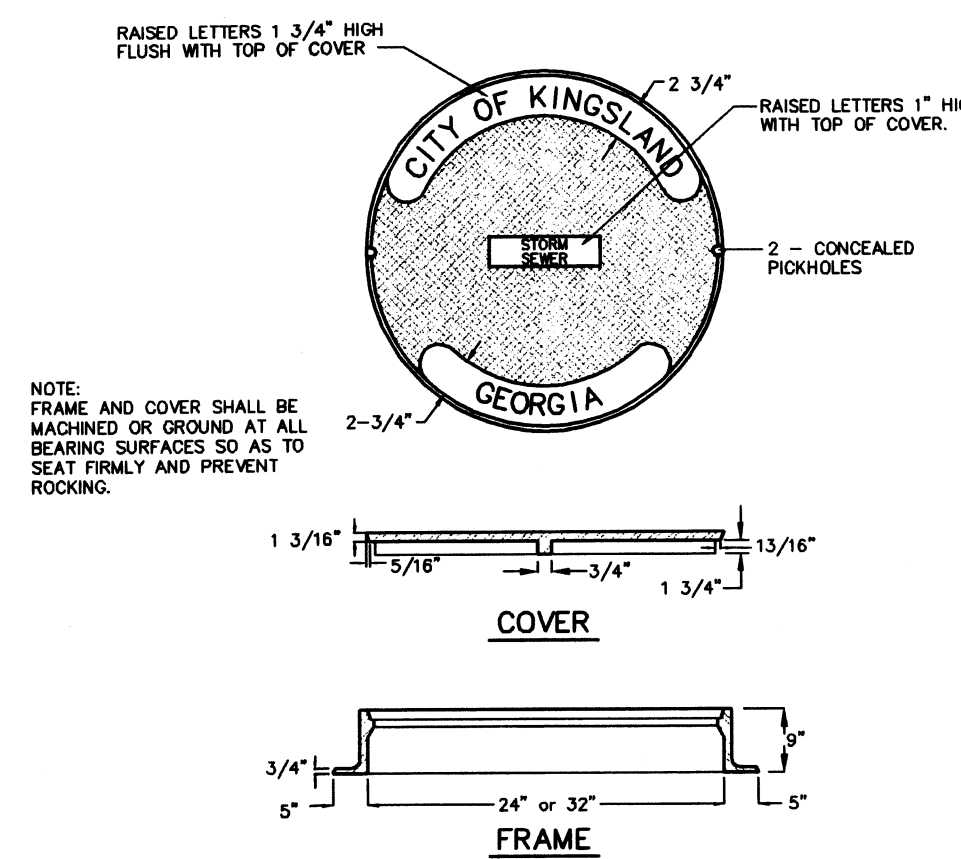


STORM MANHOLE FRAME & COVER
(N.T.S.)

TRENCH CONSTRUCTION FOR STORM DRAIN DETAIL

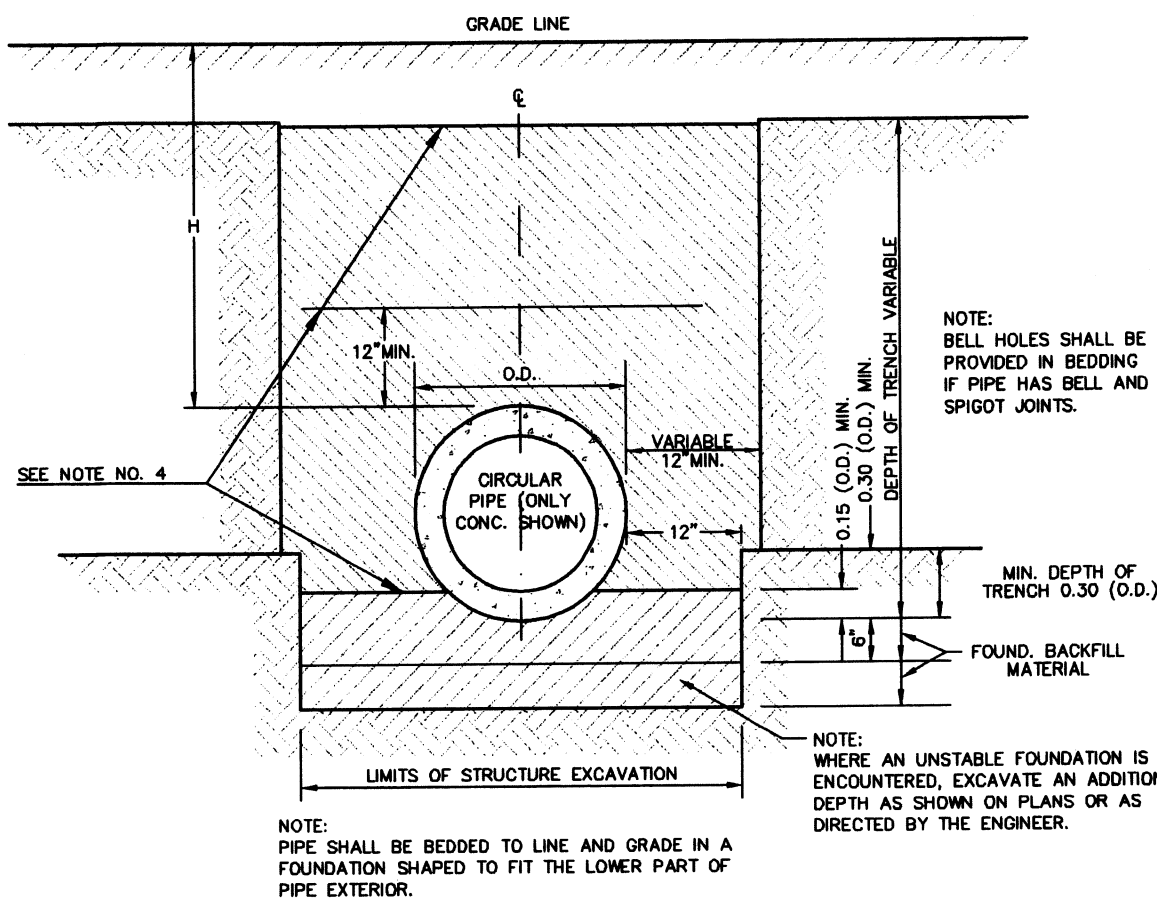



- GENERAL NOTES:
- BACKFILL TO BE MECHANICALLY COMPACTED TO THE TOP OF THE TRENCH OR TO A HEIGHT OF MIN. COVER ABOVE THE TOP OF THE PIPE, WHICHEVER IS GREATER.
 - FOUNDATION MATERIAL WHEN REQUIRED SHALL BE APPROVED FOR USE BY THE ENGINEER.
 - FOR EXCAVATION FOR PIPE-ARCH CULVERTS SUBSTITUTE SPAN AND RISE FOR OUTSIDE DIAMETER OF PIPE IN HORIZONTAL AND VERTICAL DIMENSIONS SPECIFIED IN DETAIL.
 - BACKFILL SHALL CONSIST OF PLACING COMPACTIBLE SOIL IN 12" (LOOSE) LAYERS AND COMPACTING EACH LAYER (ACCORDING TO SPECIFICATIONS) ON BOTH SIDES OF PIPE FOR ITS FULL LENGTH.

DETAIL SHOWING MINIMUM COVER FOR PIPE CULVERTS

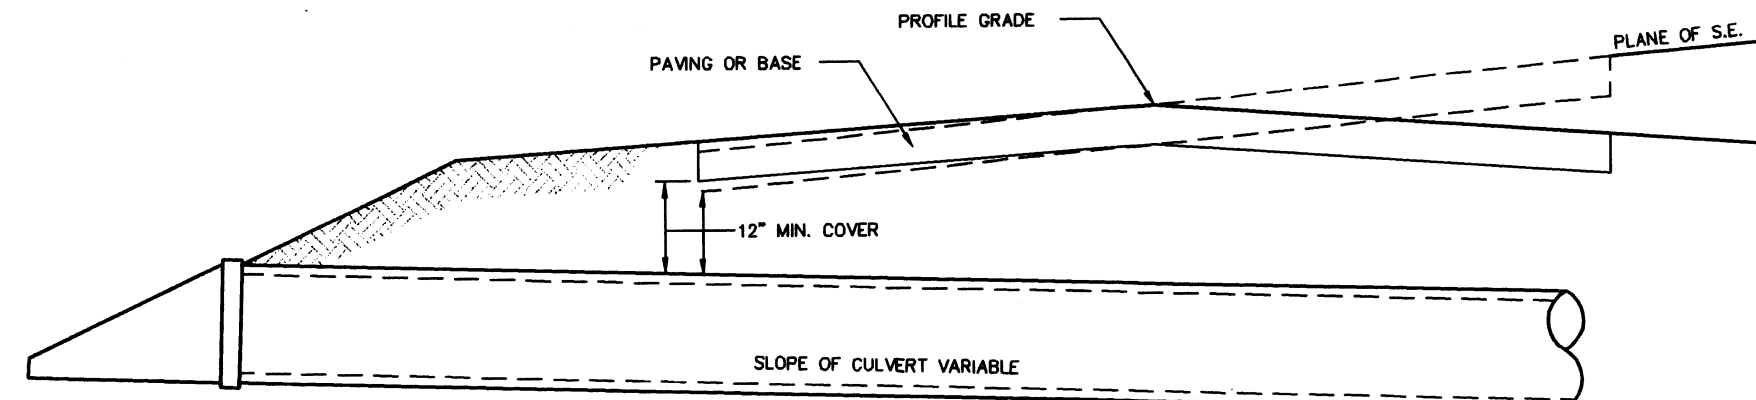

PIPE CULVERT BEDDING DETAIL
N.T.S.

MULTIPLE PIPE CULVERT SPACING DETAIL

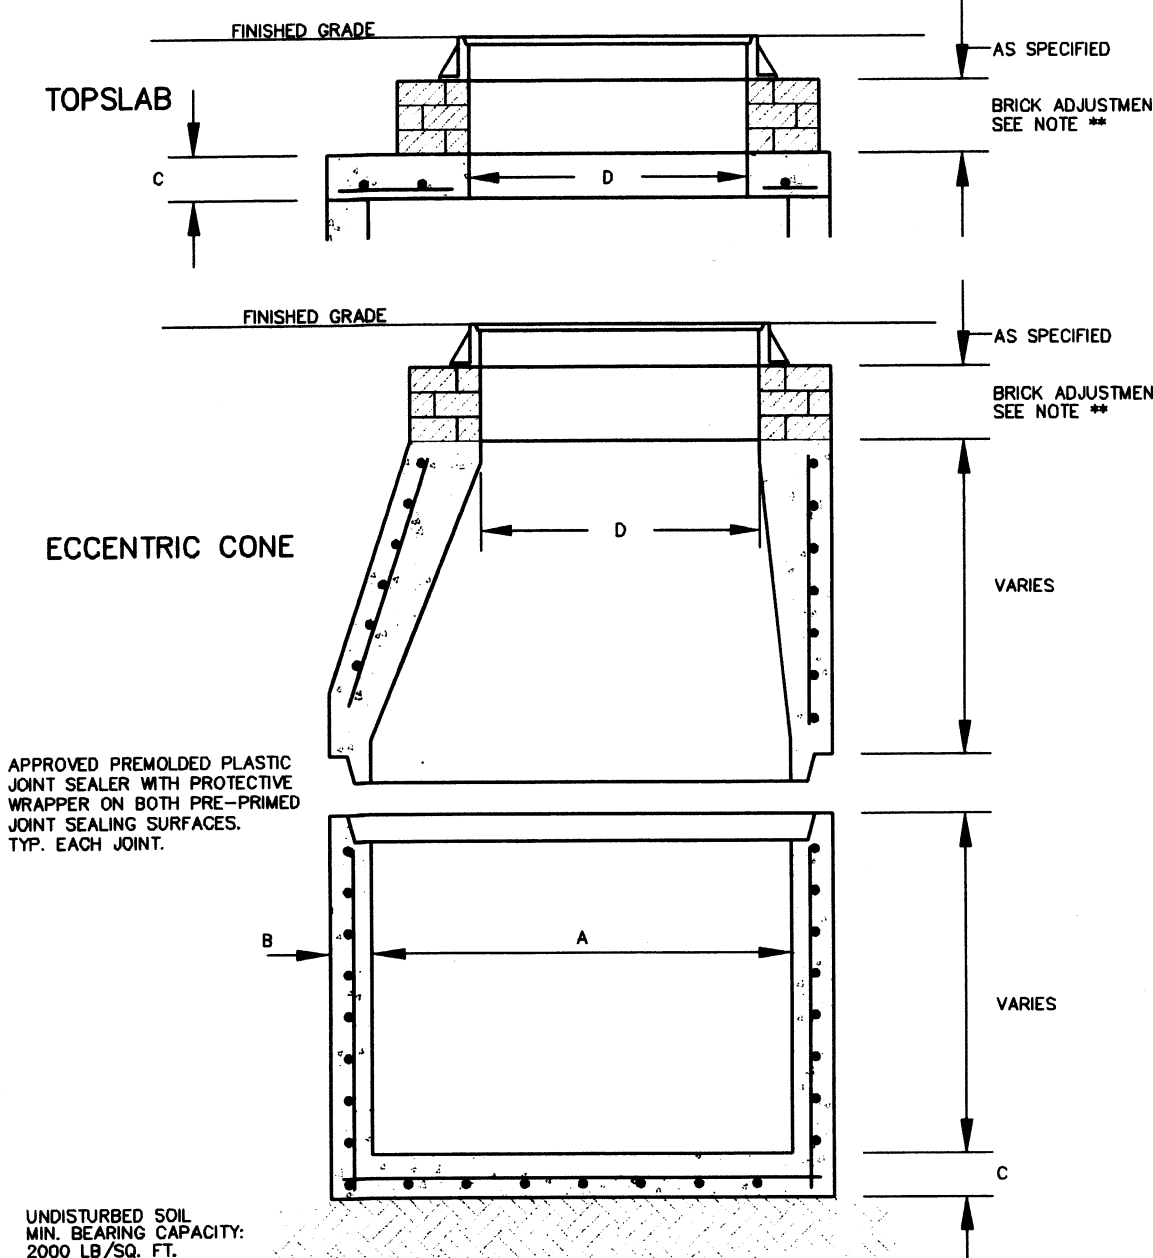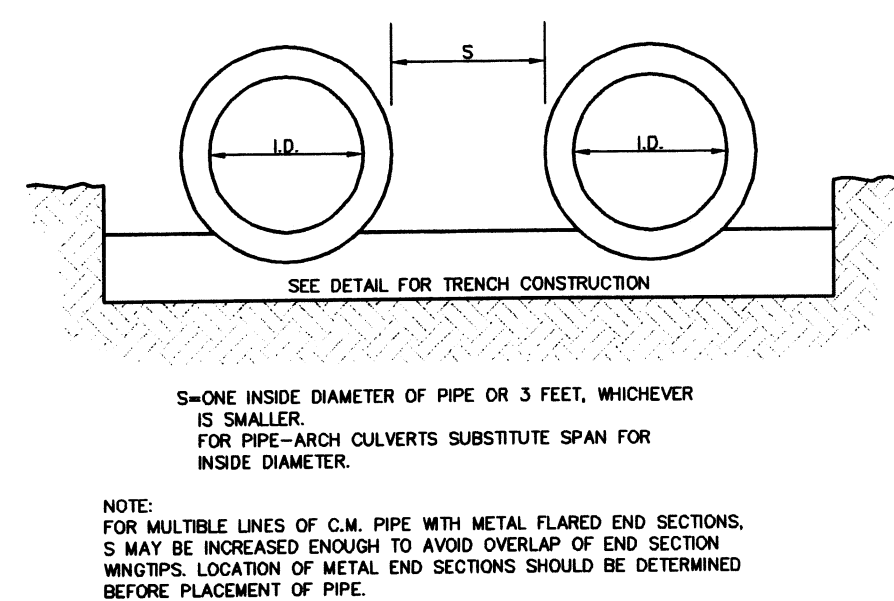

DIMENSIONS TABLE			
A	B	C	D
48"	5"	8"	24" or 32"
60"	6"	8"	24" or 32"
72"	7"	8"	24" or 32"

MATERIALS

CONCRETE: 4000 PSI, Type II cement.

WALL REINFORCING: ASTM C-478

BOTTOM SLAB REINFORCING:

48" dia-#4 @ 12" O.C.E.W.*

60" dia-#5 @ 12" O.C.E.W.*

72" dia-#5 @ 6" O.C.E.W.*

NOTE:

* Grade 40, or equivalent welded wire mesh.

** Variable grade adjustment by grade rings or brick as required.

STORM MANHOLE
N.T.S.

PROJ. NO.: 06-5038
DATE: 11/10/06
DRAWN BY: JWH
CHECKED BY: WRC
APPROVED BY: WRC
SCALE: NA

SHEET
57

DWG. No.: 06-5038


KINGSLAND WEST
CITY OF KINGSLAND, 1606TH G.M.D., CAMDEN COUNTY, GEORGIA
PREPARED FOR: PHELPS INVESTMENT PROPERTIES, INC.

P&A ENGINEERING, INC.
CIVIL ENGINEERS
1201 SHADOWLAWN DRIVE
ST. MARYS, GEORGIA 31558
PH. (912) 673-8575
FAX (912) 862-2729

NOTE: THIS PLAN IS NOT INTENDED FOR CONSTRUCTION UNLESS IT HAS BEEN SIGNED AND SEALED BY THE ENGINEER.


PIPE	1/4 BENDS	COL. FT.	1/8 BENDS	COL. FT.
18"	38"	27"	37 1/2"	27"
14"	28"	24"	28 1/2"	24"
12"	24"	21"	24 1/2"	21"
10"	20"	18"	20 1/2"	18"
8"	16"	14"	16 1/2"	14"
6"	12"	10"	12 1/2"	10"
4"	8"	6"	8 1/2"	6"
3"	6"	4"	6 1/2"	4"
2"	4"	3"	4 1/2"	3"
1 1/2"	3"	2"	3 1/2"	2"
1"	2"	1 1/2"	2 1/2"	1 1/2"
3/4"	1 1/2"	1"	1 1/2"	1"
3/8"	1"	3/4"	1"	3/4"
1/2"	3/4"	1/2"	3/4"	1/2"
1/4"	3/8"	1/4"	3/8"	1/4"
3/16"	3/16"	3/16"	3/16"	3/16"

FOR BENDS

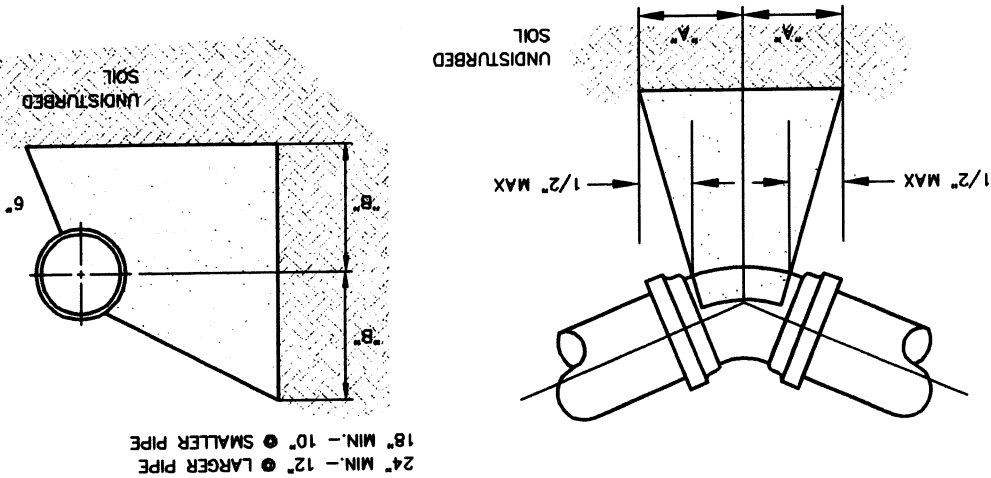


FOR PLUGS

PIPE	PLUG	COL. FT.
18"	38"	27"
14"	28"	24"
12"	24"	21"
10"	20"	18"
8"	16"	14"
6"	12"	10"
4"	8"	6"
3"	6"	4"
2"	4"	3"
1 1/2"	3"	2"
1"	2"	1 1/2"
3/4"	1 1/2"	1"
3/8"	1"	3/4"
1/2"	3/4"	1/2"
1/4"	3/8"	1/4"
3/16"	3/16"	3/16"

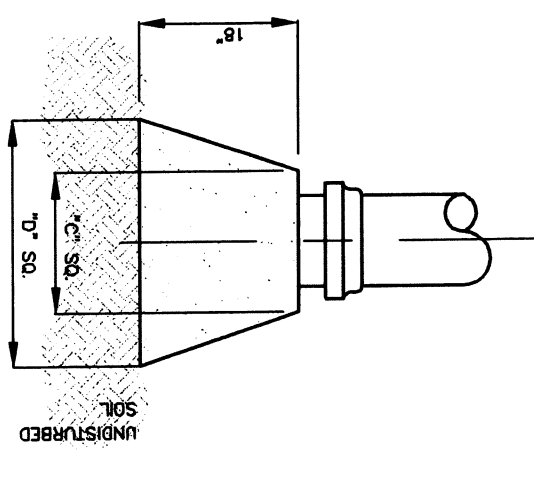


FOR TEES

PIPE	TEE	COL. FT.
18"	38"	27"
14"	28"	24"
12"	24"	21"
10"	20"	18"
8"	16"	14"
6"	12"	10"
4"	8"	6"
3"	6"	4"
2"	4"	3"
1 1/2"	3"	2"
1"	2"	1 1/2"
3/4"	1 1/2"	1"
3/8"	1"	3/4"
1/2"	3/4"	1/2"
1/4"	3/8"	1/4"
3/16"	3/16"	3/16"

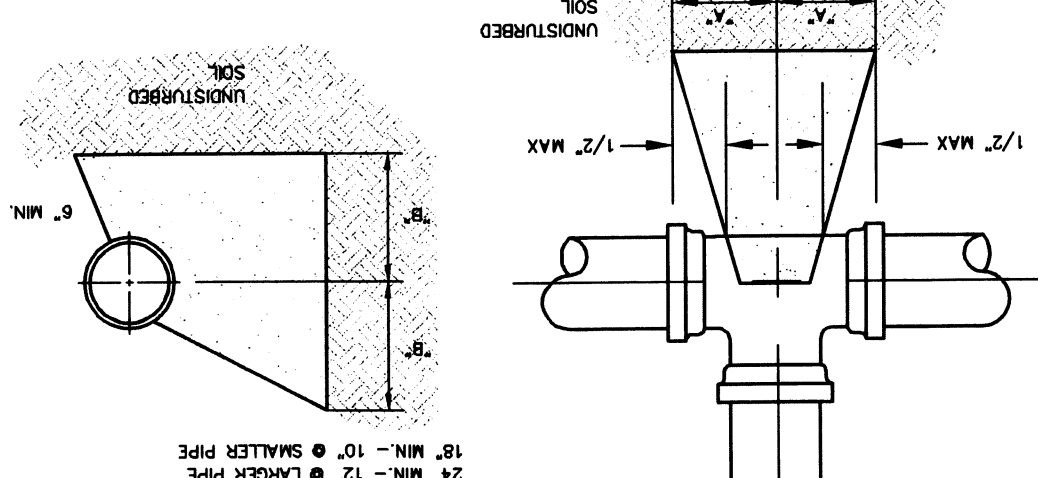


FOR GATE VALVES

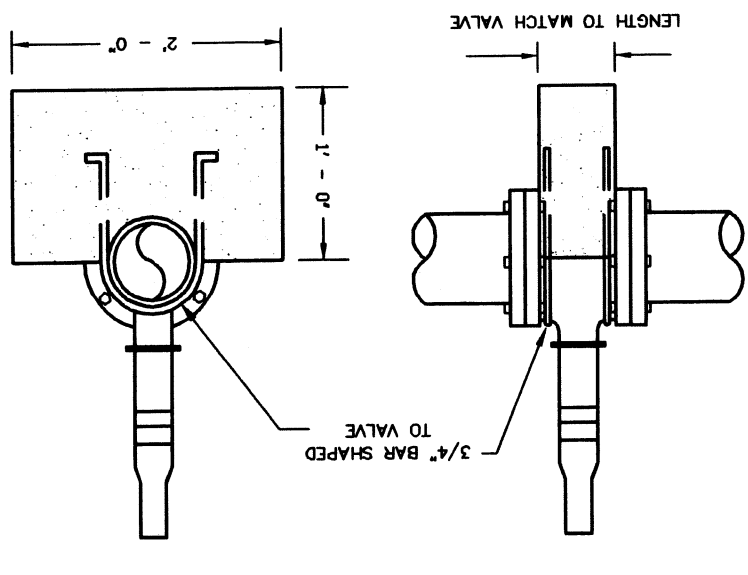


1. ALL THRUST BLOCK BEARING SURFACES TO BE CARRIED TO UNDISTURBED SOIL.
2. THRUST BLOCK SIZES BASED ON TEST PRESSURE OF 200 P.S.I.
3. THESE TABLES SHOW MINIMUM SIZE THRUST BLOCKS FOR 6000 MINIMUM BEARING CAPACITY OF 2000 LBS PER SQ. FT.
4. (A-1) thru (A-5) GRADES AND GRAVELS AND PRESURE SOIL.
5. THRUST BLOCKS SHALL BE COVERED WITH CONCRETE.
6. NO JOINTS SHALL BE COVERED WITH CONCRETE.
7. THRUST RESISTANT IS REQUIRED FOR ALL TEES, BENDS, REDUCERS, COUPLERS, PLUGS AND REDUCERS.
8. INSTALL LIFT HOOPS WITH THRUST BLOCKS AT END COPS AND PLUGS.
9. FIELD COATED WITH BITUMINOUS PAINT.
10. ALL THRUST BLOCK BEARING SURFACES TO BE CARRIED TO UNDISTURBED SOIL.
11. ROADS AND WAYS TO BE MAINTAINED TO 1/2\"/>

THRUST BLOCK DETAILS


PIPE	THR	COL. FT.
18"	38"	27"
14"	28"	24"
12"	24"	21"
10"	20"	18"
8"	16"	14"
6"	12"	10"
4"	8"	6"
3"	6"	4"
2"	4"	3"
1 1/2"	3"	2"
1"	2"	1 1/2"
3/4"	1 1/2"	1"
3/8"	1"	3/4"
1/2"	3/4"	1/2"
1/4"	3/8"	1/4"
3/16"	3/16"	3/16"

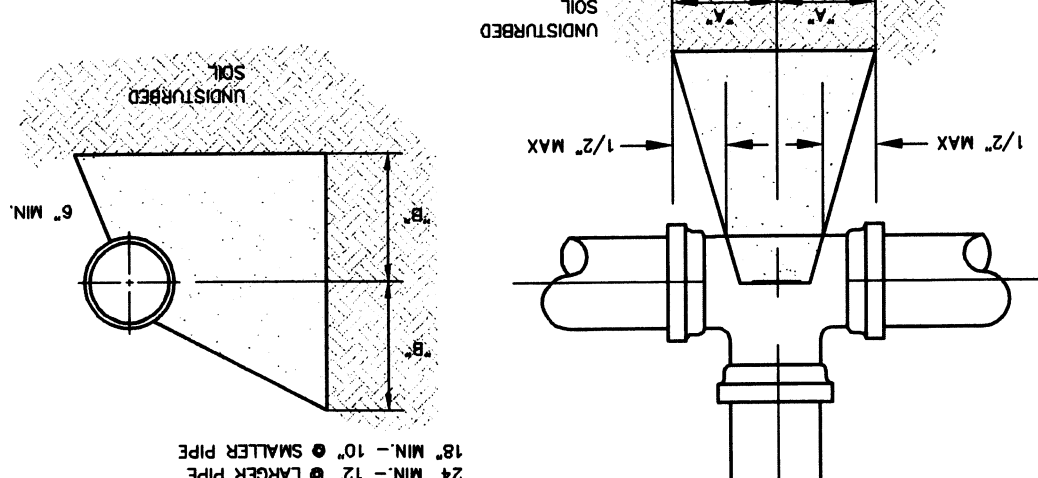


FIRE HYDRANT ASSEMBLY DETAIL

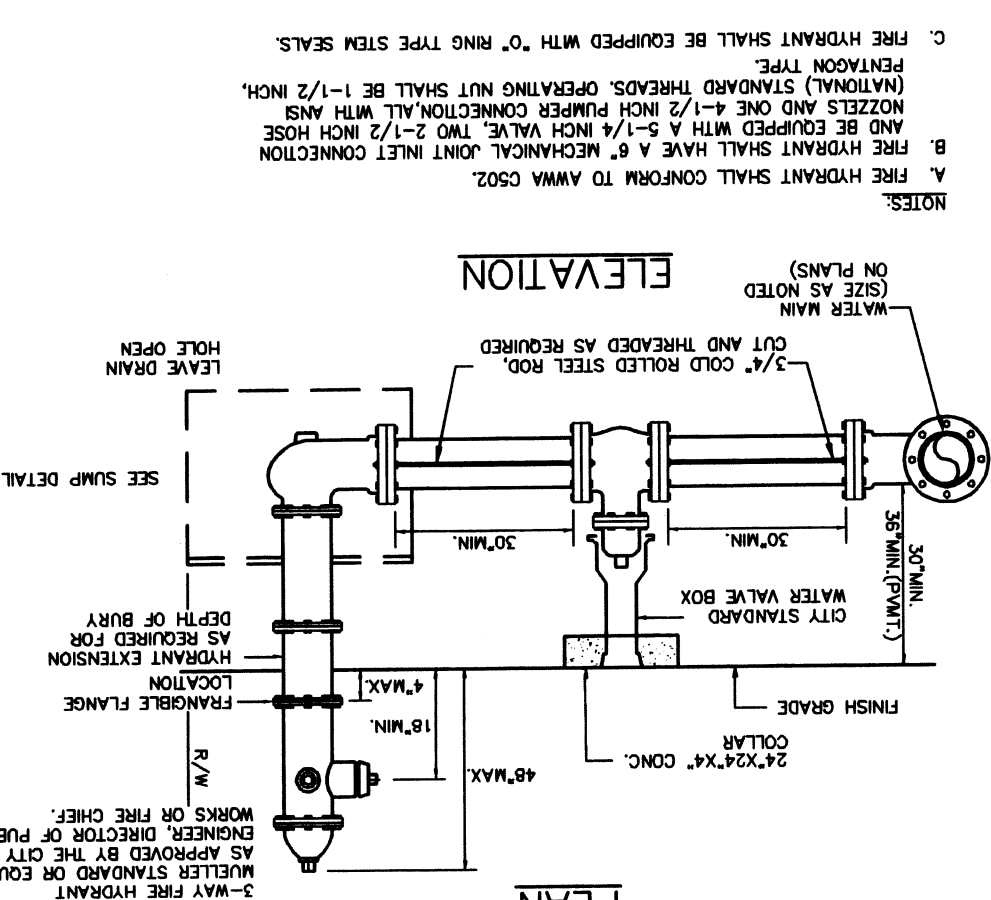


GATE VALVE DETAIL

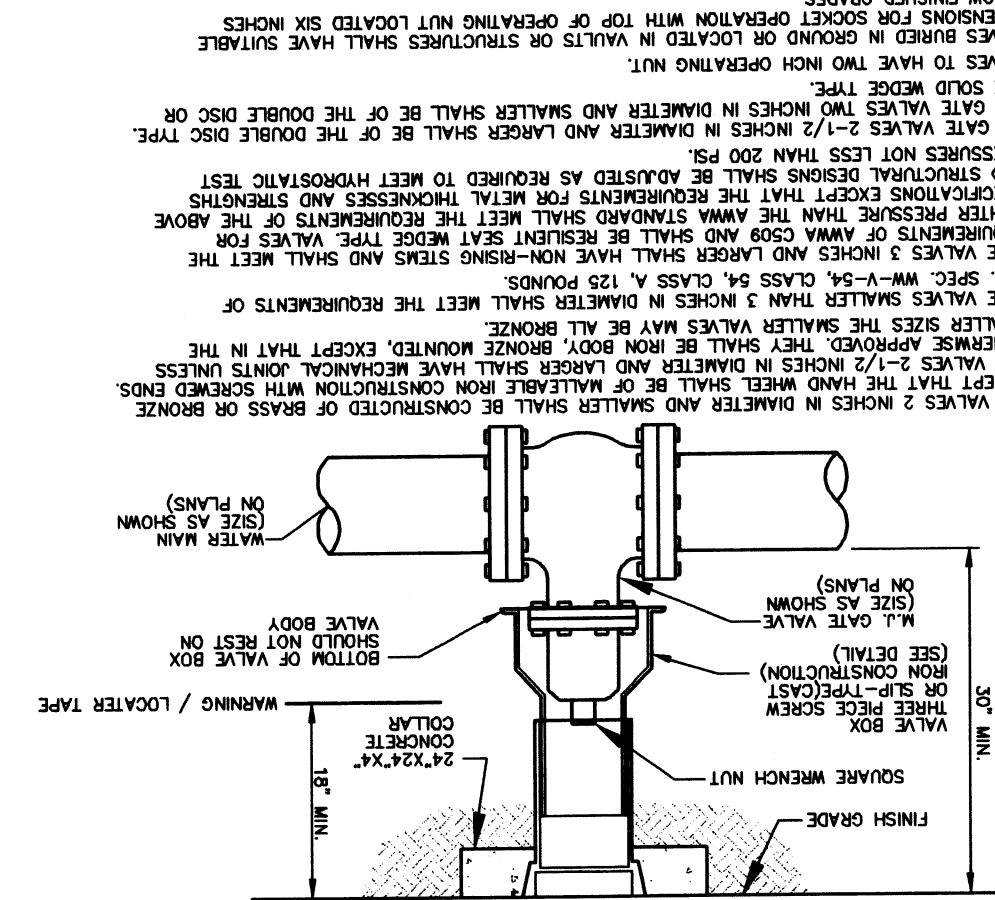


TYPICAL TRENCH SECTION

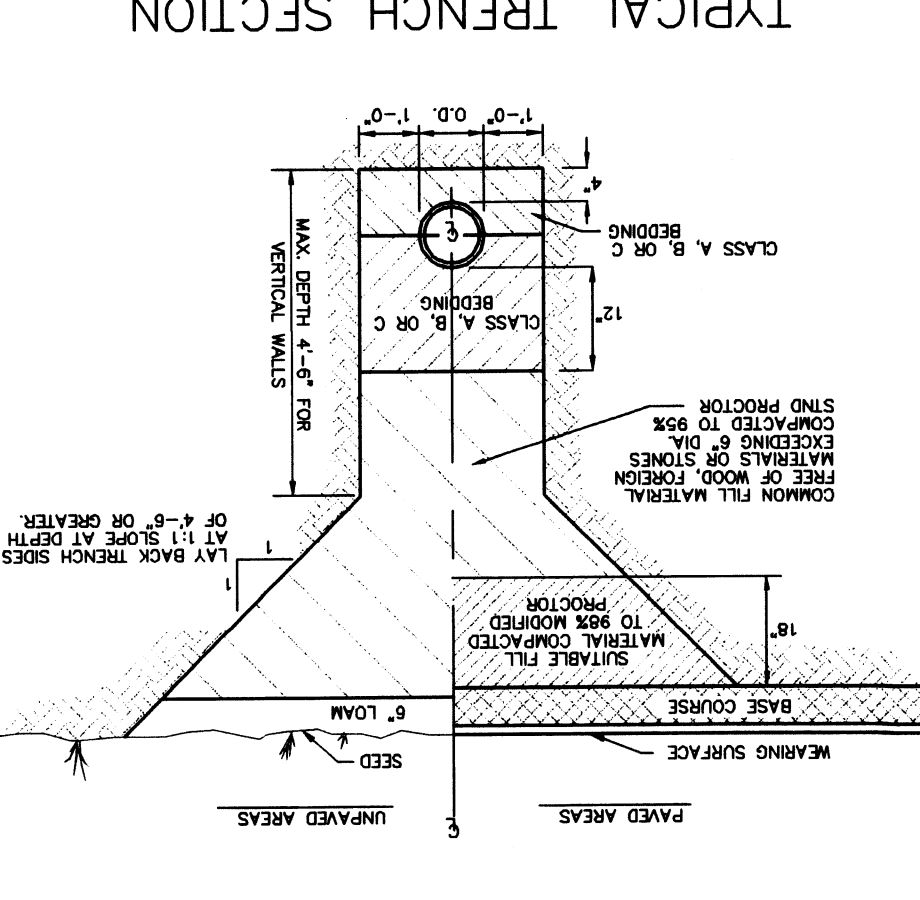


STANDARD MANHOLE TYPE "A" MANHOLE

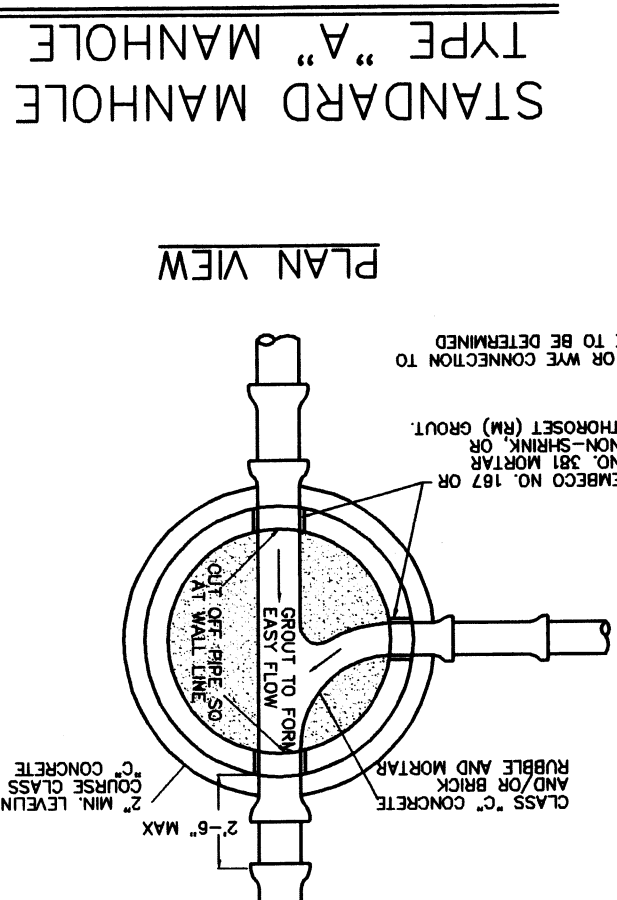


DROP MANHOLE TYPE "B" MANHOLE

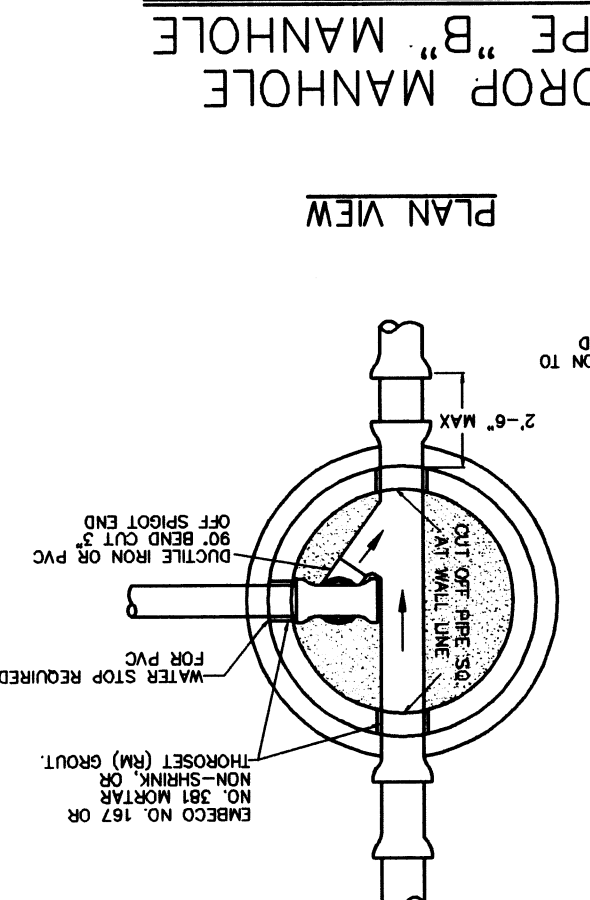


ALTERNATE LAYOUT OF HYDRANT LEAD

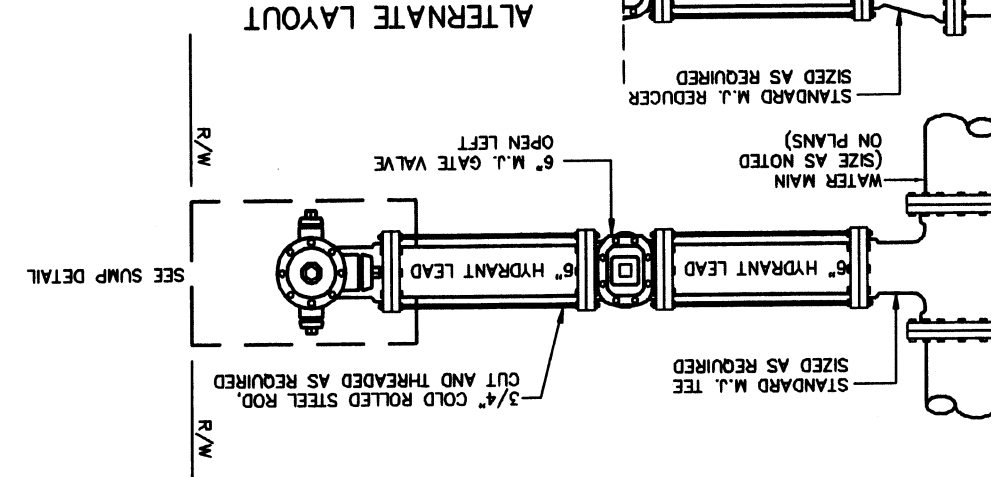


HYDRANT SUMP DETAIL

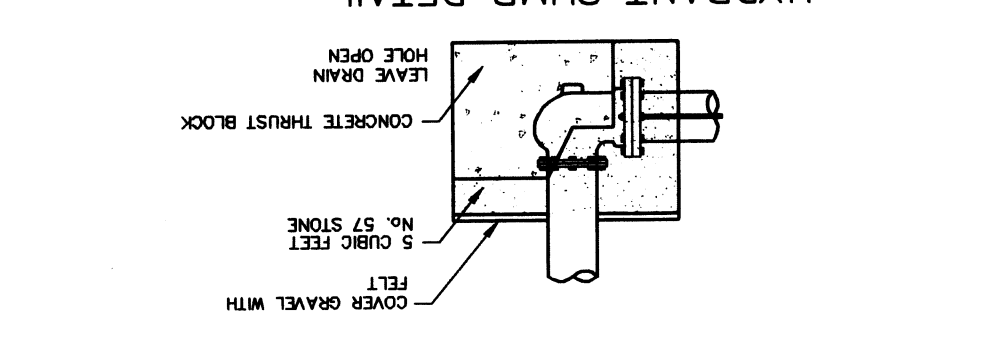


VALVE BOX AND COVER DETAIL

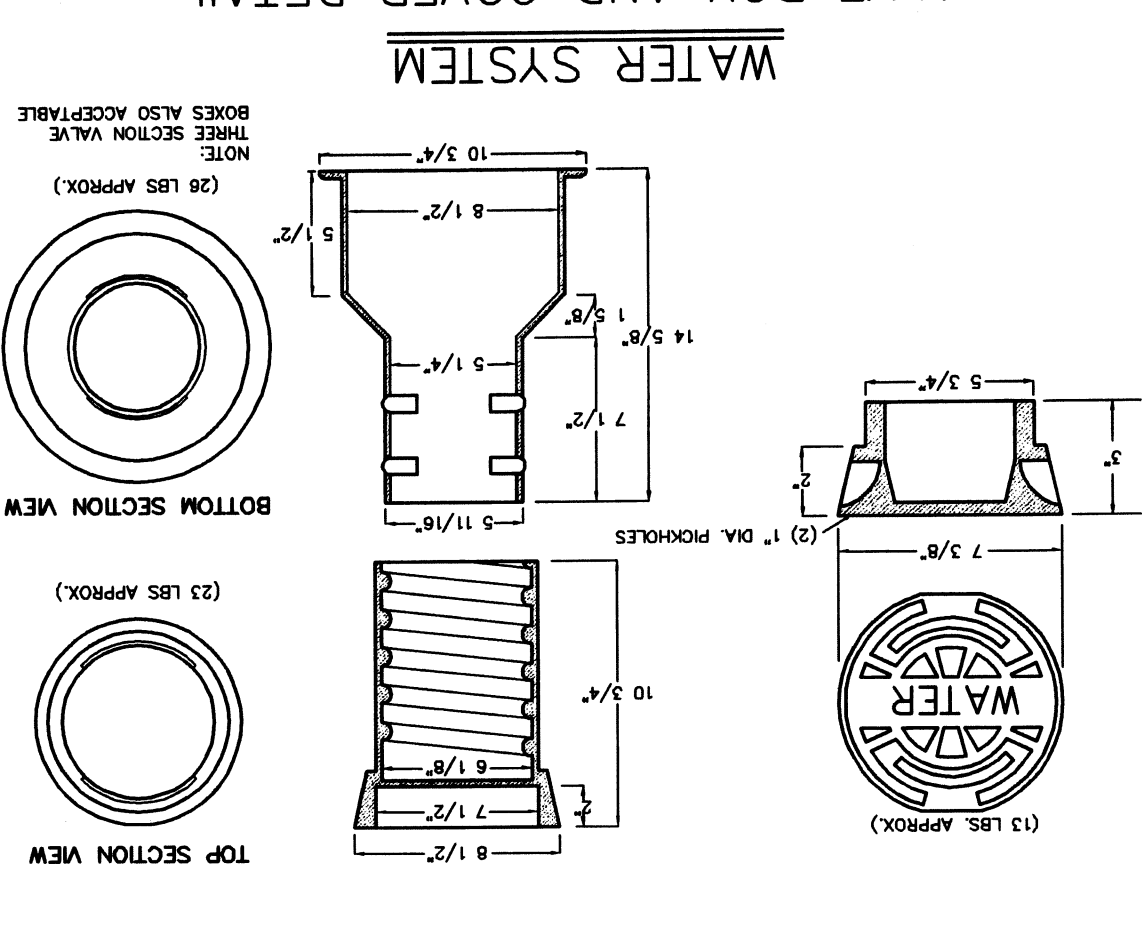


PIPE BEDDING DETAILS

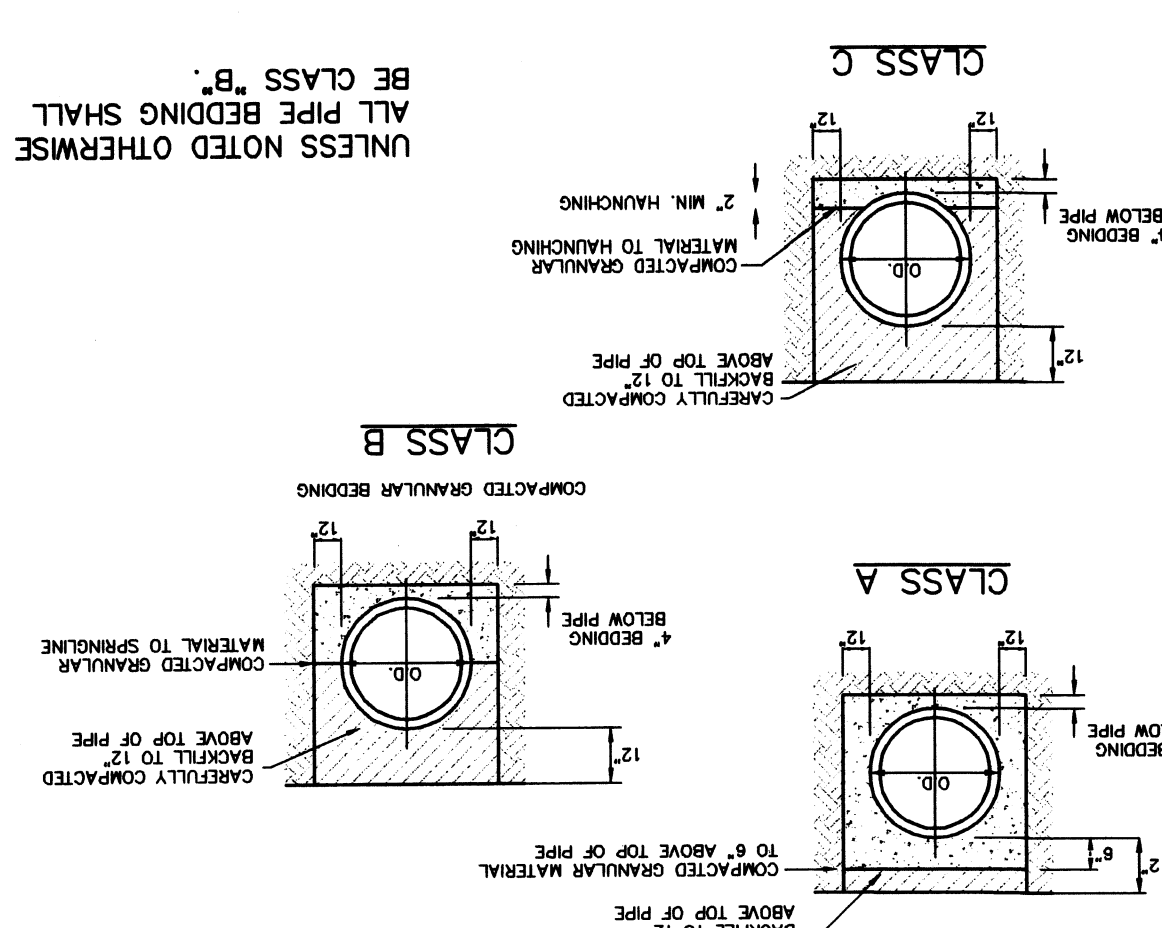


SEWER PIPE BEDDING DETAIL

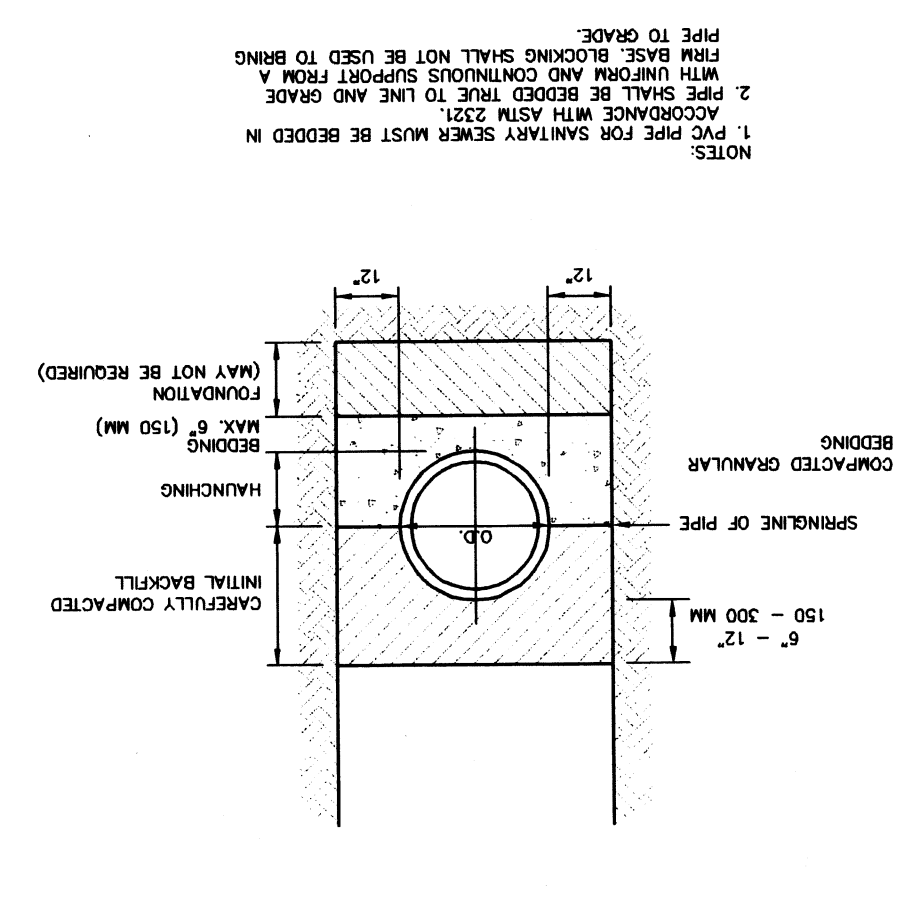


FLUSHING VALVE DETAIL

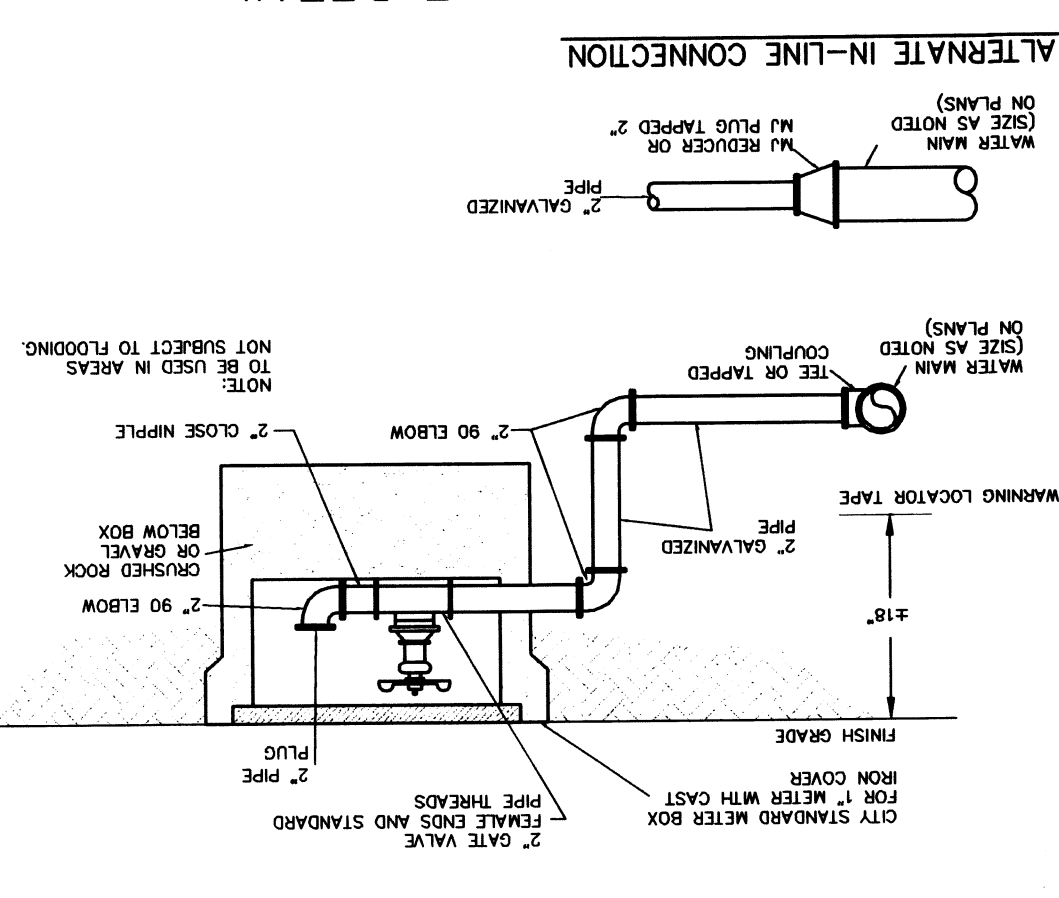






JOINT DETAIL


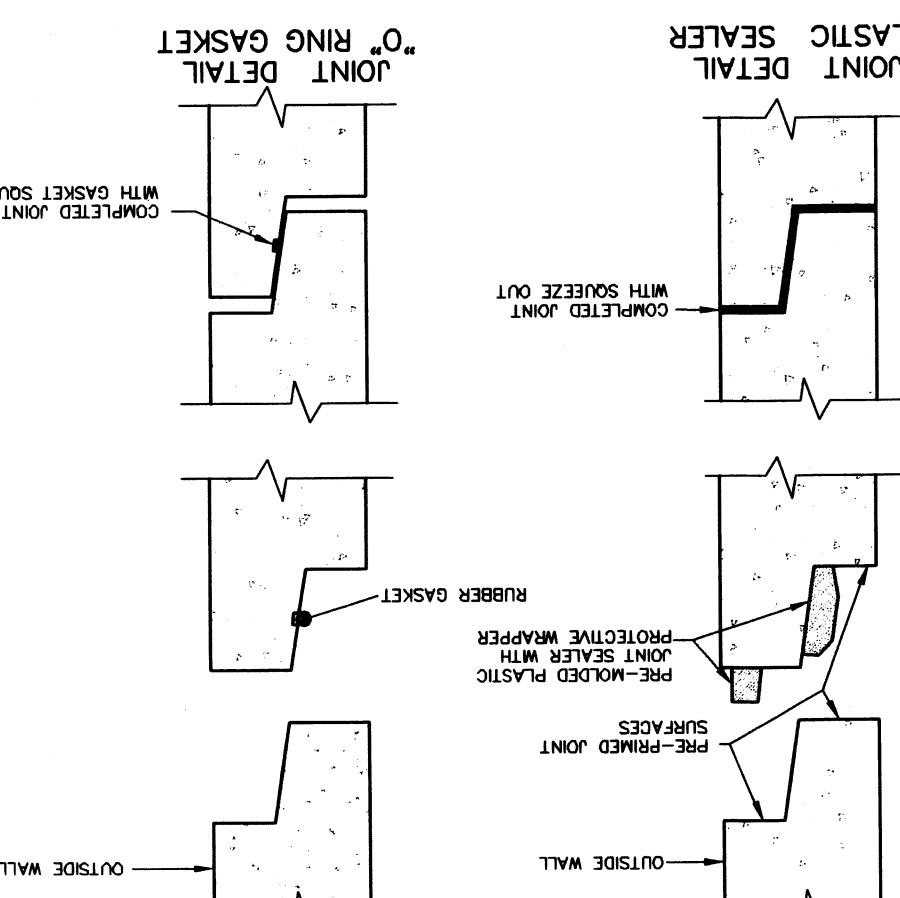


WATER MAIN - STORM DRAIN CROSSING DETAILS

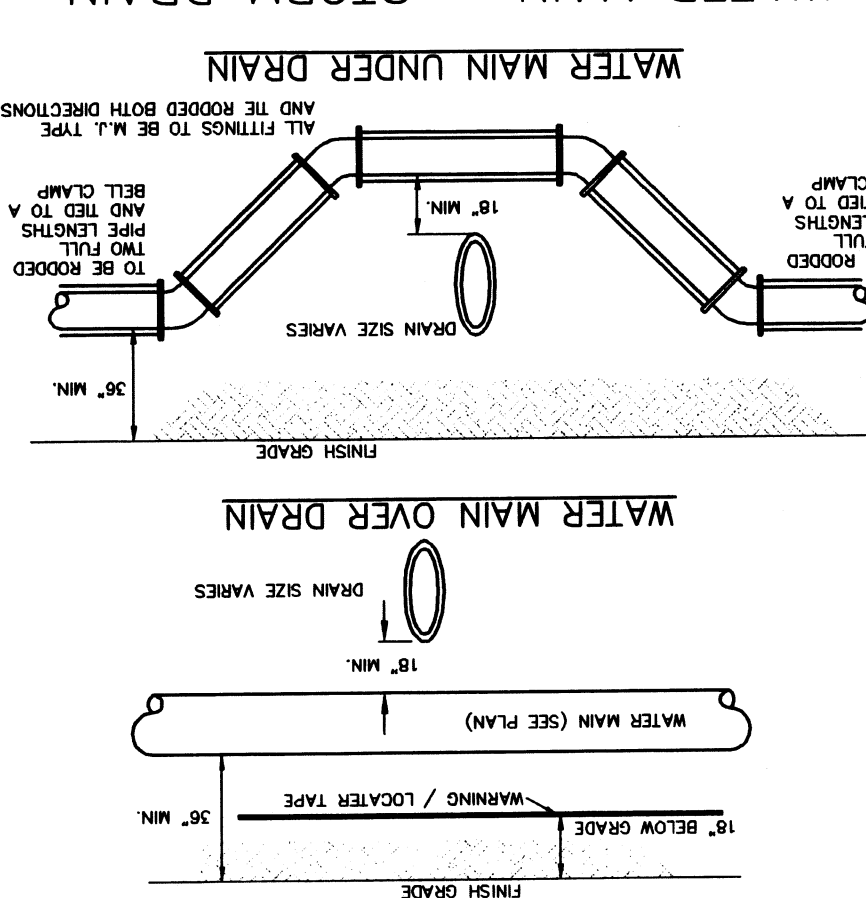


WATER - SANITARY SEWER CROSSING DETAIL

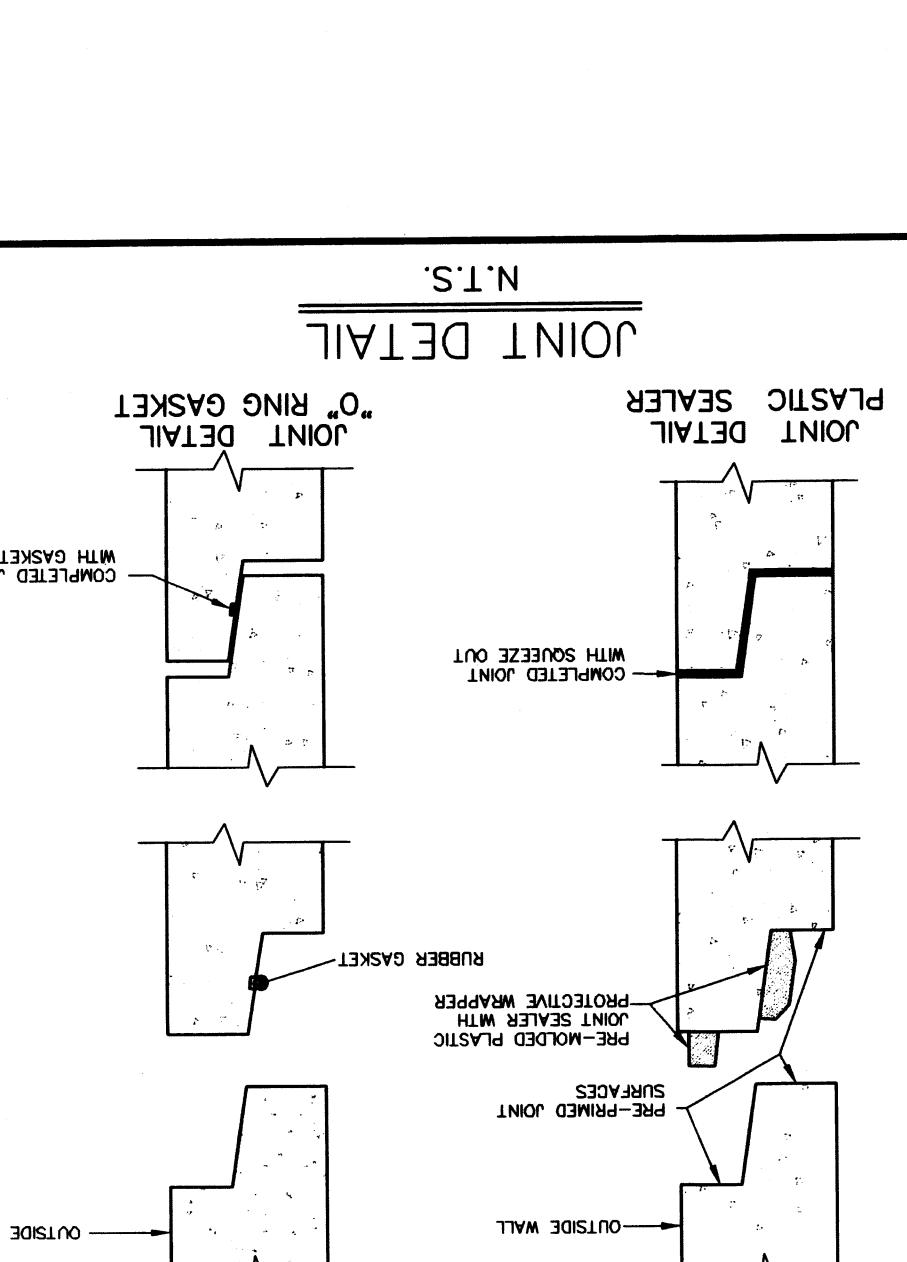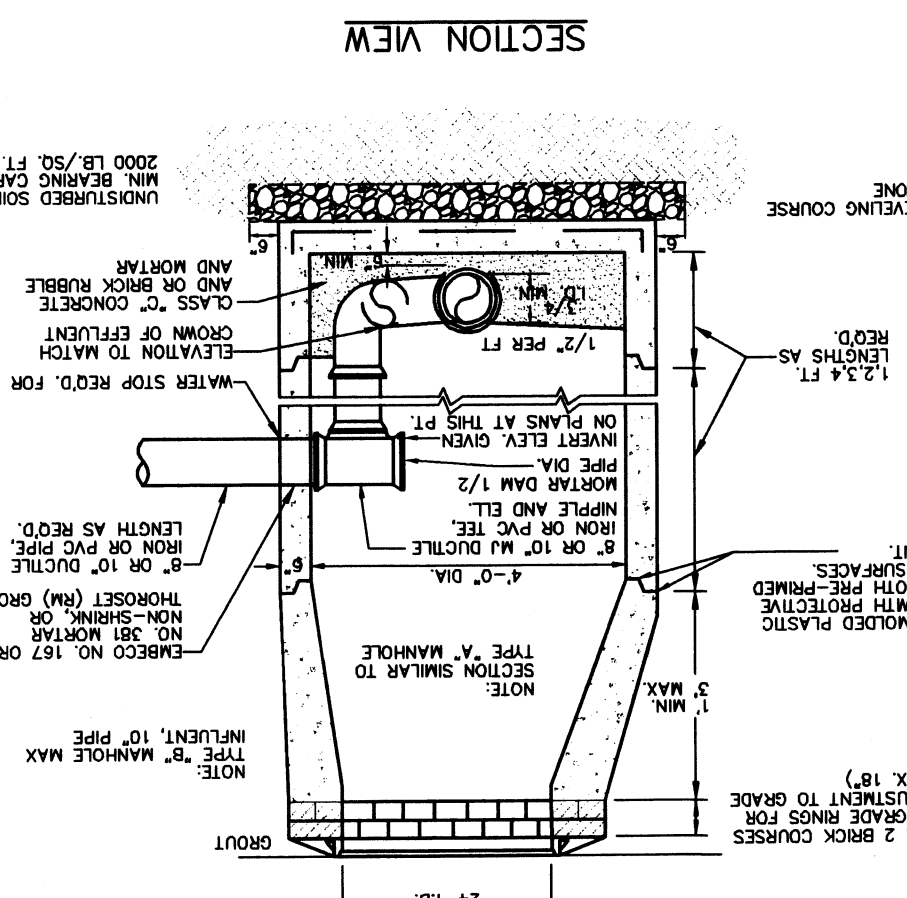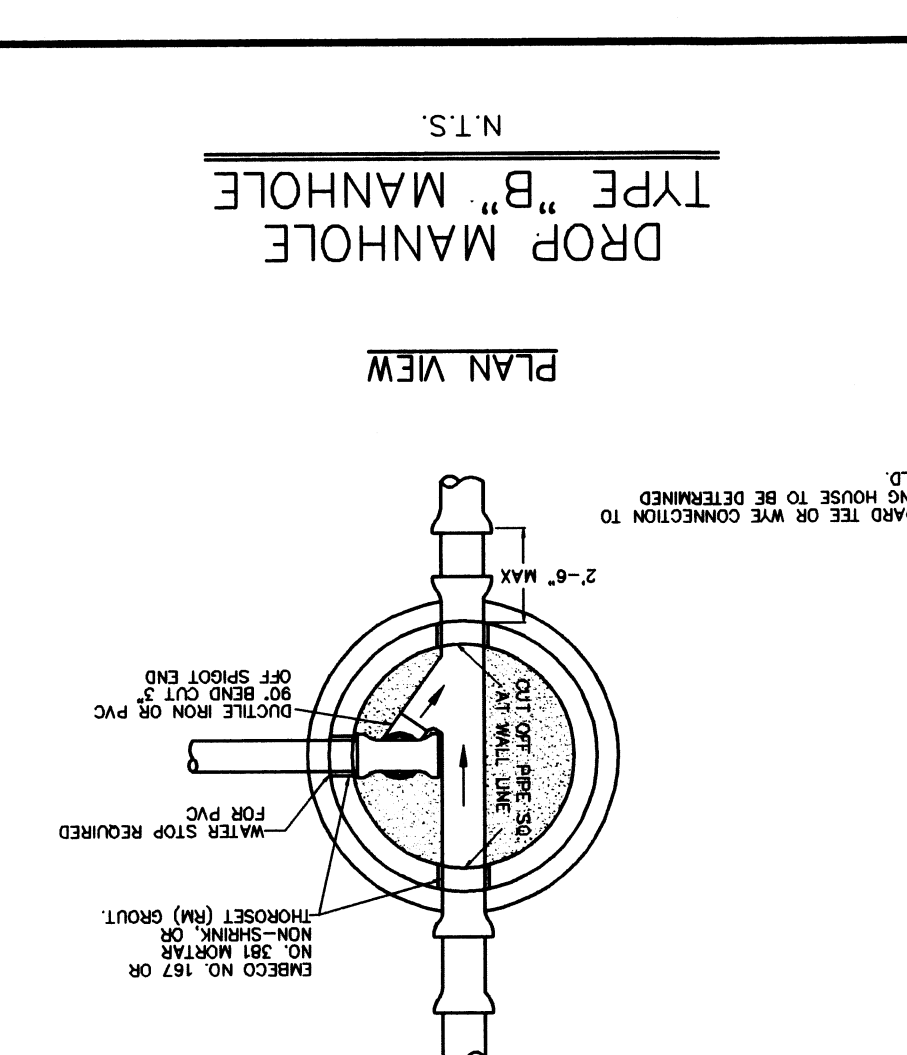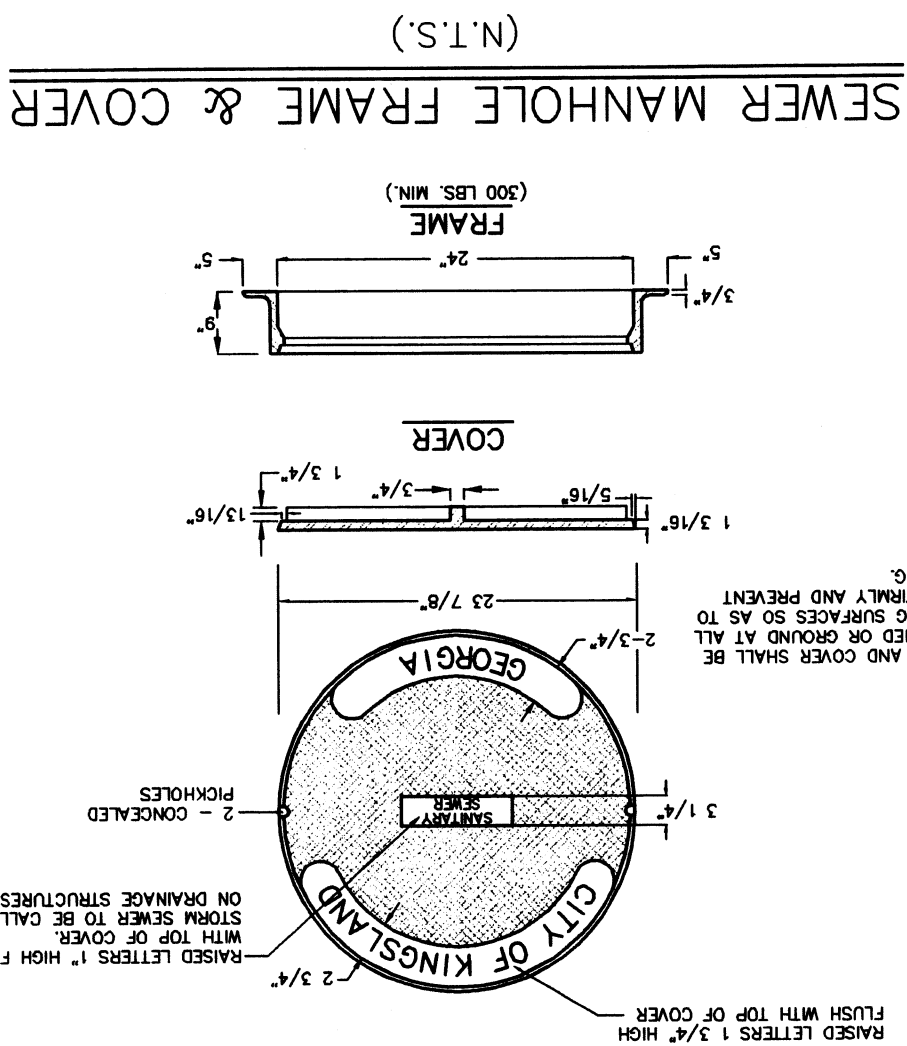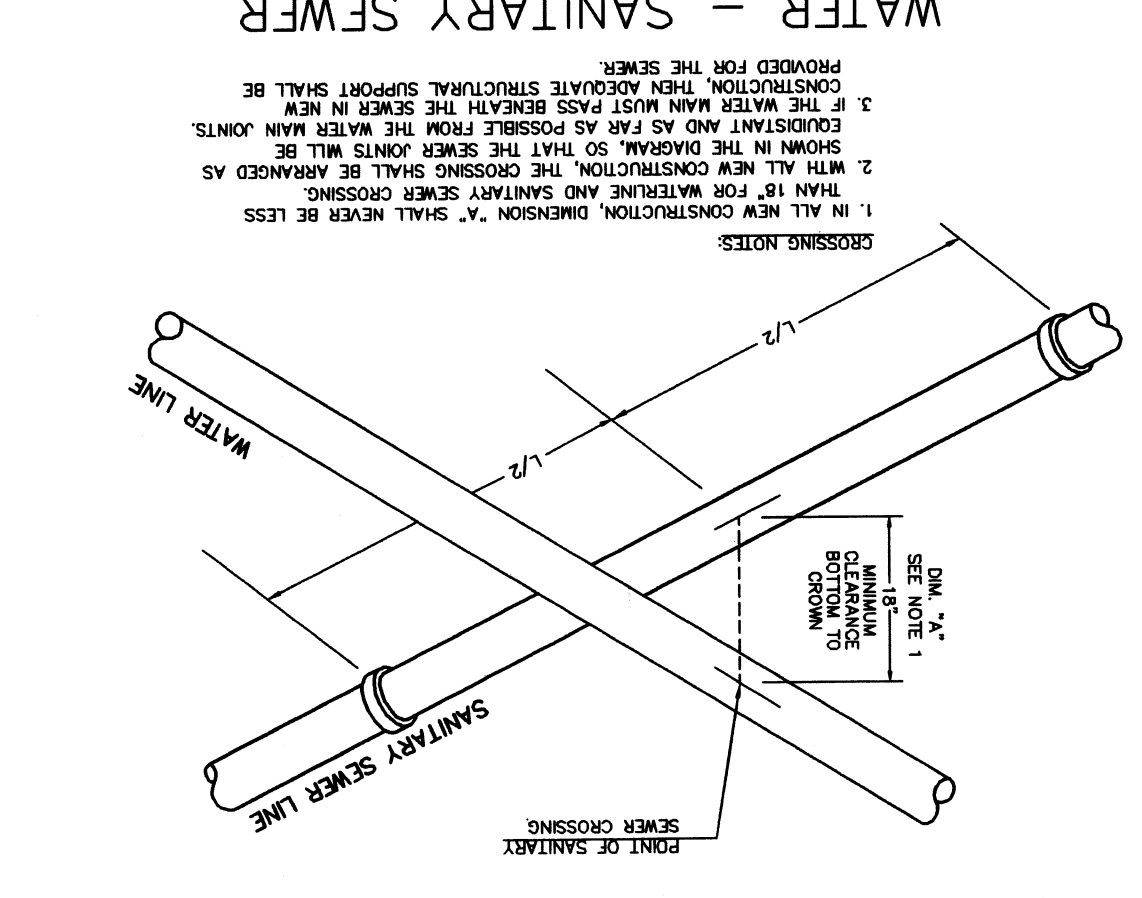


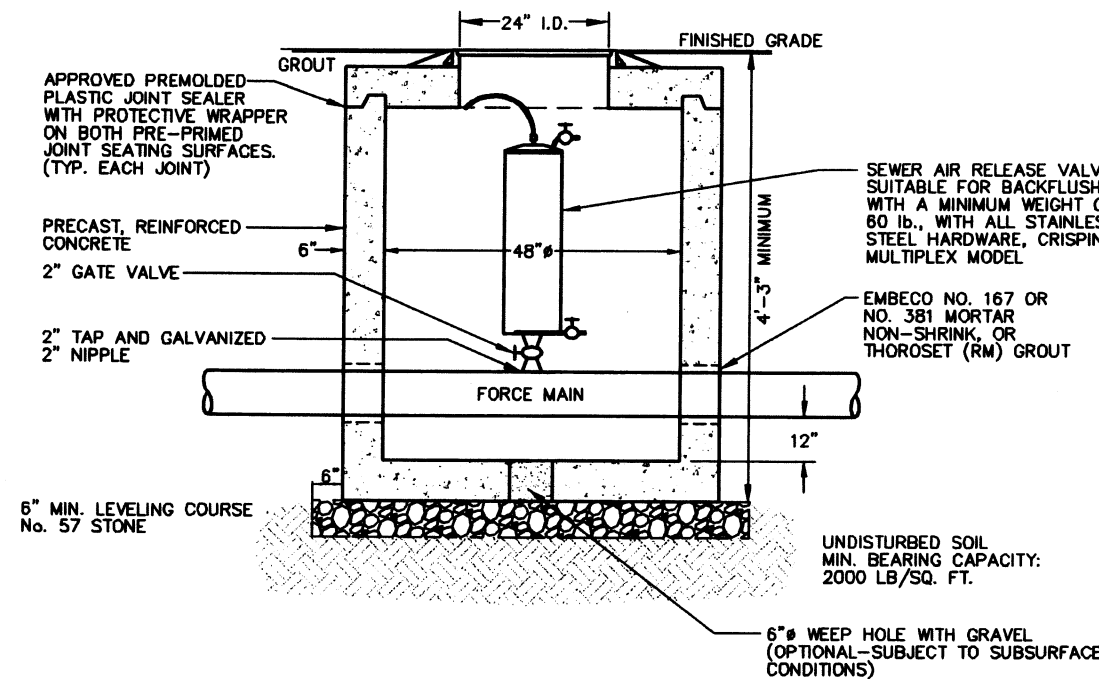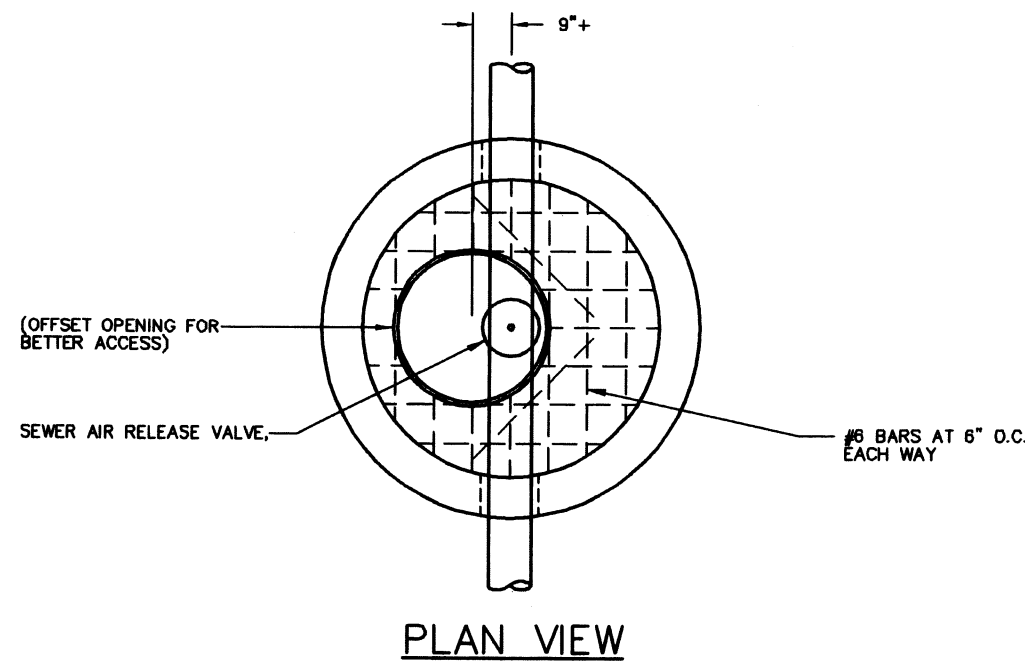


AIR RELEASE VALVE
AND MANHOLE
N.T.S.

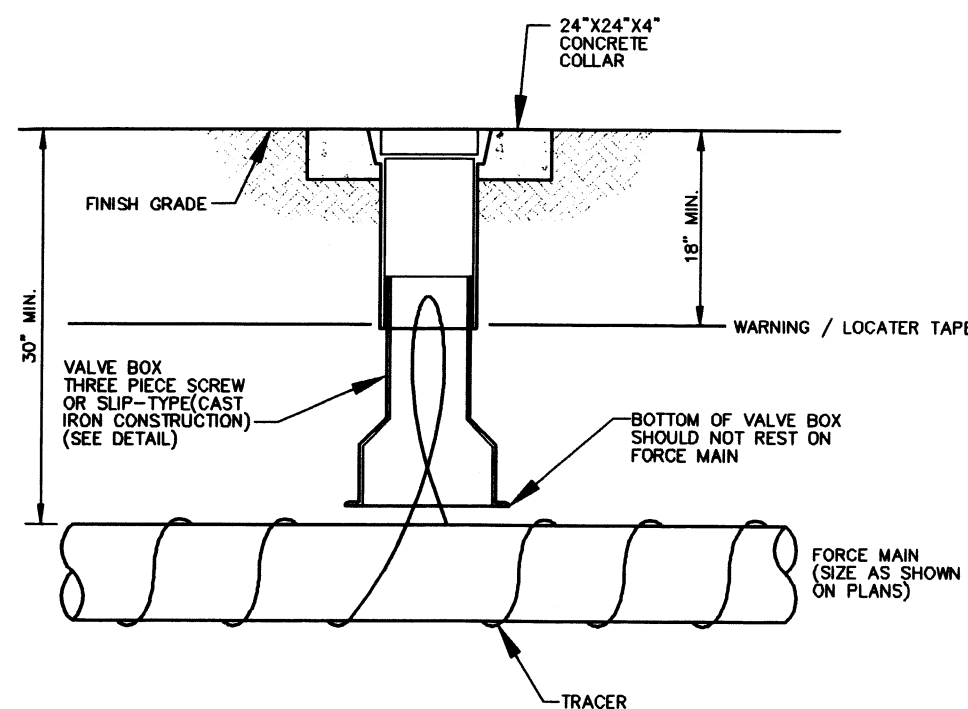

PROVIDE EVERY 500' AS SHOWN ON PLANS.

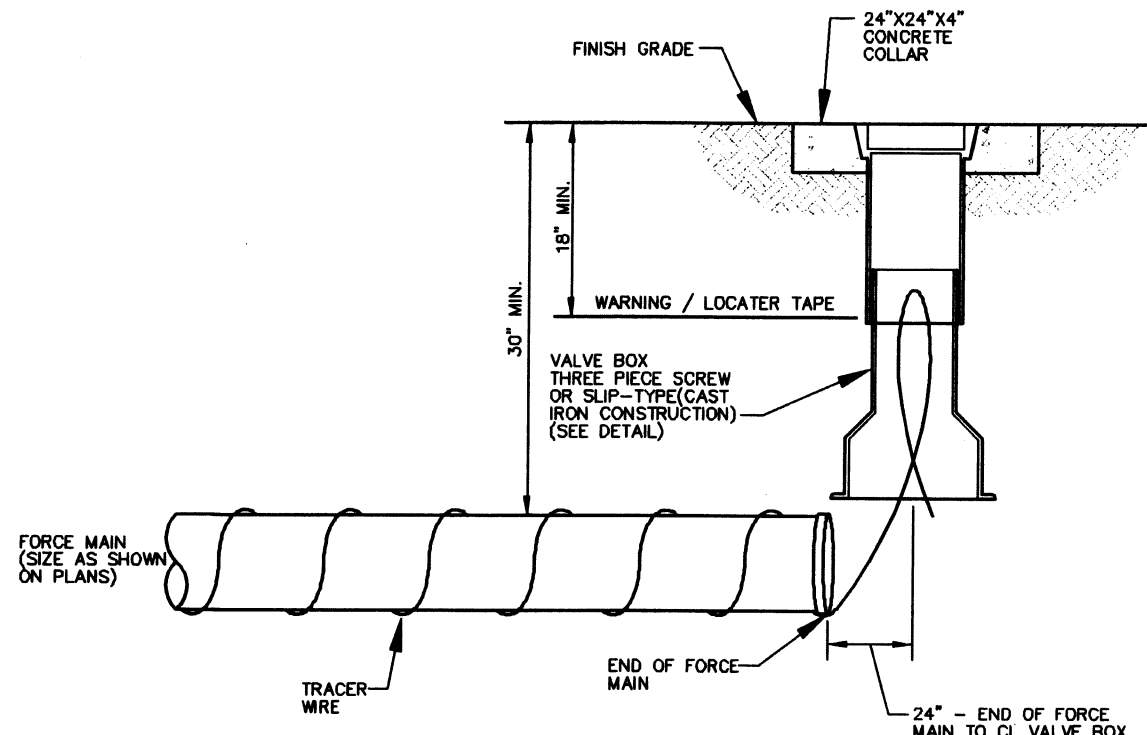


FORCE MAIN DETAIL
N.T.S.

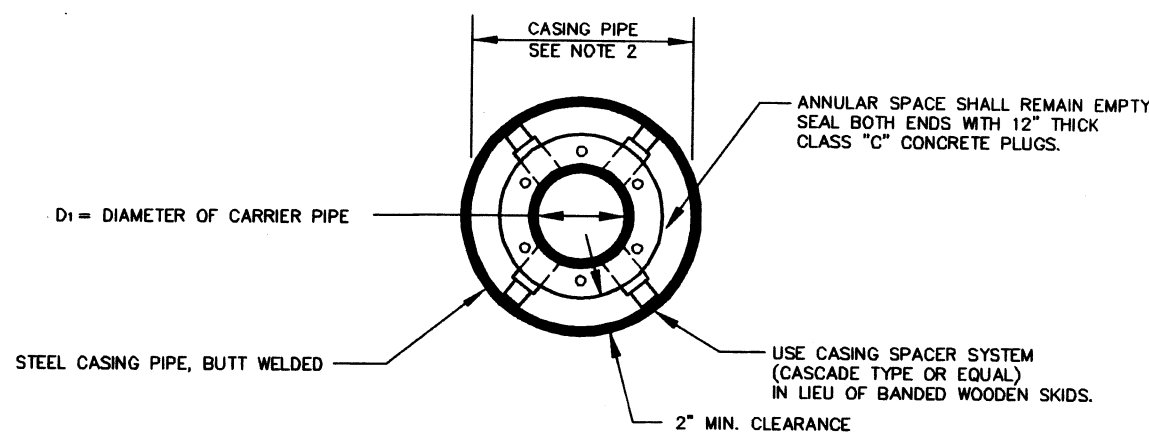


CARRIER PIPE AND CASING PIPE SIZES (MIN.)												
CARRIER PIPE NOM. DIA. (D1)	4	6	8	10	12	14	16	18	20	24	30	
CASING PIPE NOM. DIA. (D2)	14	16	18	22	24	30	30	30	36	36	48	
WALL THICKNESS (INCHES)	0.250	0.250	0.250	0.312	0.344	0.406	0.406	0.406	0.469	0.469	0.625	

- NOTES:
1. MINIMUM COVER TO TOP OF CASING SHALL BE AS SHOWN BELOW.
 2. THE INSIDE DIAMETER OF THE CASING PIPE SHALL BE A MINIMUM OF 4 INCHES GREATER THAN THE OUTSIDE DIAMETER OF THE CARRIER PIPE BELL OR COUPLING.
 3. THE CASING SPACER SYSTEM SHALL BE LOCATED PER MANUFACTURER'S SPECIFICATIONS.
 4. ROTATION OF CARRIER PIPE INSIDE THE CASING PIPE WILL NOT BE PERMITTED. MECHANICAL OR FLANGED JOINT PIPE SHALL BE USED TO HELP PREVENT SUCH ROTATION.
 5. THE CONTRACTOR SHALL SUBMIT SHOP DRAWINGS OF CASING AND CARRIER PIPE INSTALLATION FOR DESIGN CONSULTANT APPROVAL PRIOR TO FABRICATION OF PIPING, CASTING AND APPURTENANCES.

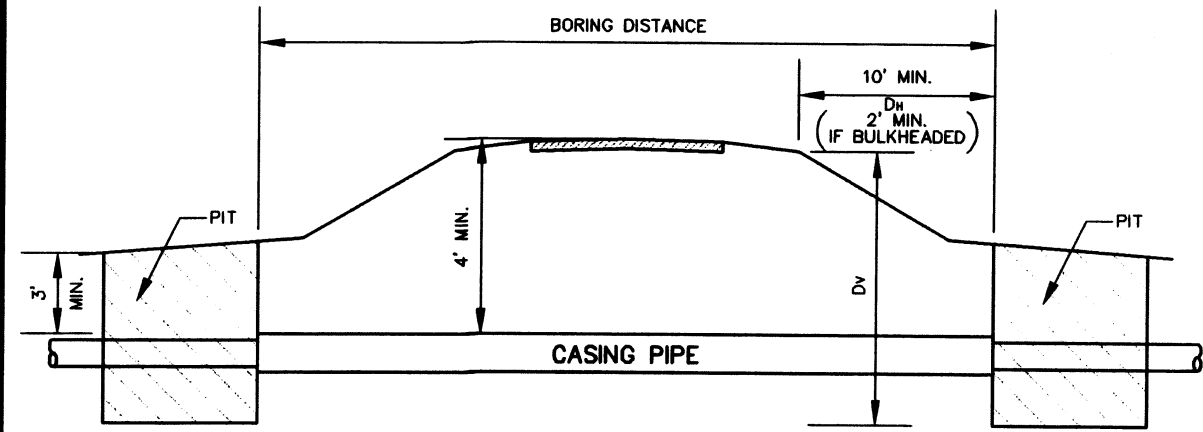


- NOTES:
1. D SHALL NOT BE LESS THAN D . V
 2. SYMMETRIC WITH RESPECT TO DIMENSIONS.


JACK AND BORE DETAIL
(N.T.S.)

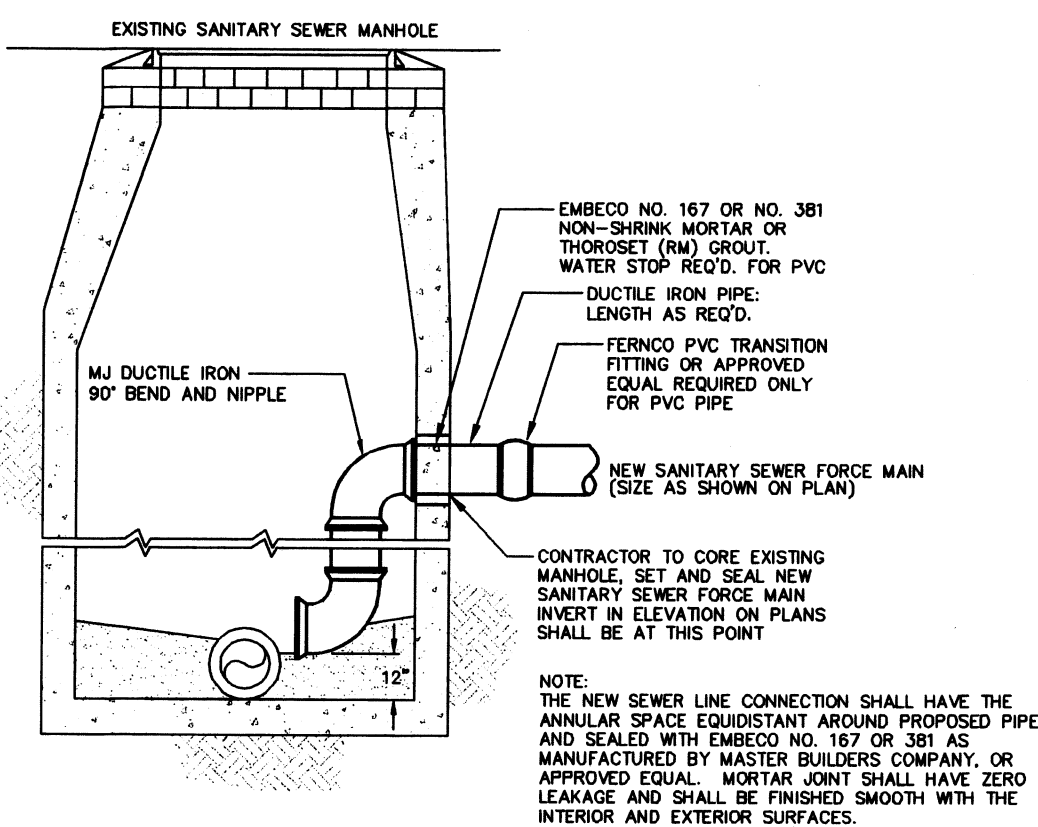

EXISTING MANHOLE
FORCE MAIN CONNECTION
N.T.S.

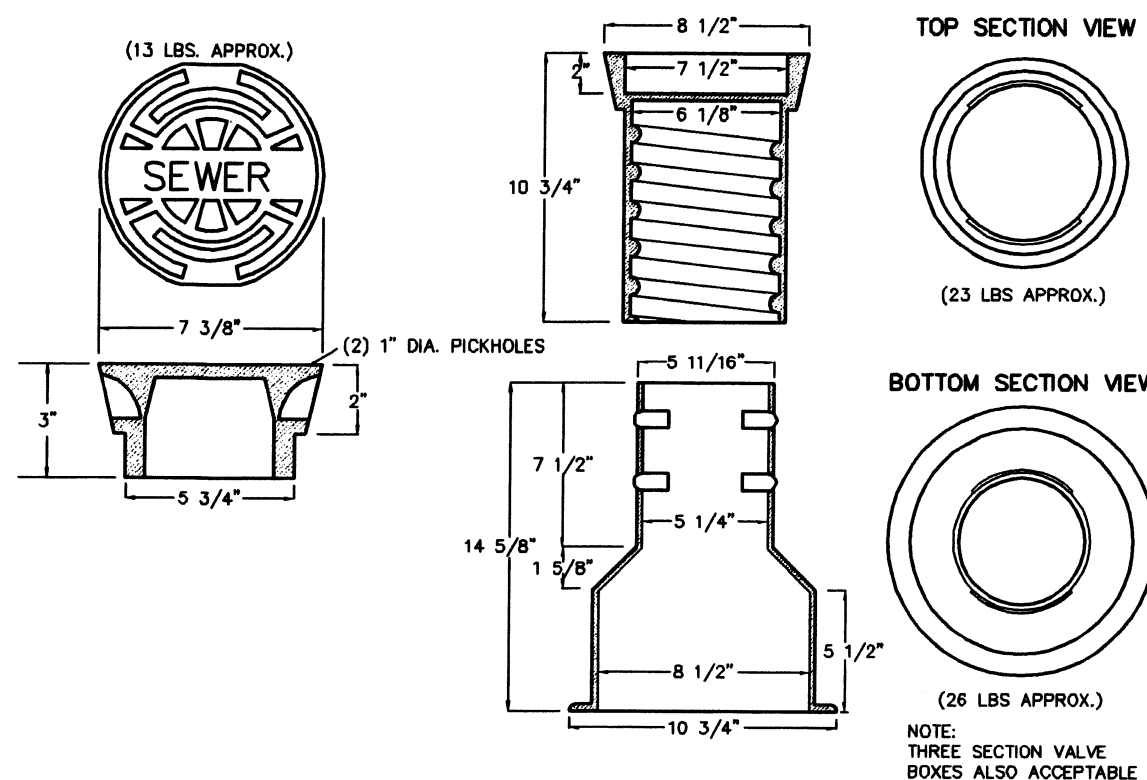


FORCE MAIN
VALVE BOX AND COVER DETAIL


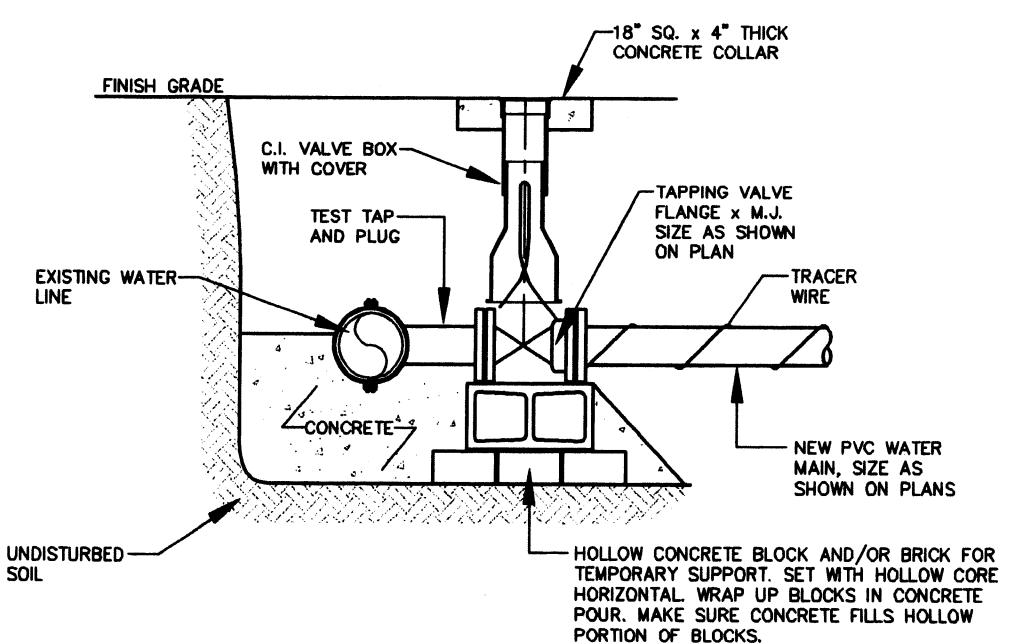


- NOTES:
1. TEMPORARILY SUPPORT TAPPING SADDLE AND VALVE AND APPLY STANDARD HYDROSTATIC TEST.
 2. IF NO LEAKS ARE DETECTED, POUR INDICATED CONCRETE BLOCCING AND SUPPORT PAD. COVER GLANDS AND BOLTS WITH HEAVY POLYETHYLENE SHEETING TO KEEP CONCRETE FROM BONDING.
 3. COAT TAPPING SLEEVE AND BOLTS WITH AN APPROVED COATING BEFORE POURING CONCRETE - TYPICAL FOR ALL STEEL INCLUDING RODS, COUPLINGS, STRAPS AND OTHER BURIED STEEL.


TAPPING VALVE AND SLEEVE
N.T.S.

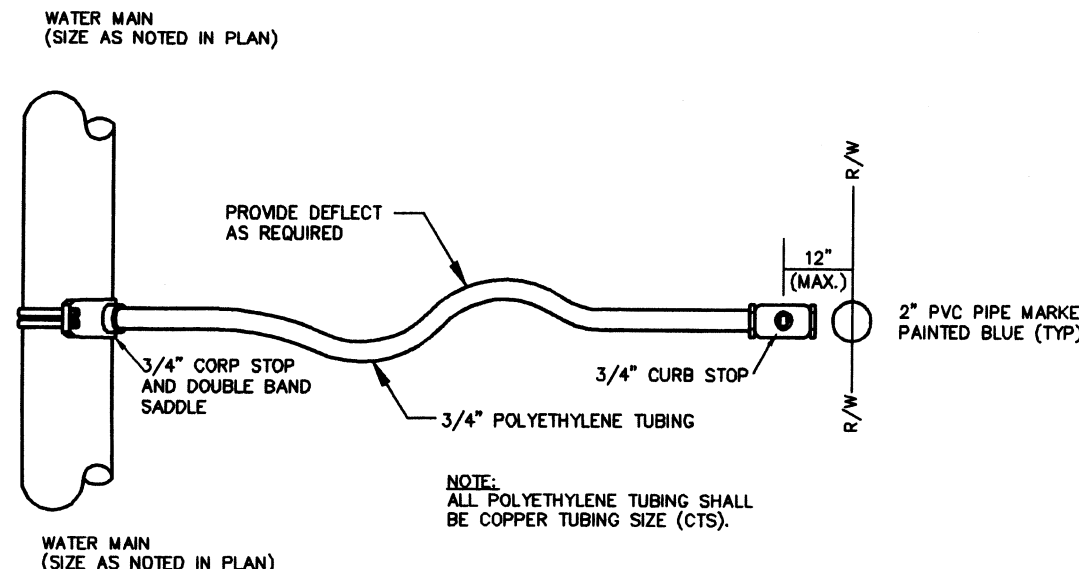

SINGLE WATER SERVICE DETAIL

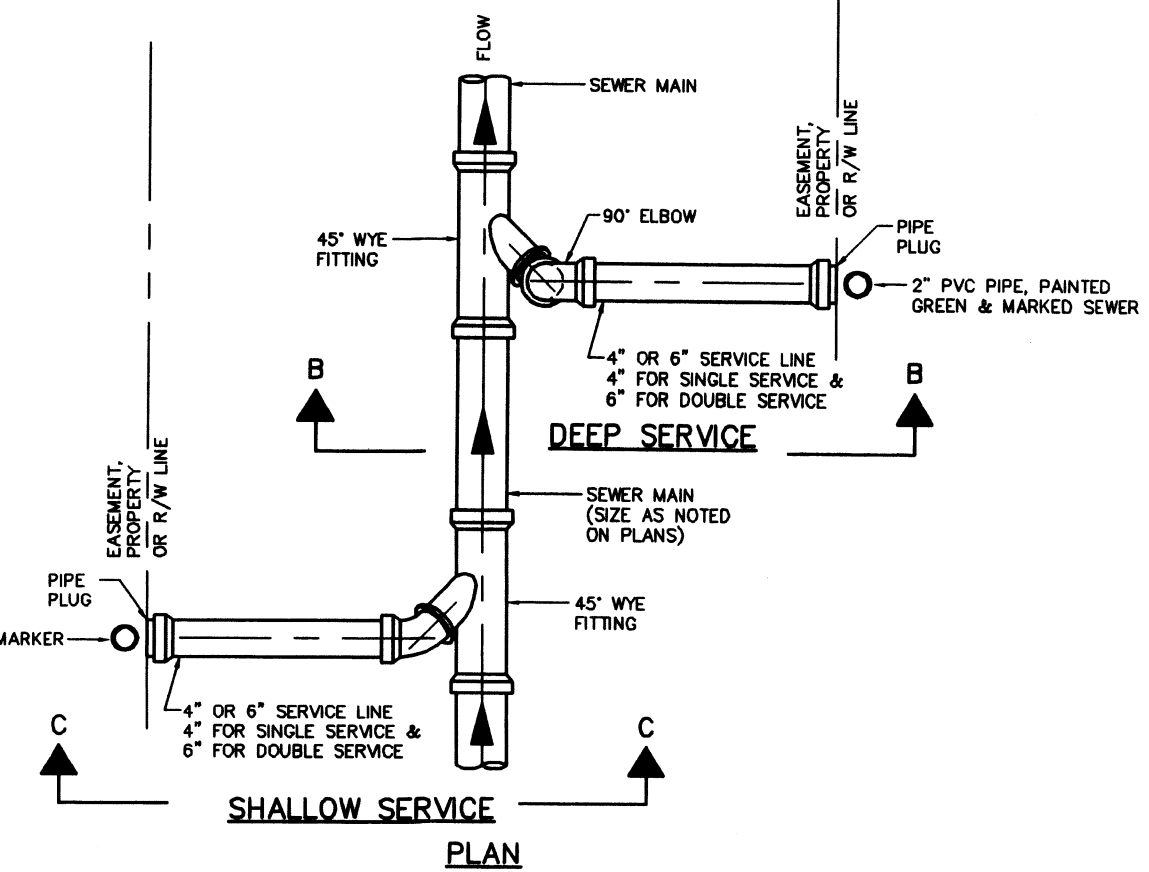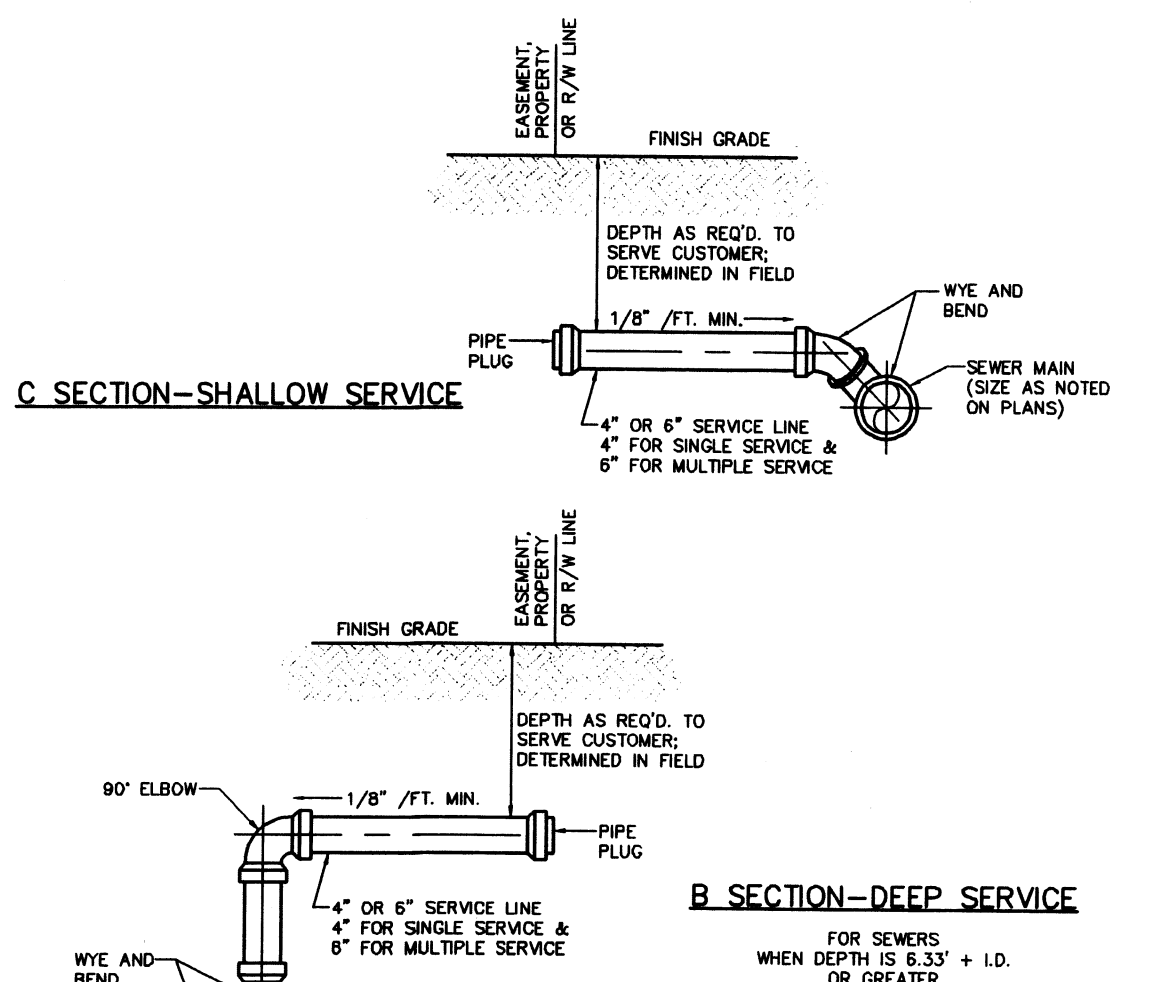

SANITARY SEWER LATERAL DETAIL
(N.T.S.)

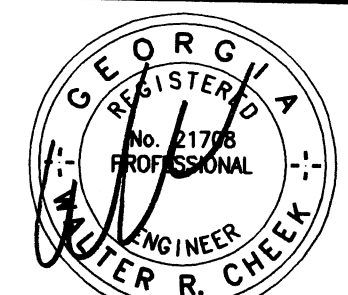

DATE SEALED: 2/21/07

BY: DATE: 01/29/07

REVISIONS
REVISED PER CITY OF KINGSLAND COMMENTS

P & A ENGINEERING, INC.
CIVIL ENGINEERS
1201 SHADOWLAWN DRIVE
ST. MARYS, GEORGIA 31558
PH. (912) 673-8575
FAX (912) 862-2729
29 CORAL PARK WAY
BRUNSWICK, GEORGIA 31520
PH. (912) 265-3851
FAX (912) 264-7273


KINGSLAND WEST
CITY OF KINGSLAND, 1606TH G.M.D., CAMDEN COUNTY, GEORGIA
PREPARED FOR: PHELPS INVESTMENT PROPERTIES, INC.

PROJ. NO.: 06-5038
DATE: 11/10/06
DRAWN BY: JWH
CHECKED BY: WRC
APPROVED BY: WRC
SCALE: NA


SHEET
59

DWG. No.: 06-5038


NOTE: THIS PLAN IS NOT INTENDED FOR CONSTRUCTION UNLESS IT HAS BEEN SIGNED AND SEALED BY THE ENGINEER.

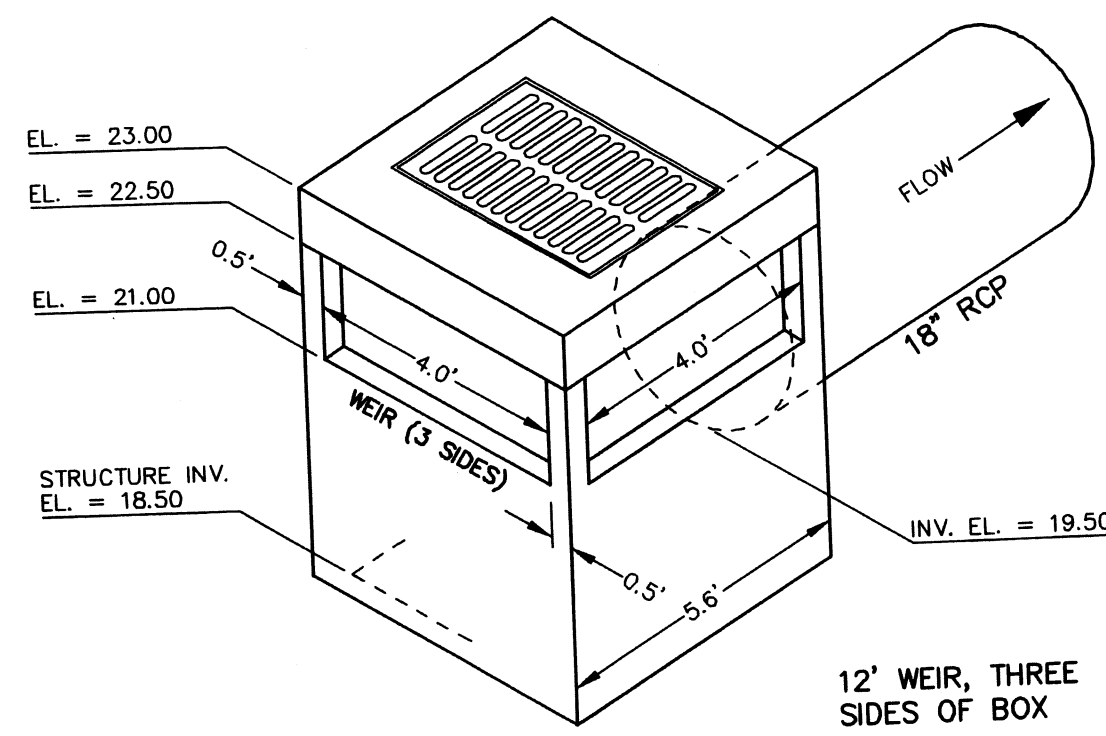


NOTE:
GRATE AND FRAME: NEENAH FOUNDRY R-3403-F
STRUCTURE 02-POND 1 OUTFALL
OUTLET CONTROL STRUCTURE
(N.T.S.)

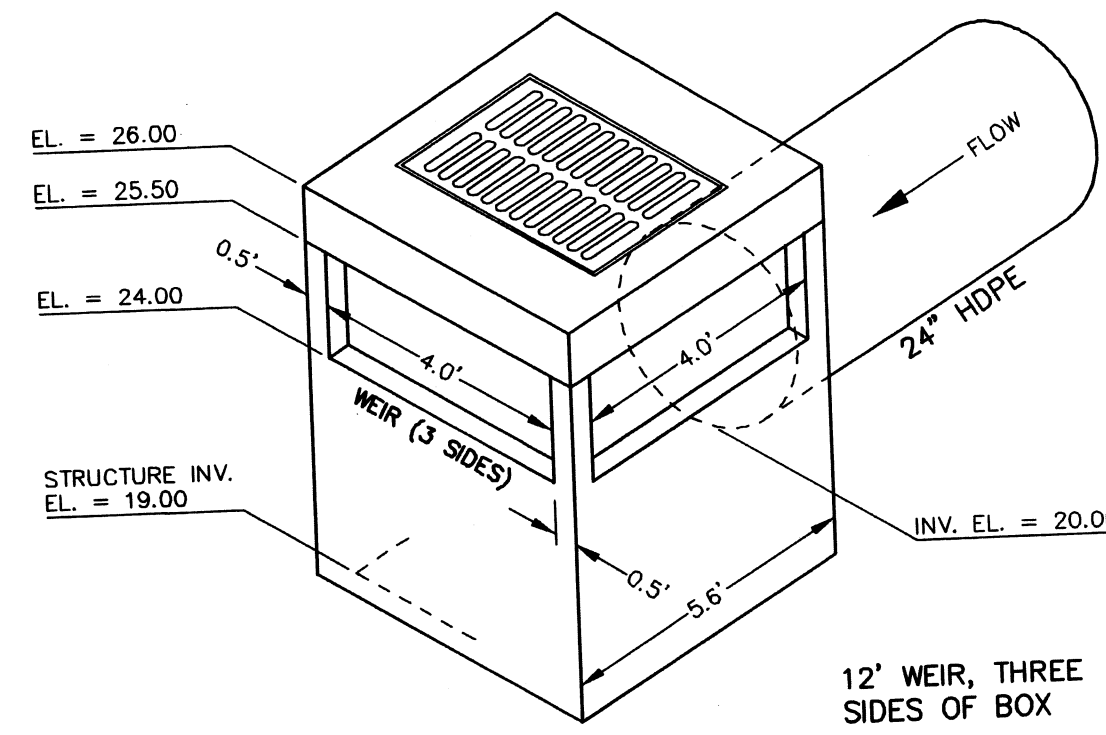


NOTE:
GRATE AND FRAME: NEENAH FOUNDRY R-3403-F
STRUCTURE 05-POND 4 OUTFALL
OUTLET CONTROL STRUCTURE
(N.T.S.)

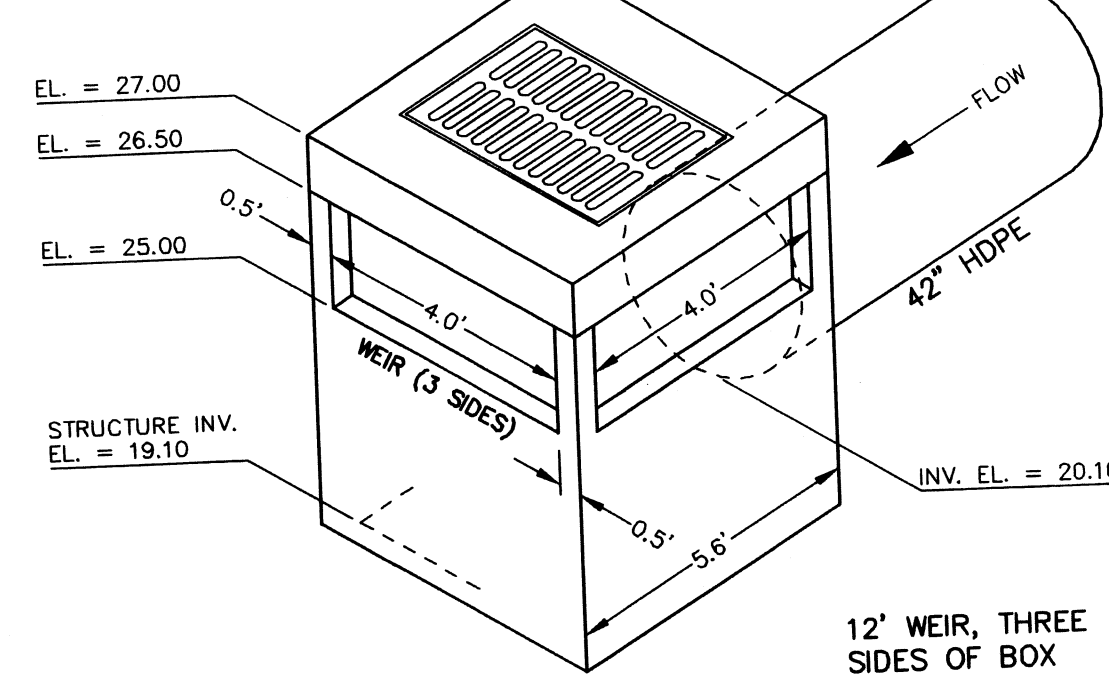


NOTE:
GRATE AND FRAME: NEENAH FOUNDRY R-3403-F
STRUCTURE 09-POND 6 OUTFALL
OUTLET CONTROL STRUCTURE
(N.T.S.)

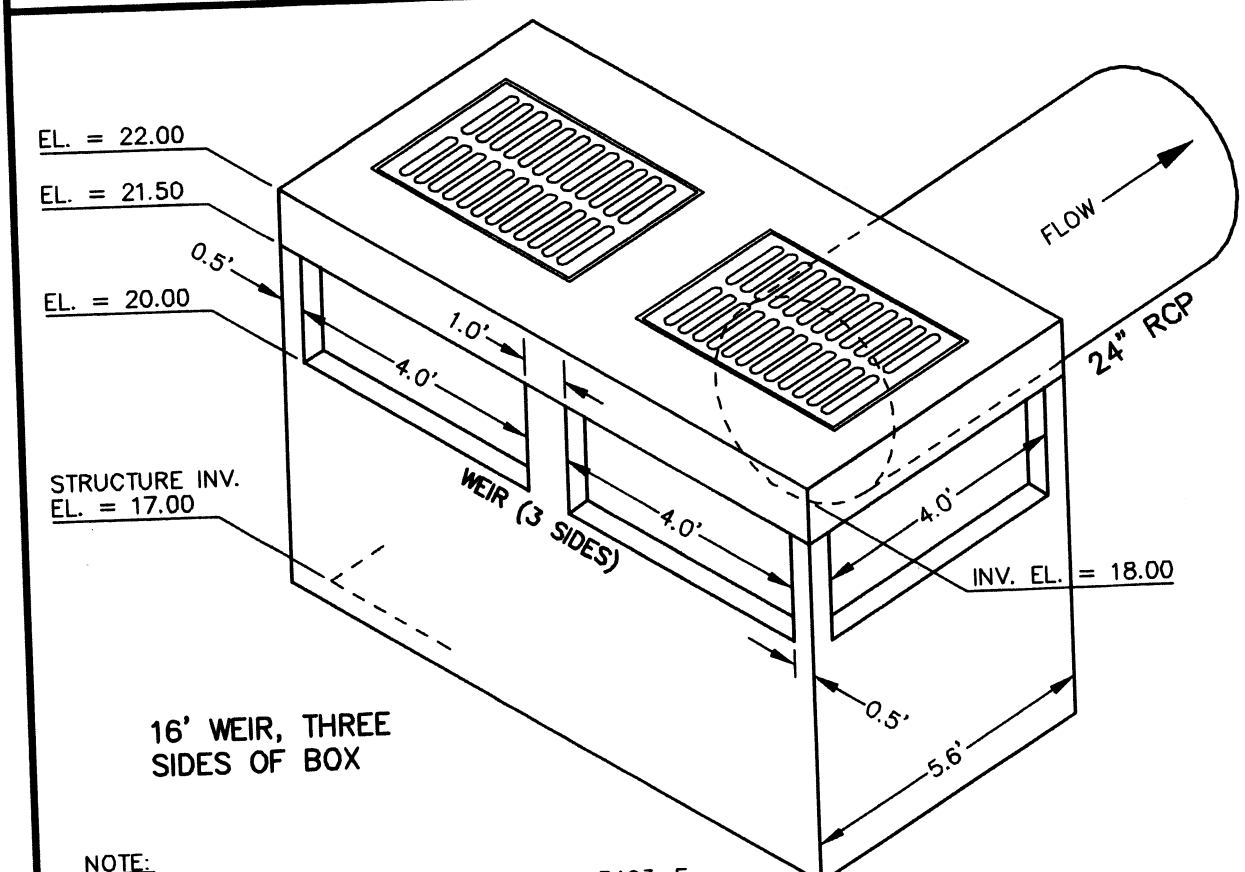

NOTE:
GRATE AND FRAME: NEENAH FOUNDRY R-3403-F
STRUCTURE 04-POND 2 OUTFALL
OUTLET CONTROL STRUCTURE
(N.T.S.)

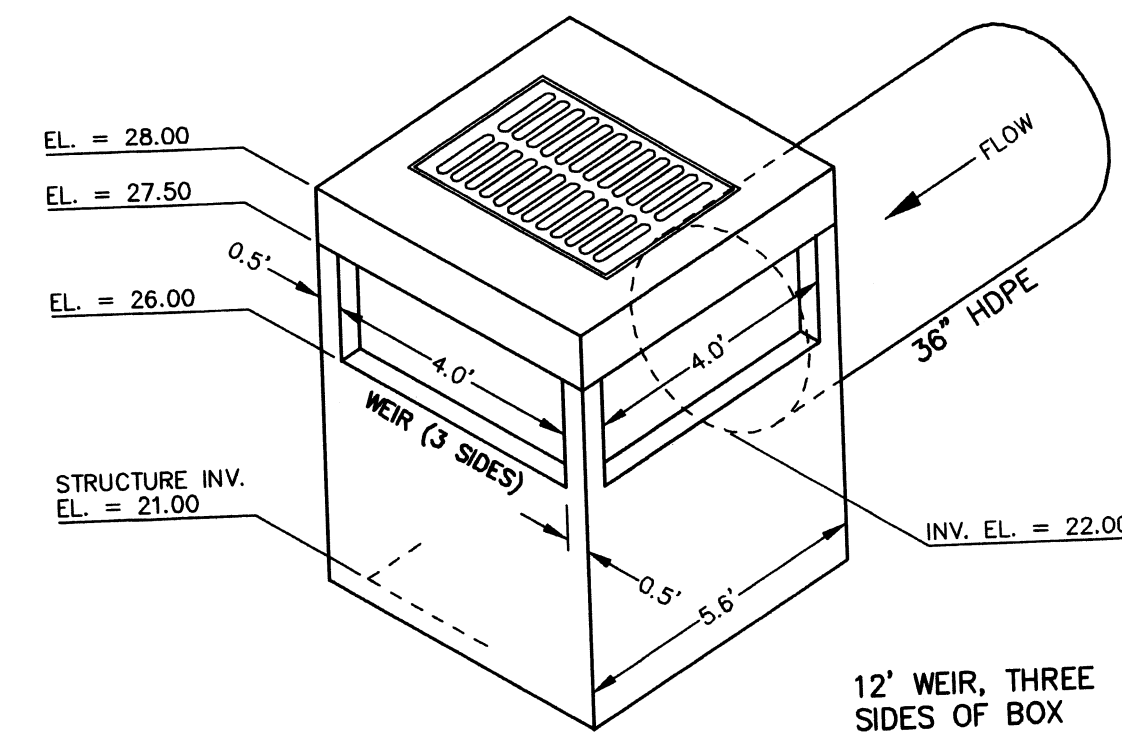


NOTE:
GRATE AND FRAME: NEENAH FOUNDRY R-3403-F
STRUCTURE 07-POND 5 OUTFALL
OUTLET CONTROL STRUCTURE
(N.T.S.)

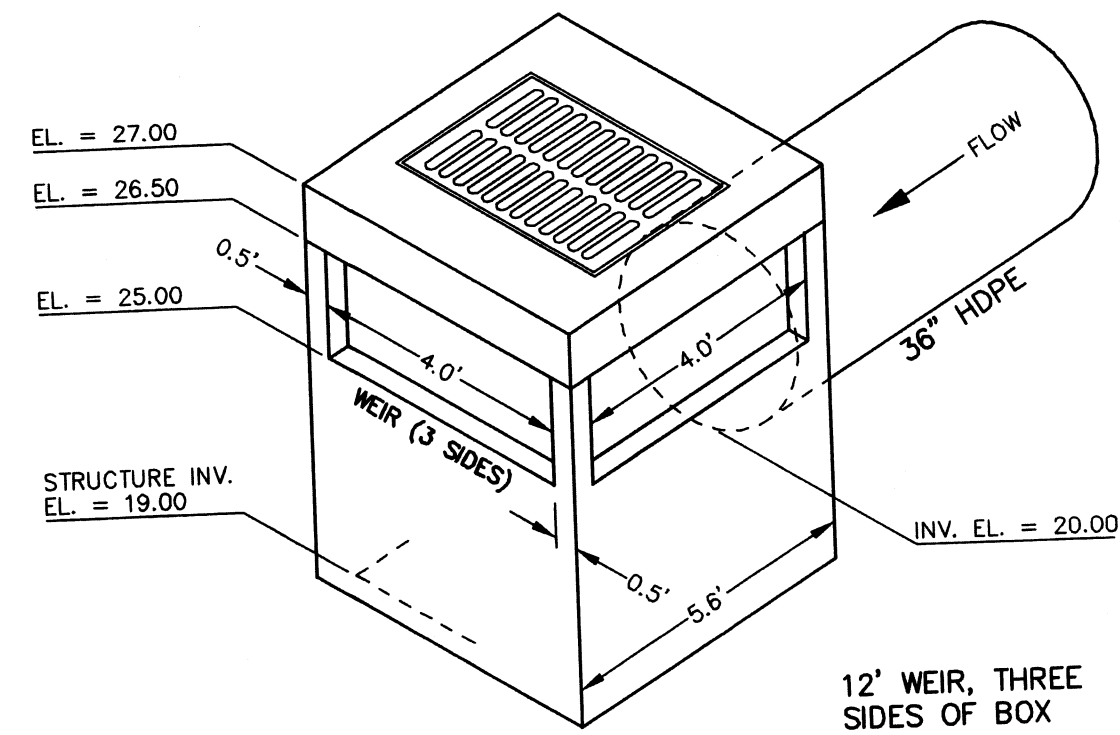

NOTE:
GRATE AND FRAME: NEENAH FOUNDRY R-3403-F
STRUCTURE 011-POND 7 OUTFALL
OUTLET CONTROL STRUCTURE
(N.T.S.)

	POND 1	POND 2	POND 3	POND 4	POND 5	POND 6	POND 7
TOP OF BANK ELEVATION	23.0	23.0	24.0	27.0	29.0	27.0	27.0
100 yr. STORM WATER ELEV.	22.25	22.28	23.00	25.24	27.30	26.83	26.64
50 yr. STORM WATER ELEV.	22.06	21.97	22.53	25.08	27.15	26.61	26.44
25 yr. STORM WATER ELEV.	21.84	21.59	21.98	24.88	26.96	26.34	26.20
NORMAL WATER LEVEL	21.0	20.0	20.0	24.0	26.0	25.0	25.0
BOTTOM OF POND ELEVATION	15.0	14.0	16.0	17.0	20.0	19.0	19.0

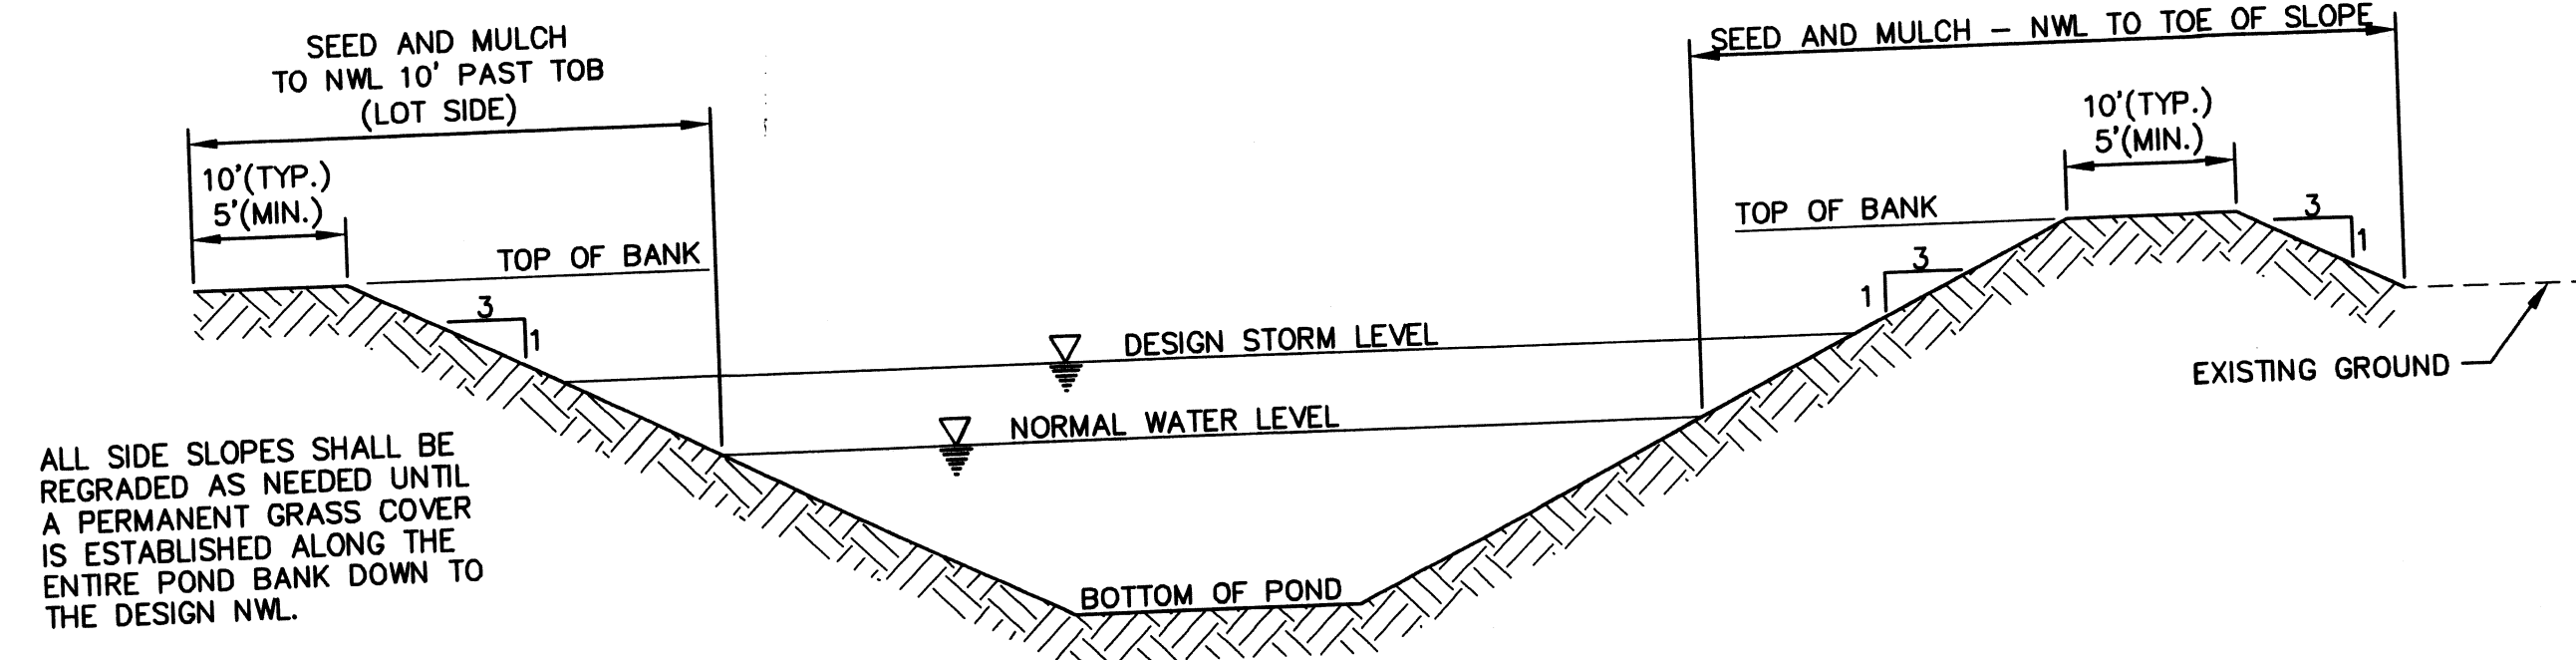

TYPICAL POND SECTION
(N.T.S.)

DATE SEALED: 2/21/07

NO.	DATE	BY	REVISIONS
1	10/29/07	MAD	REVISED PER CITY OF KINGSLAND COMMENTS

P & A ENGINEERING, INC.
CIVIL ENGINEERS

1201 SHADOWLAWN DRIVE
ST. MARYS, GEORGIA 31558
PH. (912) 673-8575
FAX (912) 882-2729

29 CORAL PARK WAY
BRUNSWICK, GEORGIA 31520
PH. (912) 265-3851
FAX (912) 264-7273


KINGSLAND WEST
CITY OF KINGSLAND, 1606TH G.M.D., CAMDEN COUNTY, GEORGIA
PREPARED FOR: PHELPS INVESTMENT PROPERTIES, INC.

CONSTRUCTION DETAILS


PROJ. NO. : 06-5038	DATE: 11/10/06	DRAWN BY : JWH	CHECKED BY : WRC	APPROVED BY : WRC	SCALE : NA
---------------------	----------------	----------------	------------------	-------------------	------------

SHEET
60

DWG. No.: 06-5038

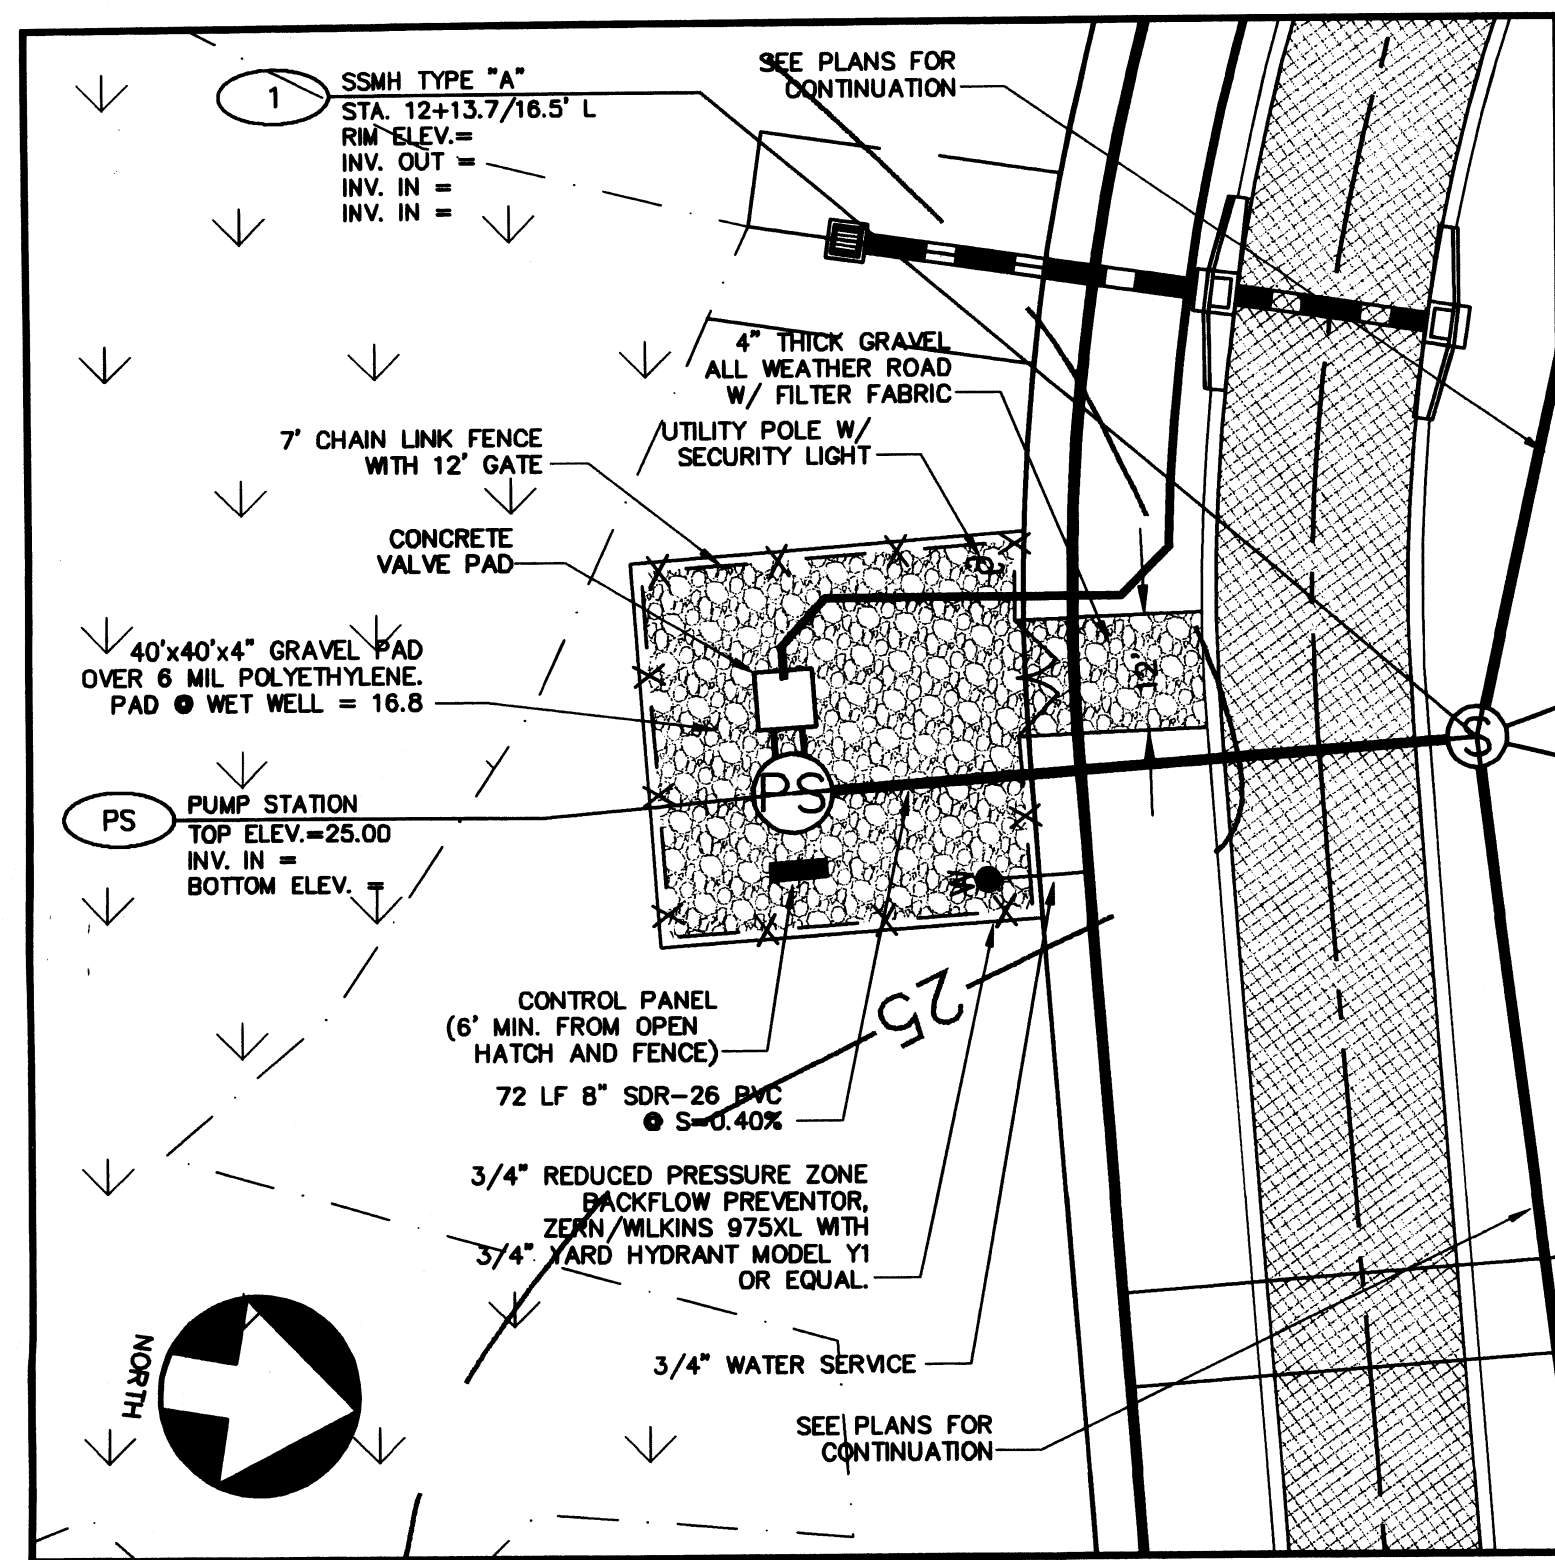


LIFT STATION SITE PLAN
SCALE: 1"=20'

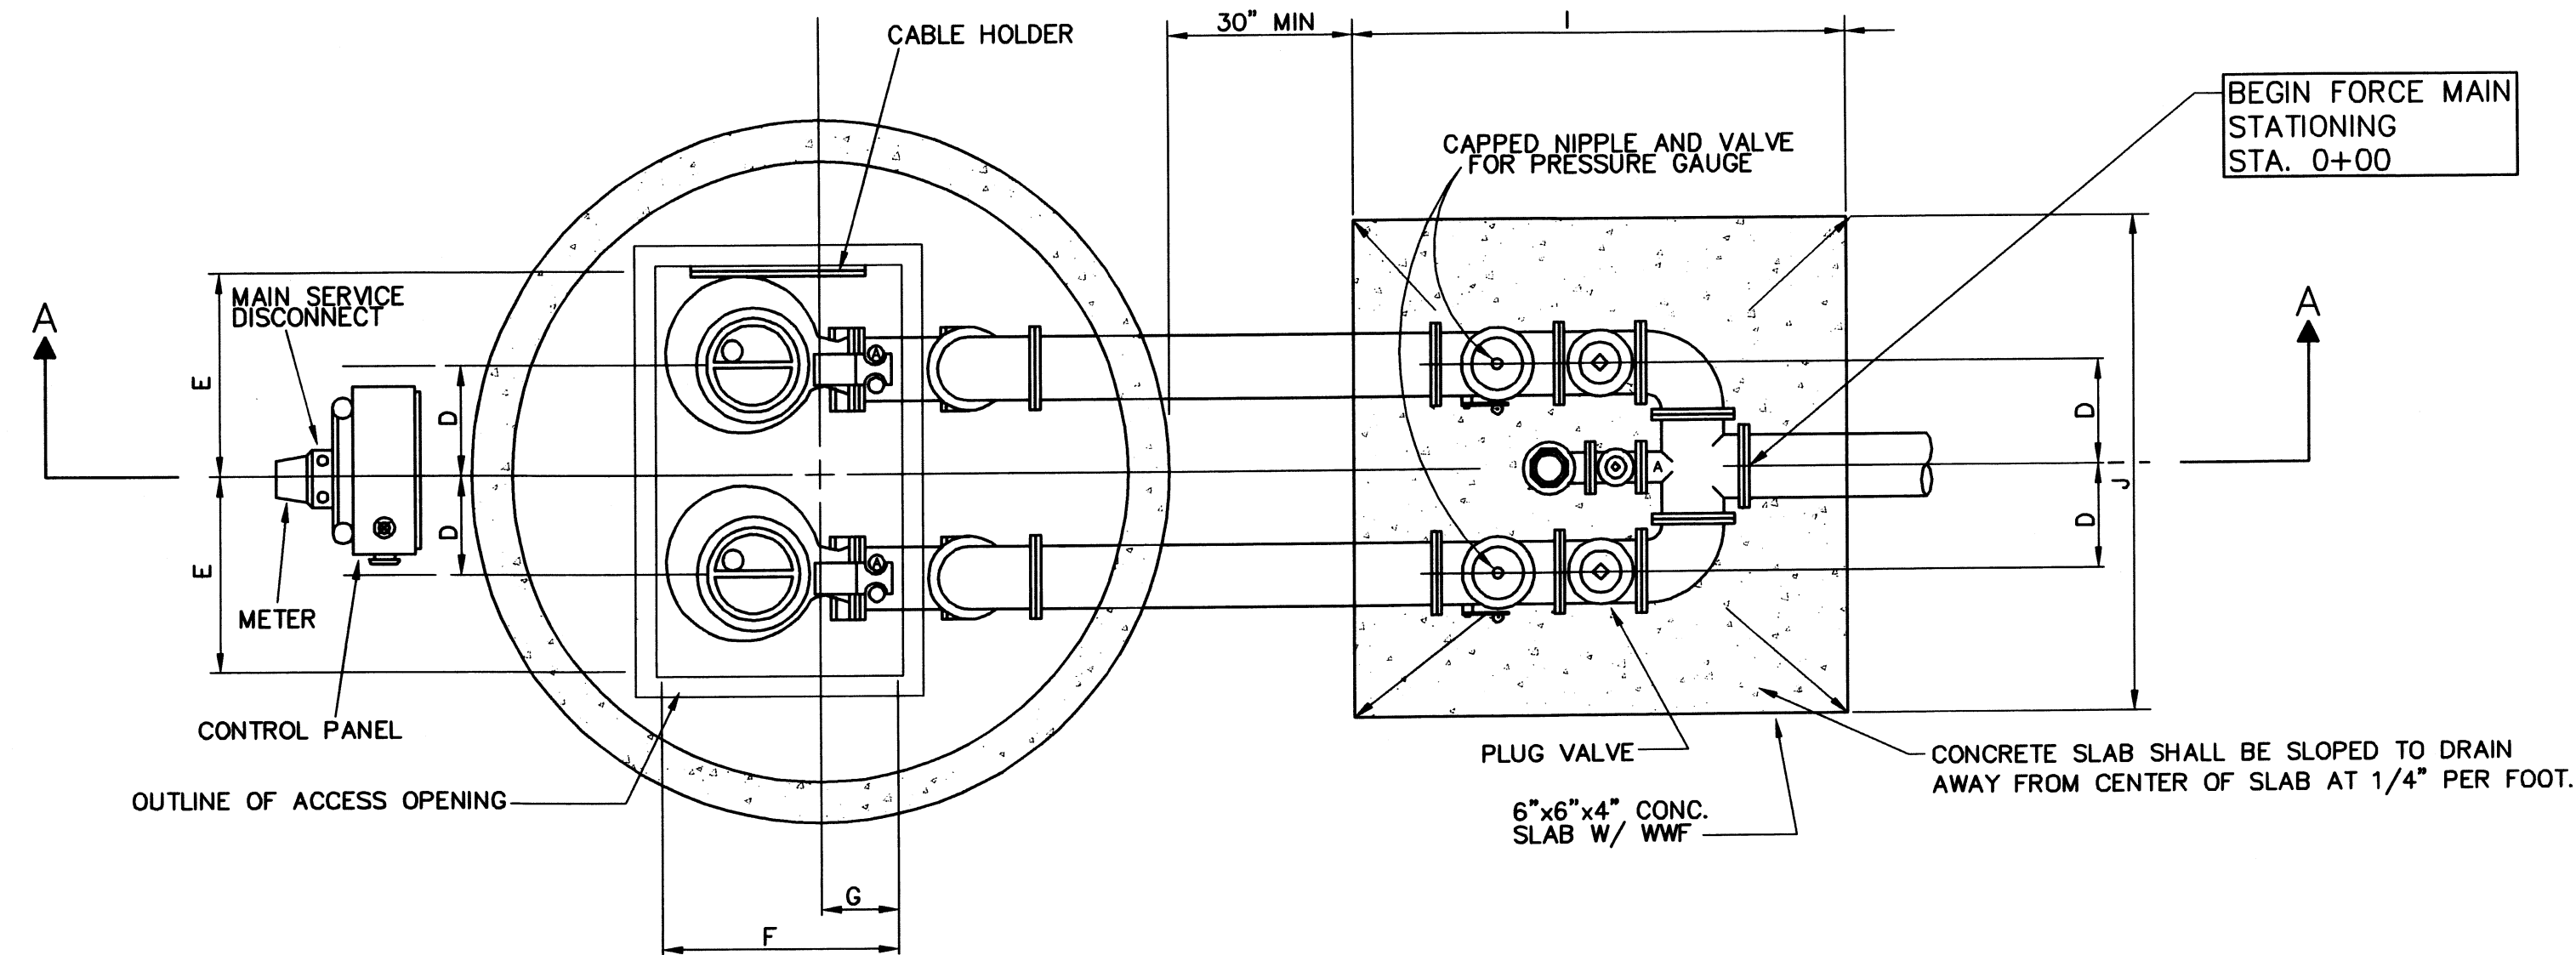

PLAN
NOT TO SCALE

LIFT STATION DATA			
PUMPING STATIONS	DIMENSIONS	ELEV. AT CONST.	
DIM A	8"		
DIM B	96"		
DIM C	N/A		
DIM D	13"		
DIM E	24"		
DIM F	30"		
DIM G	9 1/2"		
DIM H	N/A		
DIM I MIN	72"		
DIM J MIN	60"		
ELEV T		2.97	
ELEV U		4.47	
ELEV V		5.95	
ELEV W		6.45	
ELEV X		6.95	
ELEV Y		25.00	
ELEV Z		7.45	

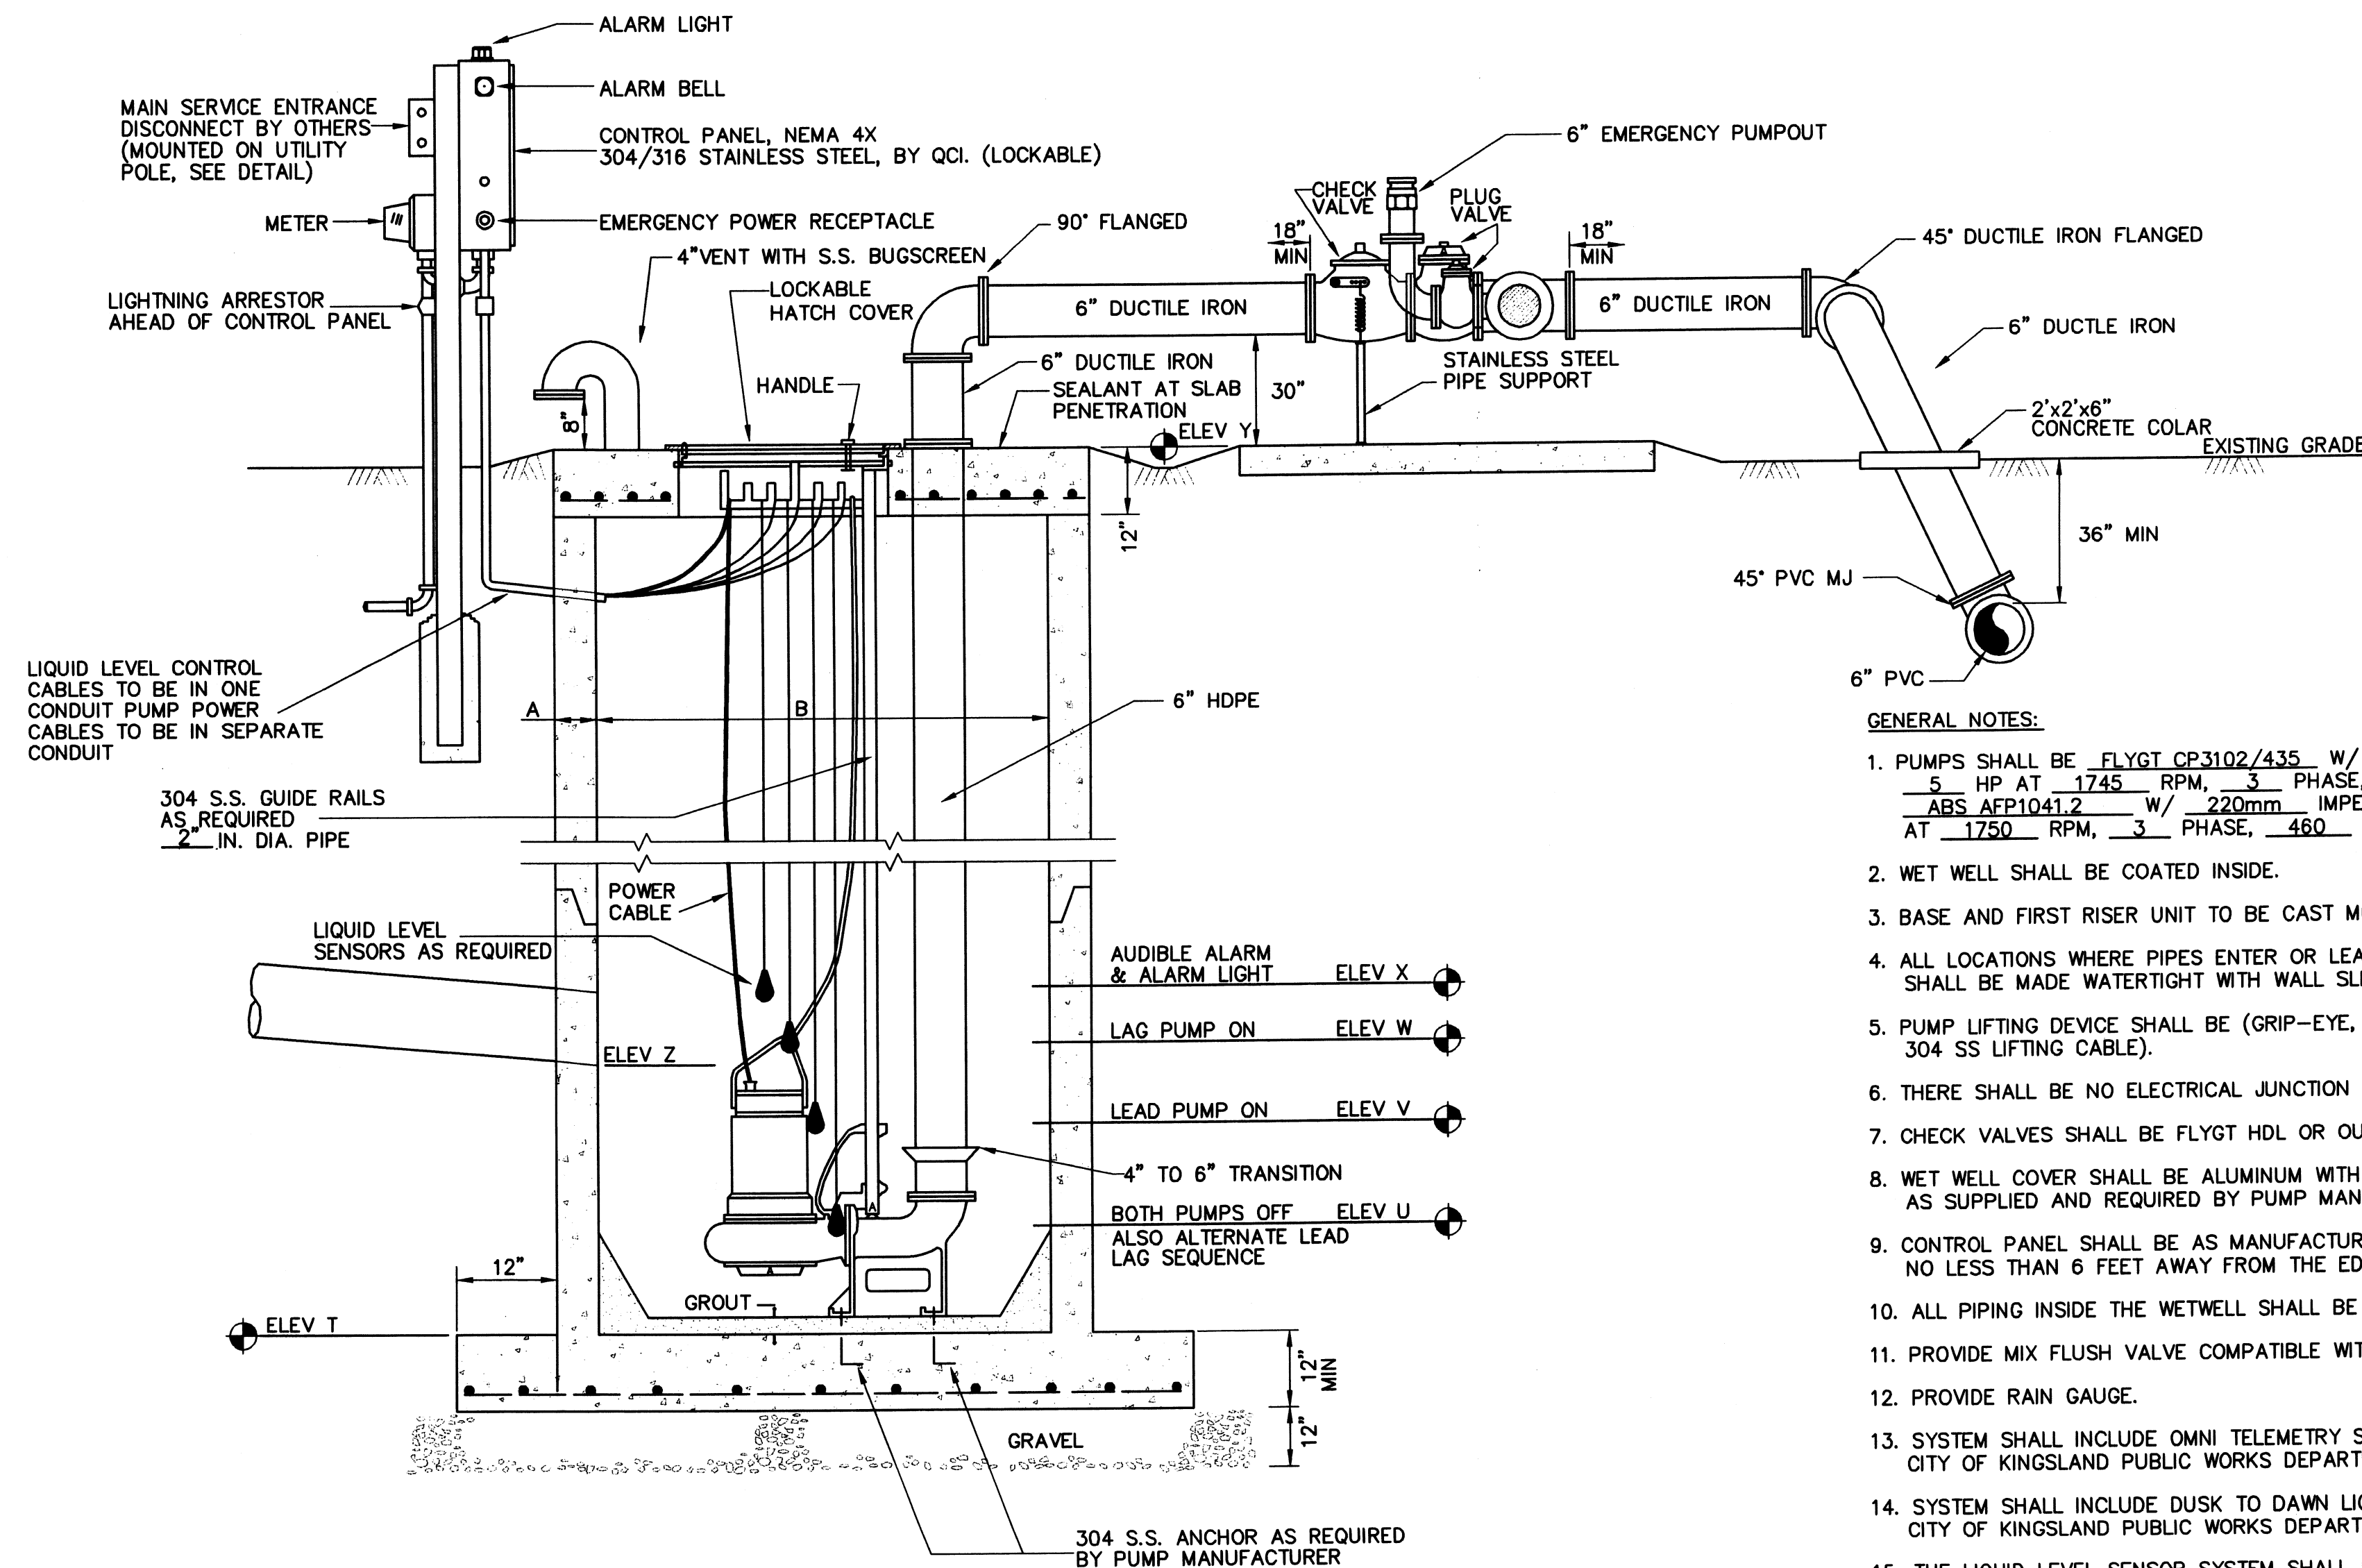

SECTION A-A
NOT TO SCALE

GENERAL NOTES:

- PUMPS SHALL BE FLYGT CP3102/435 W/ 189mm IMPELLER, 5 HP AT 1745 RPM, 3 PHASE, 460 VOLTS, OR ABS AFP1041.2 W/ 220mm IMPELLER, 6.2 HP AT 1750 RPM, 3 PHASE, 460 VOLTS.
- WET WELL SHALL BE COATED INSIDE.
- BASE AND FIRST RISER UNIT TO BE CAST MONOLITHIC.
- ALL LOCATIONS WHERE PIPES ENTER OR LEAVE THE WET WELL SHALL BE MADE WATERTIGHT WITH WALL SLEEVE OR NON-SHRINK GROUT.
- PUMP LIFTING DEVICE SHALL BE (GRIP-EYE, 304 SS CHAIN, OR 304 SS LIFTING CABLE).
- THERE SHALL BE NO ELECTRICAL JUNCTION BOXES IN WET WELL.
- CHECK VALVES SHALL BE FLYGT HDL OR OUTSIDE WEIGHT & LEVER.
- WET WELL COVER SHALL BE ALUMINUM WITH 304S.S. HARDWARE AS SUPPLIED AND REQUIRED BY PUMP MANUFACTURER (LOADING 300 PSF).
- CONTROL PANEL SHALL BE AS MANUFACTURED BY QCI-APOPKA, FL AND LOCATED NO LESS THAN 6 FEET AWAY FROM THE EDGE OF THE WET WELL.
- ALL PIPING INSIDE THE WETWELL SHALL BE HDPE.
- PROVIDE MIX FLUSH VALVE COMPATIBLE WITH SPECIFIED PUMPS.
- PROVIDE RAIN GAUGE.
- SYSTEM SHALL INCLUDE OMNI TELEMTRY SYSTEM AS SPECIFIED BY THE CITY OF KINGSLAND PUBLIC WORKS DEPARTMENT.
- SYSTEM SHALL INCLUDE DUSK TO DAWN LIGHTING SYSTEM AS SPECIFIED BY THE CITY OF KINGSLAND PUBLIC WORKS DEPARTMENT.
- THE LIQUID LEVEL SENSOR SYSTEM SHALL BE ROTO-FLOAT, AS SPECIFIED BY THE CITY OF KINGSLAND PUBLIC WORKS DEPARTMENT.
- PUMP STATION SITE SHALL INCLUDE A SENSUS TOUCH-READ METER AND A 3/4" HOSE BIBB.

NOTE:
IF THIS PLAN IS NOT 24"x36" IT HAS
BEEN COPIED AT A REDUCED SCALE.



CALL BEFORE YOU DIG: 1-800-282-7411.
UTILITIES PROTECTION CENTER™
CALL 1-800-282-7411 AT LEAST 72 HOURS BEFORE YOU DIG TO
BE IN FULL COMPLIANCE WITH THE LAW.



DATE SEALED: 1/27/07
DATE: 01/29/07
BY: MJD

REVISIONS
NO. 1
REASON PER CITY OF KINGSLAND COMMENTS

P & A ENGINEERING, INC.
CIVIL ENGINEERS
1201 SHADOWLAWN DRIVE
ST. MARYS, GEORGIA 31556
PHONE: (912) 882-2773
FAX: (912) 882-2773

KINGSLAND WEST
CITY OF KINGSLAND, 1608TH G.M.D., CAMDEN COUNTY, GEORGIA
PREPARED FOR: PHELPS INVESTMENT PROPERTIES, INC.

PUMP STATION DETAILS

PROJ. NO.: 06-5038
DATE: 11/10/06
DRAWN BY: DRS
CHECKED BY: WRC
APPROVED BY: WRC
SCALE: AS SHOWN

SHEET
61

2006-5038

NOTE: THIS PLAN IS NOT INTENDED FOR CONSTRUCTION UNLESS IT HAS BEEN SIGNED AND SEALED BY THE ENGINEER.