B-285 # 12150.00 11-5-86 10:00 AM B-285

DEED REFERENCE:
BOOK 220 - PAGE 759
CABINET B SLIDE 263
MONTGOMERY COUNTY REGISTRY

AREA BY COORDINATE METHOD

ERROR OF PRECISION EXPRESSED AS
A RATIO OF PRECISION = 1/10,000

MAP LOCATION

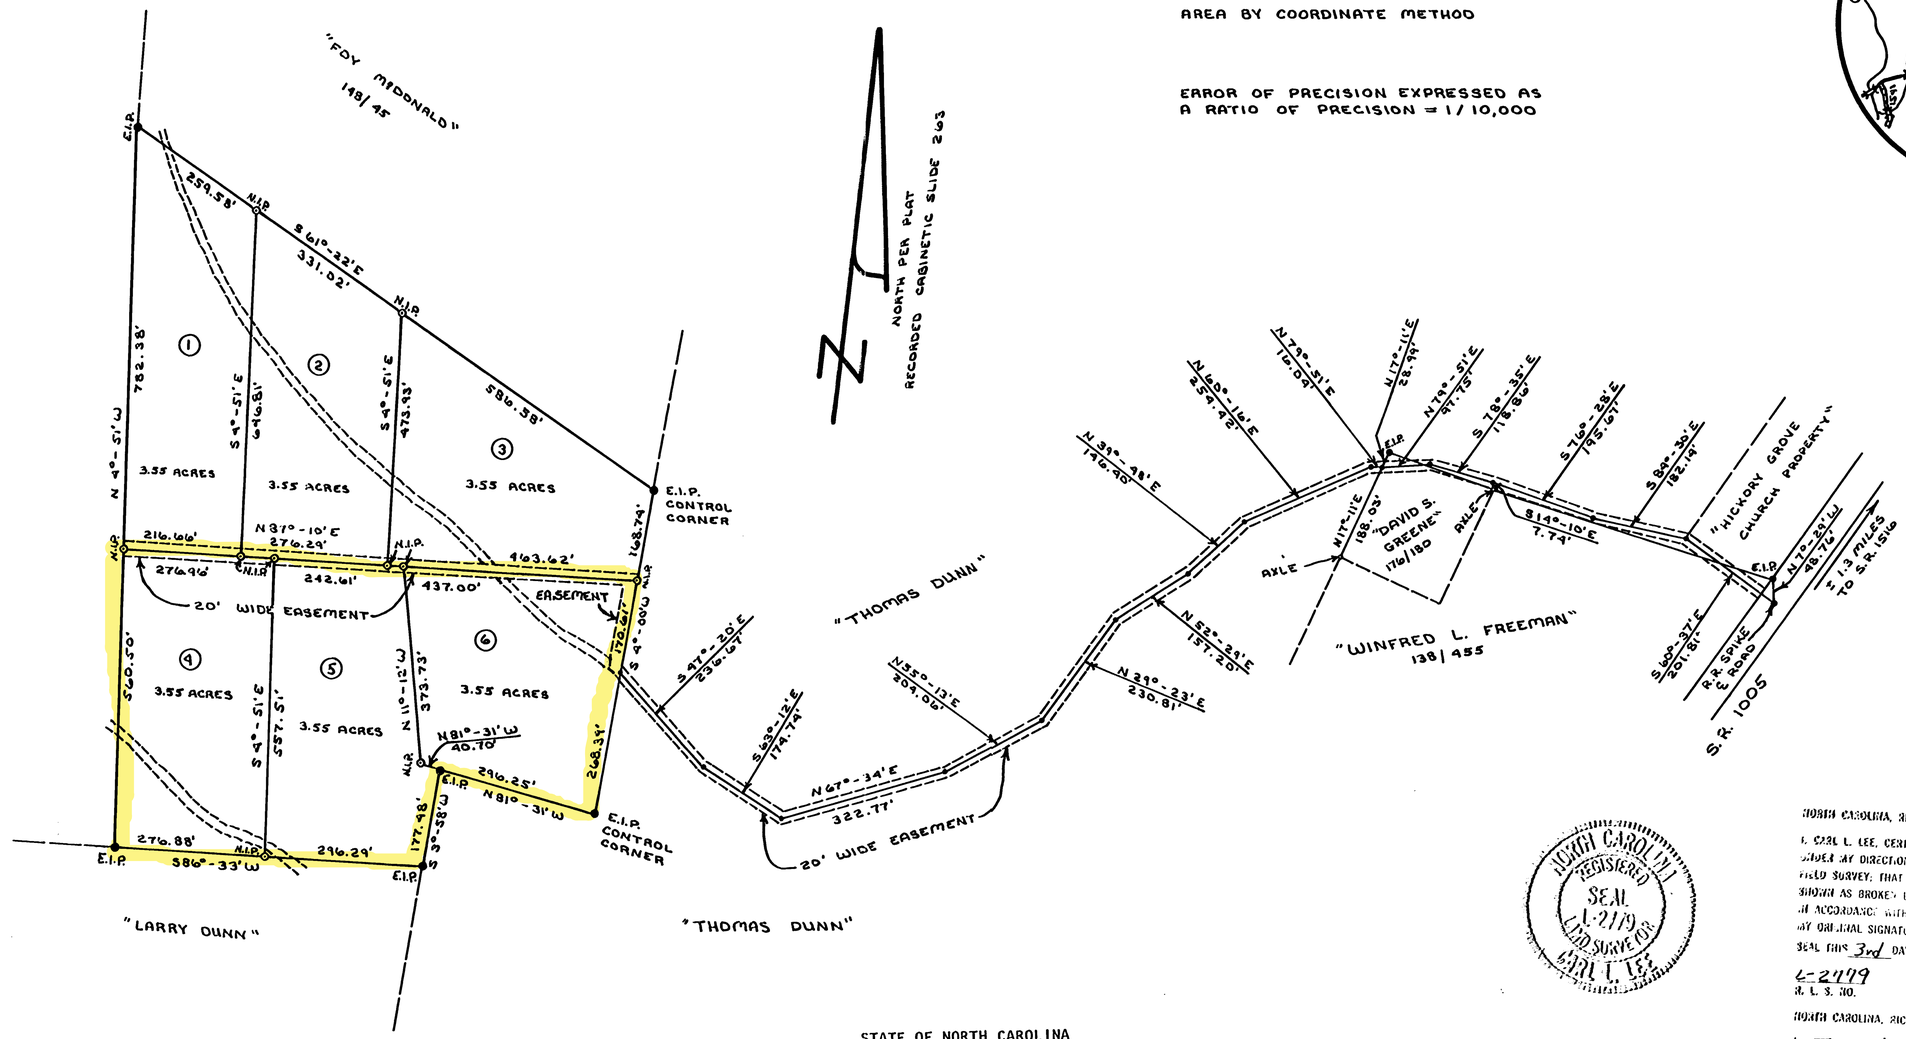


NORTH CAROLINA, RICHMOND COUNTY

I, CARL L. LEE, CERTIFY THAT THIS PLAT WAS DRAWN UNDER MY DIRECTION AND SUPERVISION FROM MY ACTUAL FIELD SURVEY; THAT THE BOUNDARIES NOT SURVEYED ARE SHOWN AS BROKEN LINES; THAT THIS PLAT WAS PREPARED IN ACCORDANCE WITH G. S. 47-30 AS AMENDED; WITNESS MY ORIGINAL SIGNATURE, REGISTRATION NUMBER AND SEAL THIS 3rd DAY OF Nov., 1986,

L-2779
R. L. S. NO.

Carl L. Lee
REGISTERED LAND SURVEYOR

NORTH CAROLINA REGISTERED SEAL L-2779 LAND SURVEYOR CARL L. LEE

NORTH CAROLINA, RICHMOND COUNTY

I, Jean L. Lee, A NOTARY PUBLIC OF THE COUNTY AND STATE AFORESAID, CERTIFY THAT CARL L. LEE PERSONALLY APPEARED BEFORE ME THIS DAY AND ACKNOWLEDGED THE EXECUTION OF THIS FOREGOING INSTRUMENT THIS 3rd DAY OF Nov., 1986 WITNESS MY HAND AND SEAL.

Jean L. Lee
NOTARY PUBLIC

My Commission Expires March 11, 1991

STATE OF NORTH CAROLINA
MONTGOMERY COUNTY

The foregoing certificate(s) of Jean L. Lee is (are) certified to be correct.

This instrument was presented for registration this day and hour and duly recorded in the Office of the Register of Deeds of Montgomery County, N.C. in Plat Cabinet B at Slide 285. This the 5 day of November, 1986 at 10:00 o'clock, A.M.

Sally M. Morris
Register of Deeds

DIVISION OF THE
HOWARD W. PARSON &
MARY B. PARSON LAND
CREEKS CREEK TOWNSHIP
MONTGOMERY COUNTY, NORTH CAROLINA
NOVEMBER 1, 1986 SCALE: 1" = 200'

CARL L. LEE R.L.S. L-2779
ROCKINGHAM, NORTH CAROLINA

0 100 200 400 600 800