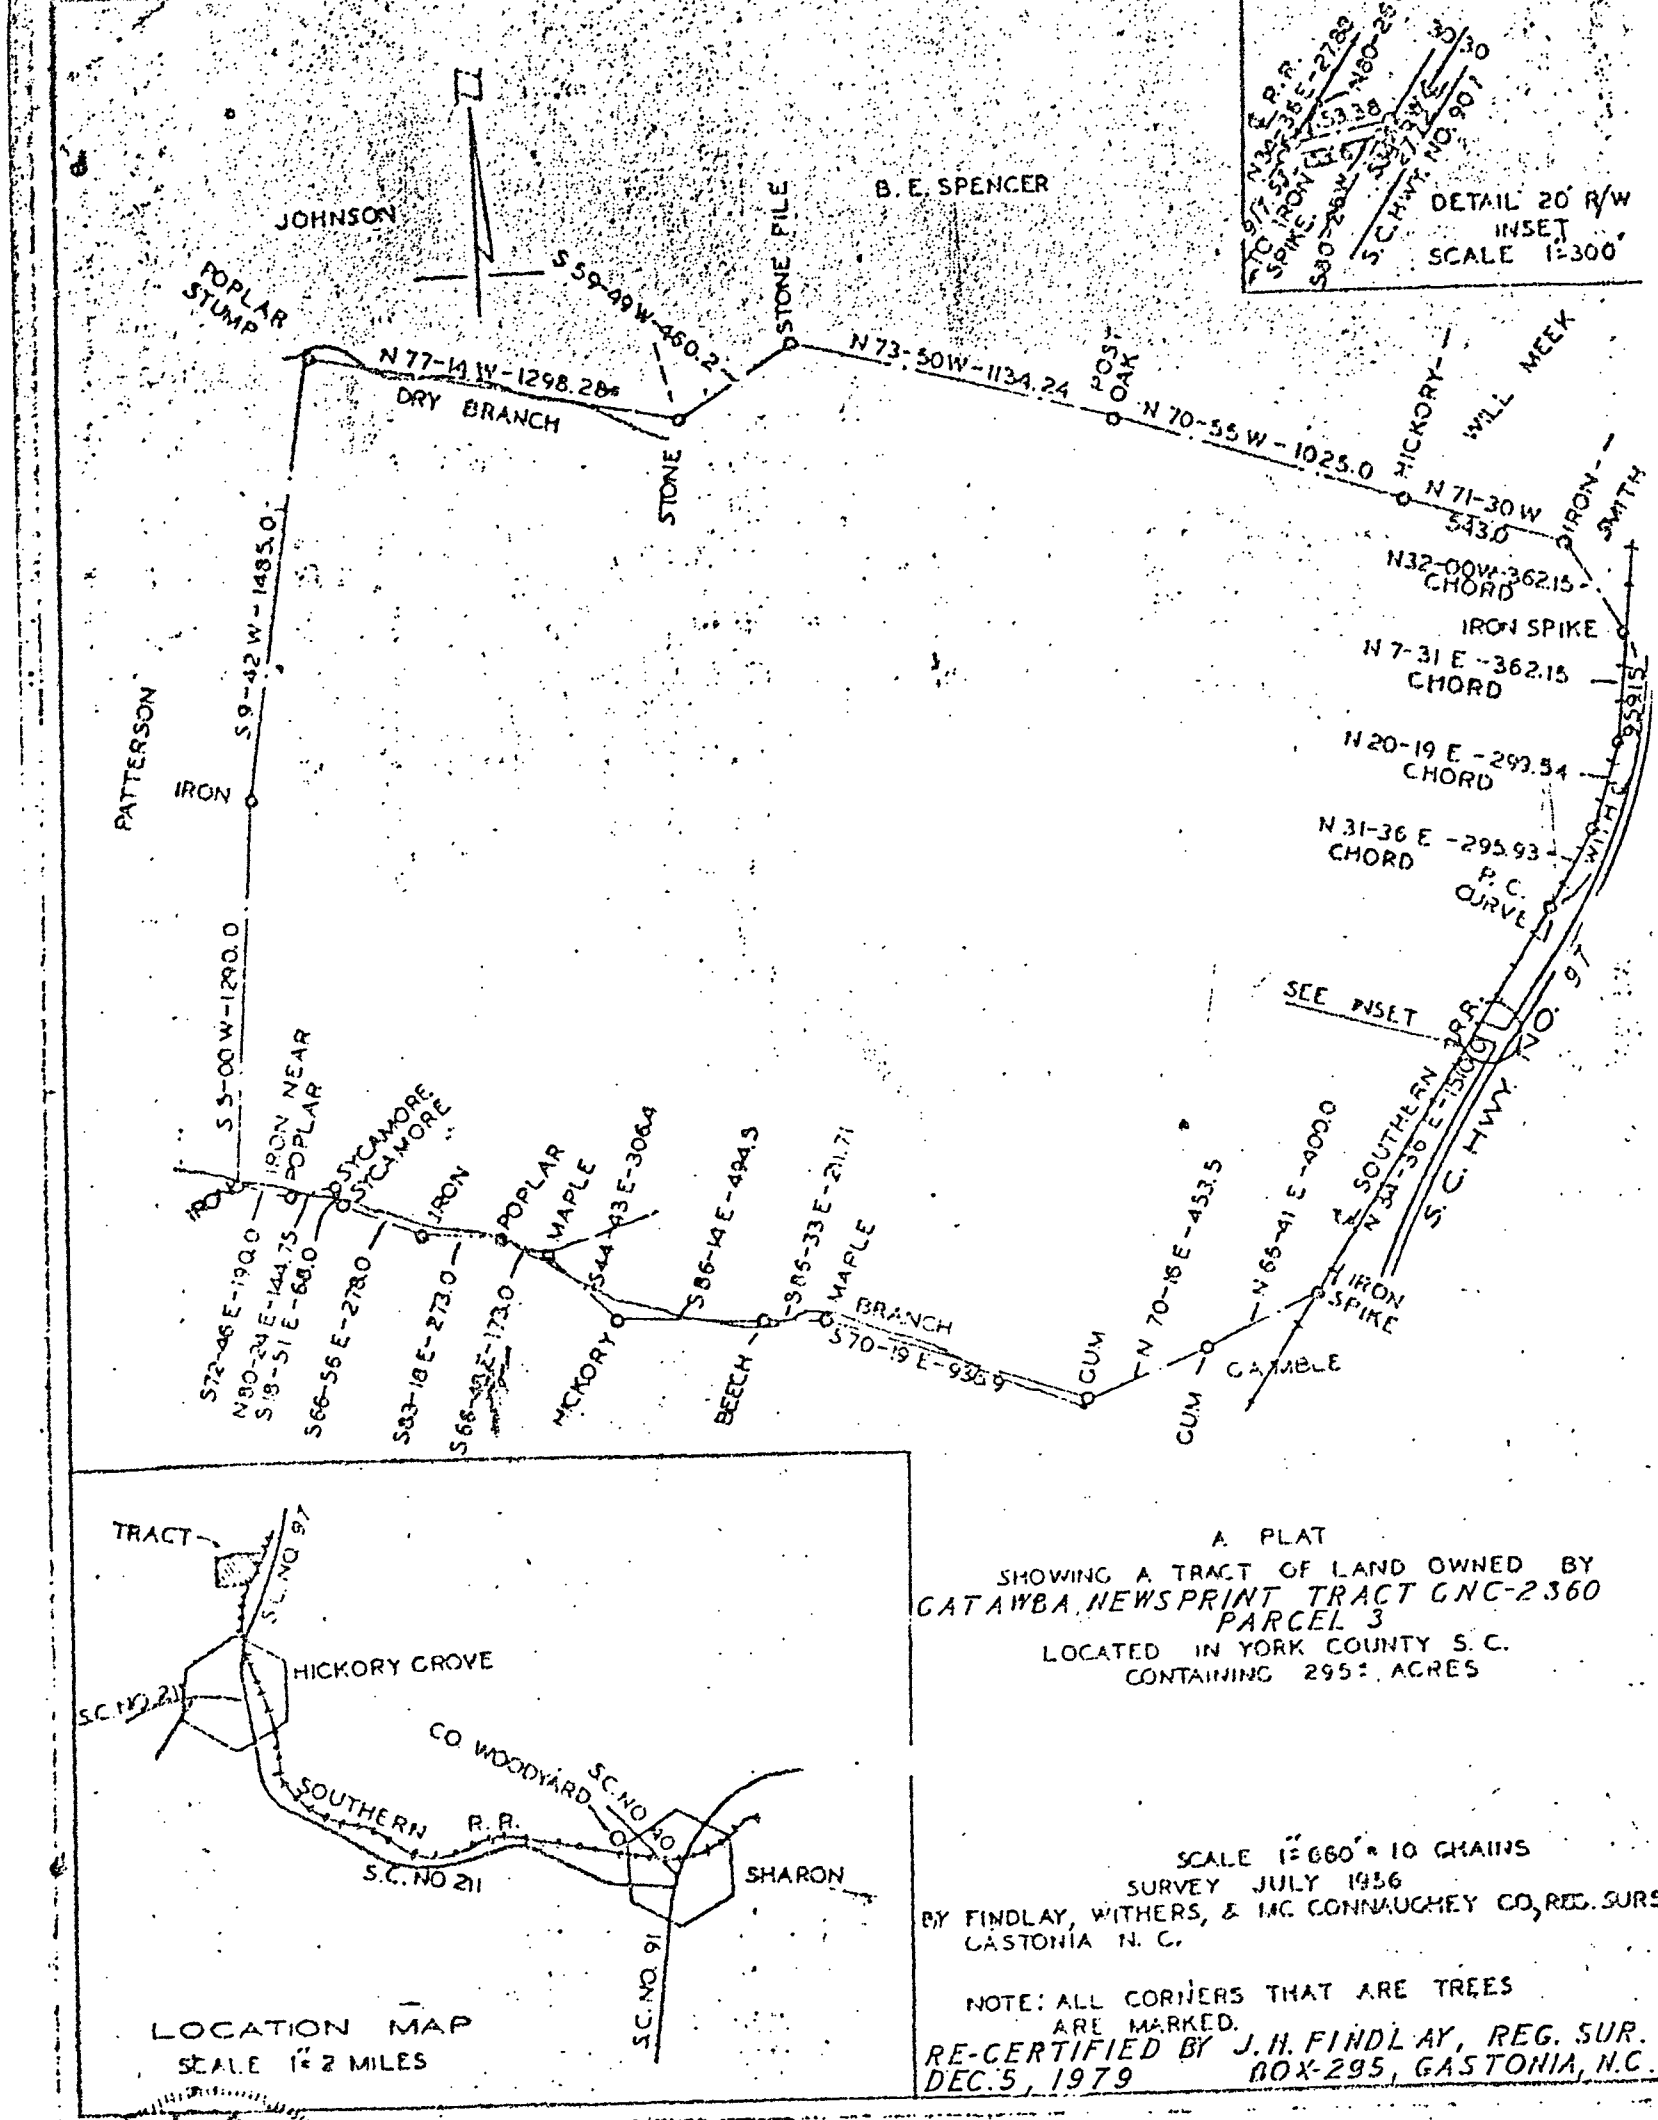

A PLAT
SHOWING A TRACT OF LAND OWNED BY
CATAWBA NEWSPRINT TRACT CNC-2360
PARCEL 3
LOCATED IN YORK COUNTY S. C.
CONTAINING 295±. ACRES

SCALE 1" = 660' = 10 CHAINS
SURVEY JULY 1956
BY FINDLAY, WITHERS, & MC CONNAUGHEY CO, REG. SURS.
GASTONIA N. C.

NOTE: ALL CORNERS THAT ARE TREES ARE MARKED.
RE-CERTIFIED BY J. H. FINDLAY, REG. SUR.
DEC. 5, 1979 BOX-295, GASTONIA, N.C.

FILED & RECORDED
BOOK 39 PAGE 198
FEB 20 11 12 AM '80
THAD L. CARROLL
C.C.C.P.&G.S.
YORK COUNTY, S.C.

861