8

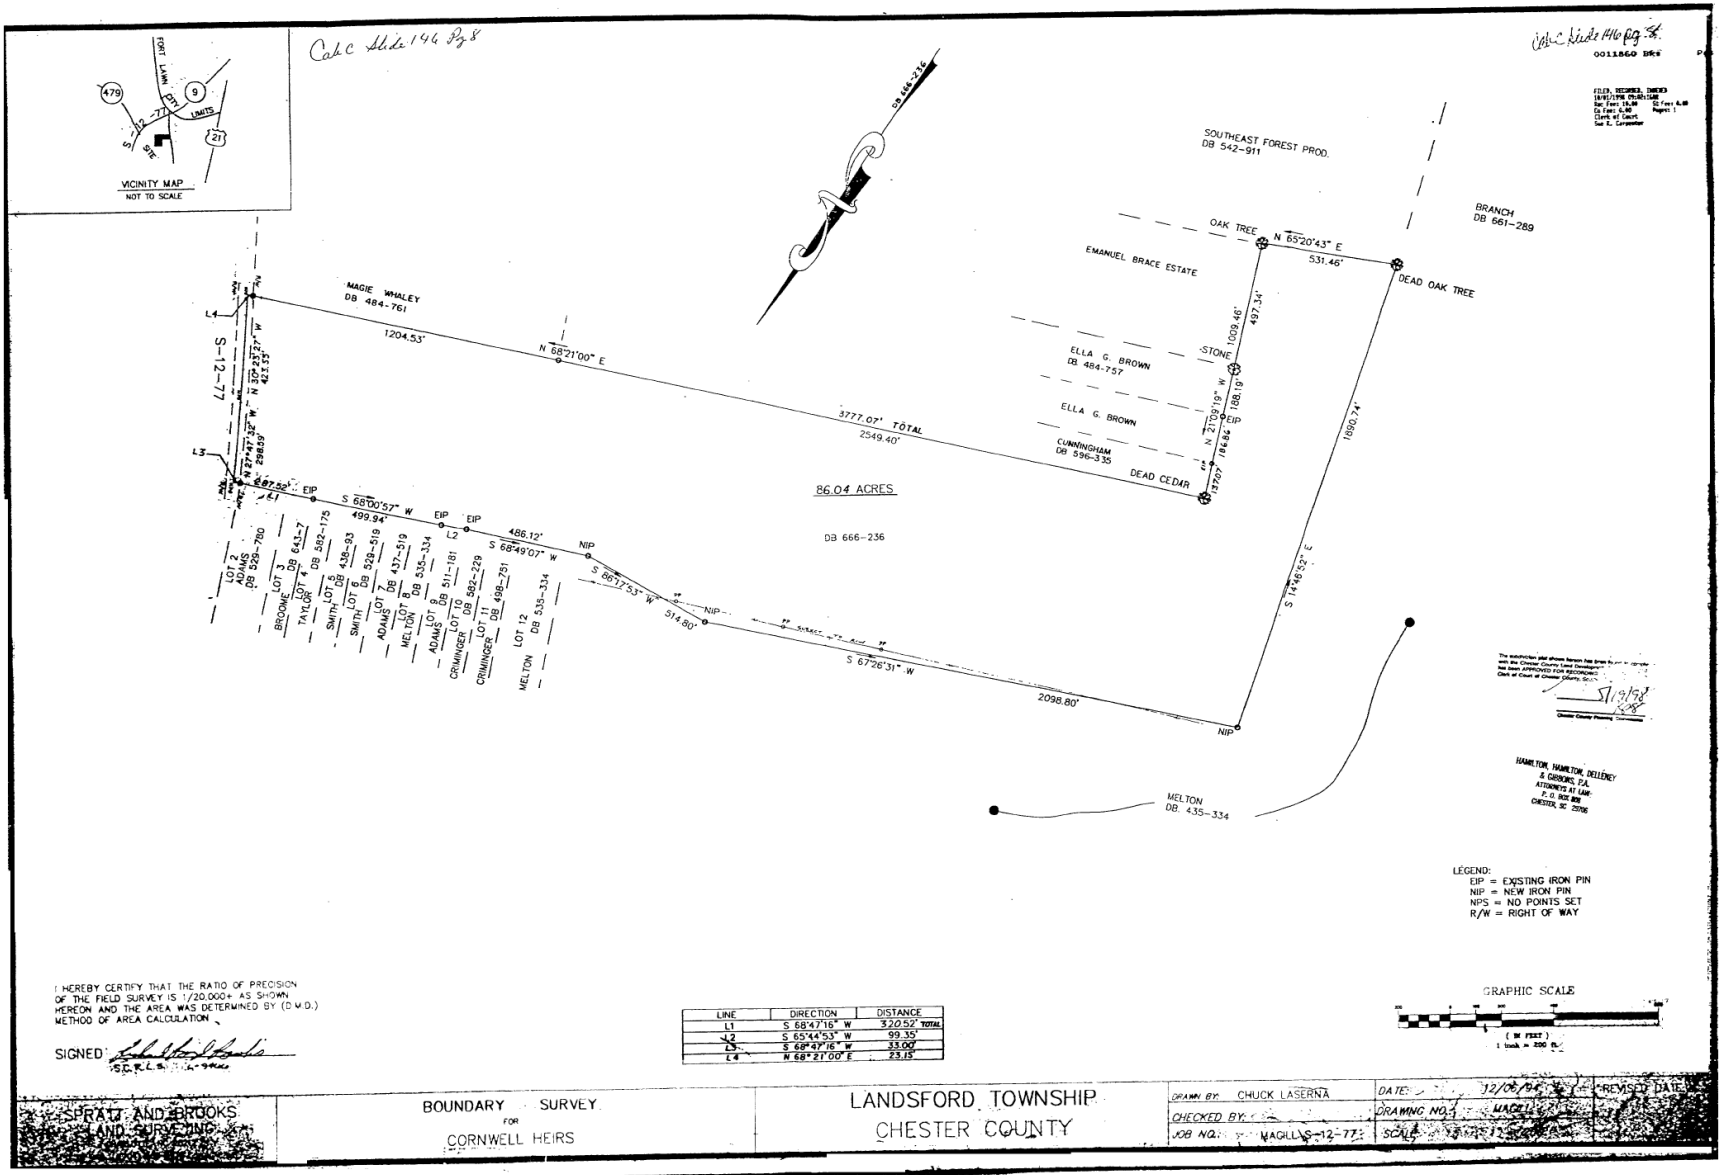
Cab C Slide 146 Pg 8
Cab C Slide 146 Pg 8
0011860 DRS
FILED, RECORDED, INDEXED
VICINITY MAP
NOT TO SCALE
FORT LAWN CITY LIMITS
479
9
21
S-12-77
SITE
DB 666-236
SOUTHEAST FOREST PROD.
DB 542-911
BRANCH
DB 661-289
OAK TREE
N 65°20'43" E
531.46'
DEAD OAK TREE
EMANUEL BRACE ESTATE
MAGIE WHALEY
DB 484-761
1204.53'
N 68°21'00" E
497.34'
1009.46'
STONE
ELLA G. BROWN
DB 484-757
ELLA G. BROWN
CUNNINGHAM
DB 596-335
N 21°09'19" W
188.19'
EIP
DEAD CEDAR
3777.07' TOTAL
2549.40'
1890.74'
86.04 ACRES
DB 666-236
L4
L3
L1
L2
EIP
S 68°00'57" W
499.94'
486.12'
S 68°49'07" W
NIP
S 86°17'53" W
514.80'
S 67°26'31" W
2098.80'
S 14°46'52" E
MELTON
DB. 435-334
LOT 2 ADAMS DB 528-780
BROOME LOT 3 DB 643-7
TAYLOR LOT 4 DB 582-175
SMITH LOT 5 DB 436-93
SMITH LOT 6 DB 523-519
ADAMS LOT 7 DB 437-519
MELTON LOT 8 DB 535-334
ADAMS LOT 9 DB 511-181
CRUMINGER LOT 10 DB 582-229
CRUMINGER LOT 11 DB 498-751
MELTON LOT 12 DB 535-334
HAMILTON, HAMILTON, DELLENEY & GIBBONS, P.A.
ATTORNEYS AT LAW
P. O. BOX 800
CHESTER, SC 29706
LEGEND:
EIP = EXISTING IRON PIN
NIP = NEW IRON PIN
NPS = NO POINTS SET
R/W = RIGHT OF WAY
GRAPHIC SCALE
(IN FEET)
1 inch = 200 ft.
I HEREBY CERTIFY THAT THE RATIO OF PRECISION OF THE FIELD SURVEY IS 1/20,000+ AS SHOWN HEREON AND THE AREA WAS DETERMINED BY (D.M.D.) METHOD OF AREA CALCULATION
SIGNED
S.C.R.L.S.
LINE | DIRECTION | DISTANCE
L1 | S 68°47'16" W | 320.52' TOTAL
L2 | S 65°44'53" W | 99.35'
L3 | S 68°49'16" W | 33.00'
L4 | N 68°21'00" E | 23.15'
PRATT AND BROOKS
LAND SURVEYING
BOUNDARY SURVEY
FOR
CORNWELL HEIRS
LANDSFORD TOWNSHIP
CHESTER COUNTY
DRAWN BY: CHUCK LASERNA
CHECKED BY:
JOB NO.: MAGILL S-12-77
DATE: 12/06/94
REVISED DATE:
DRAWING NO.: MAGILL
SCALE:
BUSINESS RECORDS CORPORATION