


✓ Platy Boise Cascade Corp. } Filed Oct 10, 1979
 Cornwall Tract -
 142.5 acres

E TO F. TRAVERSE OF ROBENS CREEK

- (E) S 56° 27' E - 82.25'
 S 64° 57' E - 78.43'
 S 48° 28' E - 75.00'
 S 76° 34' E - 62.96'
 S 32° 10' E - 176.97'
 S 14° 11' E - 252.13'
 S 39° 00' E - 88.43'
 S 80° 05' E - 217.08'
 S 72° 05' E - 115.20'
 (F) S 87° 31' E - 226.59'

216

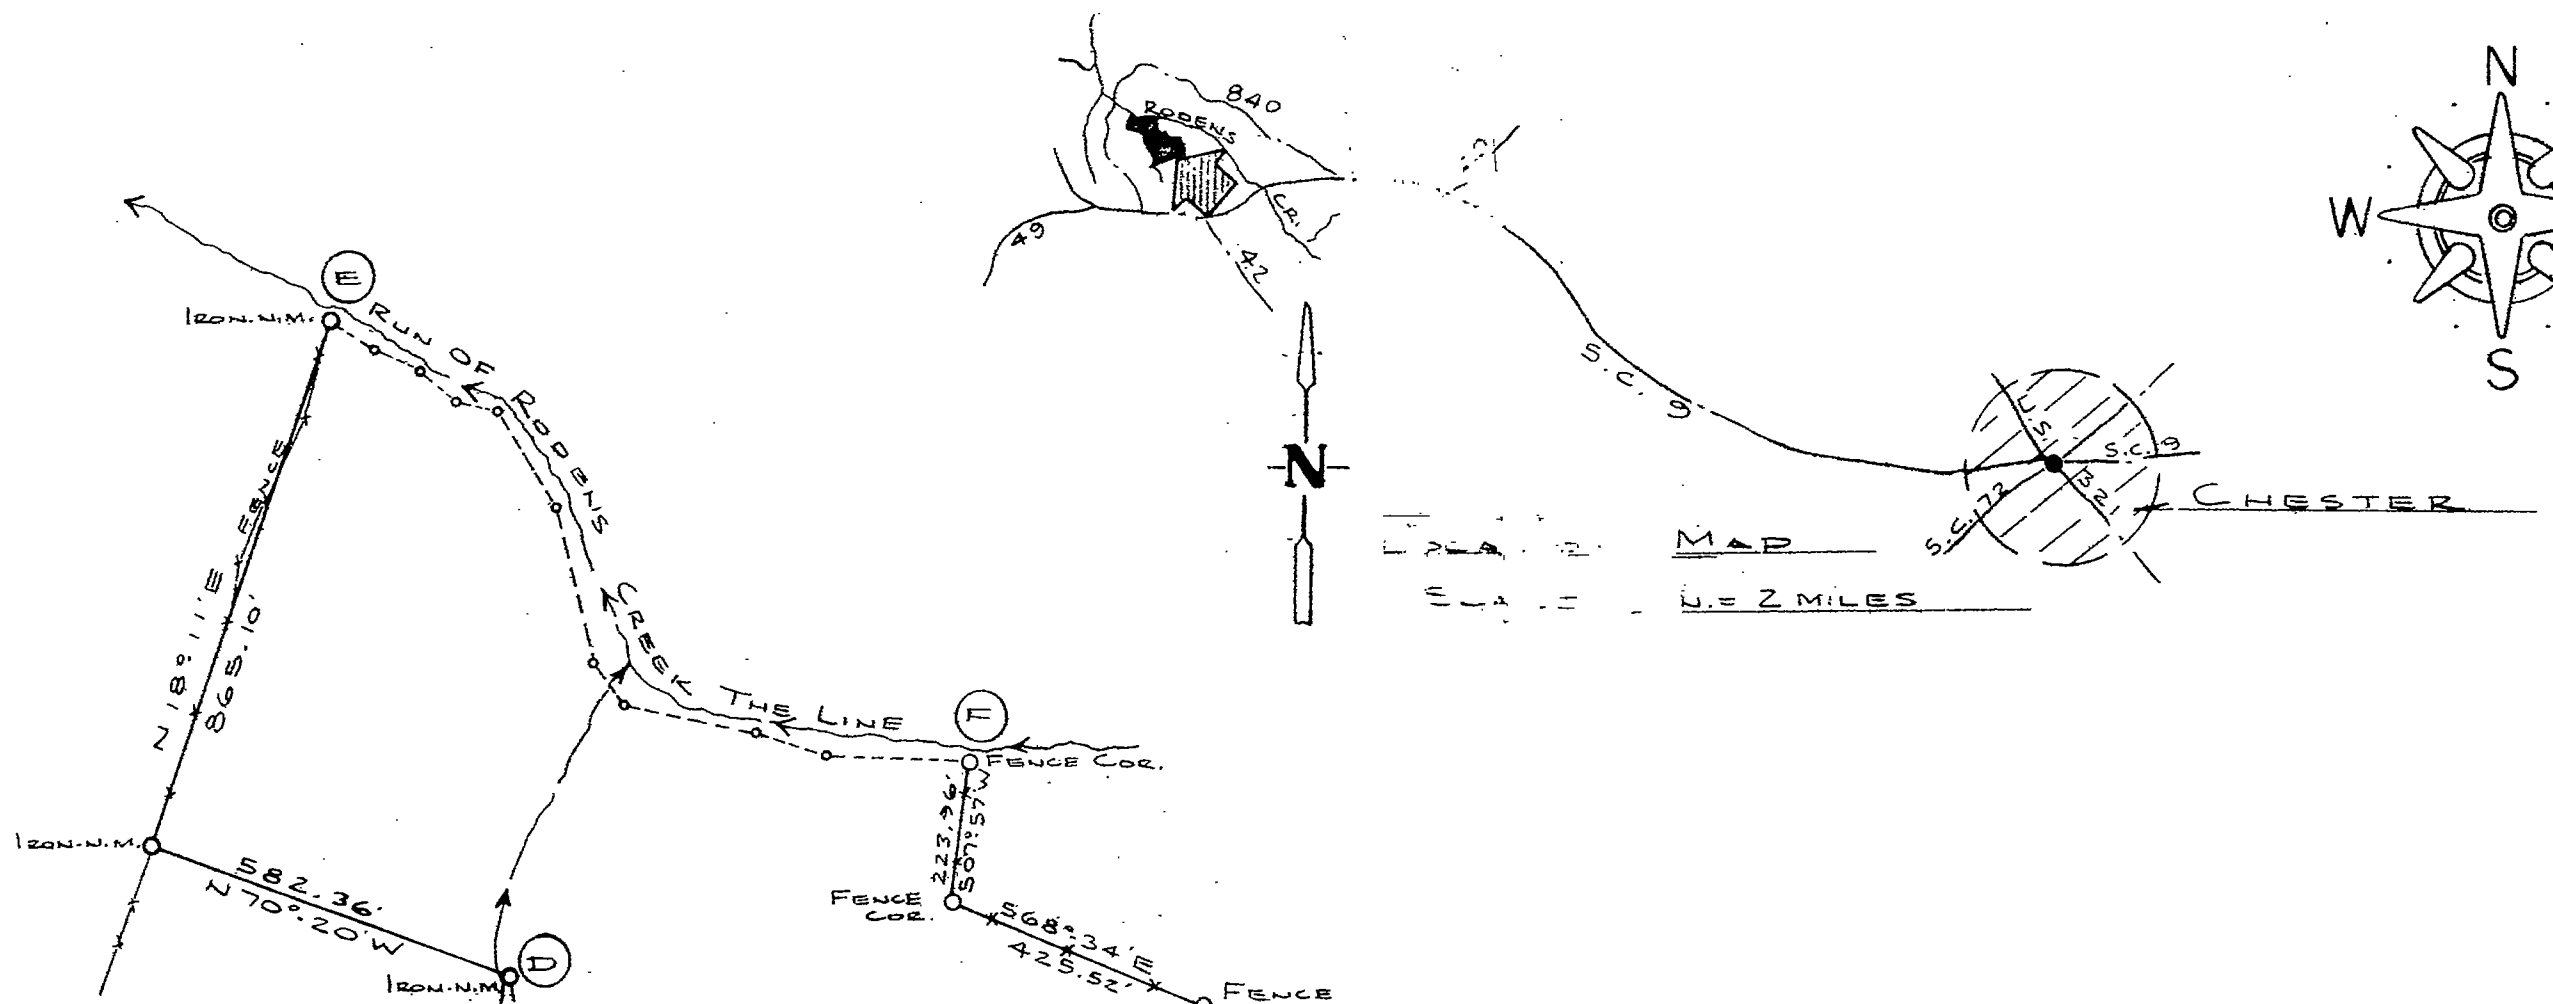


C TO D. TRAVERSE OF BRANCH

- (C) N 14° 04' W - 93.07'
 N 00° 24' E - 163.68'
 N 22° 55' E - 182.69'
 N 28° 18' W - 87.36'
 N 16° 11' E - 239.38'
 N 29° 43' E - 122.59'
 N 22° 28' W - 126.78'
 N 21° 07' E - 92.99'
 N 31° 37' W - 181.65'
 N 18° 16' E - 85.99'
 N 14° 08' W - 175.89'
 N 05° 58' E - 107.30'
 N 28° 52' W - 167.30'
 N 09° 33' W - 204.97'
 N 15° 20' E - 146.46'
 N 09° 15' W - 236.83'
 N 60° 28' W - 83.90'
 N 14° 21' W - 82.34'
 N 00° 45' W - 143.13'
 N 54° 43' W - 140.24'
 N 84° 06' W - 114.48'
 N 14° 55' W - 339.61'
 N 35° 56' W - 205.61'
 N 28° 19' W - 105.54'
 N 05° 46' W - 246.84'
 N 23° 04' W - 101.44'
 N 35° 55' W - 97.44'
 (D) N 09° 02' W - 156.00'

TRAVERSE OF WET WEATHER BRANCH

- (A) S 02° 24' W - 80.32'
 S 28° 56' W - 100.25'
 S 03° 42' E - 88.03'
 S 21° 11' W - 221.00'
 S 00° 19' W - 90.18'
 S 32° 54' W - 90.76'
 S 09° 26' E - 234.78'
 S 37° 14' E - 87.32'
 S 12° 54' E - 151.25'
 S 27° 08' W - 118.33'
 S 19° 47' W - 91.97'
 (B) S 32° 22' W - 127.27'

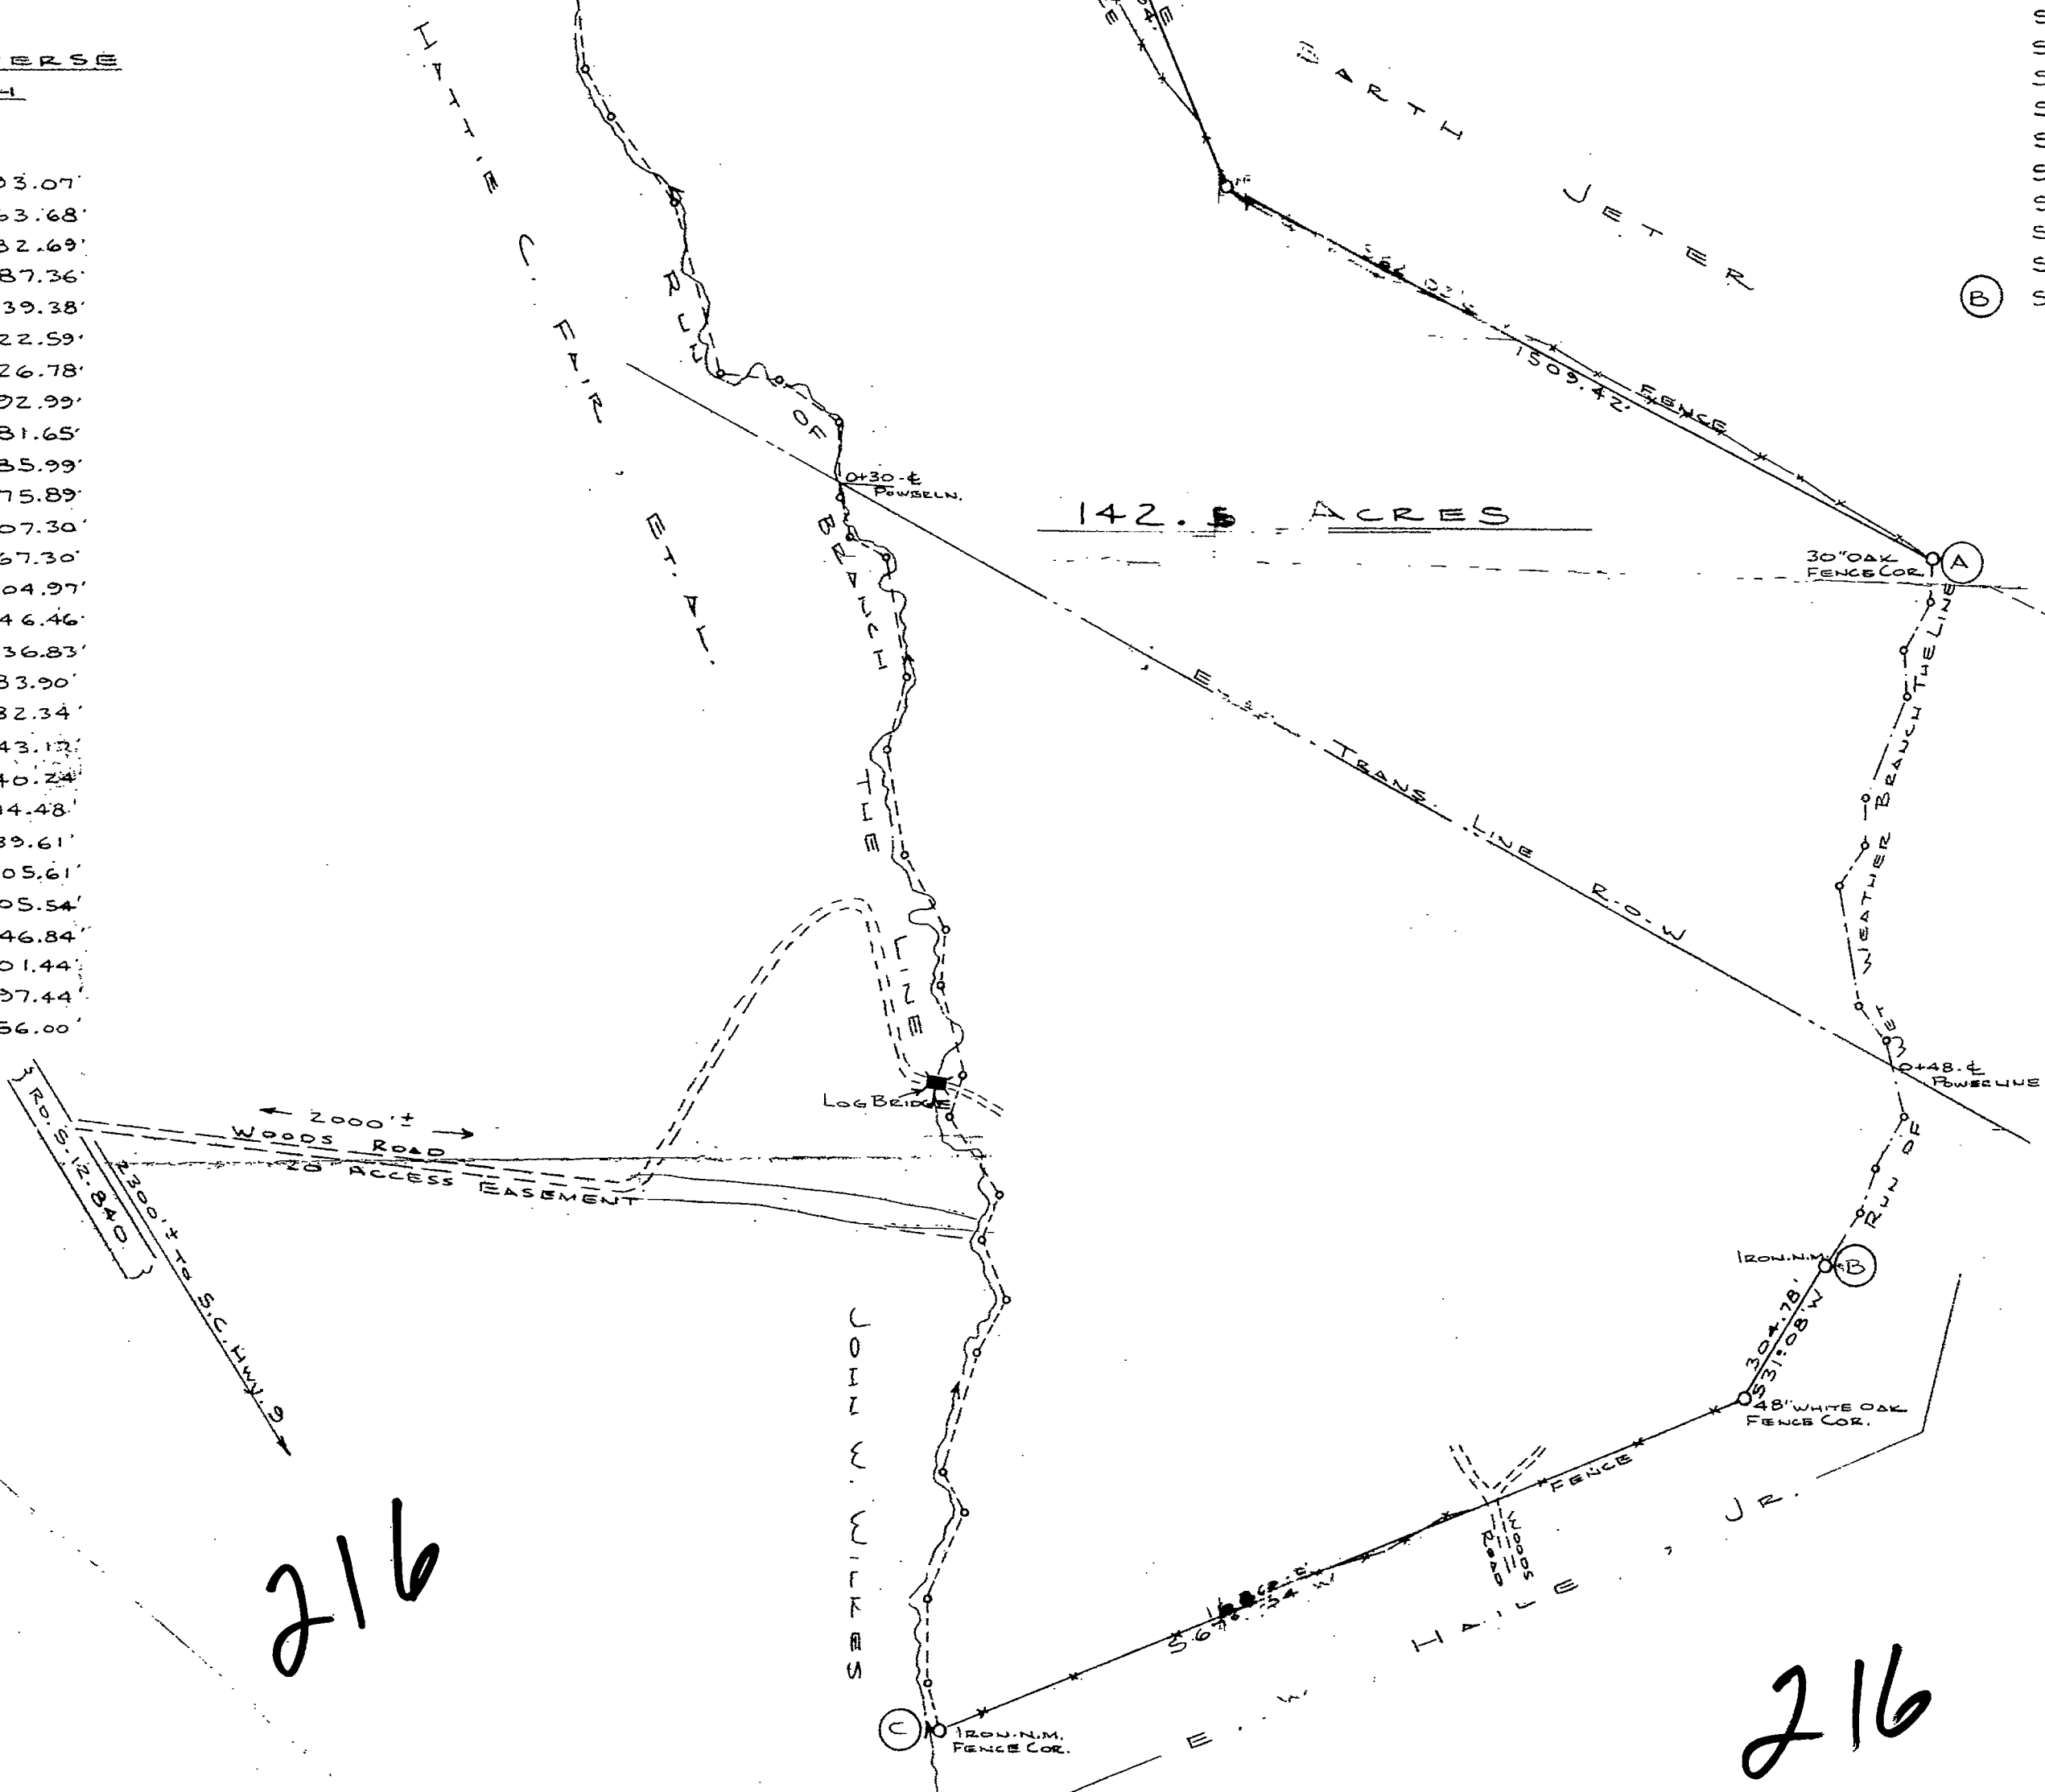

FILED
 OCT 10 12 22 PM '79
 CLERK OF COURT
 J.B. BARKHEAD
 CHESTER COUNTY, S.C.

142.5 ACRES
 PROPERTY OF
 BOISE CASCADE CORP.
 (CORNWALL TRACT)

LOCATED 10 MILES NORTHWEST OF CHESTER
 CHESTER COUNTY - SOUTH CAROLINA
 SCALE: 1 IN. = 300 FT. - AUGUST 24, 1979
 TETTERTON & RIDDICK, SURVEYORS

J. Tetterton

S. TETTERTON R.L.S. No. 1304

I HEREBY CERTIFY THAT THE
 RATIO OF PRECISION OF THE
 FIELD SURVEY IS 1:3500
 D. M. D. METHOD OF AREA
 CALCULATION.

0 300 600 900

216

216