FILED-RECORDED
BOOK 95 PAGE 105
Dec 30 4 19 PM '88
M.L. BRISSEY, R.M.C.
YORK COUNTY, S.C.

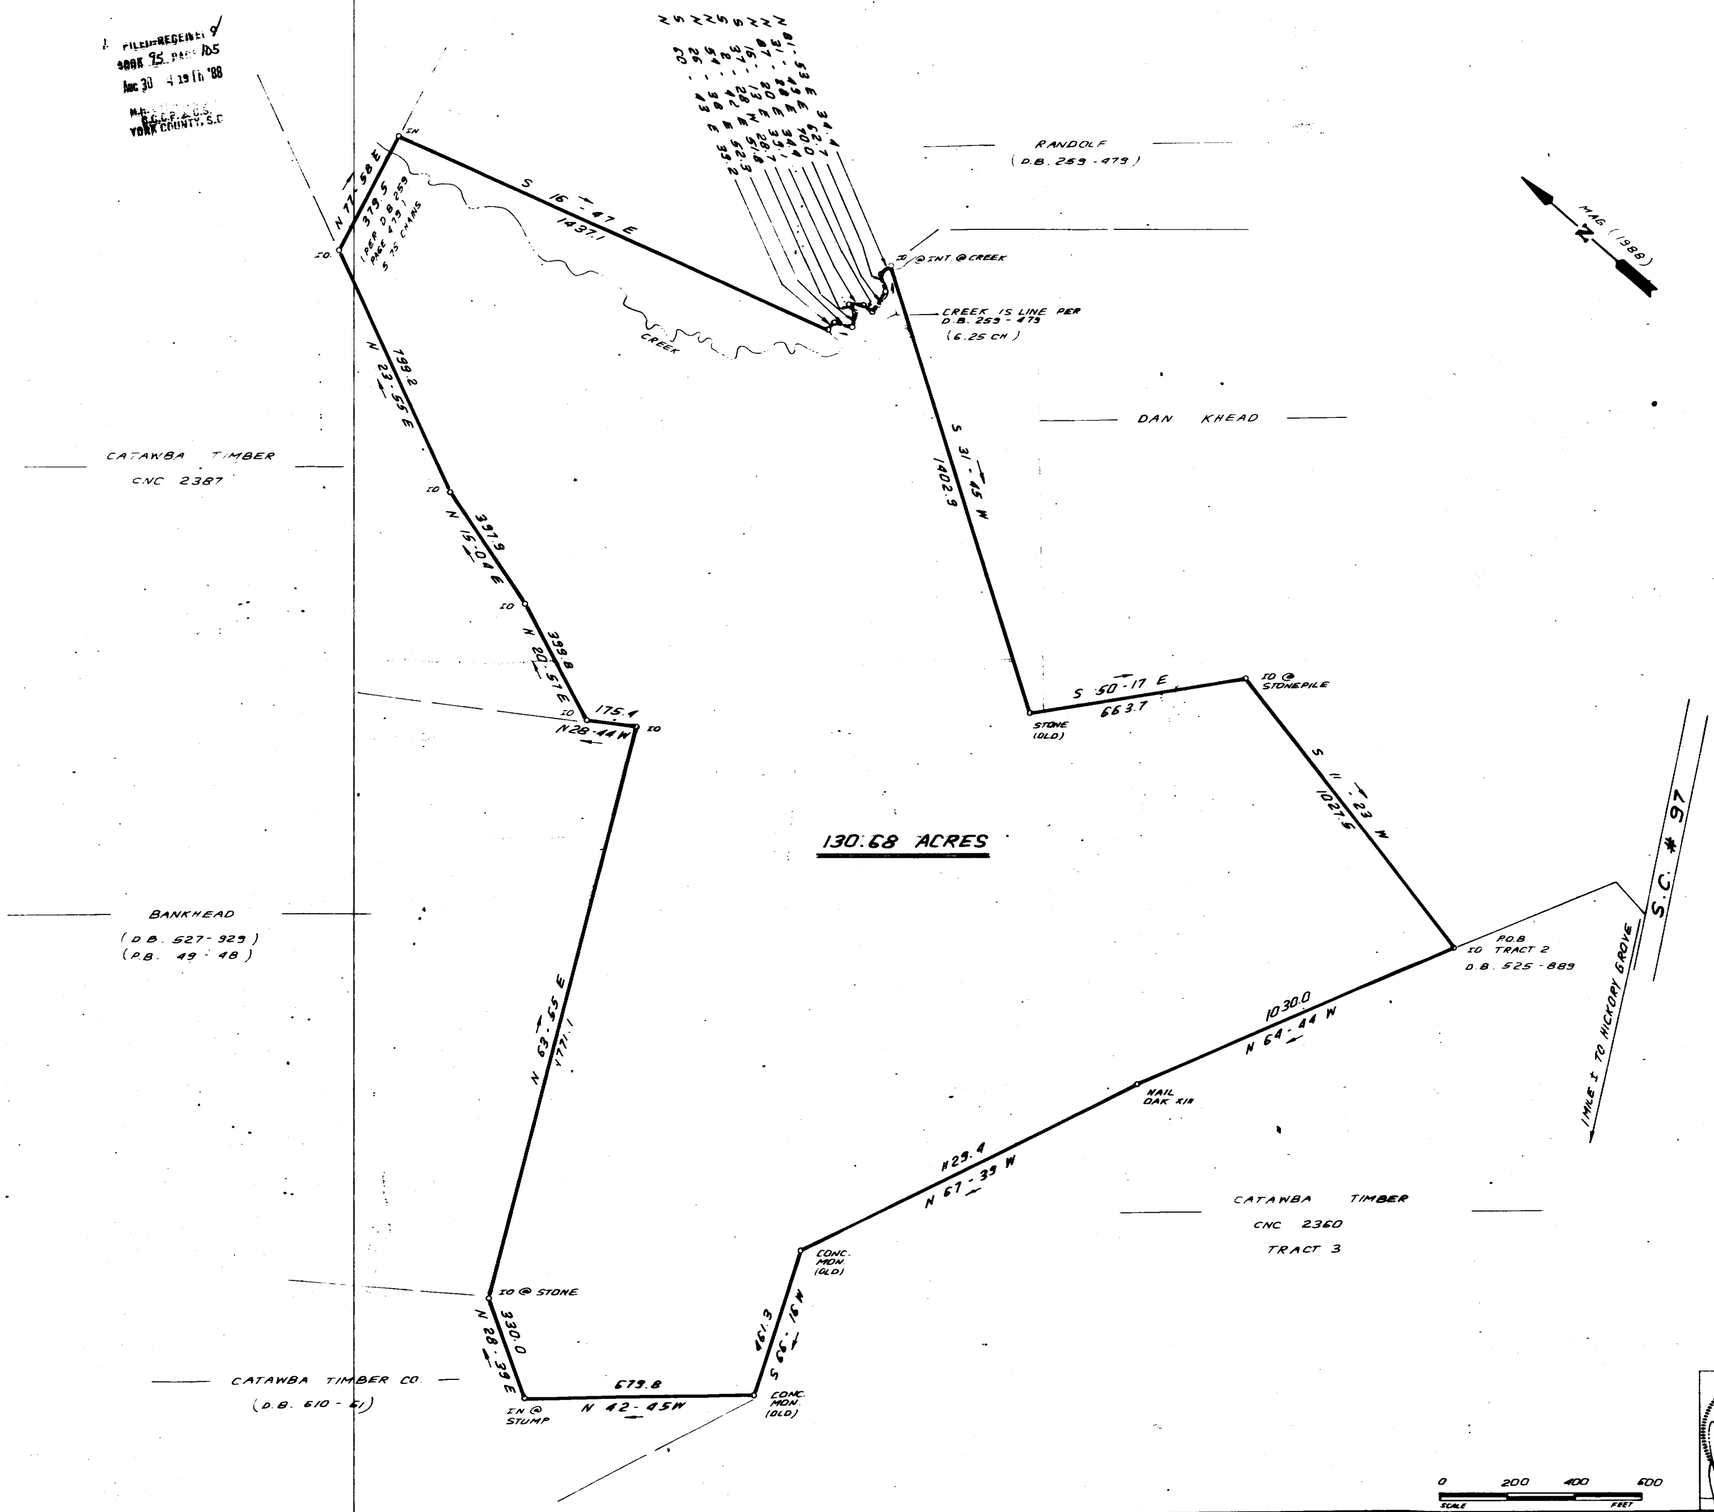

I HEREBY CERTIFY THAT THE RATIO OF PRECISION OF THE FIELD SURVEY IS 1 /4000 AS SHOWN HEREON AND THAT THE AREA WAS DETERMINED BY DMD METHOD

DEED BOOK 525 - 889
TAX MAP 68 - 01

SEAL

STATE OF SOUTH CAROLINA
YORK COUNTY
BROAD RIVER TOWNSHIP

SURVEY FOR
CATAWBA NEWSPRINT CO.
CNC 2707
(SALLIE SPENCER TRACT)

FREELAND-CLINKSCALES & ASSOCIATES, INC.
Engineers • Land Surveyors
207 CHURCH STREET
LAURENS, S.C.
(803) 984-2316

SURVEY	F.V.C.
DRAWN	L.R.
CHECK	
SCALE	1" = 200'
DATE	7 - 18 - 88
DWG. NO.	L #1367